DO NOT SCALE FROM THIS DRAWING
ALL DIMENSIONS MUST BE CHECKED ON SITE BY CONTRACTOR PRIOR TO CONSTRUCTION

200 0 200 400 600 800 1000
SCALE 1:20 mm

Right Hand Side

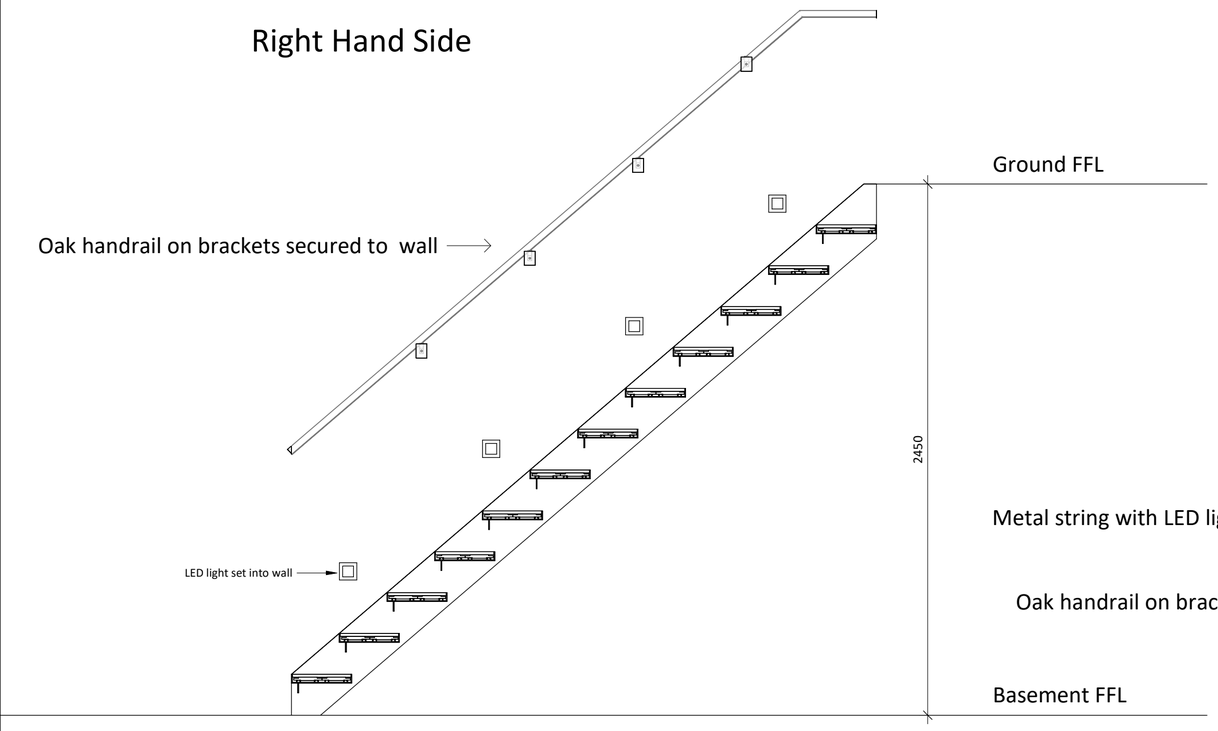

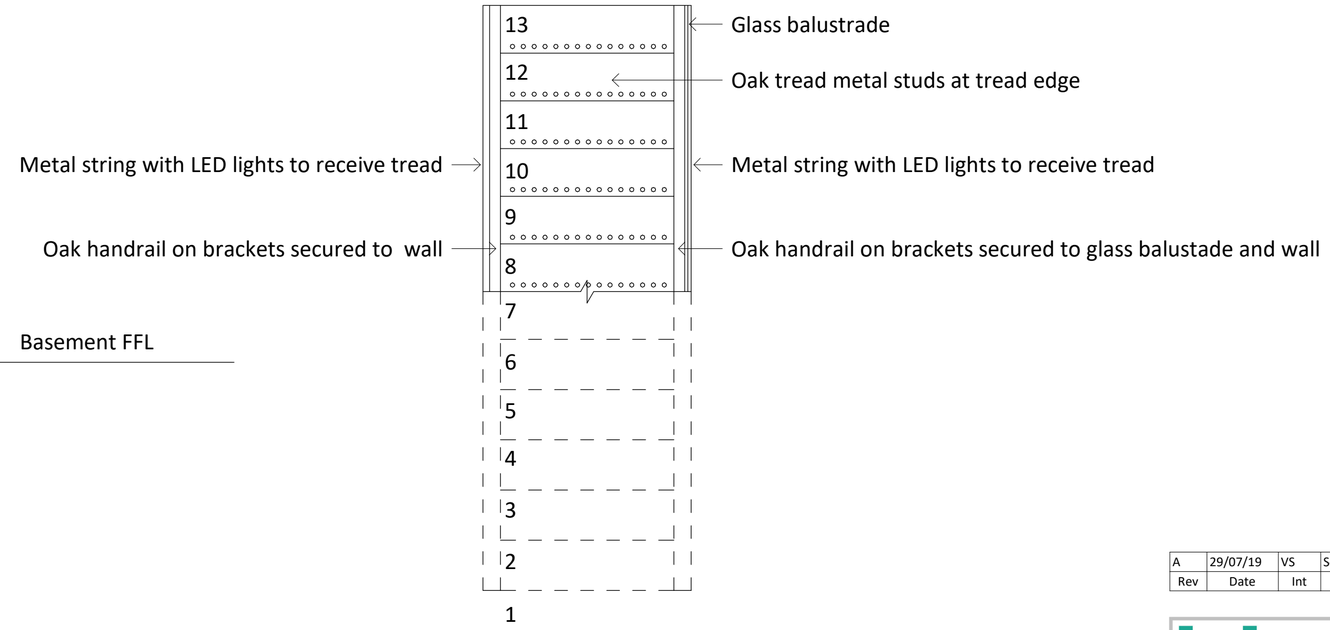

Plan

Left Hand side

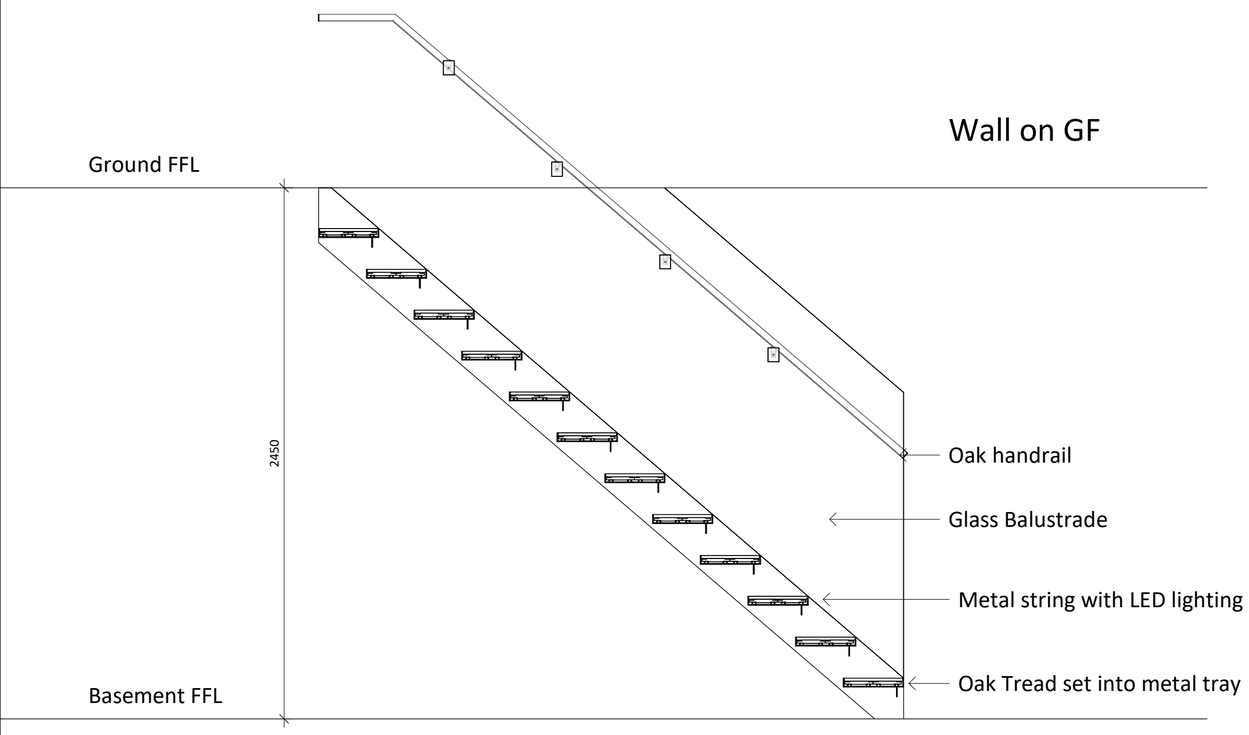

Wall on GF

Staircase to be designed by specialist
to comply with Building Control Regulations Part K

Rev	Date	Int	Description
A	29/07/19	VS	Scale bar added

btp ARCHITECTS
RIBA Chartered Practice

Client:
Nilesh Bhatt

Project:
13 St John Street,
Manchester

Description:
Basement staircase

Purpose of Issue:
Building Regulations

Drawn By:	Checked By:	Date:	Scale @ A2:
VS	VS	29/07/19	

Job No:	Status Code:	Drawing No:	Rev:
3521	S0	213	A

File Identifier:
SJ-BTP-00-DR-A-3521_213

Elizabeth House, 486 Didsbury Road, Heaton Mersey, Stockport, SK4 3BS
t 0161 443 1221 e info@bernardtaylor.co.uk w www.btparchitects.co.uk