






Existing Location Plan

1 : 500

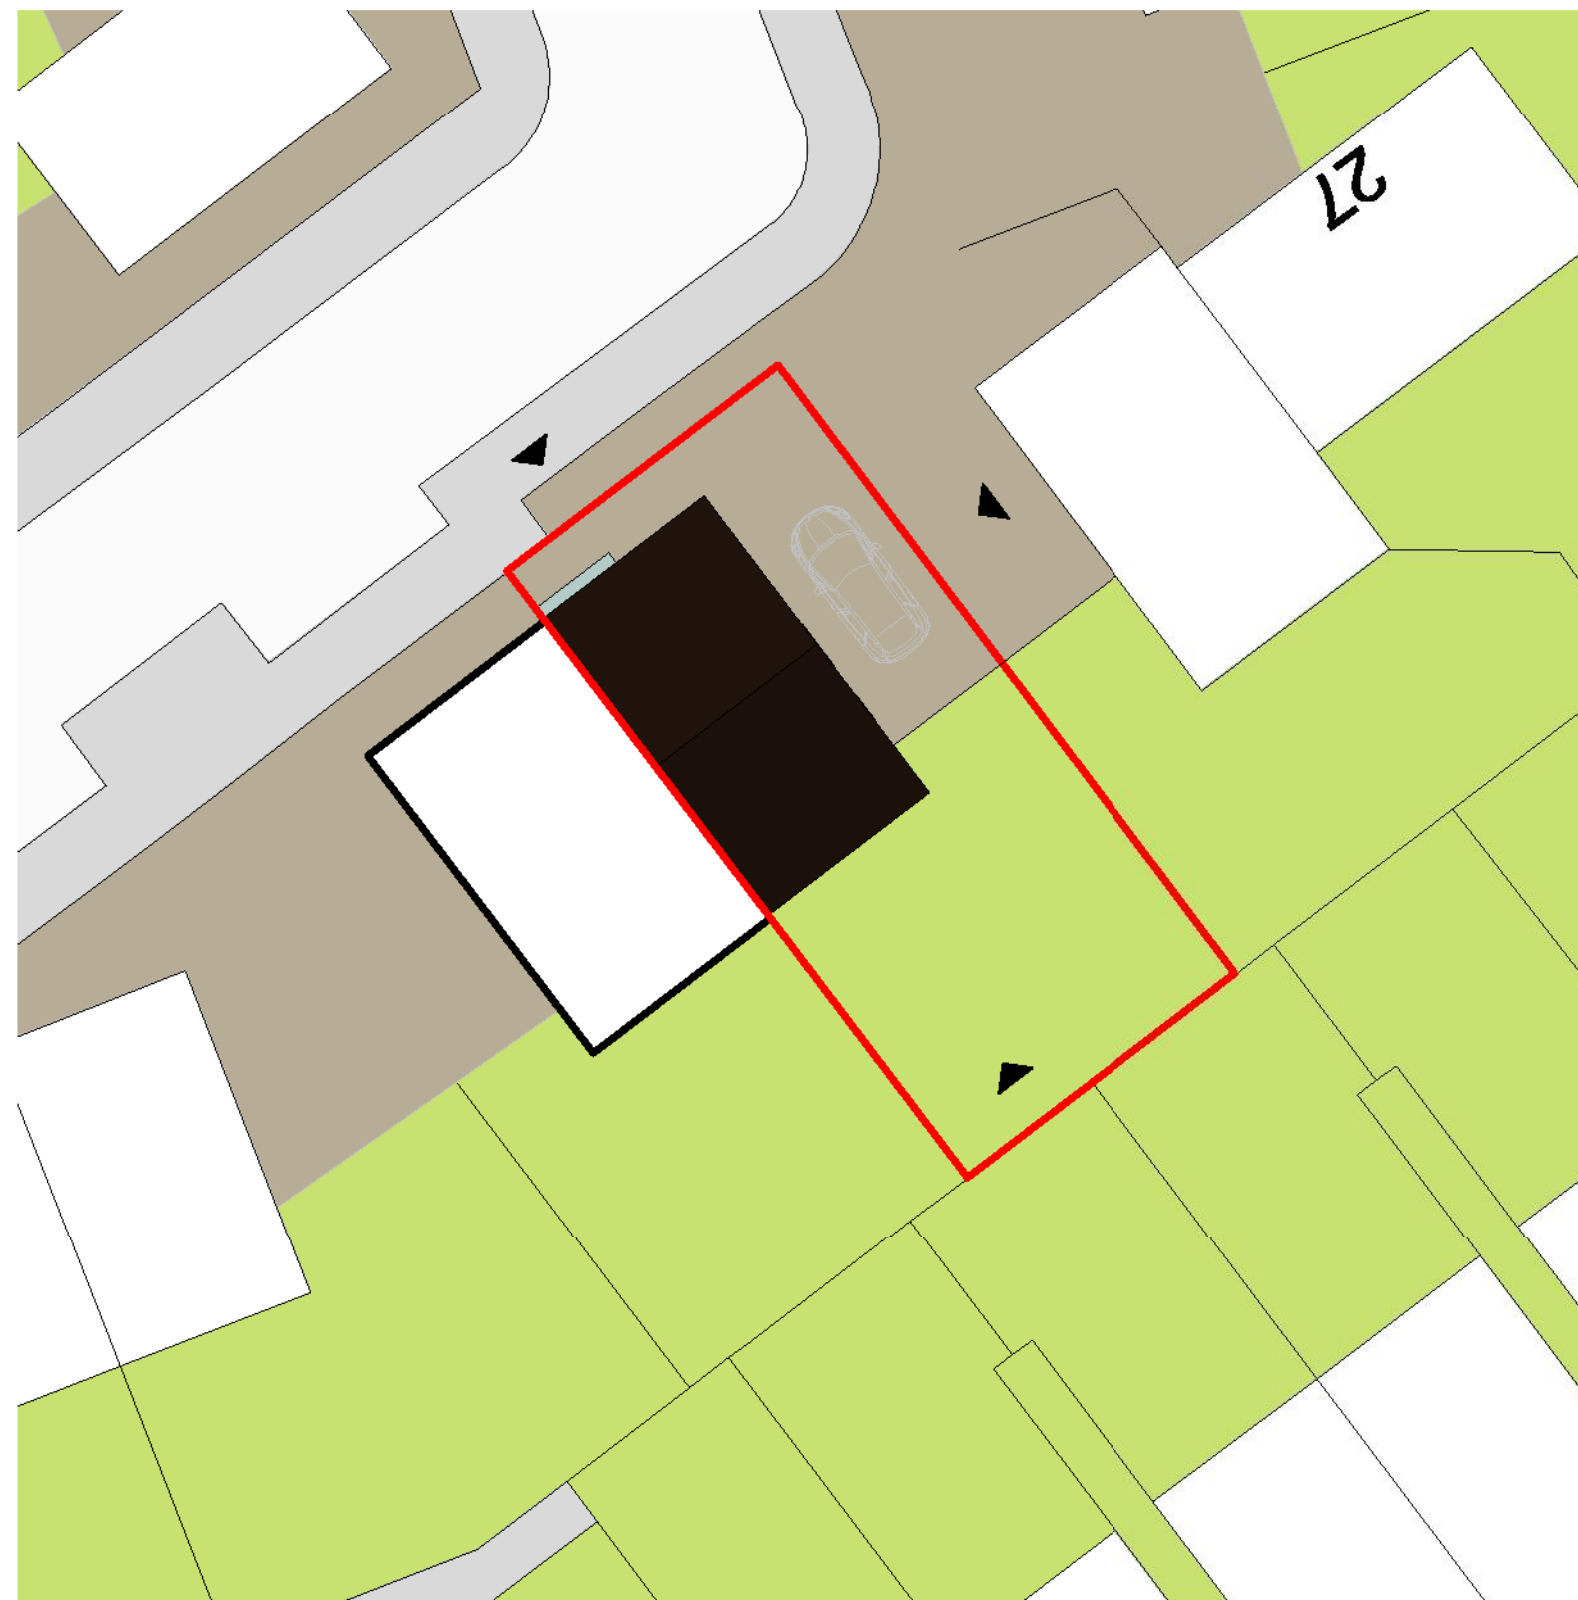


Existing Site Plan

1 : 200

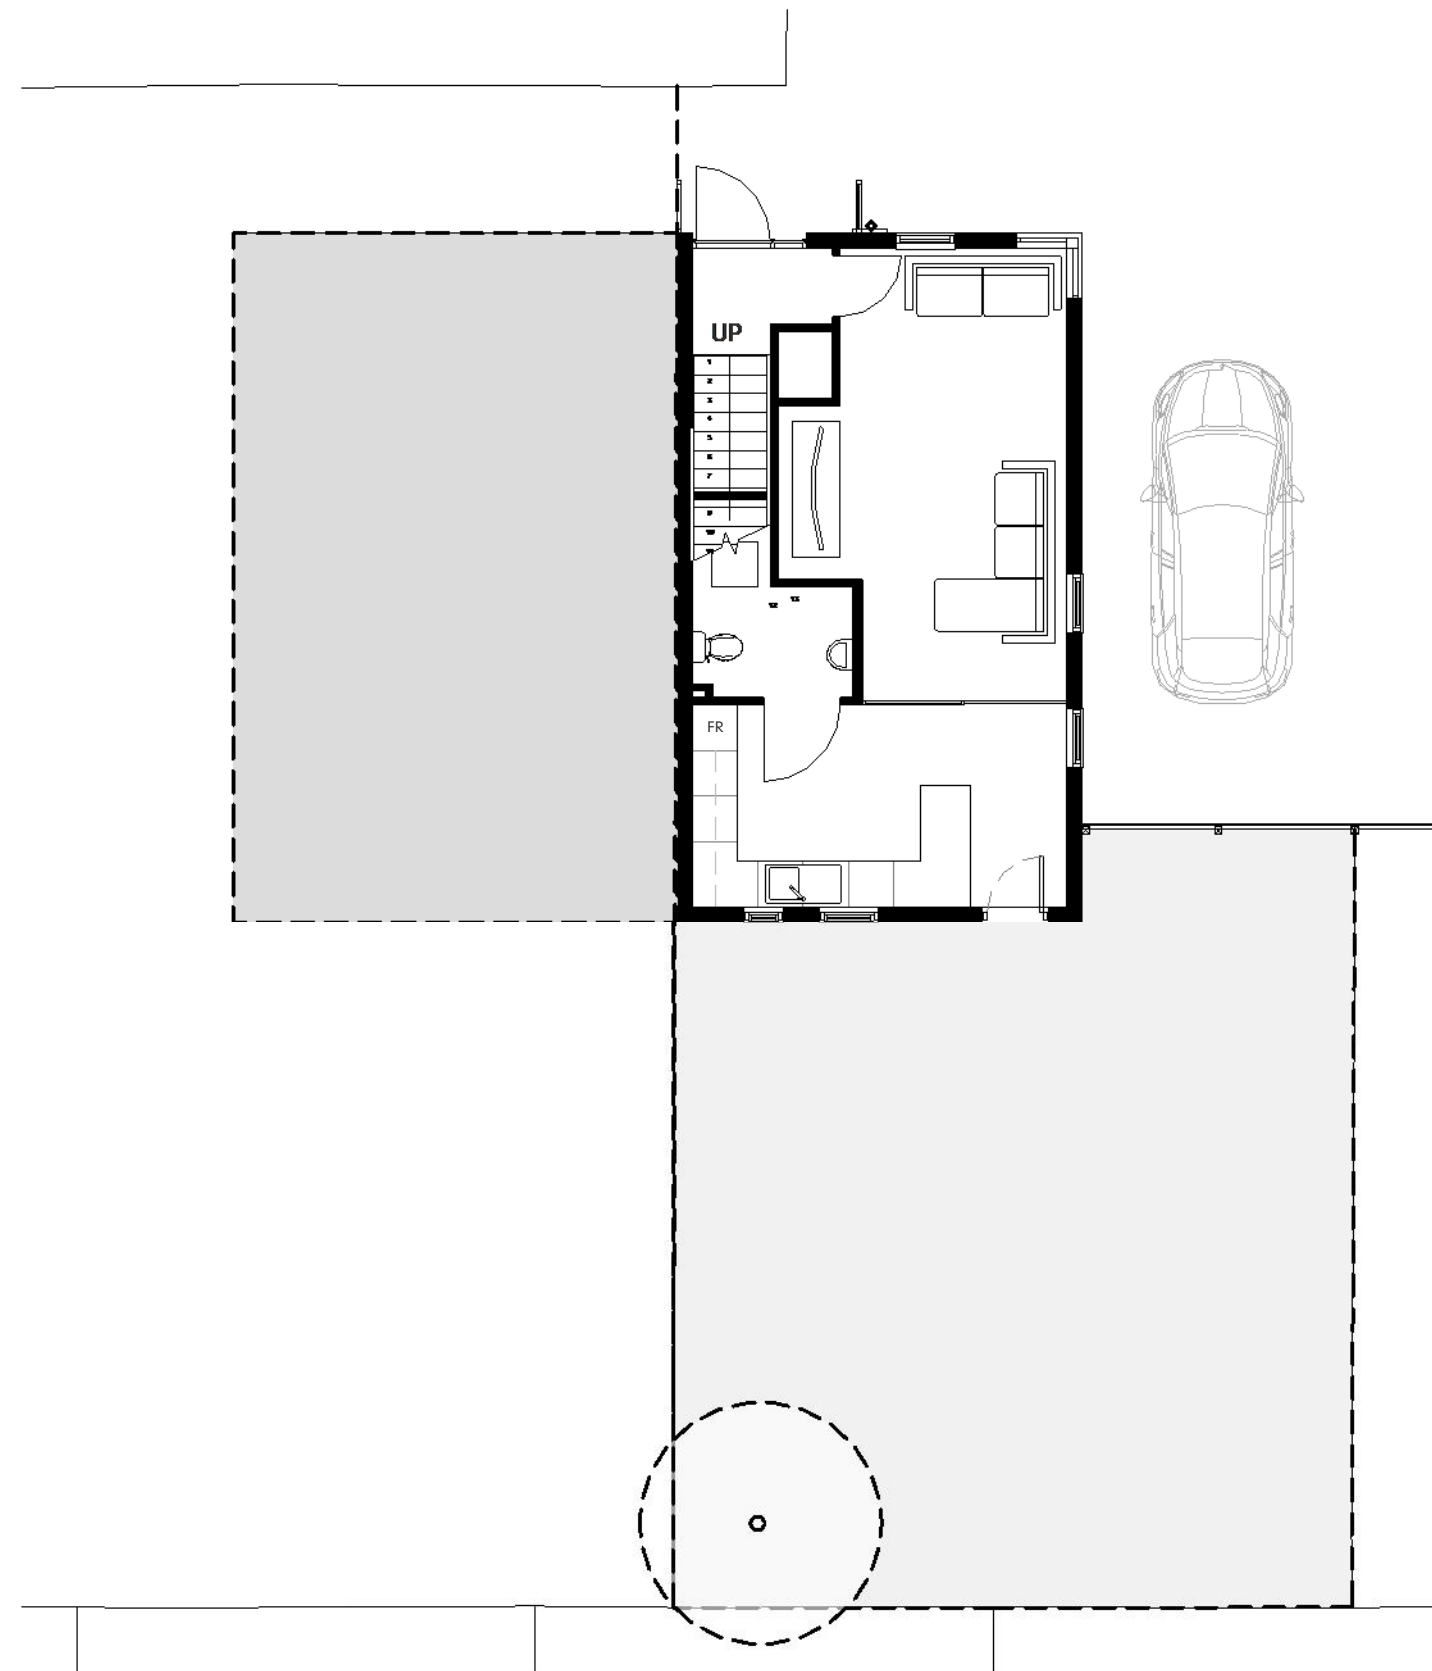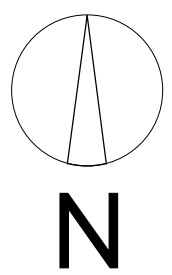

Existing Ground Floor Plan

1 : 100

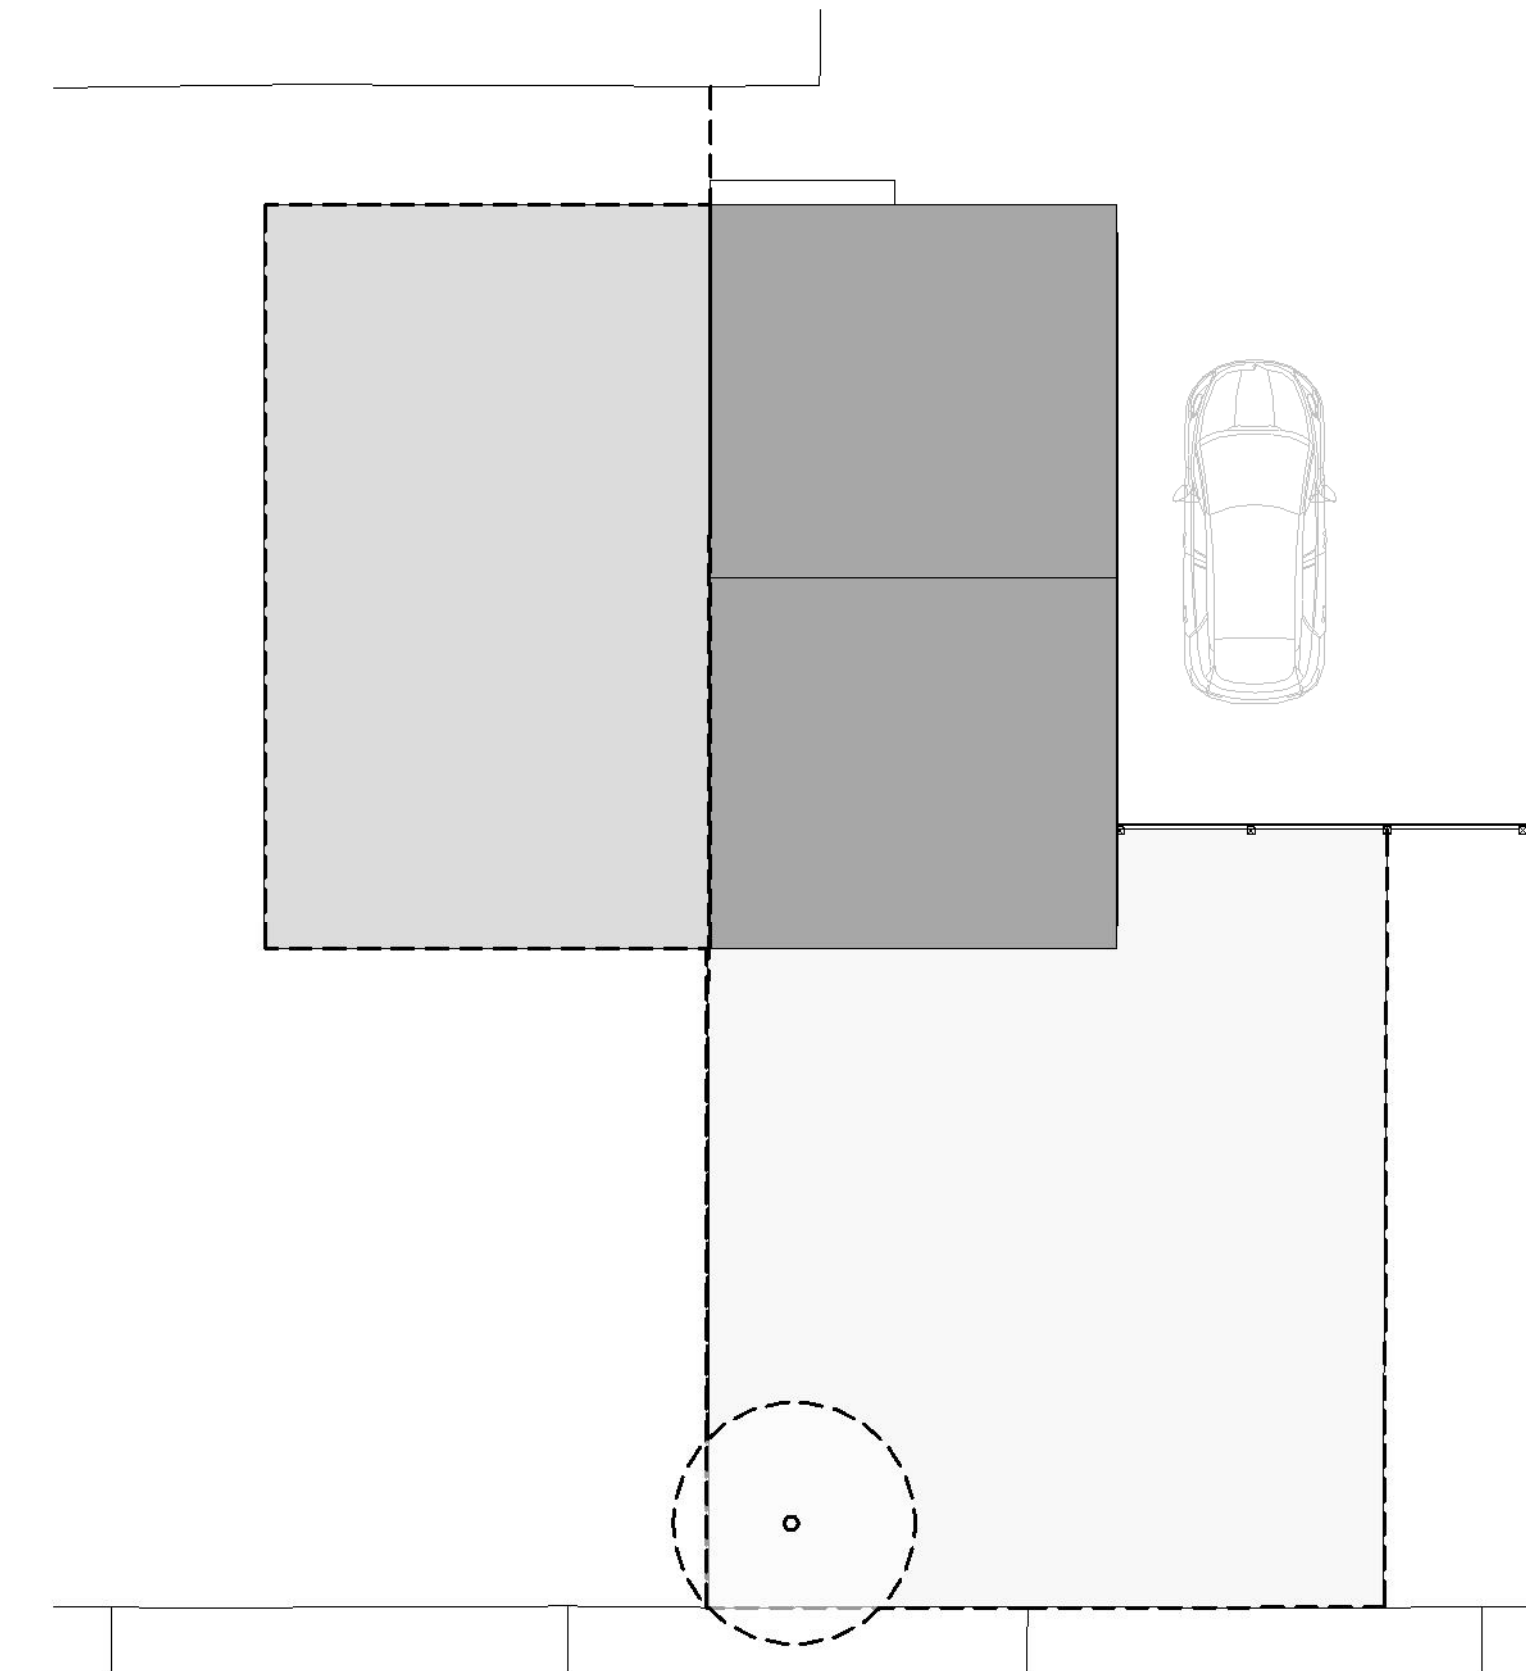

Existing Roof Plan

1 : 100




North Elevation

1 : 100




South Elevation

1 : 100

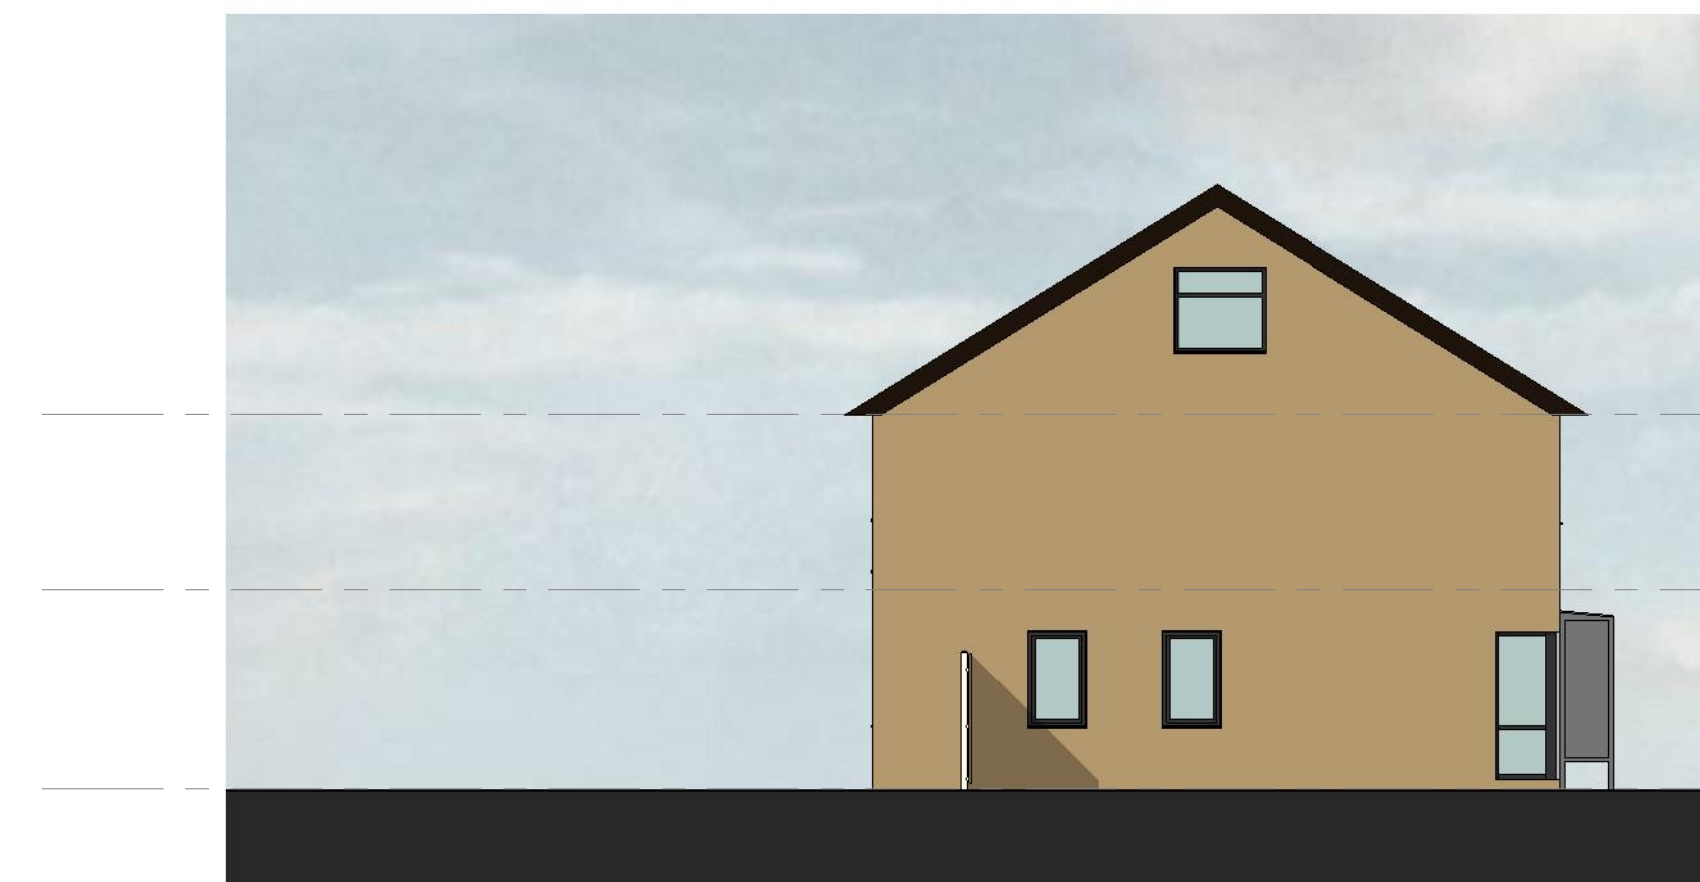

East Elevation

1 : 100

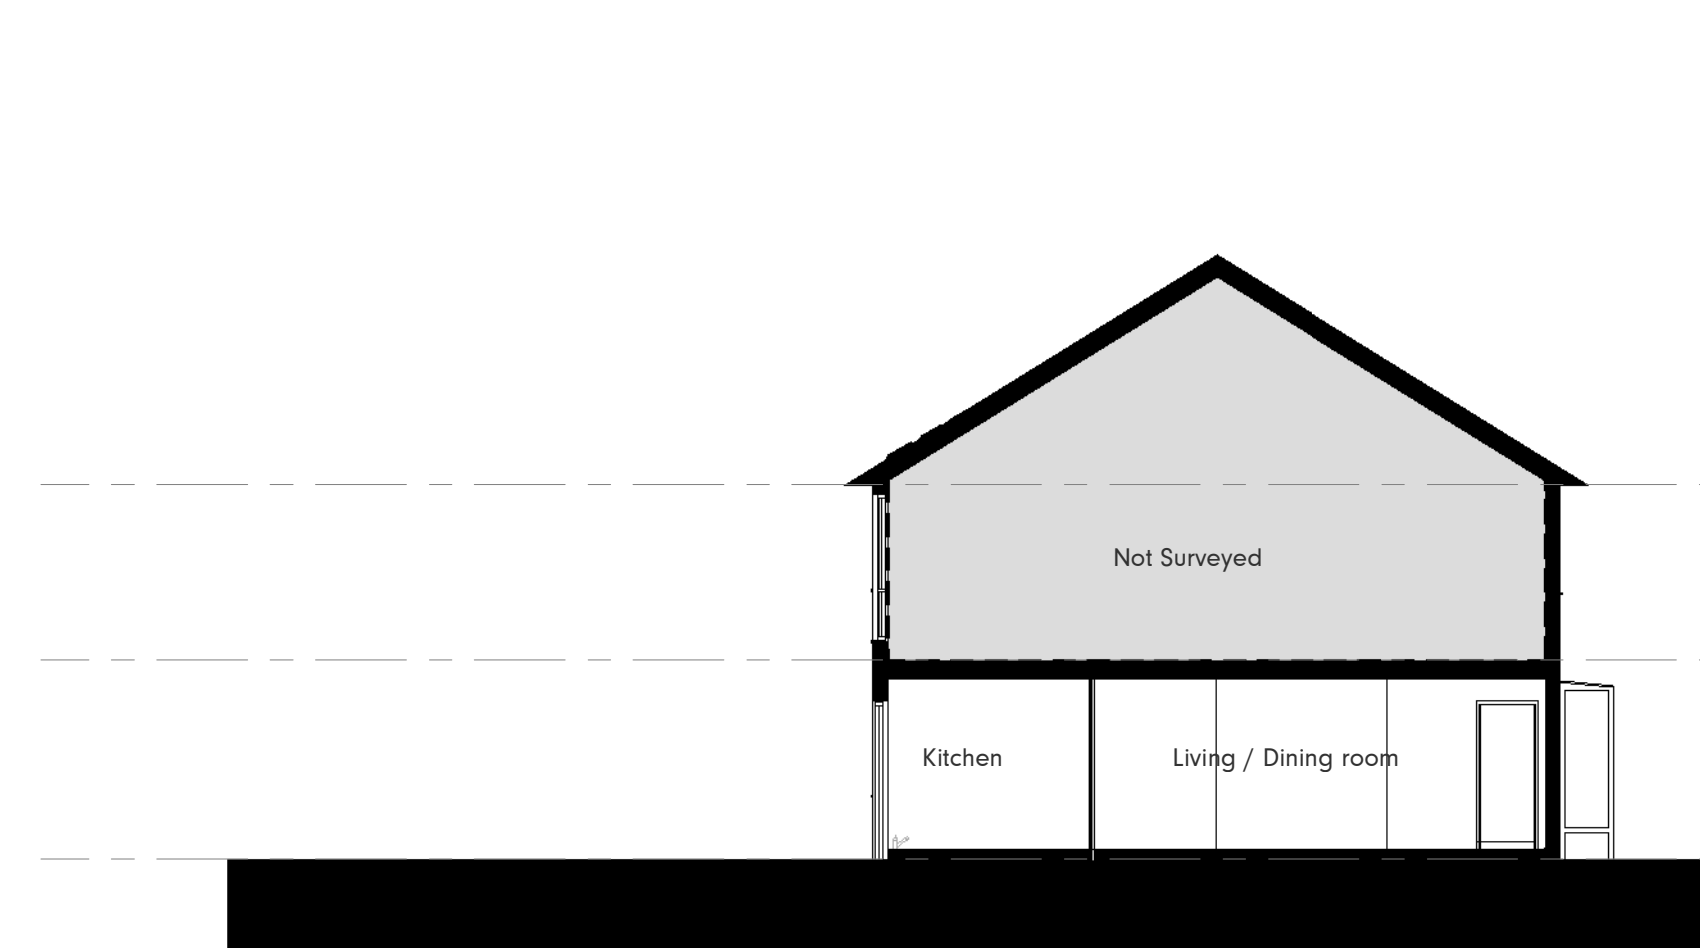

Existing Section

1 : 100

P1	PLANNING ISSUE	S3	01.07.2020
Ref	Revision	By	Date

This drawing is © Architecture Unknown Limited and is not to be copied, reproduced or re-distributed either in whole or in part without the prior written permission of the originator.

The originator shall have no responsibility for any liability, loss, cost, damage or expense arising from or relating to any use of this document other than for its intended purpose on this project.

This drawing shall be read in conjunction with all other relevant drawings, specifications and associated documentation. Any discrepancies, errors or omissions are to be reported to the originator before proceeding with work.

All dimensions are to be checked on site by the contractor prior to proceeding with any work.