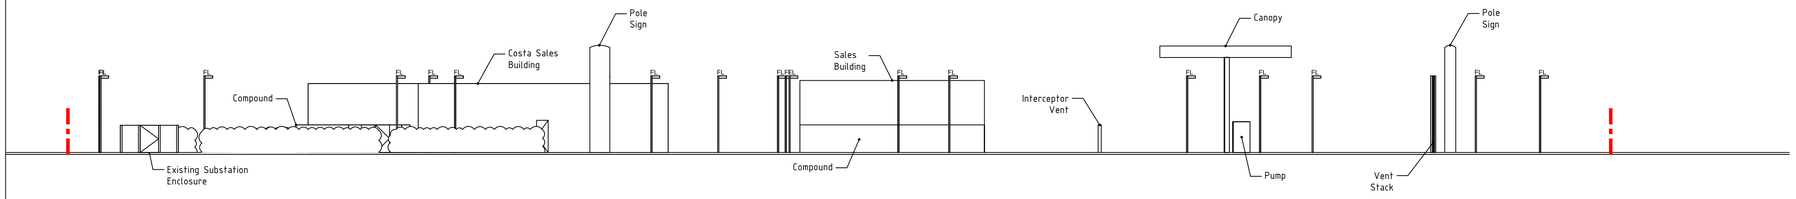

ELEVATION A
Scale - 1:200

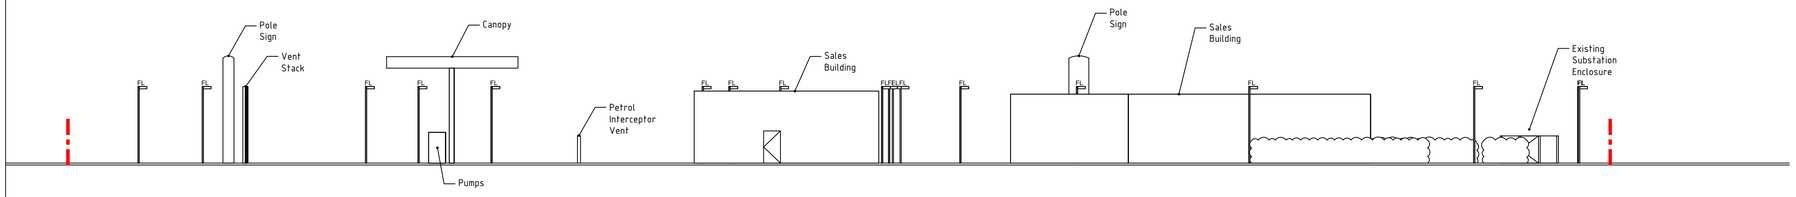

ELEVATION B
Scale - 1:200

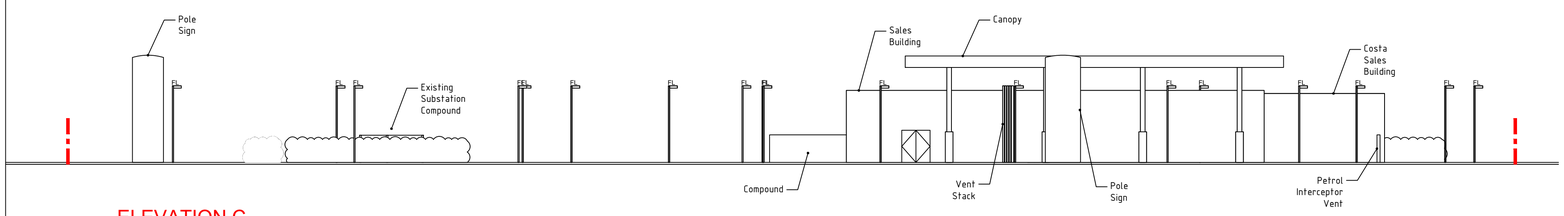

ELEVATION C
Scale - 1:200

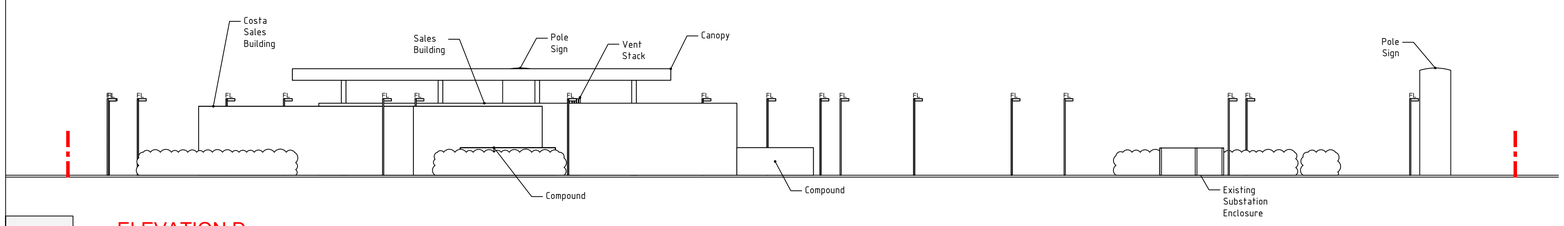

ELEVATION D
Scale - 1:200

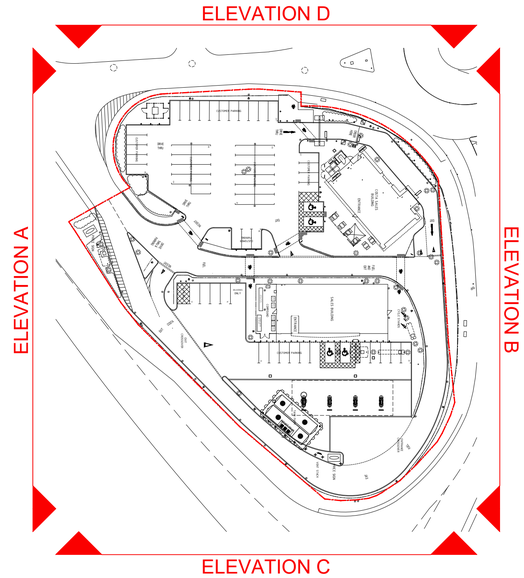

0 10 20
SCALE - METRES - 1:200 @ A1

A1
ORIGINAL PLOT SIZE

NR	DATE	DESCRIPTION
-	-	-

REVISIONS

STATUS: PLANNING DRAWING

BP OIL UK Ltd
Asset Development

BP OIL UK Ltd
Asset Development
WITAN GATE HOUSE
MILTON KEYNES
BUCKS MK9 1ES
Tel No 01908 853000
Fax No 01908 853999

AIRPORT CITY SF CONNECT
2B Sunbank Lane
Altrincham
WA15 0AF

EXISTING SITE ELEVATIONS

DRAWN:	RRB
DATE:	29-06-2020
DESIGN CHECKED:	PSB
DATE:	30-06-2020
APPROVED:	-
DATE:	-
ATRACK CHECKED:	-
DATE:	-
SCALE:	1:200 @ A1

SCALED DIMENSIONS SHOULD NOT BE TAKEN FROM THIS DRAWING

(APPROPRIATE FOR A1 ONLY)

DRAWING NUMBER	REV
15284-21	-

ARCHITECT: MBH

This drawing has been produced in accordance with BP Oil UK Ltd retail design standards & current legal requirements.
Copyright of BP Oil UK Ltd. Illegal use is prohibited. Reproduction only with permission of BP Oil UK Ltd.
BP Oil UK Ltd, Asset Development, 500-600 Witan Gate West, Milton Keynes, MK9 1ES