
REVISION NOTE:
ACCOMMODATION IN EXTENSION OMITTED AT MEZZANINE LEVEL DUE TO HEAD HEIGHT RESTRICTIONS AT GROUND FLOOR; DRESSING ROOM INSTALLED IN LIEU OF OFFICE; ESCAPE STAIR RATIONALISED TO CHANGES

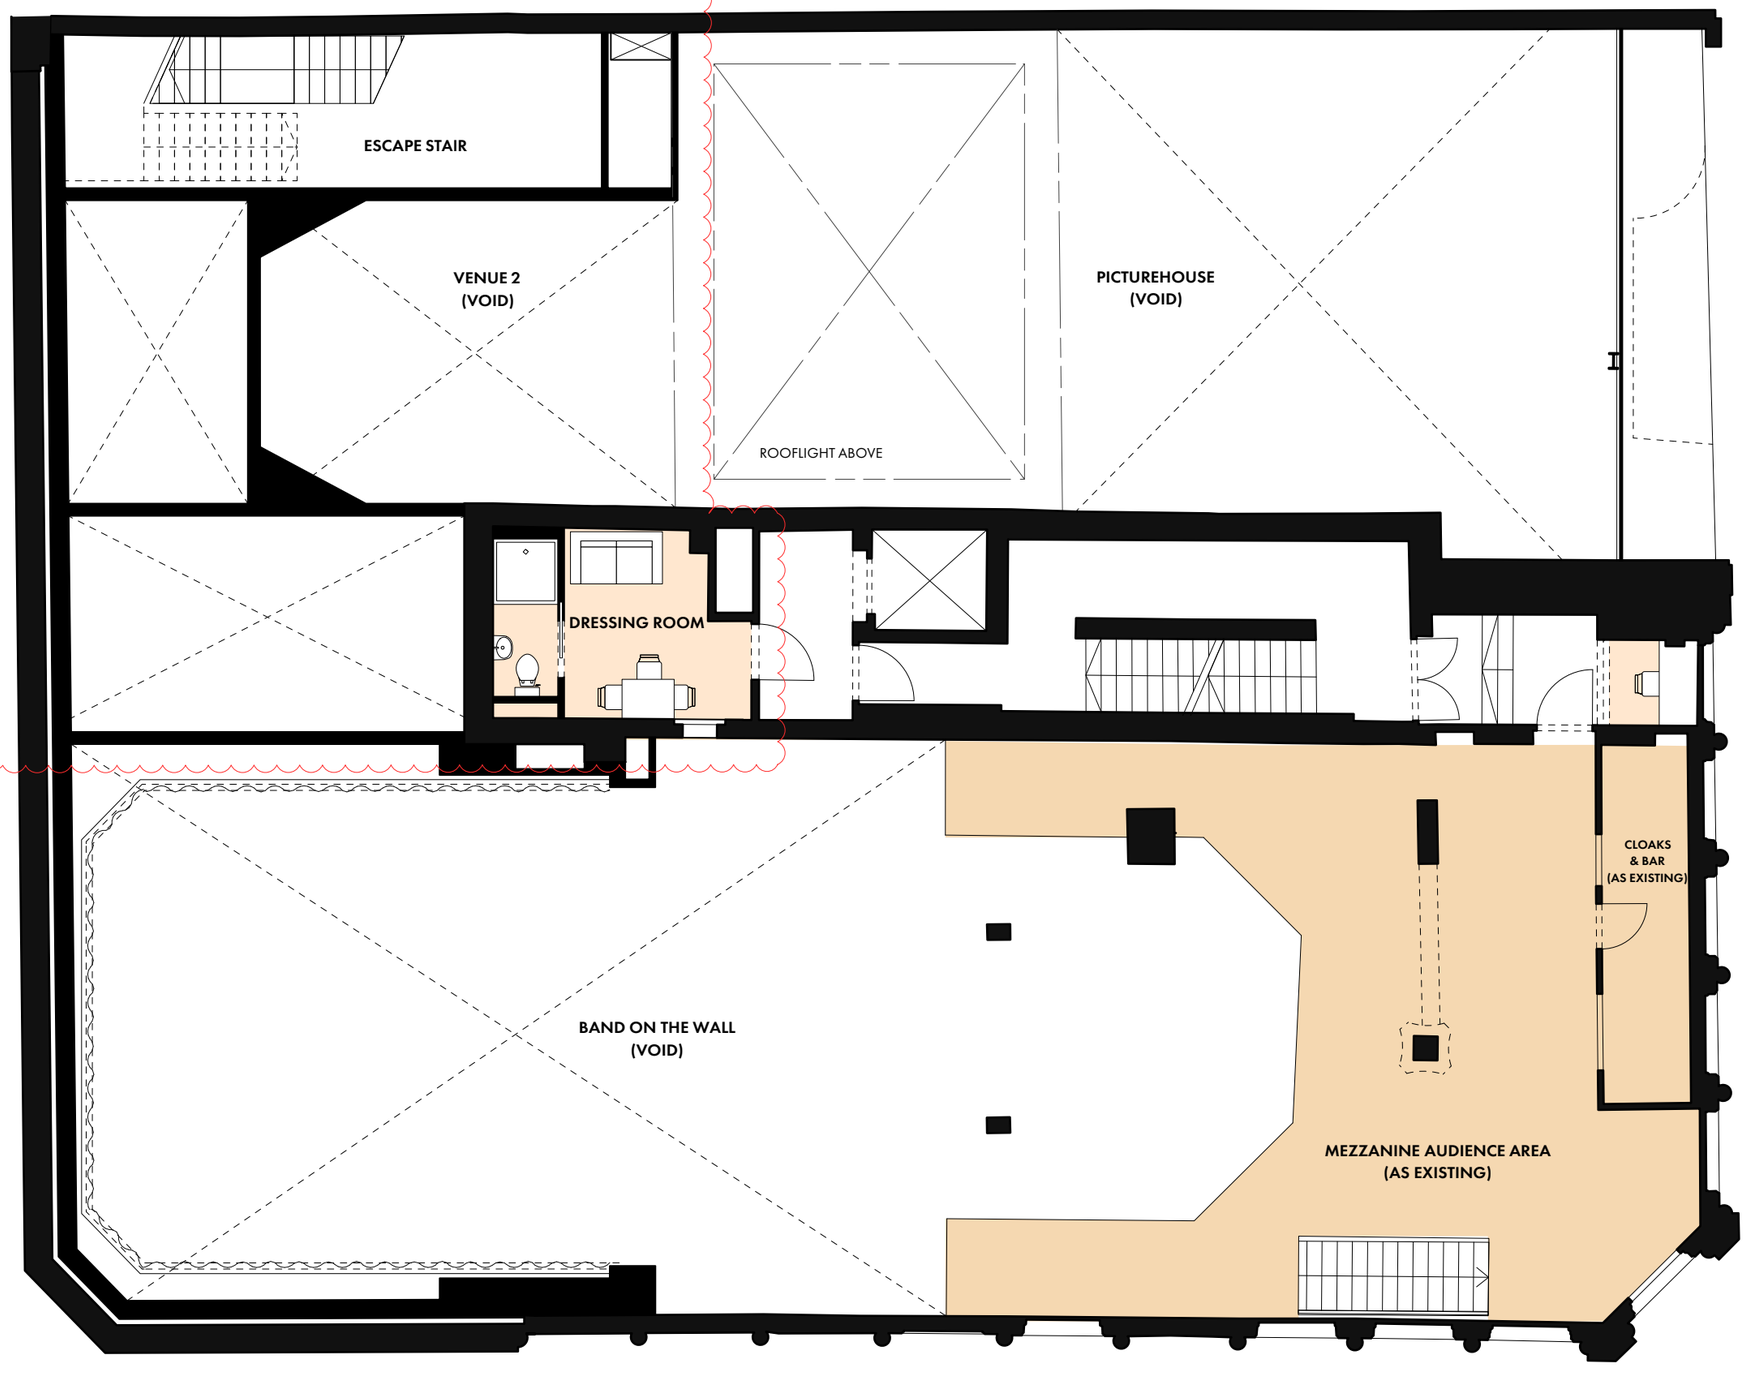


## PROPOSED MEZZANINE FLOOR PLAN

OMIArchitects
www.omiarchitects.com

BAND ON THE WALL
PROPOSED MEZZANINE FLOOR PLAN
1387 | L 1002 REV. D | JULY '20 | 1:100 @ A3