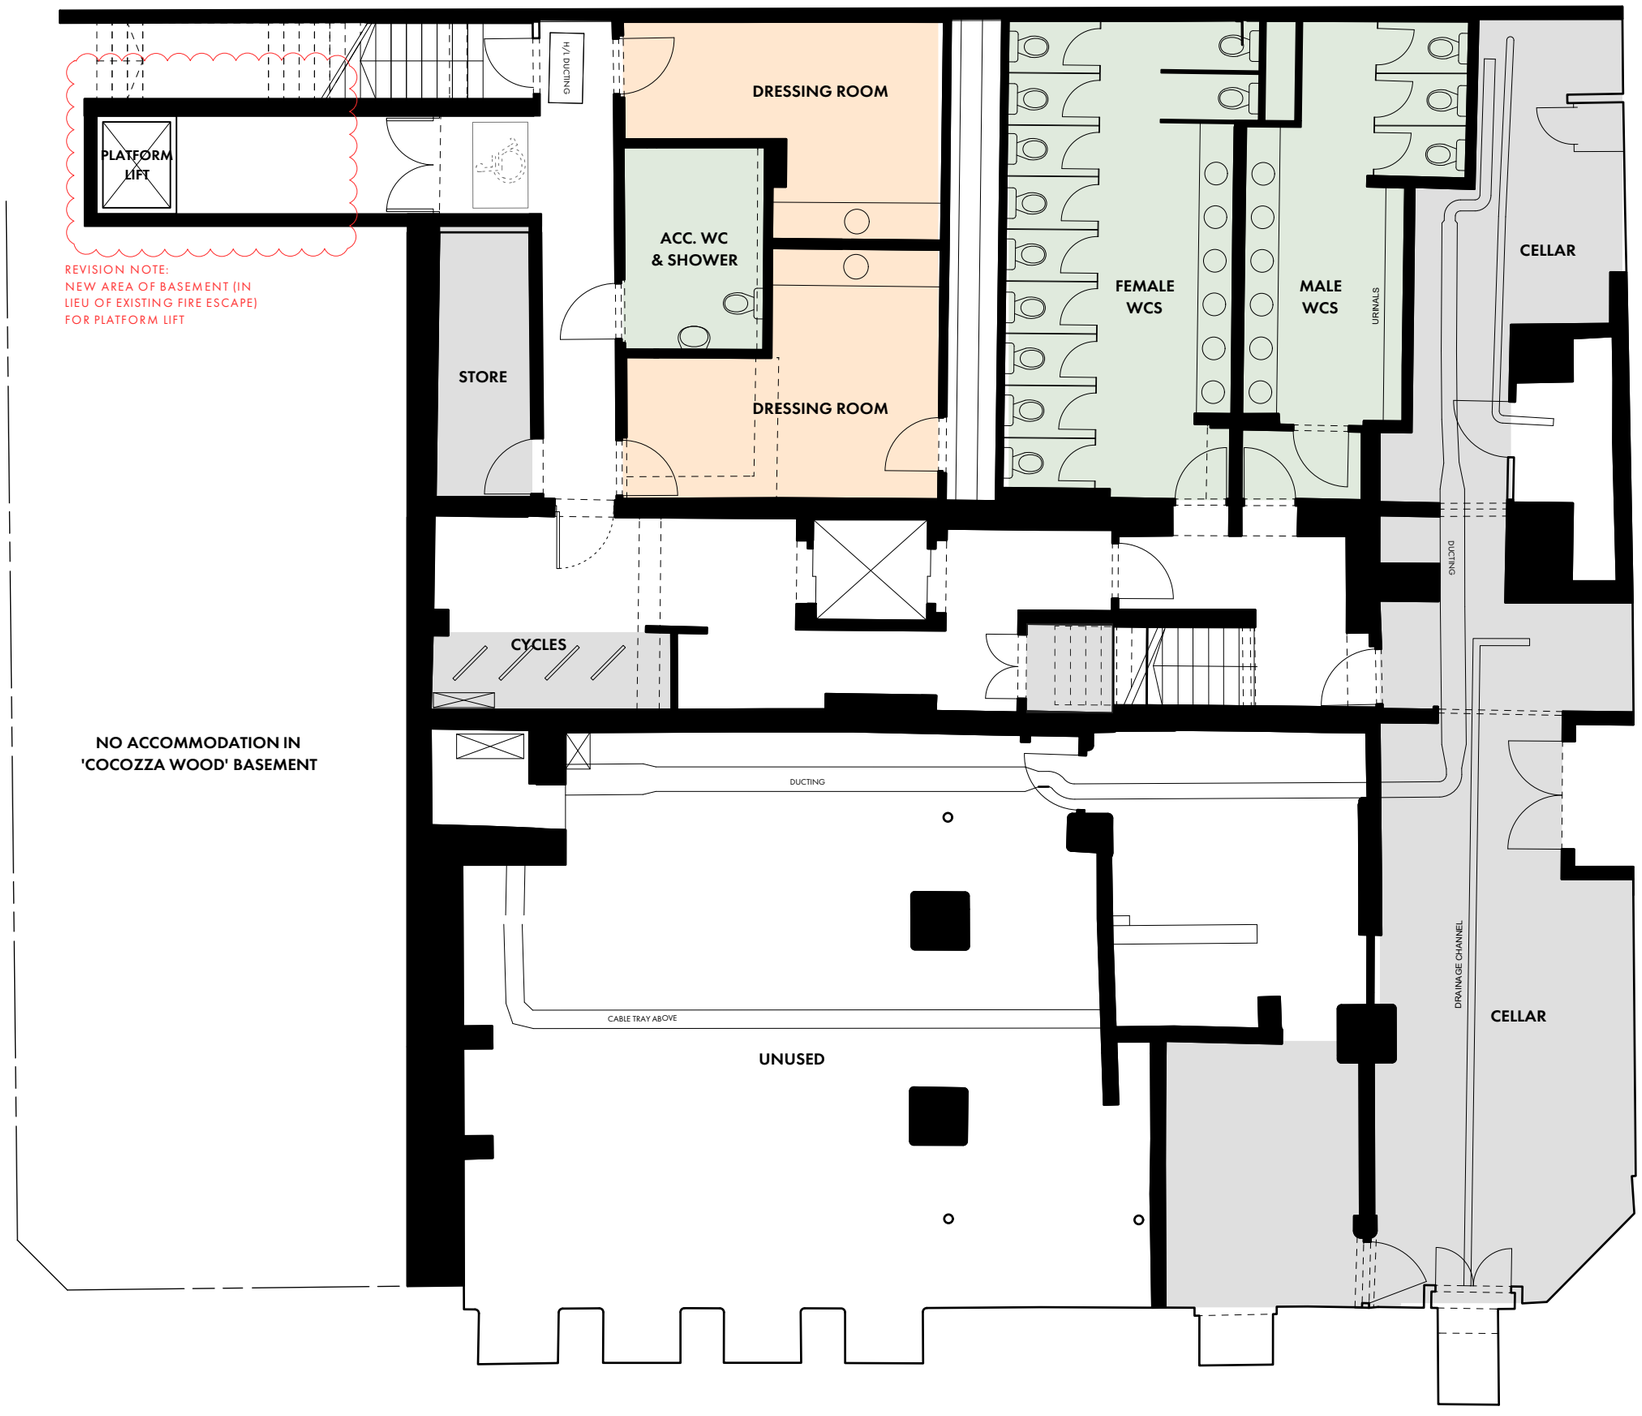


REVISION NOTE:
NEW AREA OF BASEMENT (IN LIEU OF EXISTING FIRE ESCAPE) FOR PLATFORM LIFT

NO ACCOMMODATION IN 'COCOZZA WOOD' BASEMENT

PROPOSED BASEMENT PLAN

OMIArchitects

www.omiarchitects.com

BAND ON THE WALL
PROPOSED BASEMENT PLAN
1387 | L 1000 REV.C JULY '20 | 1:100 @ A3