




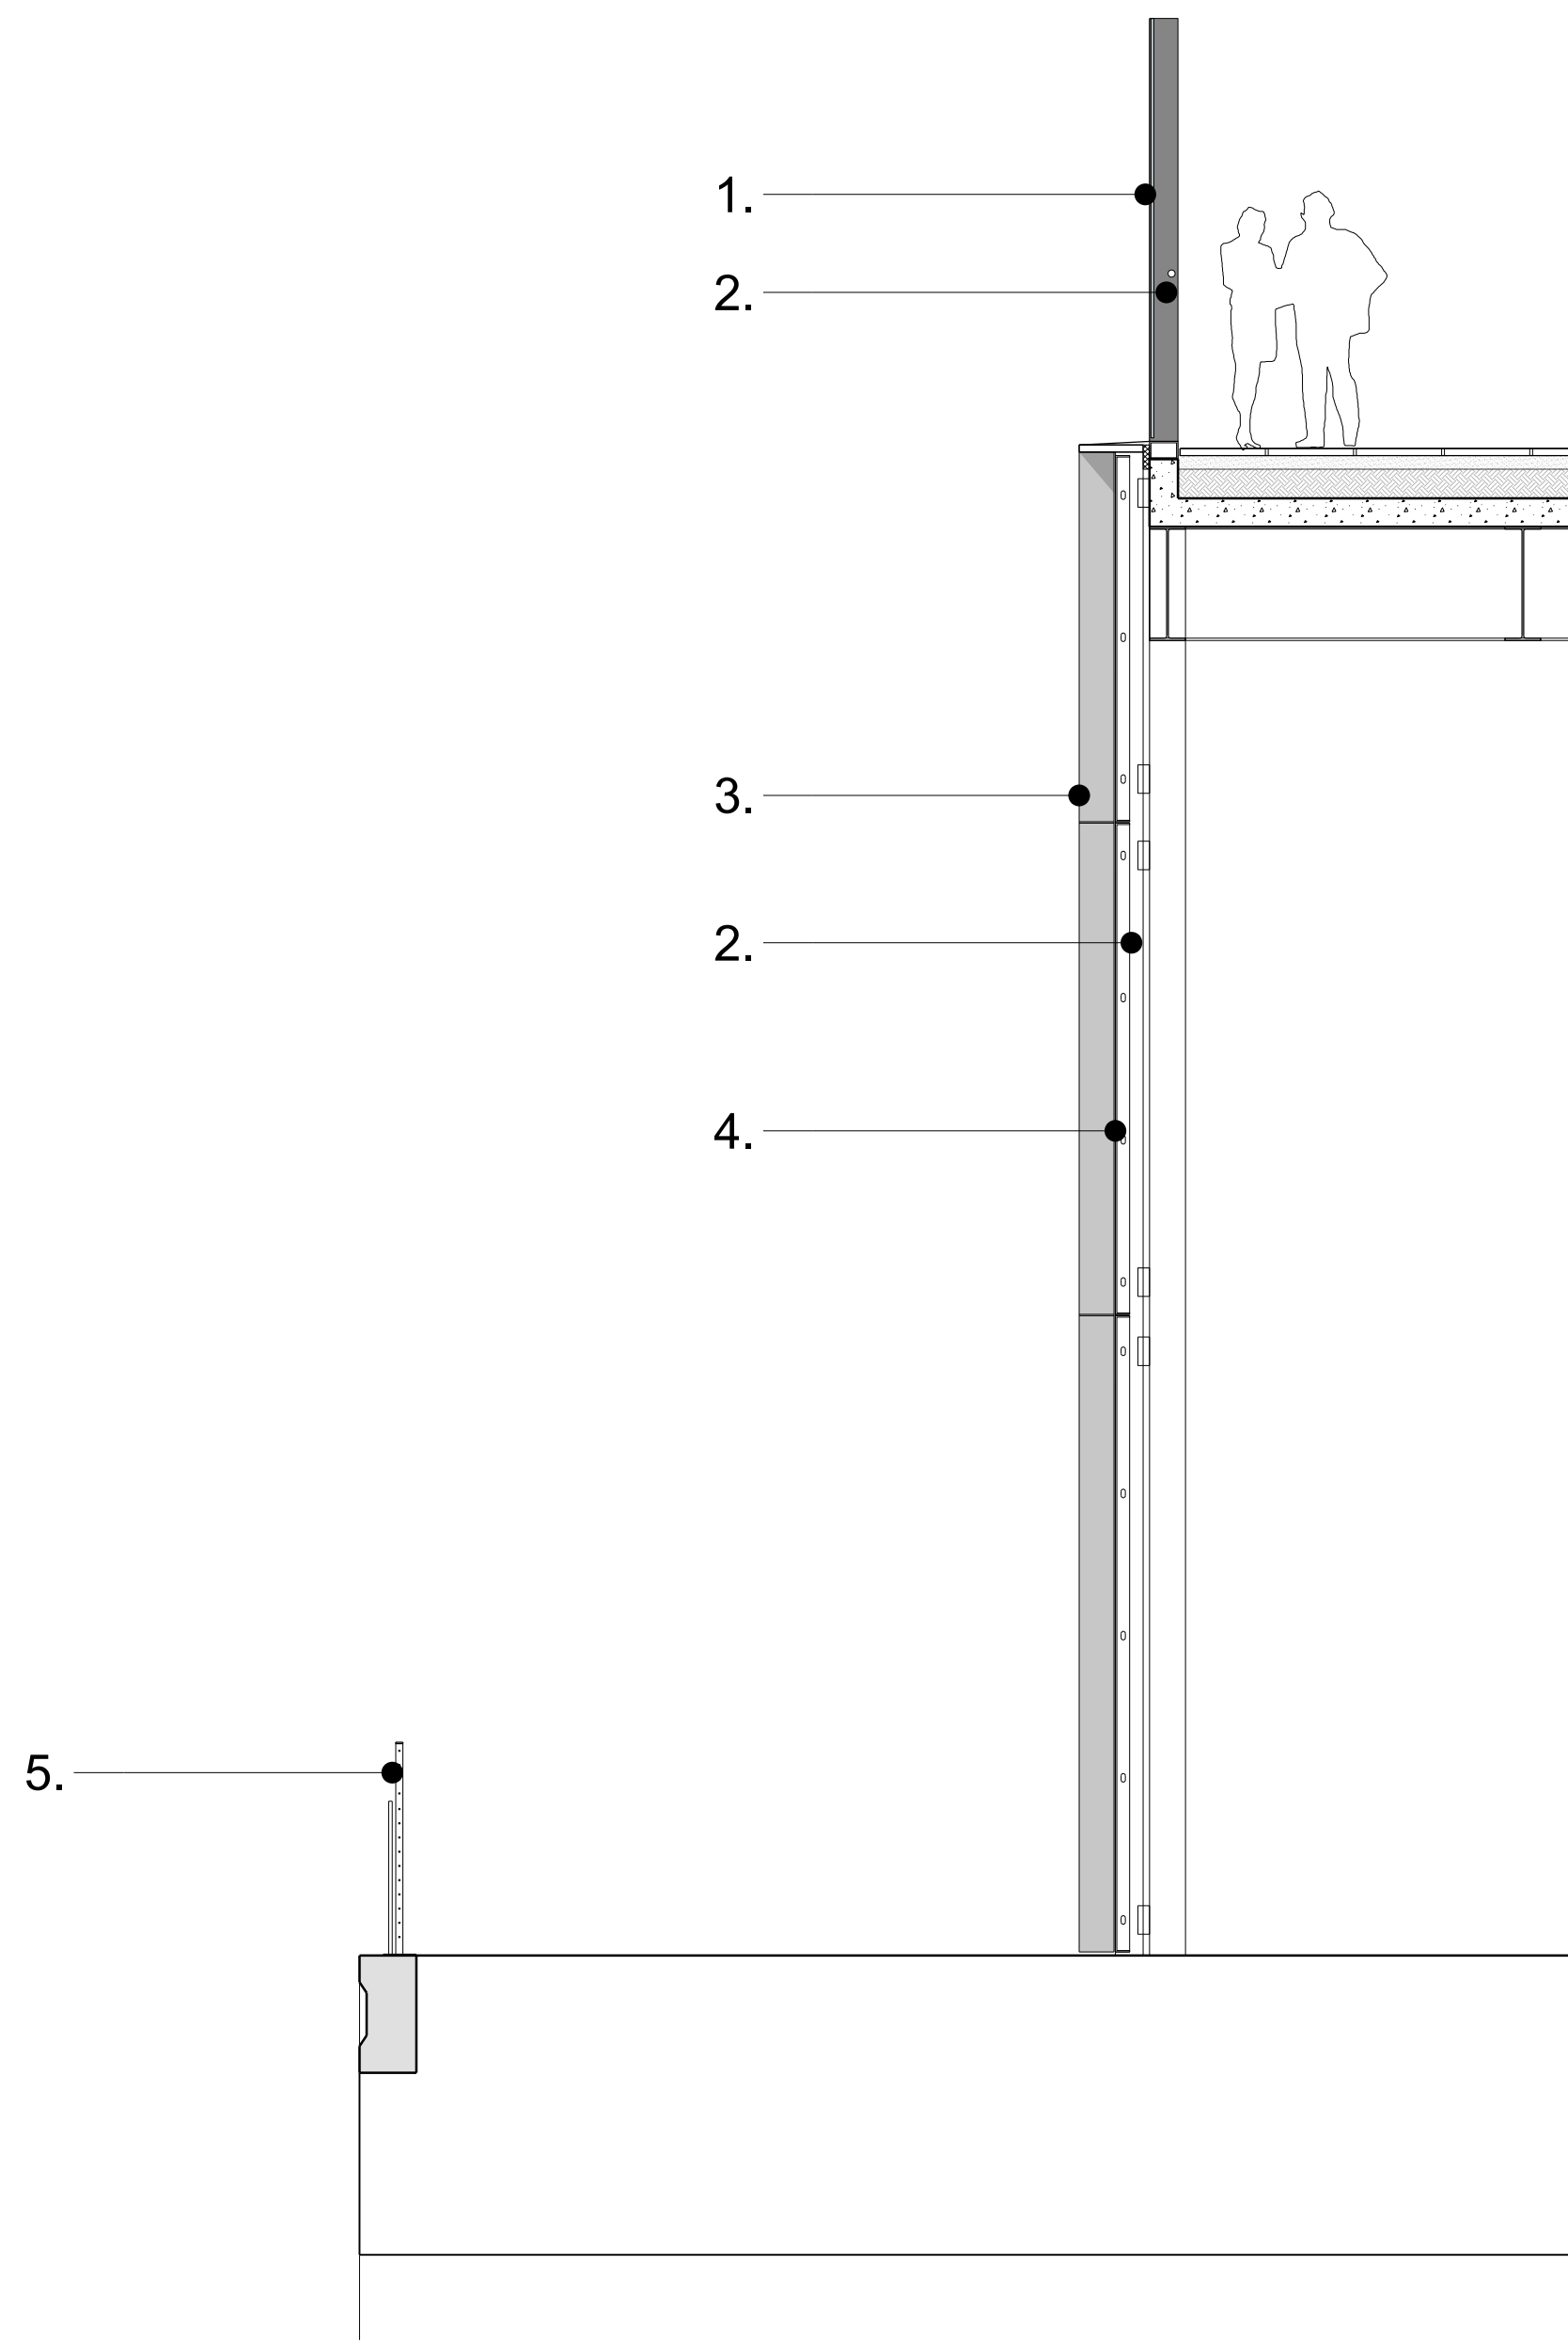


Detail Section | 1:50

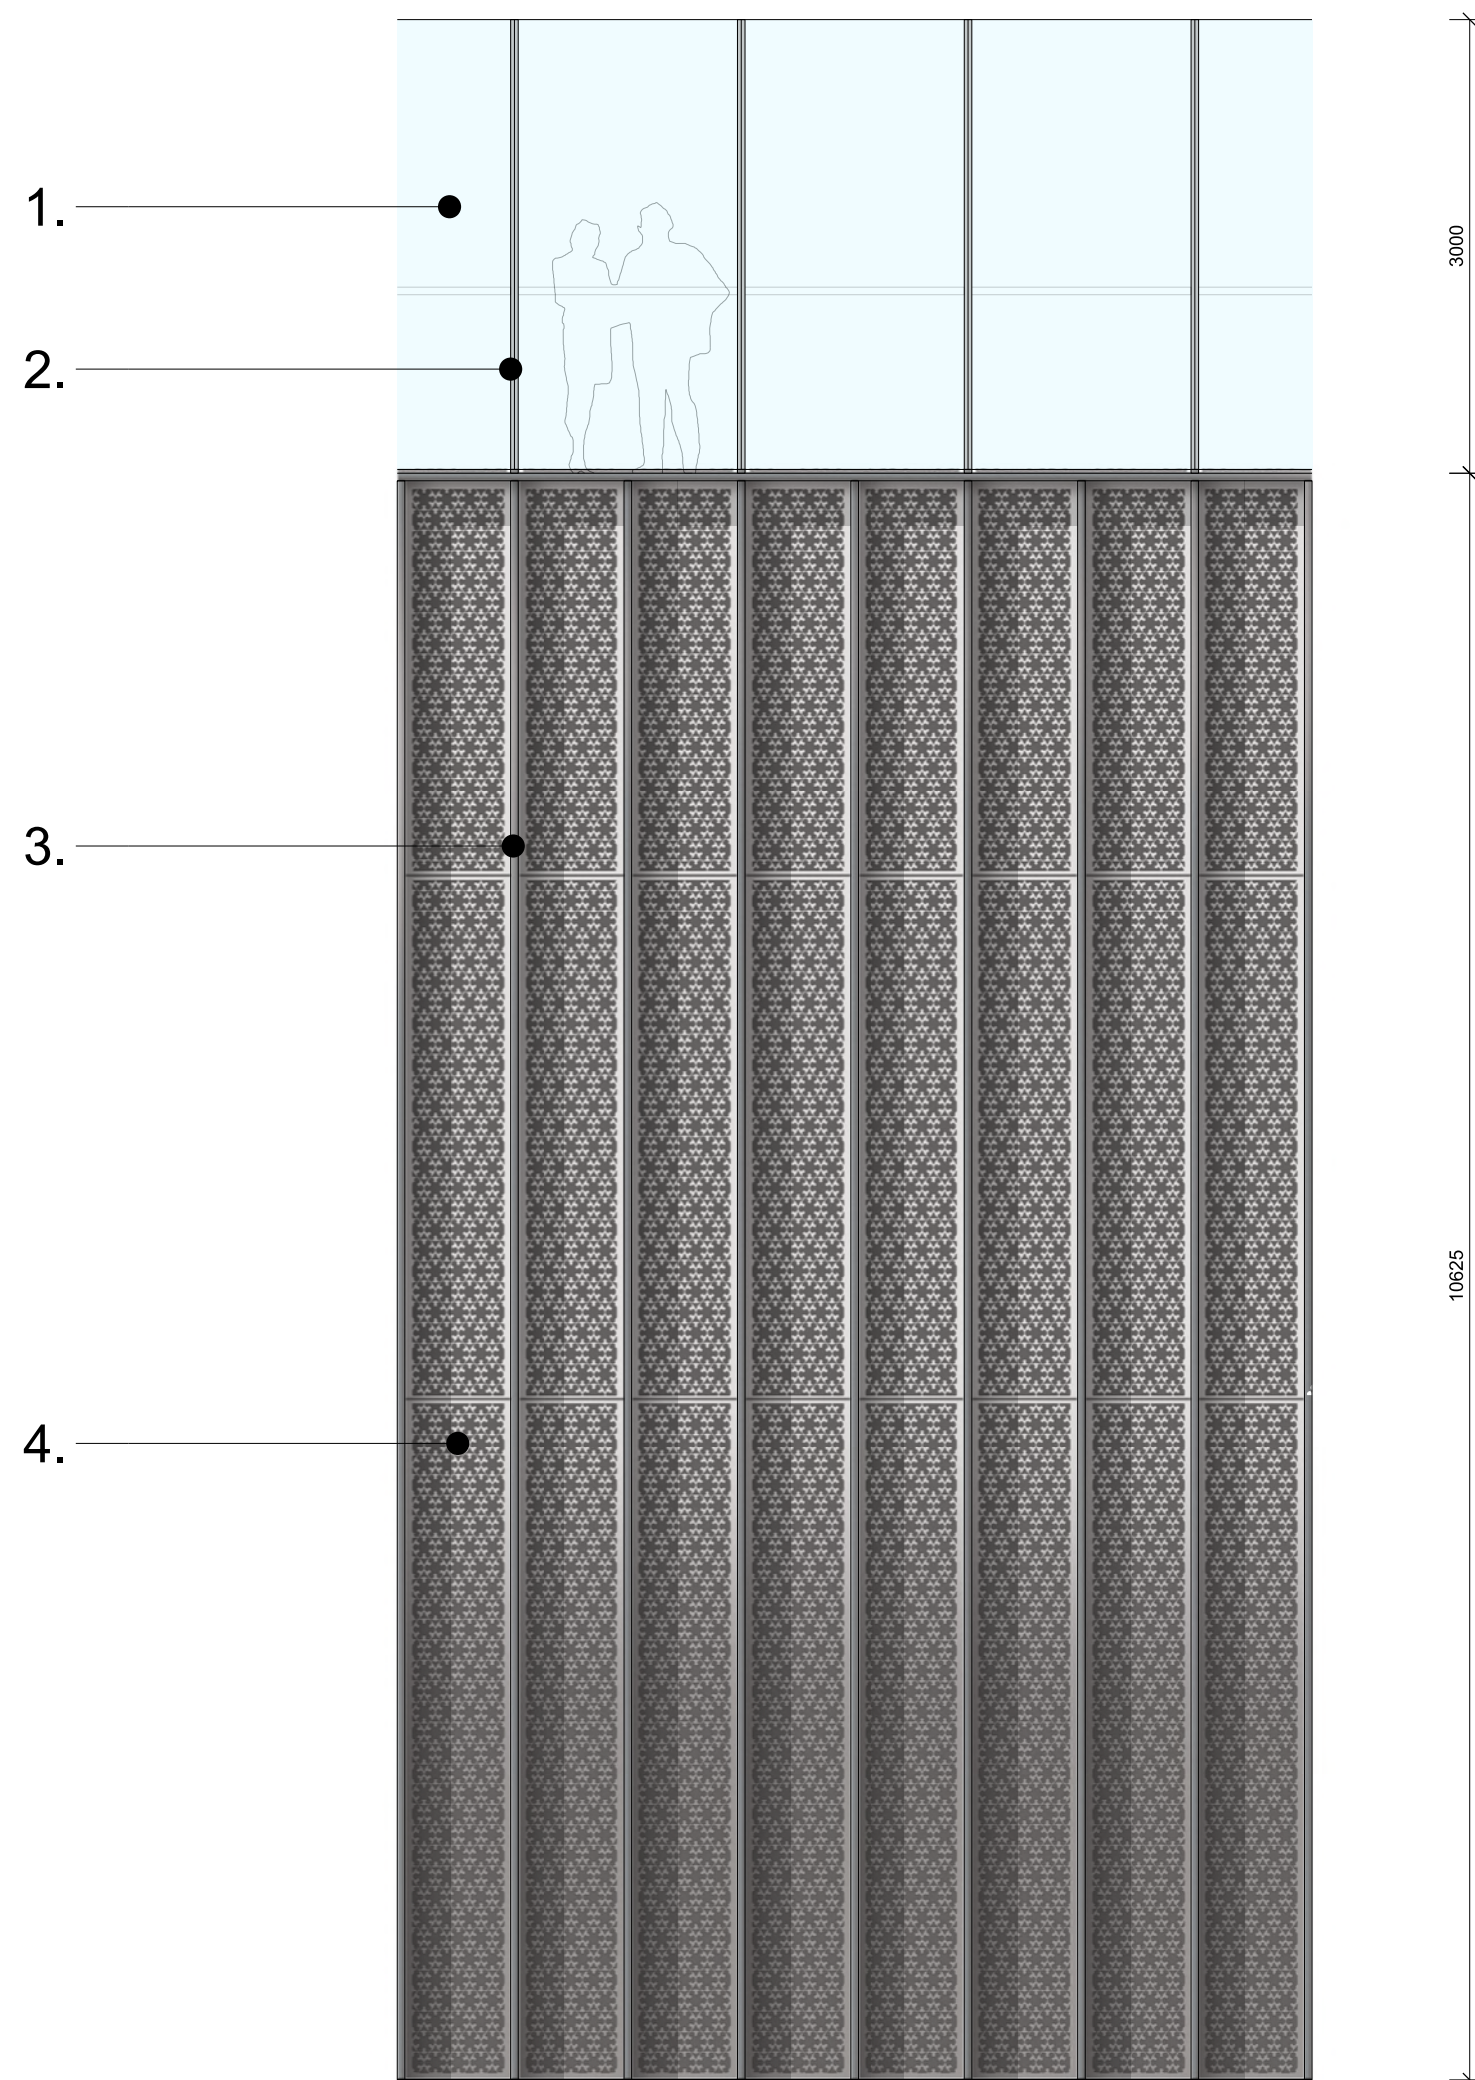


Detail External Elevation | 1:50

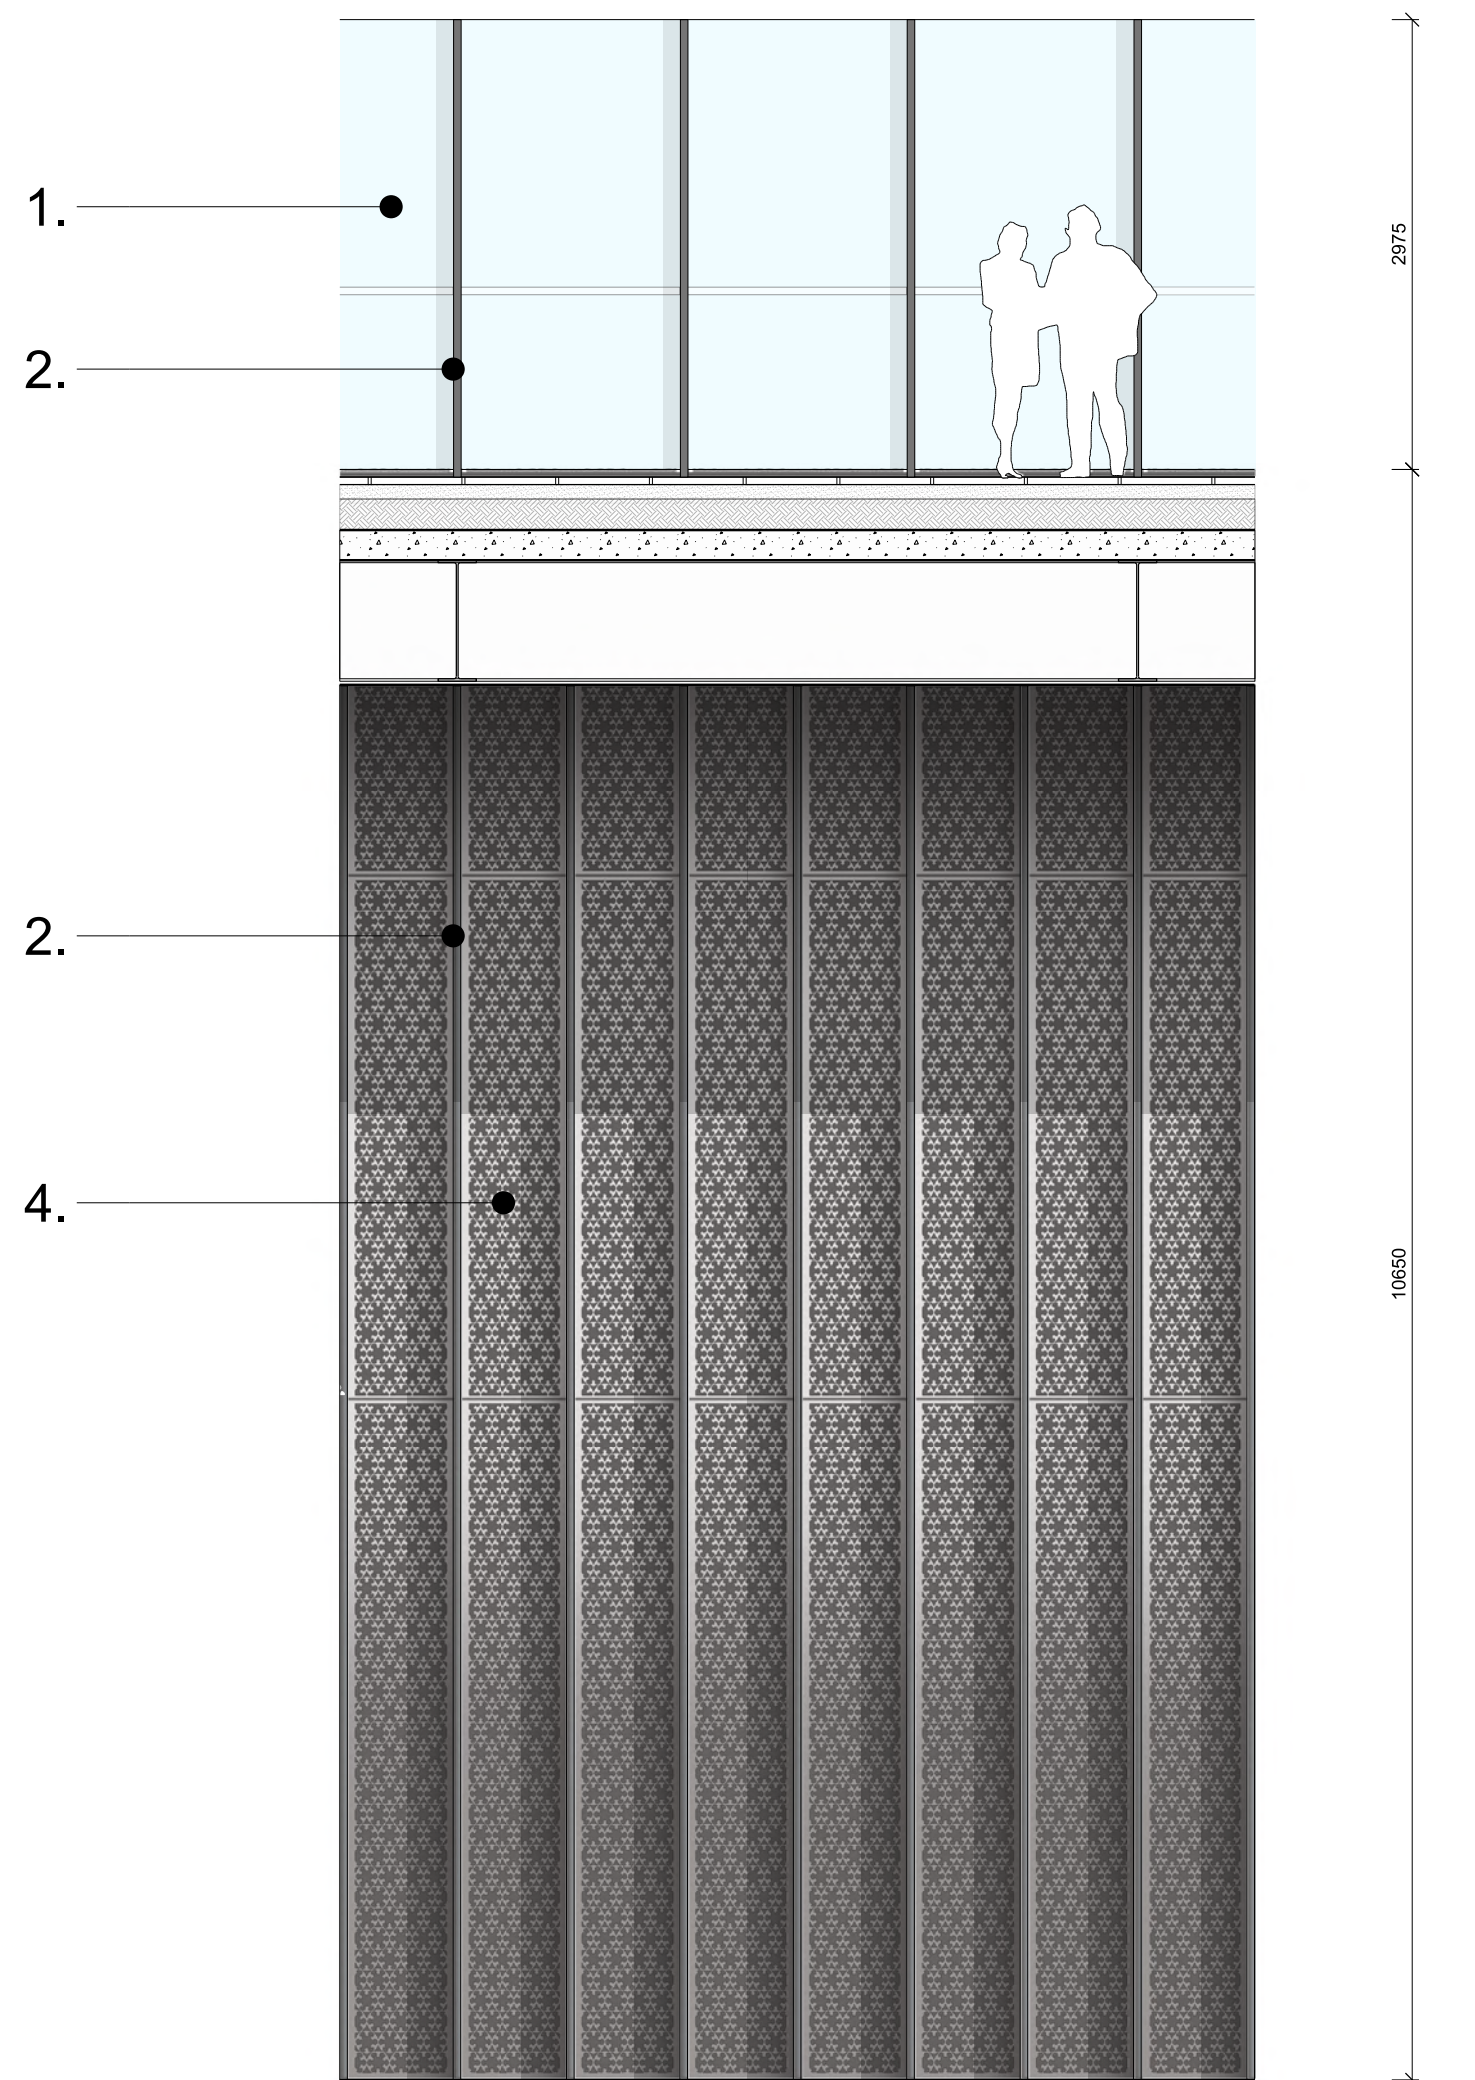

Detail Internal Elevation | 1:50

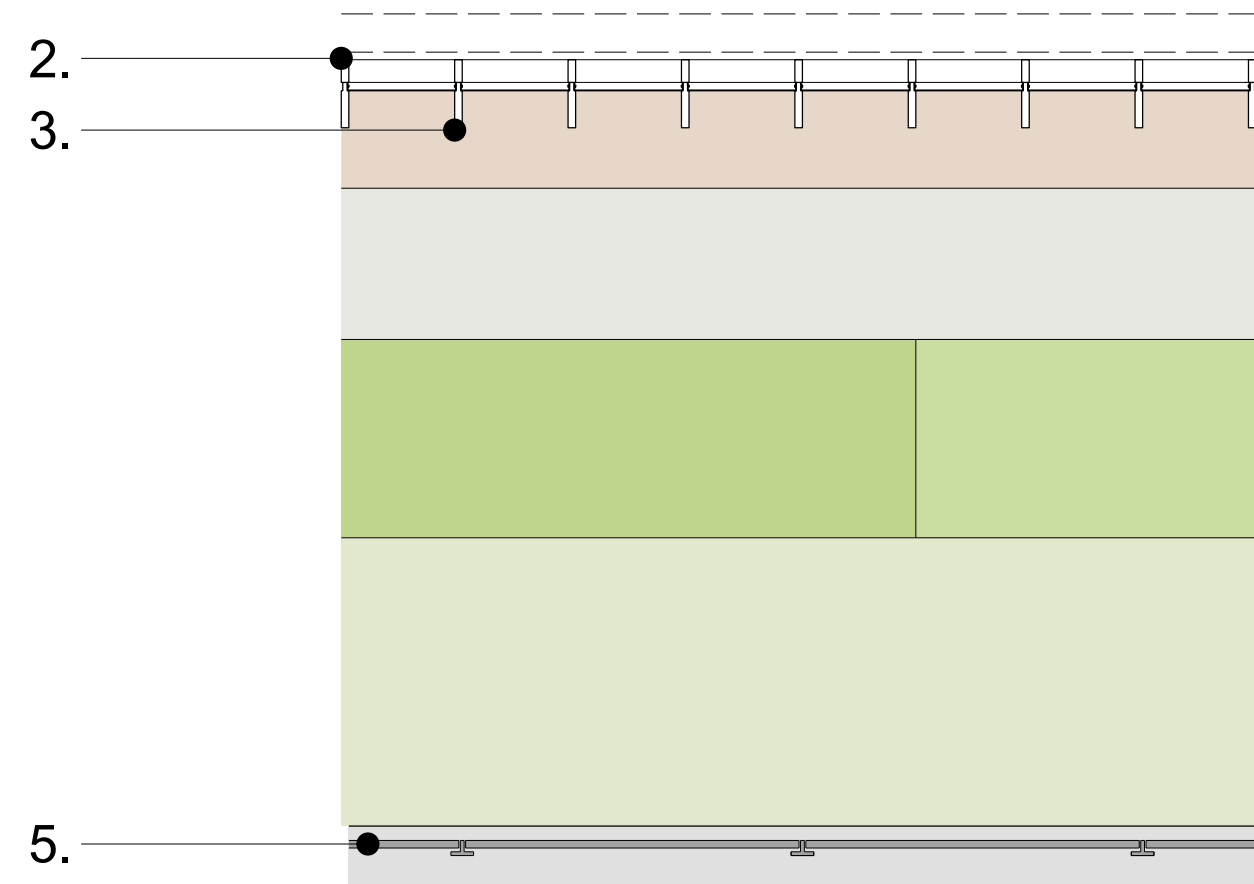

Detail Plan | 1:50

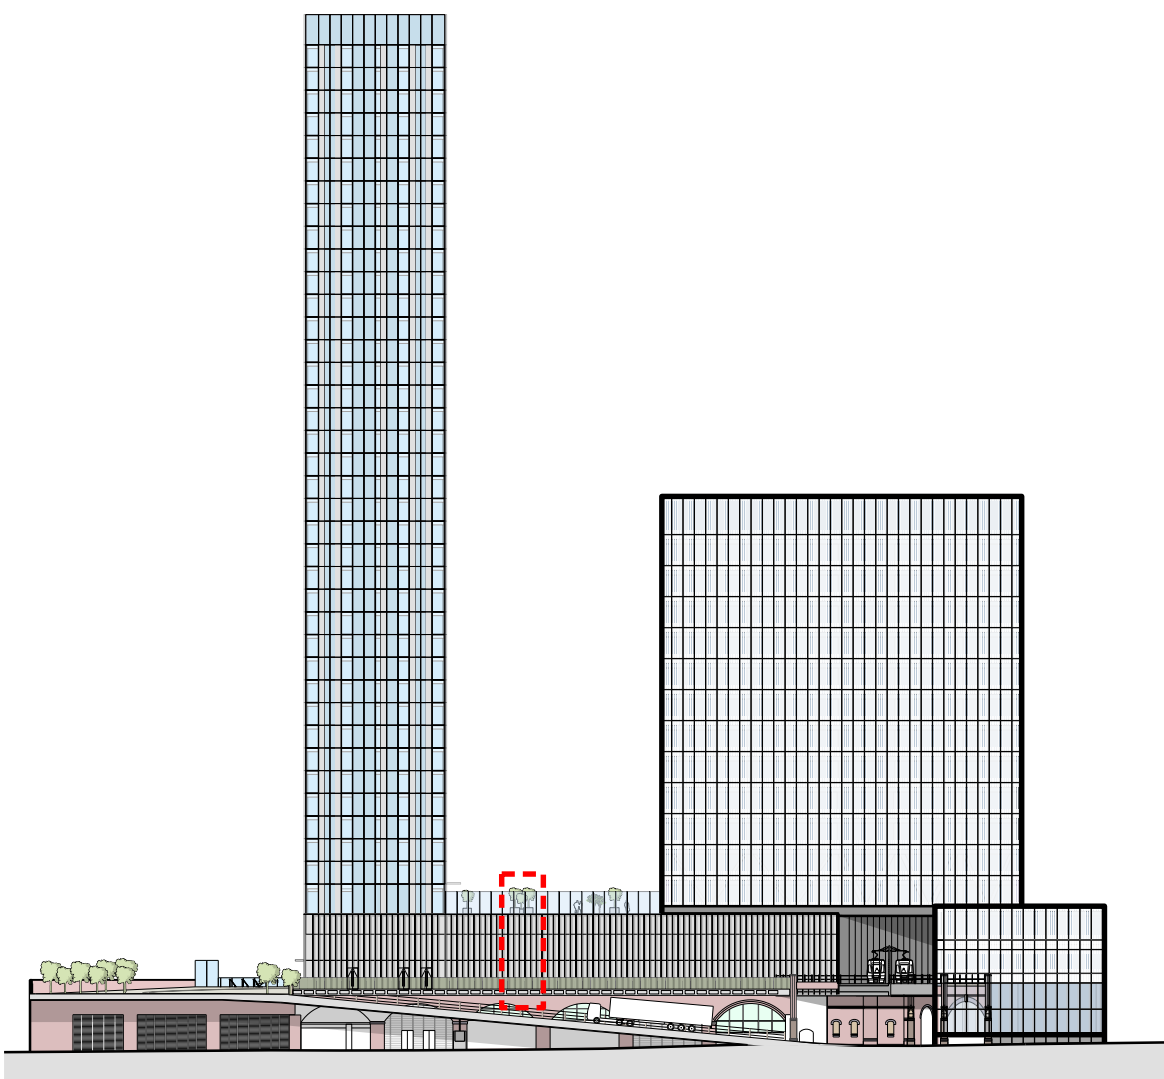

Key Elevation - Detail Location

- Key
- 1. Clear glass balustrade
 - 2. Steelwork support
 - 3. Extruded aluminium fin profile
 - 4. Aluminium panel with large scale perforations
 - 5. Balustrade / screen

This drawing is copyright Do not scale off dimensions. All dimensions to be checked on site by contractor. Contractor to report any dimensional discrepancies, errors or omissions prior to commencing on site.	Rev/	Date	Description	Rev/	Date	Description	Rev/	Date	Description	North 	Project Title Former Bauer Millet Site			Status Planning		Scale 1:100 @ A3 1:50 @ A1 Date March 2017		Revision 02		 MANCHESTER Riverside, 4 Commercial St Manchester M16 6BQ +44 (0)161 835 2345 www.simpsonhaugh.com LONDON 5-8 Roberts Place London EC1R 9BB +44 (0)20 7549 4000 mail@simpsonhaugh.com
	00	17-03-2017	Planning Issue									Drawing Title Building 4 - Indicative Podium wall detail			Job No 10053	Drawing No 10053-B4-A-B5D9-G251-D-TY-001				
	01	30-04-2020	Minor Material Amendment Application																	
	02	29-05-2020	Minor Material Amendment Application																	