


KEY : PLAN

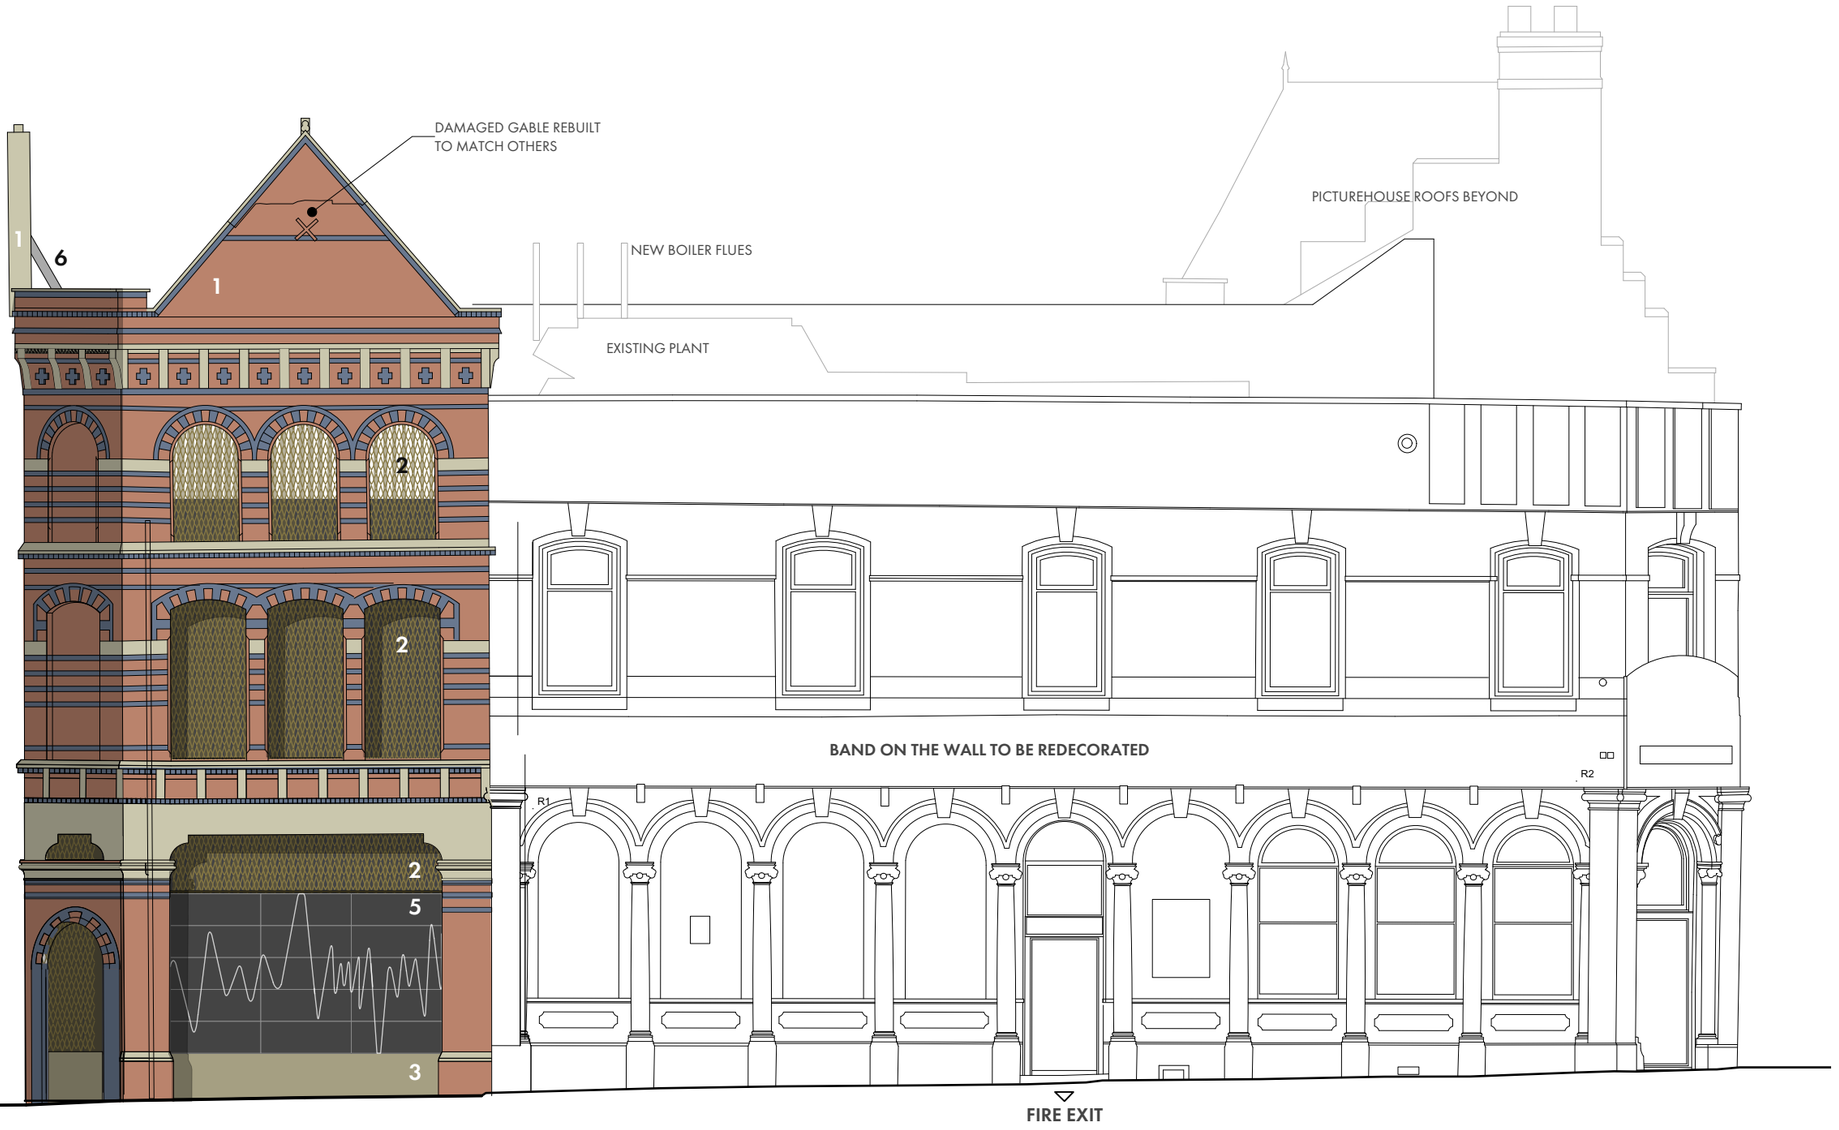

OAK STREET — 'COCOZZA WOOD' BUILDING RETAINED FACADE — EXTENT OF EXISTING VENUE — SWAN STREET

BAND ON THE WALL

KEY

1 EXISTING MASONRY/STONEWORK RETAINED AND REPAIRED (SUBJECT TO REVIEW BY ARCHITECT AND STRUCTURAL ENGINEER

2 LIGHTWEIGHT METAL CLADDING, PPC EXPANDED MESH, SET WITHIN EXISTING OPENINGS

3 RECLAIMED YORK STONE PLINTH (700mm HIGH)

4 STEEL DOORSET (PPC TO MATCH CLADDING)

5 'SHOP WINDOW' STYLE DISPLAY AREA IN GROUND FLOOR OPENINGS WITH INTEGRATED LED SCREENS (VISUAL ONLY)

6 STEEL FRAME TO SUPPORT MASONRY FACADE

PROPOSED OAK STREET ELEVATION

OMIArchitects

www.omiarchitects.com

BAND ON THE WALL
PROPOSED OAK STREET ELEVATION
1387 | L 1601-A | JULY '20 | 1:100 @ A3