


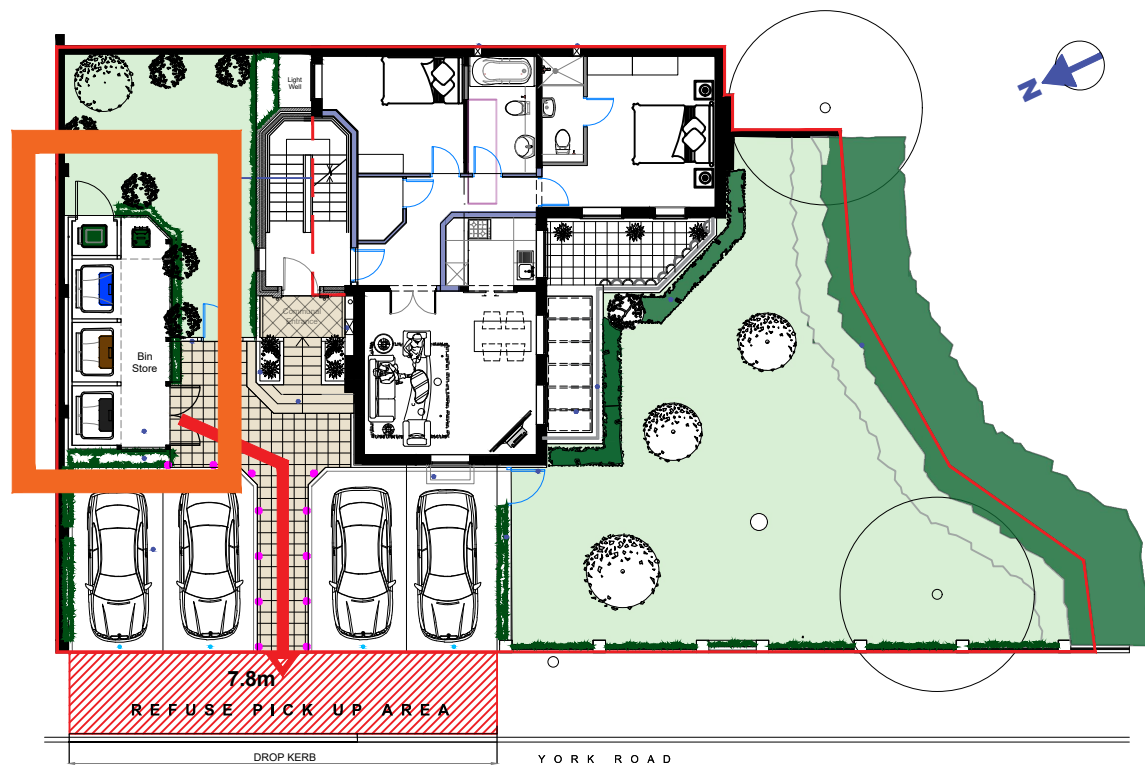

Reference Plan

Garden Waste

240Lt Wheelie Bin - 580w x 750d x 1060h
(h = lid closed, when open need h + d)
1190w x 910d storage footprint

Food Waste

140Lt Wheelie Bin - 475w x 545d x 1050h
(h = lid closed, when open need h + d)
1250w x 949d storage footprint

Paper/Card/Cartons

1100ltr Flat Lid - Lid in Lid Bin
1372w x 880d x 1330h (h = lid closed)
1575w x 1190d storage footprint to MCC regs


Glass, Cans and Plastic Bottles

1100ltr Flat Lid - Lid in Lid Bin
1372w x 880d x 1330h (h = lid closed)
1575w x 1190d storage footprint to MCC regs

Any other Non-recyclable Household waste

1100ltr Flat Lid - Lid in Lid Bin
1372w x 880d x 1330h (h = lid closed)
1575w x 1190d storage footprint to MCC regs

Bin Store Plan
1:50

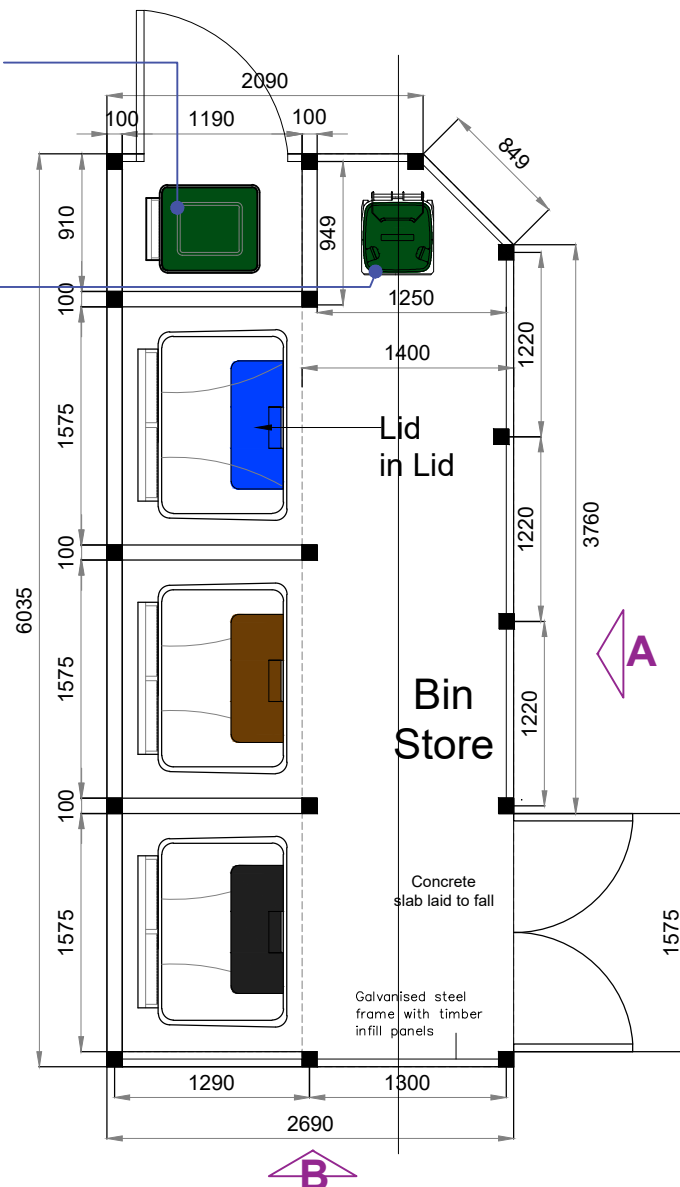

Ivy Screen




Wall Light




Ivy Screen on Treated timber cladding

All dimensions and setting out must be checked on site.
Use written in preference to scaled dimensions, if in doubt, ask.
This drawing is copyright and may not be reproduced or used for any purpose other than that intended without the prior written agreement of the architect.
Any parts of the drawing based on Ordnance Survey maps are executed with the sanction of the controller of H.M. Stationary Office: Crown Copyright Reserved.

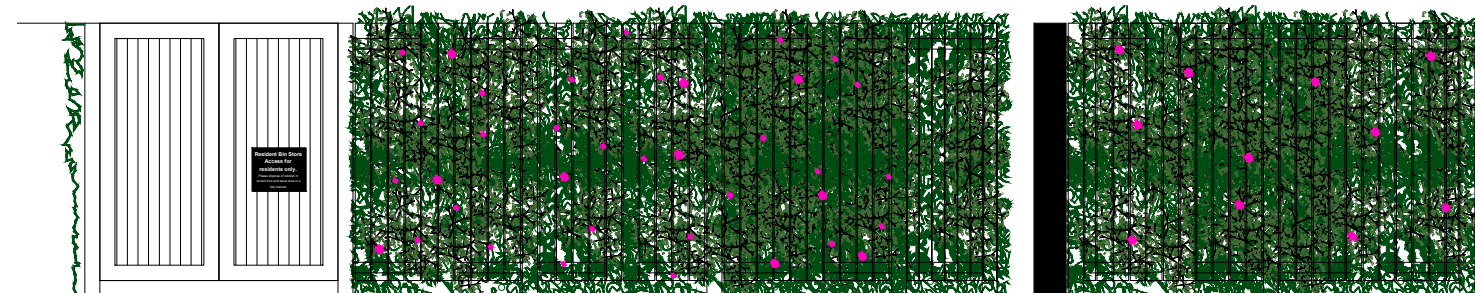


Bin Store Elevation A - with Ivy Screen attached

Bin Store Elevation B

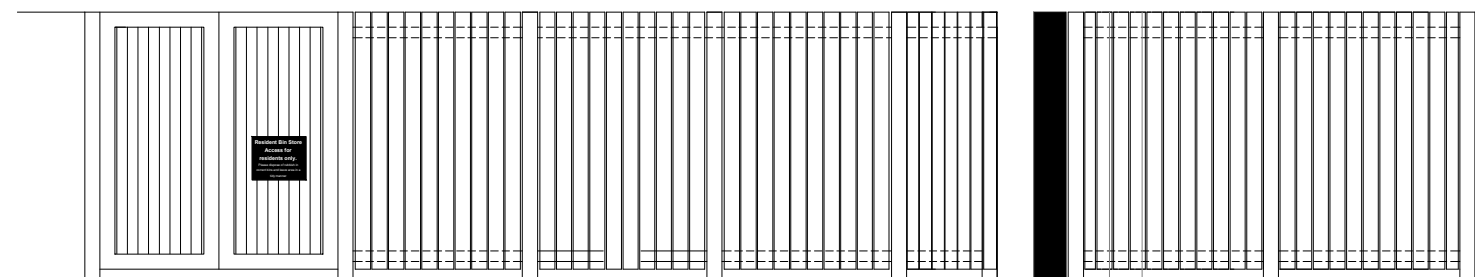

Bin Store Elevation A- Timber Clad Structure - 1:50

Bin Store Elevation B

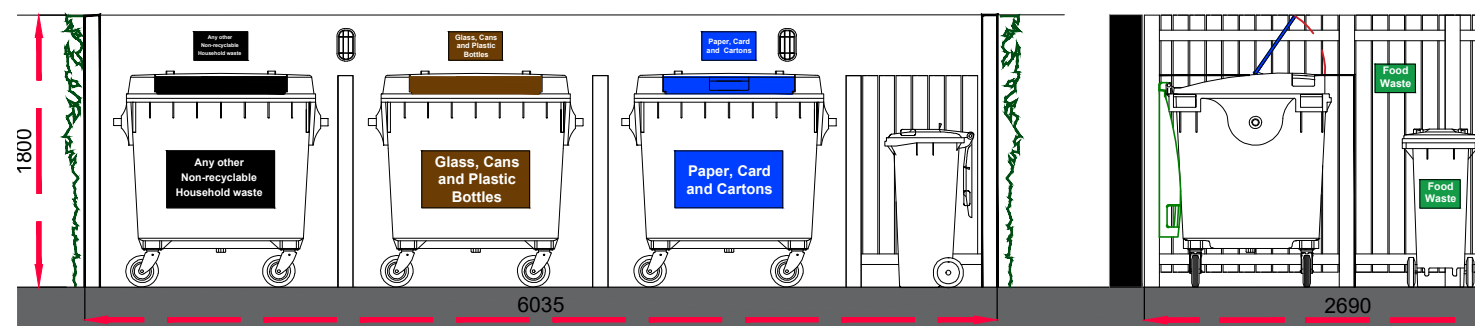

Bin Store Section A
1:50

Bin Store Section B
1:50

General Specification

Galvanised steel post frame with timber infill panels

- 75x50 top middle and bottom steel rails faced with 125mm x 10mm timber boards laid vertically.
- All timber to be pressure impregnated with preservative, finish to be two coats wood dye.
- All cut ends to be preservative treated prior to fixing
- Concrete foundation to post dims as specified by Structural engineer
- Ivy screen securely attached to panels

Rev	Date	Description	Int
Client: Mr Hossain			
Project Address: 27 York Road, Chorlton Manchester M21 9HP			
Drawing Title: Waste Management - Bin Store			
Scale(s): 1:100	Date: 25.06.20	Drawn by: TA	
Job No: 20-15	Drawing No: PL-10	Size: A3	Rev:
thequalityofsilence@outlook.com			