V 1.8

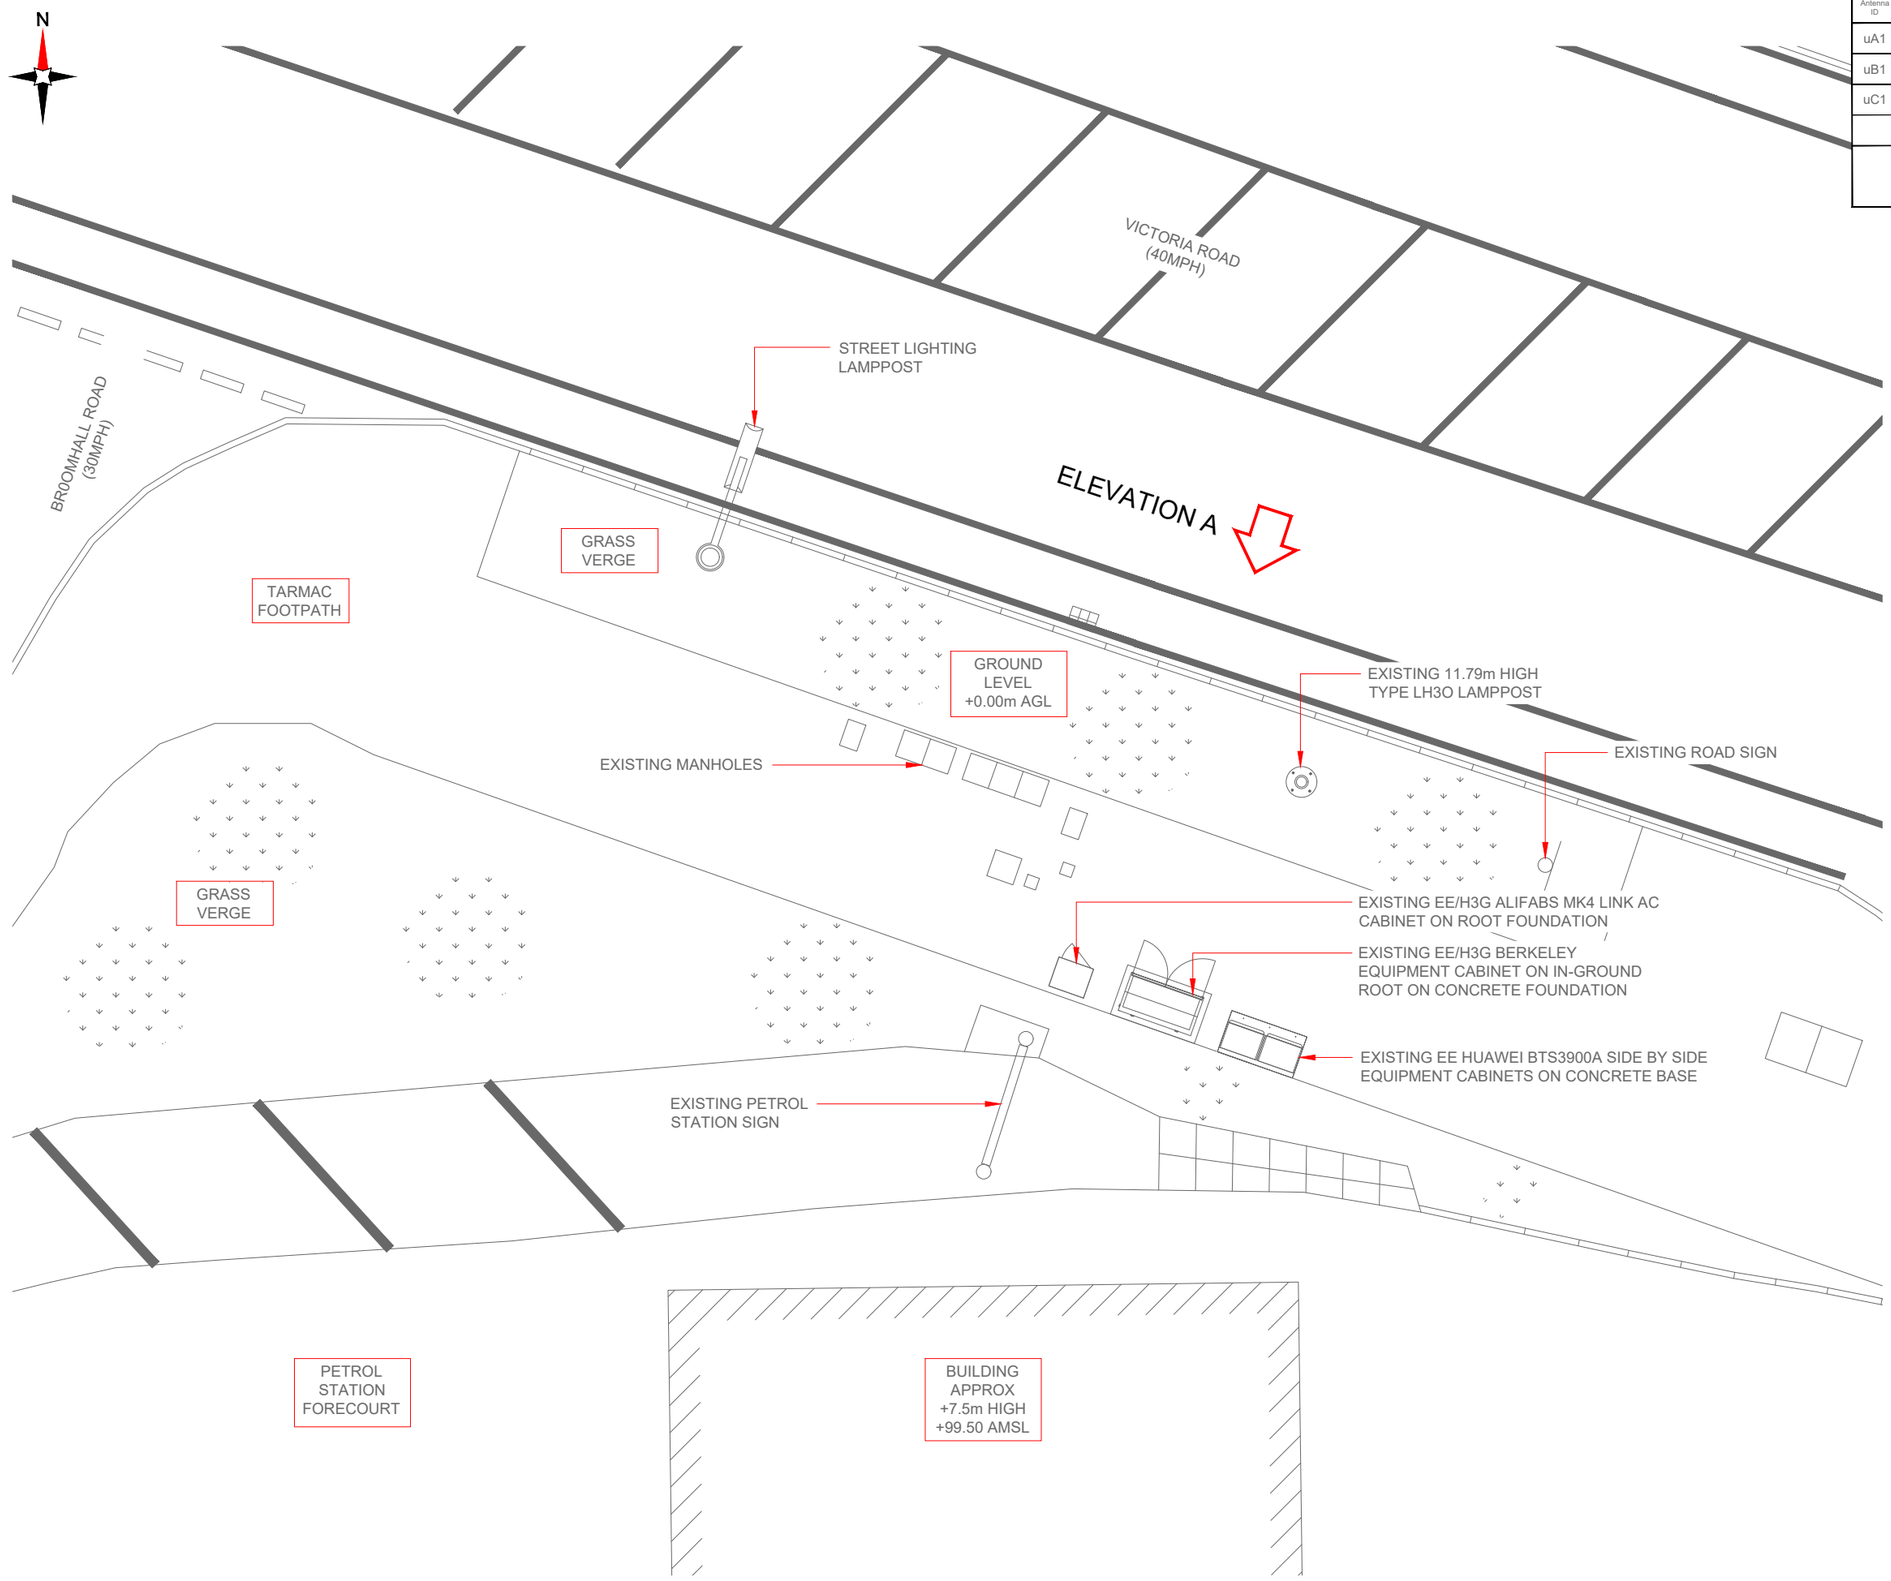

EXISTING SITE PLAN

0 1:100 2m 4

3G / 4G Antenna ID	Existing 3G Bearing
uA1	0°
uB1	120°
uC1	240°

NOTES:

1. ALL DIMENSIONS IN MM UNLESS OTHERWISE NOTED.

Master:	MBNL / EE / H3G:	Project:	Purpose of Issue:	Issue:
M001	MBNL	T&A	Planning	A

		Revision / Upgrade Description:
Date:	21/05/2020	
Drawn:	L. Hawcroft	First Issue
Checked:	D. Pankhania	
Approved:	K. Winland	

Hutchison 3G UK Limited
Star House, 20 Grenfell Road
Maidenhead, SL6 1EH
Tel: 01628 765 000
Fax: 01628 765 001

H3G Base Station Information line:
0845 6043000
Available 8am-8pm Monday to Friday

Hatfield Business Park
Hatfield
Hertfordshire
AL10 9BW

Tel: 01707 315000
Fax: 01707 319001

MBNL
Mobile Broadband Network Limited
Sixth Floor, Thames Tower, Station Road, Reading, RG1 1LX

Design Consultant & Principal Contractor:
mono
Mono Consultants Limited
Culzean House,
36 Renfield Street, Glasgow,
G2 1LU

t. 44 (0) 141 566 6660
f. 44 (0) 141 566 6661
www.monoconsultants.com

Site Name: GRASS VERGE LP

Site ID: 1214746

Address: GRASS VERGE ADJACENT TO PETROL STATION VICTORIA AVENUE HIGHER BLACKLEY MANCHESTER, M9 8WG

Title: 100 EXISTING SITE PLAN

Project: H3G UNILATERAL SW

Purpose of Issue: PLANNING

EE Cell ID:	MBNL Cell ID:	3UK Cell ID:
15534	MAN274	M0715

Master Drawing No:	Issue:
1214746_MAN274_15534_M0715_M001	A

V 1.8

3G / 4G Antenna ID	Existing 3G Bearing
uA1	0°
uB1	120°
uC1	240°

NOTES:

1. ALL DIMENSIONS IN MM UNLESS OTHERWISE NOTED.

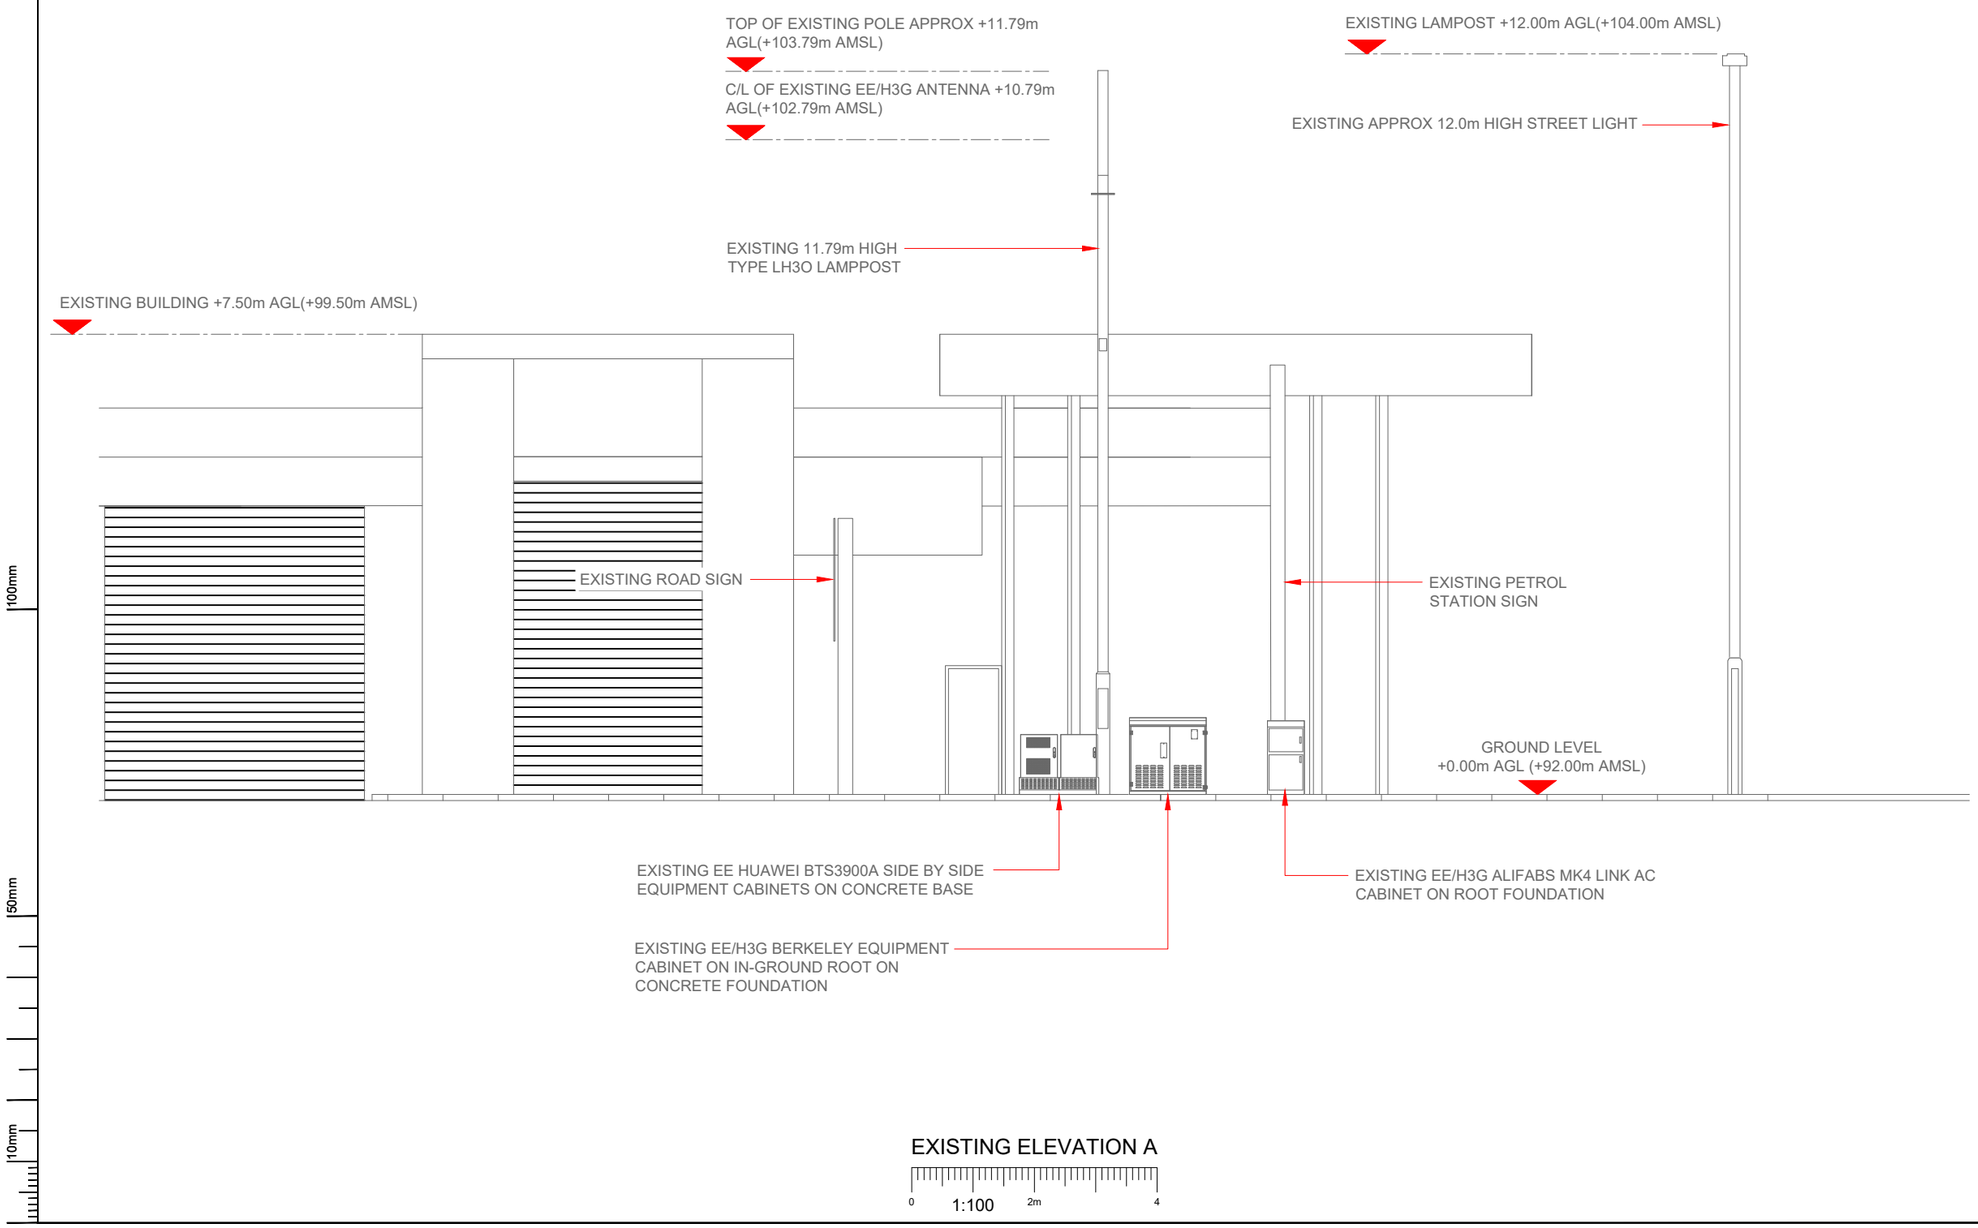

EXISTING ELEVATION A

0 1:100 2m 4

Master:	MBNL / EE / H3G:	Project:	Purpose of Issue:	Issue:
M001	MBNL	T&A	Planning	A

Date:	21/05/2020	Revision / Upgrade Description:
Drawn:	L. Hawcroft	First Issue
Checked:	D. Pankhania	
Approved:	K. Winland	

Hutchison 3G UK Limited
Star House, 20 Grenfell Road
Maidenhead, SL6 1EH
Tel: 01628 765 000
Fax: 01628 765 001

H3G Base Station Information line:
0845 6043000
Available 8am-8pm Monday to Friday

Hatfield Business Park
Hatfield
Hertfordshire
AL10 9BW

Tel: 01707 315000
Fax: 01707 319001

Mobile Broadband Network Limited
Sixth Floor, Thames Tower, Station Road, Reading, RG1 1LX

Design Consultant & Principal Contractor:
Mono Consultants Limited
Culzean House,
36 Renfield Street, Glasgow,
G2 1LU

t. 44 (0) 141 566 6660
f. 44 (0) 141 566 6661
www.monoconsultants.com

Site Name: GRASS VERGE LP

Site ID: 1214746

Address: GRASS VERGE ADJACENT TO PETROL STATION VICTORIA AVENUE HIGHER BLACKLEY MANCHESTER, M9 8WG

Title: 150 EXISTING ELEVATION A

Project: H3G UNILATERAL SW

Purpose of Issue: PLANNING

EE Cell ID:	MBNL Cell ID:	3UK Cell ID:
15534	MAN274	M0715

Master Drawing No:	Issue:
1214746_MAN274_15534_M0715_M001	A

V 1.8

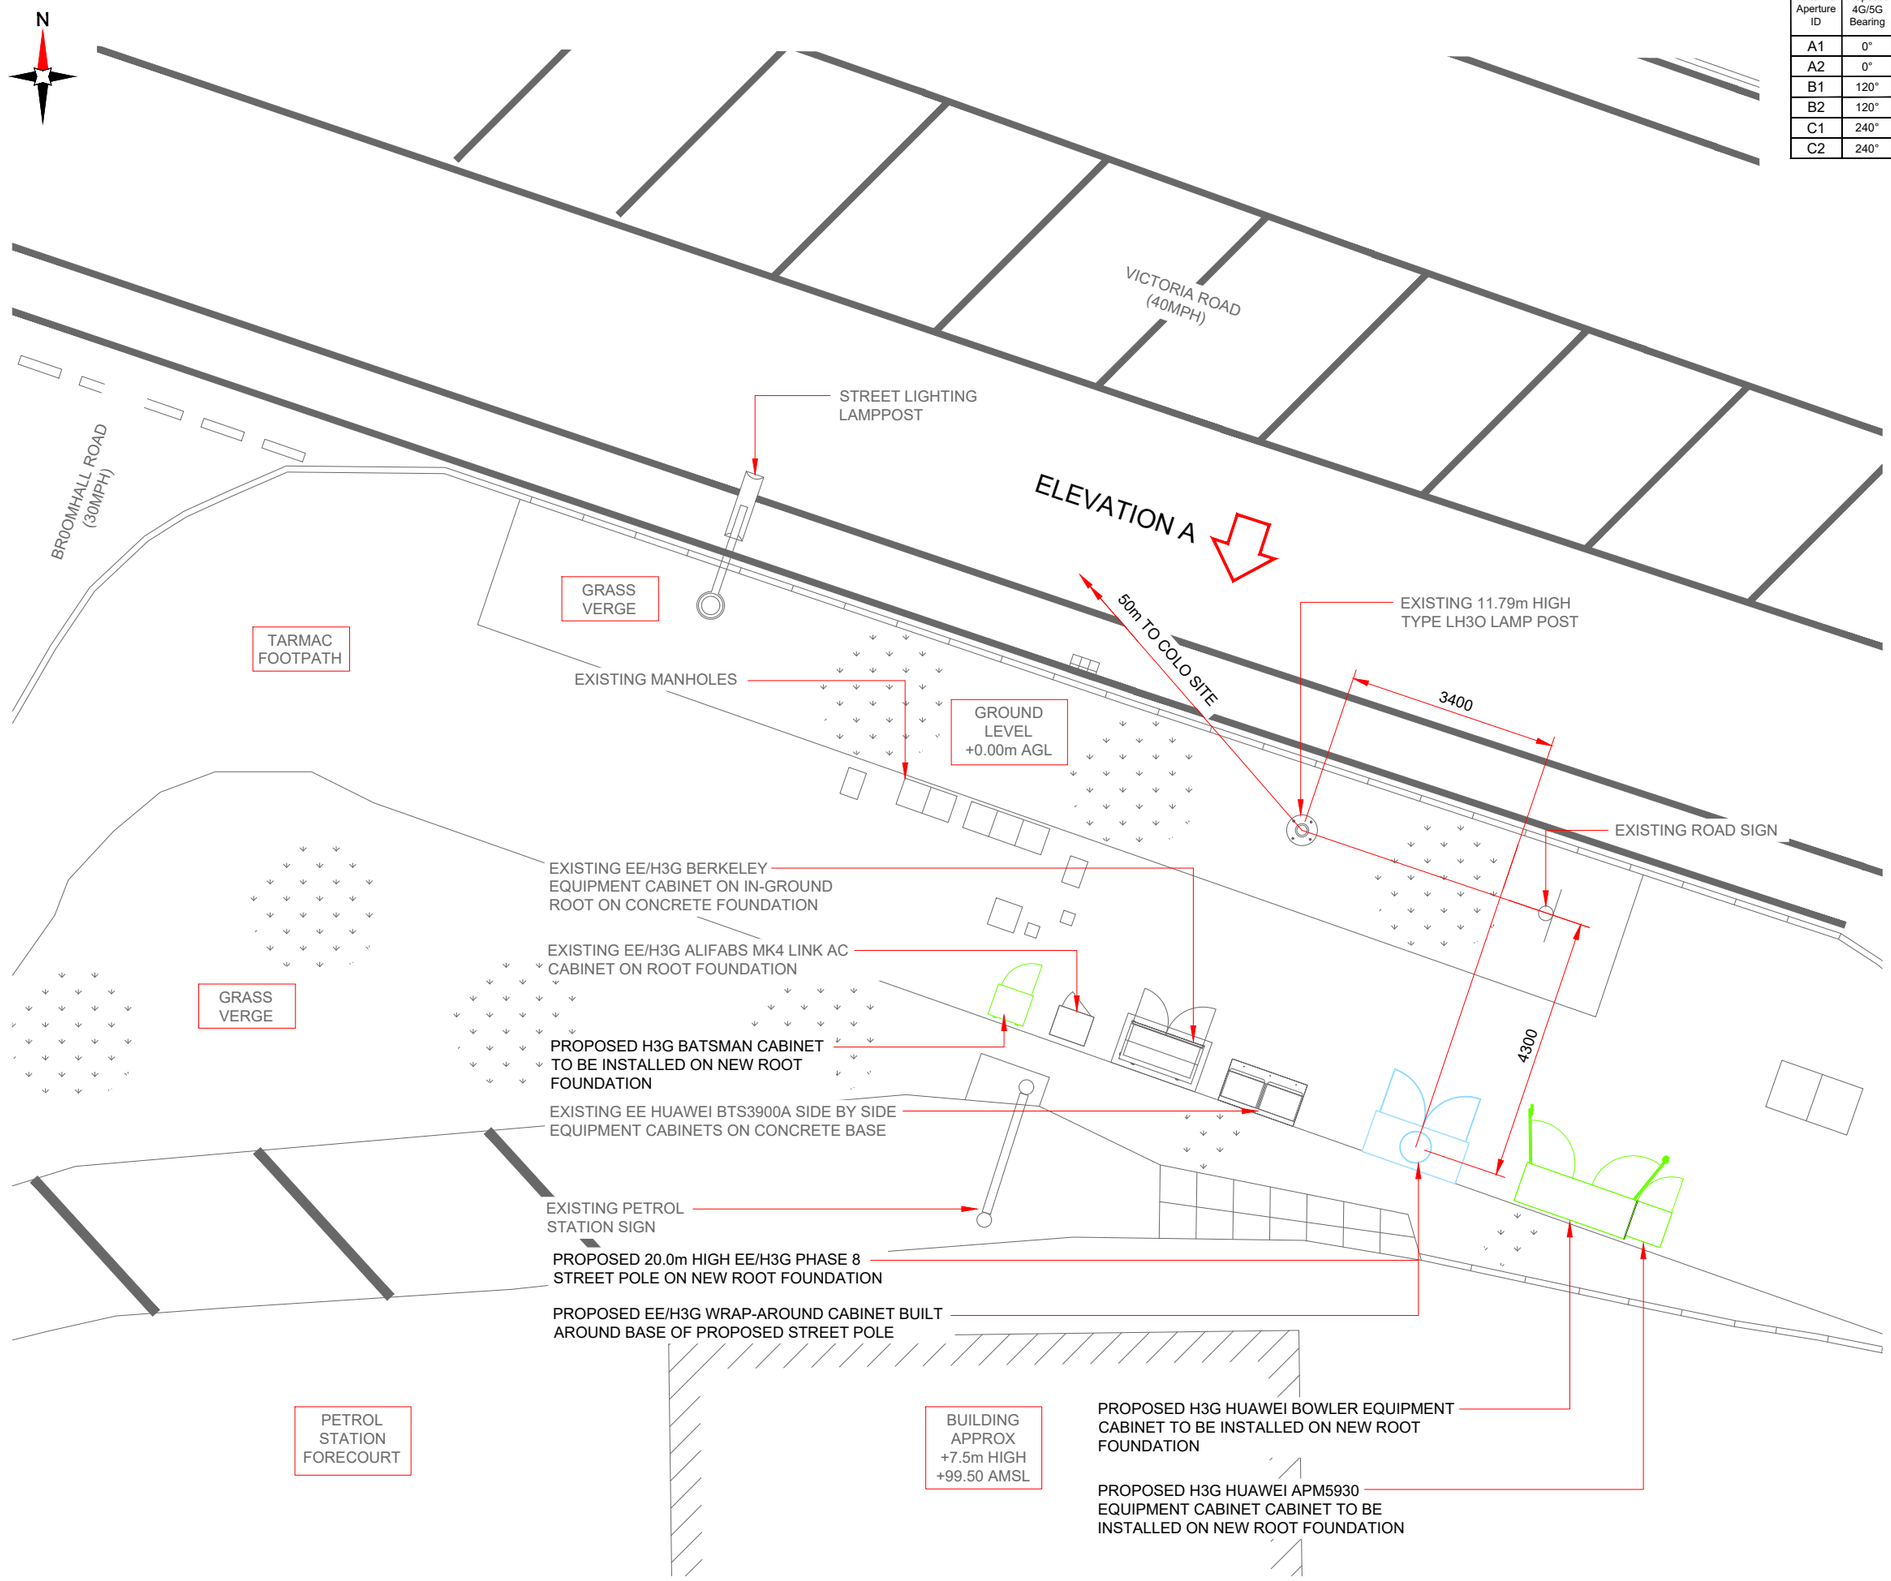

PROPOSED MAX CONFIGURATION SITE PLAN

0 1:100 2m 4

Antenna Aperture ID	Proposed 4G/5G Bearing	Operator: Shared/ EE/H3G
A1	0°	H3G
A2	0°	EE/H3G
B1	120°	H3G
B2	120°	EE/H3G
C1	240°	H3G
C2	240°	EE/H3G

NOTES:

1. ALL DIMENSIONS IN MM UNLESS OTHERWISE NOTED.

Master:	MBNL / EE / H3G:	Project:	Purpose of Issue:	Issue:
M001	MBNL	T&A	Planning	A

		Revision / Upgrade Description:
Date:	21/05/2020	
Drawn:	L. Hawcroft	First Issue
Checked:	D. Pankhania	
Approved:	K. Winland	

Hutchison 3G UK Limited
Star House, 20 Grenfell Road
Maidenhead, SL6 1EH
Tel: 01628 765 000
Fax: 01628 765 001

H3G Base Station Information line:
0845 6043000
Available 8am-8pm Monday to Friday

Hatfield Business Park
Hatfield
Hertfordshire
AL10 9BW

Tel: 01707 315000
Fax: 01707 319001

MBNL
Mobile Broadband Network Limited
Sixth Floor, Thames Tower, Station Road, Reading, RG1 1LX

Design Consultant & Principal Contractor:
mono
Mono Consultants Limited
Culzean House,
36 Renfield Street, Glasgow,
G2 1LU

t. 44 (0) 141 566 6660
f. 44 (0) 141 566 6661
www.monoconsultants.com

Site Name:
GRASS VERGE LP

Site ID:
1214746

Address:
GRASS VERGE ADJACENT TO
PETROL STATION
VICTORIA AVENUE
HIGHER BLACKLEY
MANCHESTER, M9 8WG

Title:
215 MAX CONFIGURATION SITE PLAN

Project:
H3G UNILATERAL SW

Purpose of Issue:
PLANNING

EE Cell ID:	MBNL Cell ID:	3UK Cell ID:
15534	MAN274	M0715

Master Drawing No:	Issue:
1214746_MAN274_15534_M0715_M001	A

V 1.8

Antenna Aperture ID	Proposed 4G/5G Bearing	Operator: Shared/ EE/H3G
A1	0°	H3G
A2	0°	EE/H3G
B1	120°	H3G
B2	120°	EE/H3G
C1	240°	H3G
C2	240°	EE/H3G

NOTES:

1. ALL DIMENSIONS IN MM UNLESS OTHERWISE NOTED.

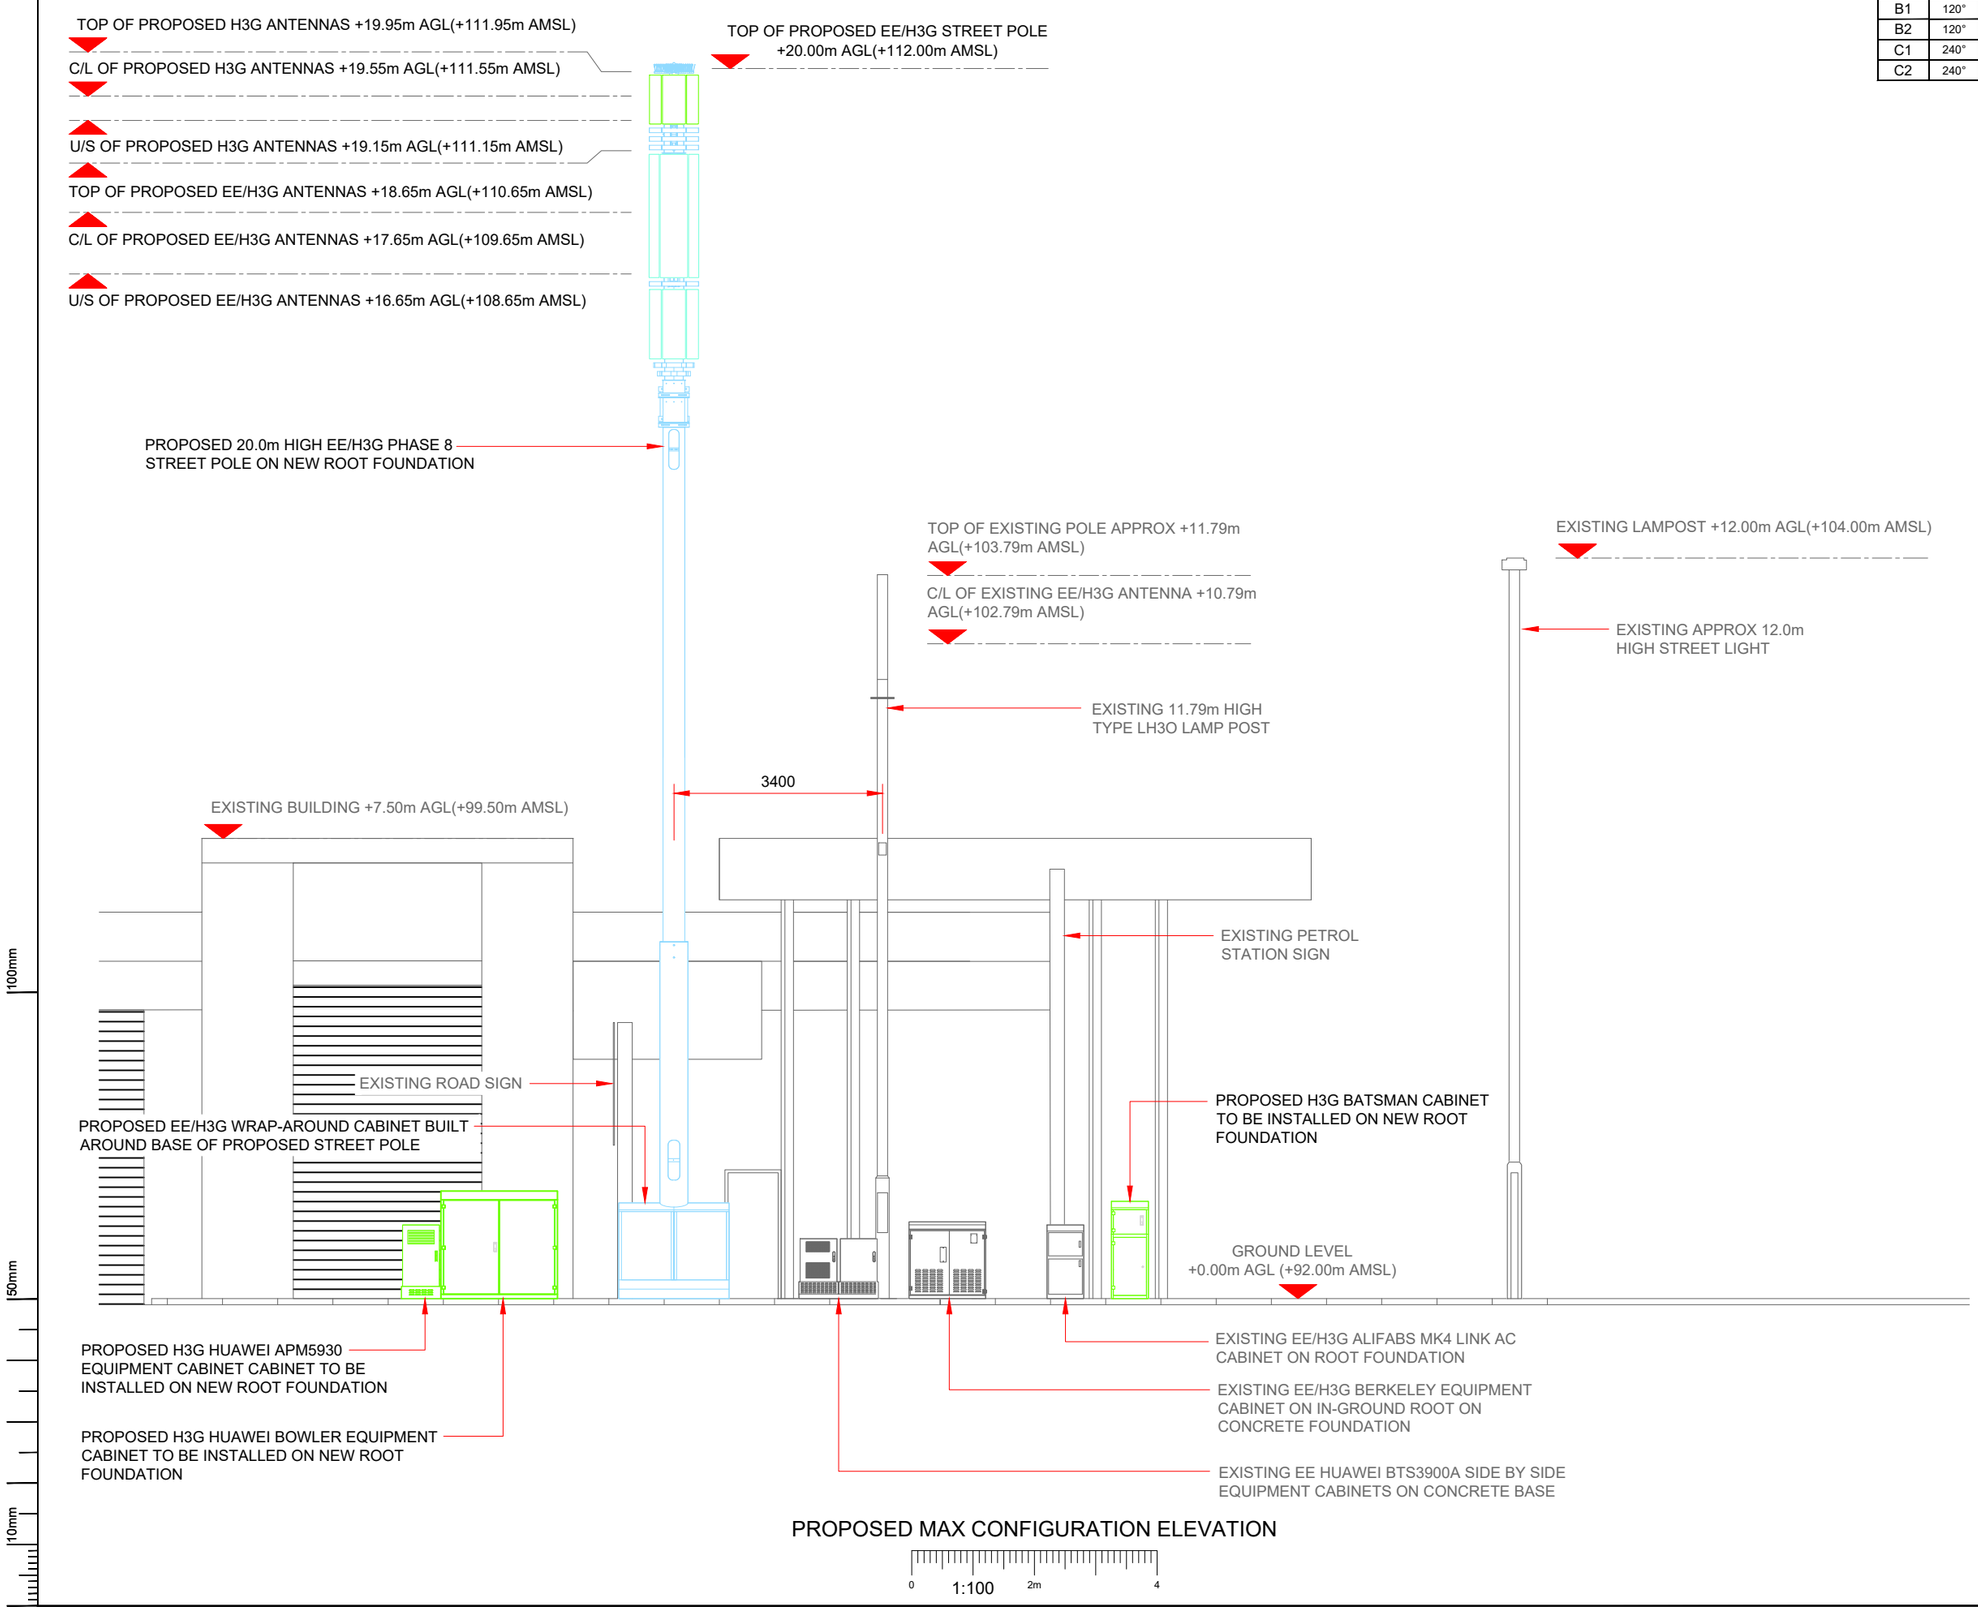

PROPOSED MAX CONFIGURATION ELEVATION

0 1:100 2m 4

Master:	MBNL / EE / H3G:	Project:	Purpose of Issue:	Issue:
M001	MBNL	T&A	Planning	A

		Revision / Upgrade Description:
Date:	21/05/2020	First Issue
Drawn:	L. Hawcroft	
Checked:	D. Pankhania	
Approved:	K. Winland	

Hutchison 3G UK Limited
Star House, 20 Grenfell Road
Maidenhead, SL6 1EH
Tel: 01628 765 000
Fax: 01628 765 001
H3G Base Station Information line:
0845 6043000
Available 8am-8pm Monday to Friday

Hatfield Business Park
Hatfield
Hertfordshire
AL10 9BW
Tel: 01707 315000
Fax: 01707 319001

Mobile Broadband Network Limited
Sixth Floor, Thames Tower, Station Road, Reading, RG1 1LX

Design Consultant & Principal Contractor:
Mono Consultants Limited
Culzean House,
36 Renfield Street, Glasgow,
G2 1LU
t. 44 (0) 141 566 6660
f. 44 (0) 141 566 6661
www.monoconsultants.com

Site Name: GRASS VERGE LP

Site ID: 1214746

Address: GRASS VERGE ADJACENT TO PETROL STATION VICTORIA AVENUE HIGHER BLACKLEY MANCHESTER, M9 8WG

Title: 265 MAX CONFIGURATION ELEVATION

Project: H3G UNILATERAL SW

Purpose of Issue: PLANNING

EE Cell ID:	MBNL Cell ID:	3UK Cell ID:
15534	MAN274	M0715

Master Drawing No: 1214746_MAN274_15534_M0715_M001

Issue: A