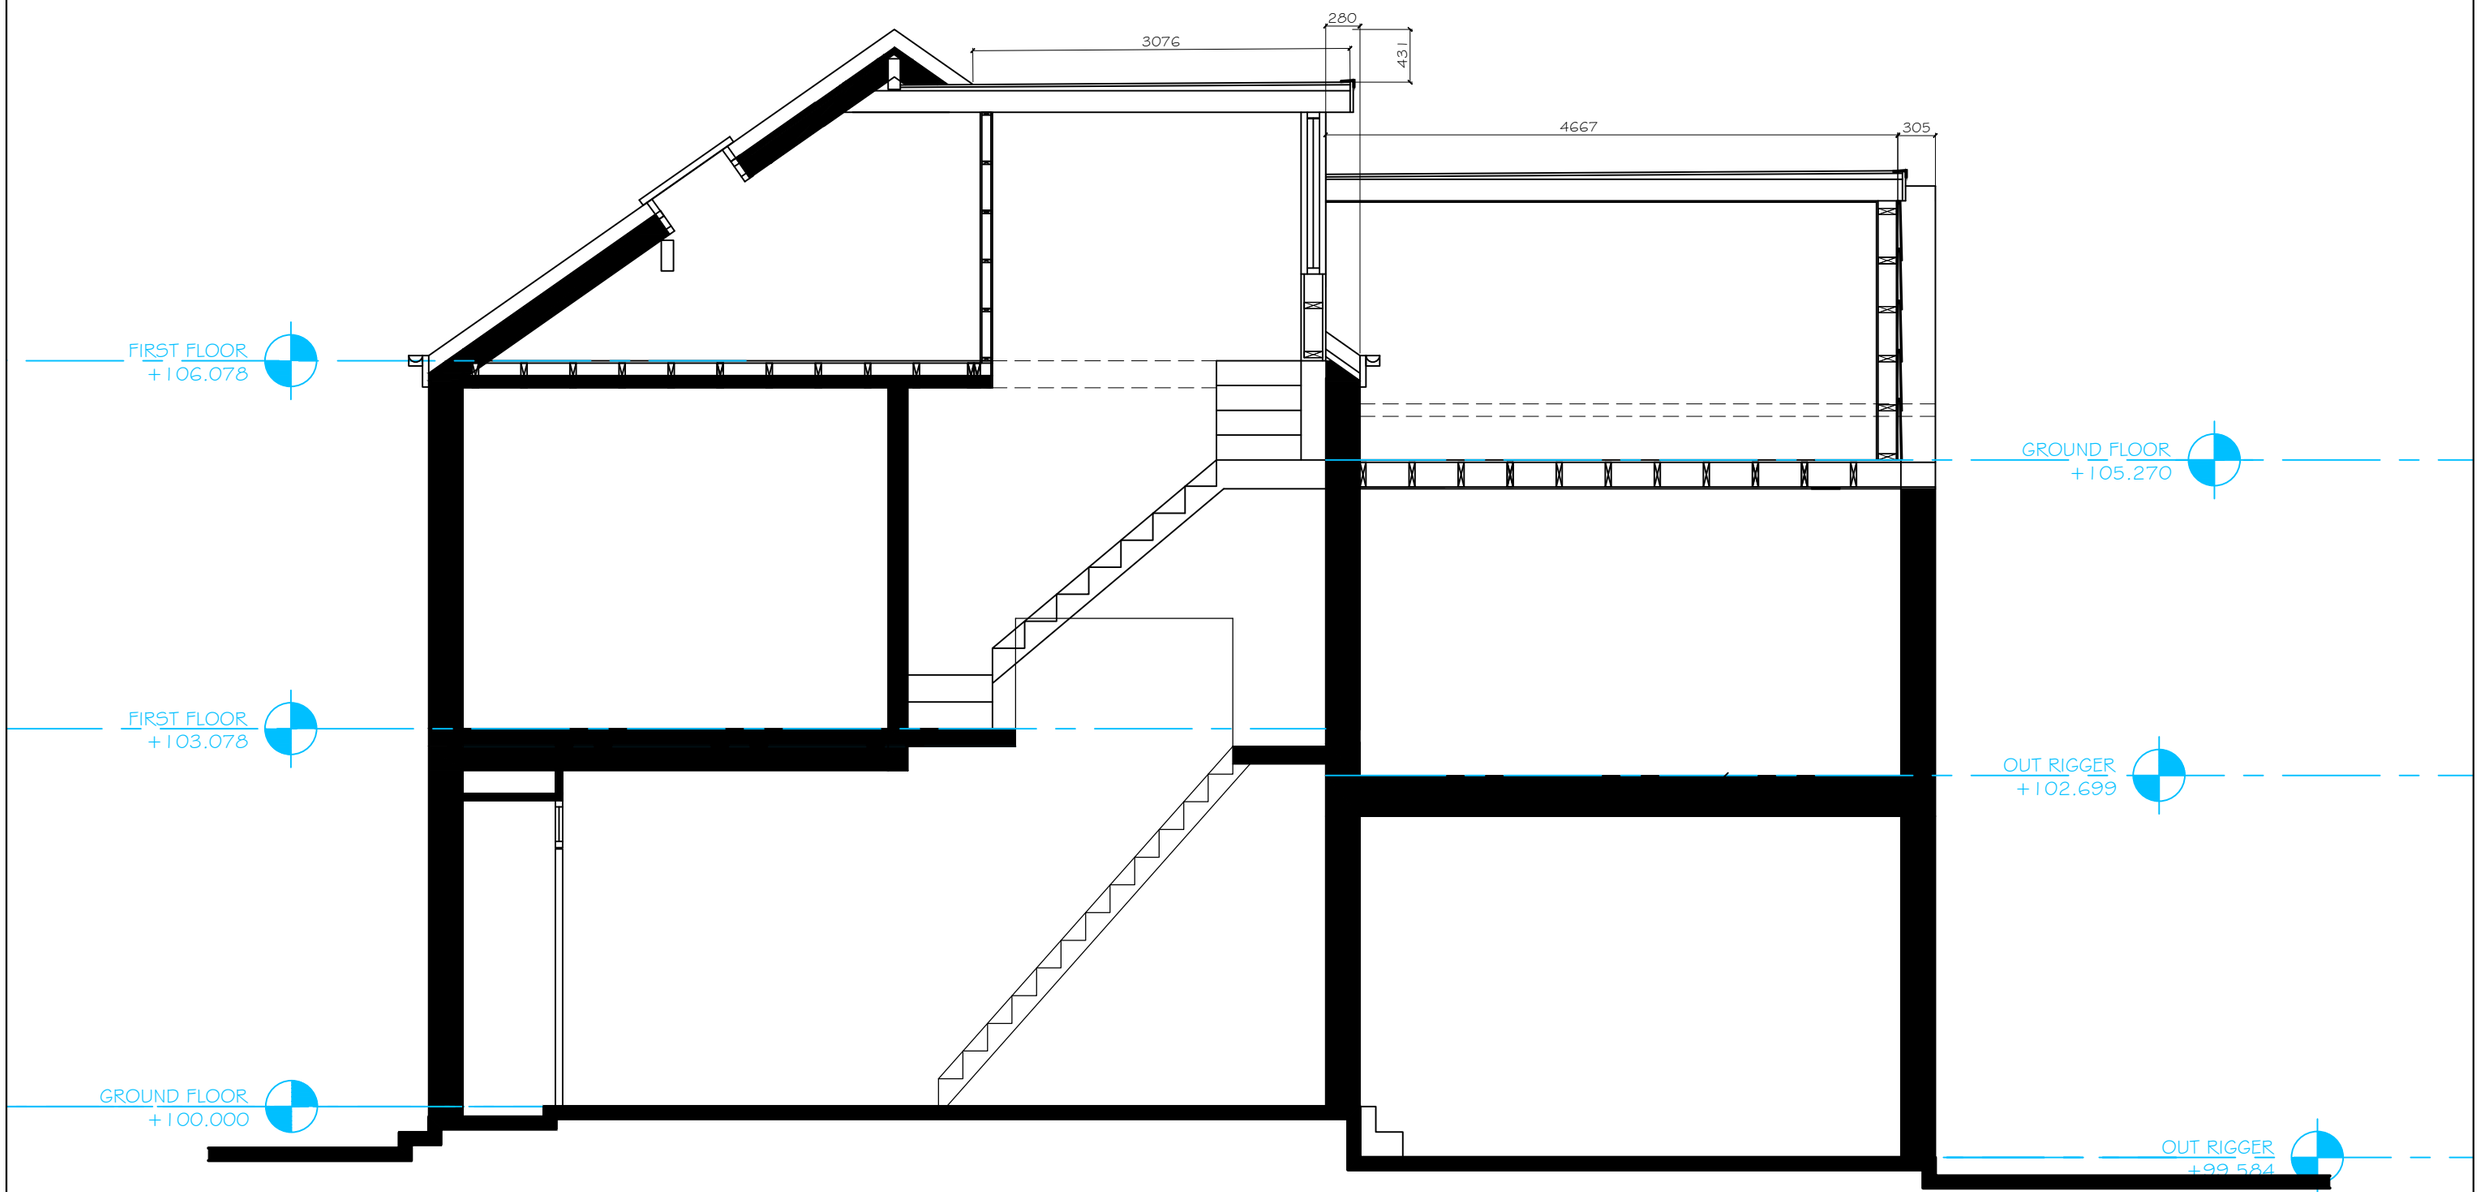

Revision	Description	Init.	Date
A	DIMENSIONS CLARIFIED	Y.J	19.05.2020

PLANNING

PZ VI Architects & Designers
47A Park Lane Poynton Stockport Cheshire SK12 1RD
Tel: 01625 403 516 Fax: 01625 403 516
E-mail:info@pzvi-architects.co.uk

Project:
54 BANKFIELD AVE
PROPOSED REAR DORMER & LOFT CONVERSION

Client:
N.HUMPHREYS

Drawing Title:
SECTIONS AA

Drawing No:	Rev:	Drawn By:	Checked:	Scale:	Date:
735NR-PL-207	A	Y.J	J.Albutt	1:50 @ A3	15.04.2020