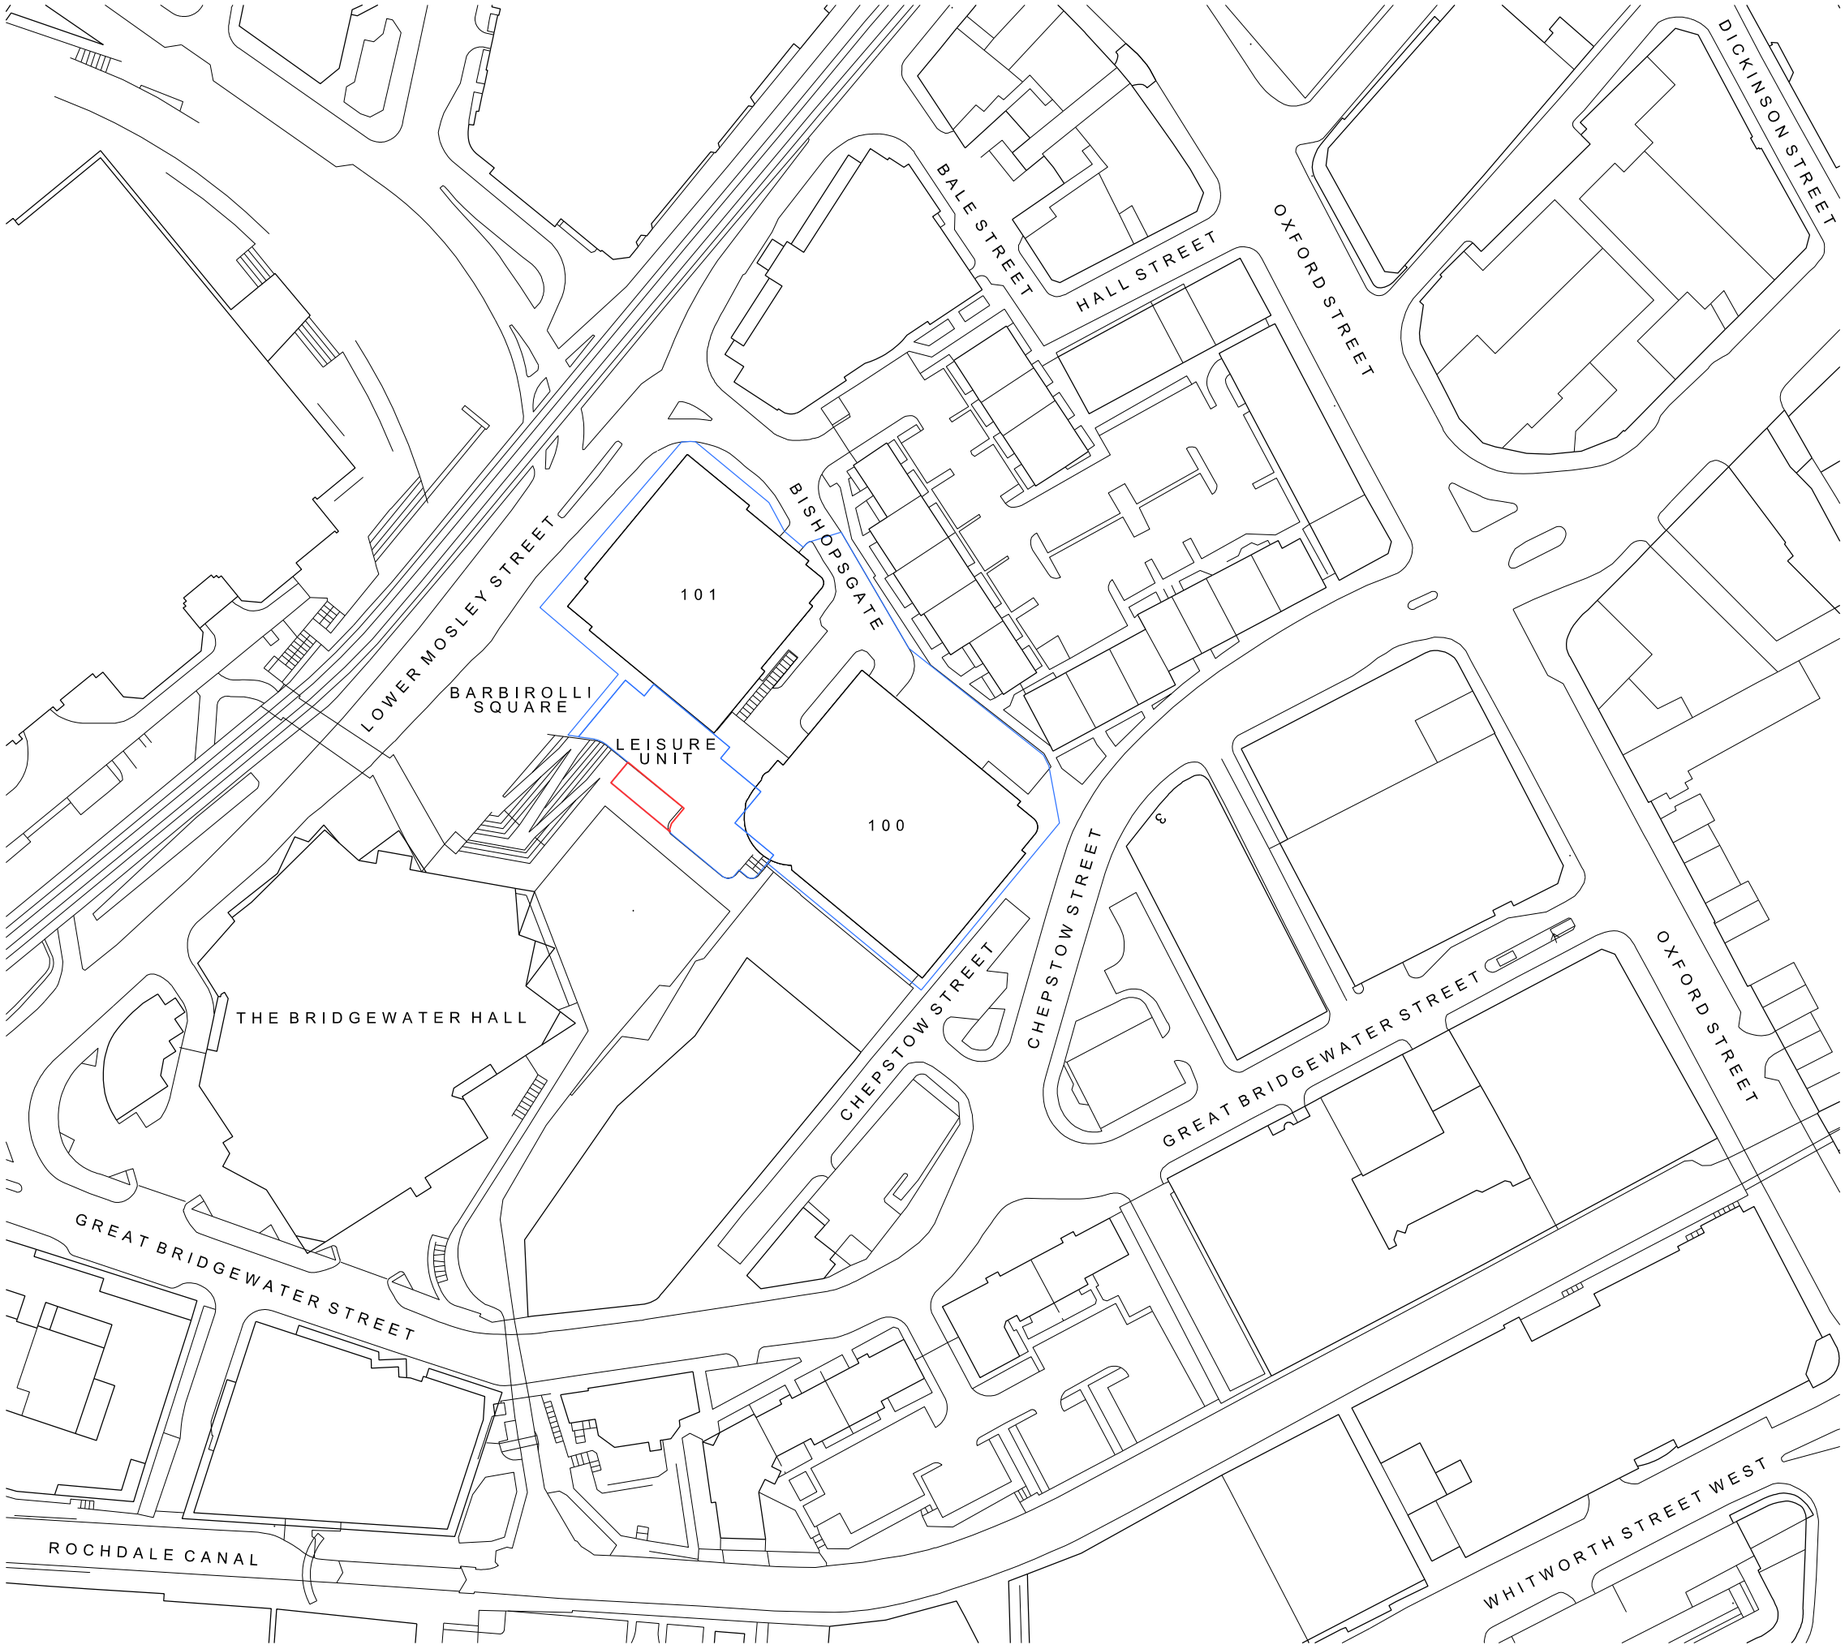

Copyright of this drawing is vested in 5plus Architects and it must not be copied or reproduced without written consent.
Figured dimensions only are to be taken from this drawing. Do not scale from this drawing.

All Contractors must visit the site and are responsible for taking and checking all dimensions relative to their work. 5plus Architects are to be advised of any variation between drawings and site conditions.

Electronic data/ drawings issued as 'read only' and should not be interrogated for measurement. All dimensions and levels should be 'read only' from those values stated in text, on the drawings

CONSTRUCTION - It is considered that the proposed works are within the scope of a competent Contractor and as such no unusual hazards have been identified, refer to relevant Key/ Schedule/ Designers Risk Assessment

Site Boundary

Other land in same ownership/control

REV:	DATE:	DETAILS:
0	25/02/20	Issued for Planning

5plus architects

Manchester. 0161 228 0211
Fourth Floor, The Hive, 47 Lever Street,
Manchester M1 1FN

London. 0207 253 7644
Third Floor, 25 Chart Street,
London N1 6FA

5plusarchitects.com

PROJECT:
Barbirolli Square Leisure Unit
Barbirolli Square, Manchester

TITLE:
Location Plan
Red Line Boundary - External Seating Area

SCALE:	ORIGIN DATE:	DRAWN:	CHECKED:
1:1250@A3	25/02/20	EMcA	AJ

STATUS:
Planning

PROJECT	DRAWING NO:	REV:
05855	_MP_00_1001	0