




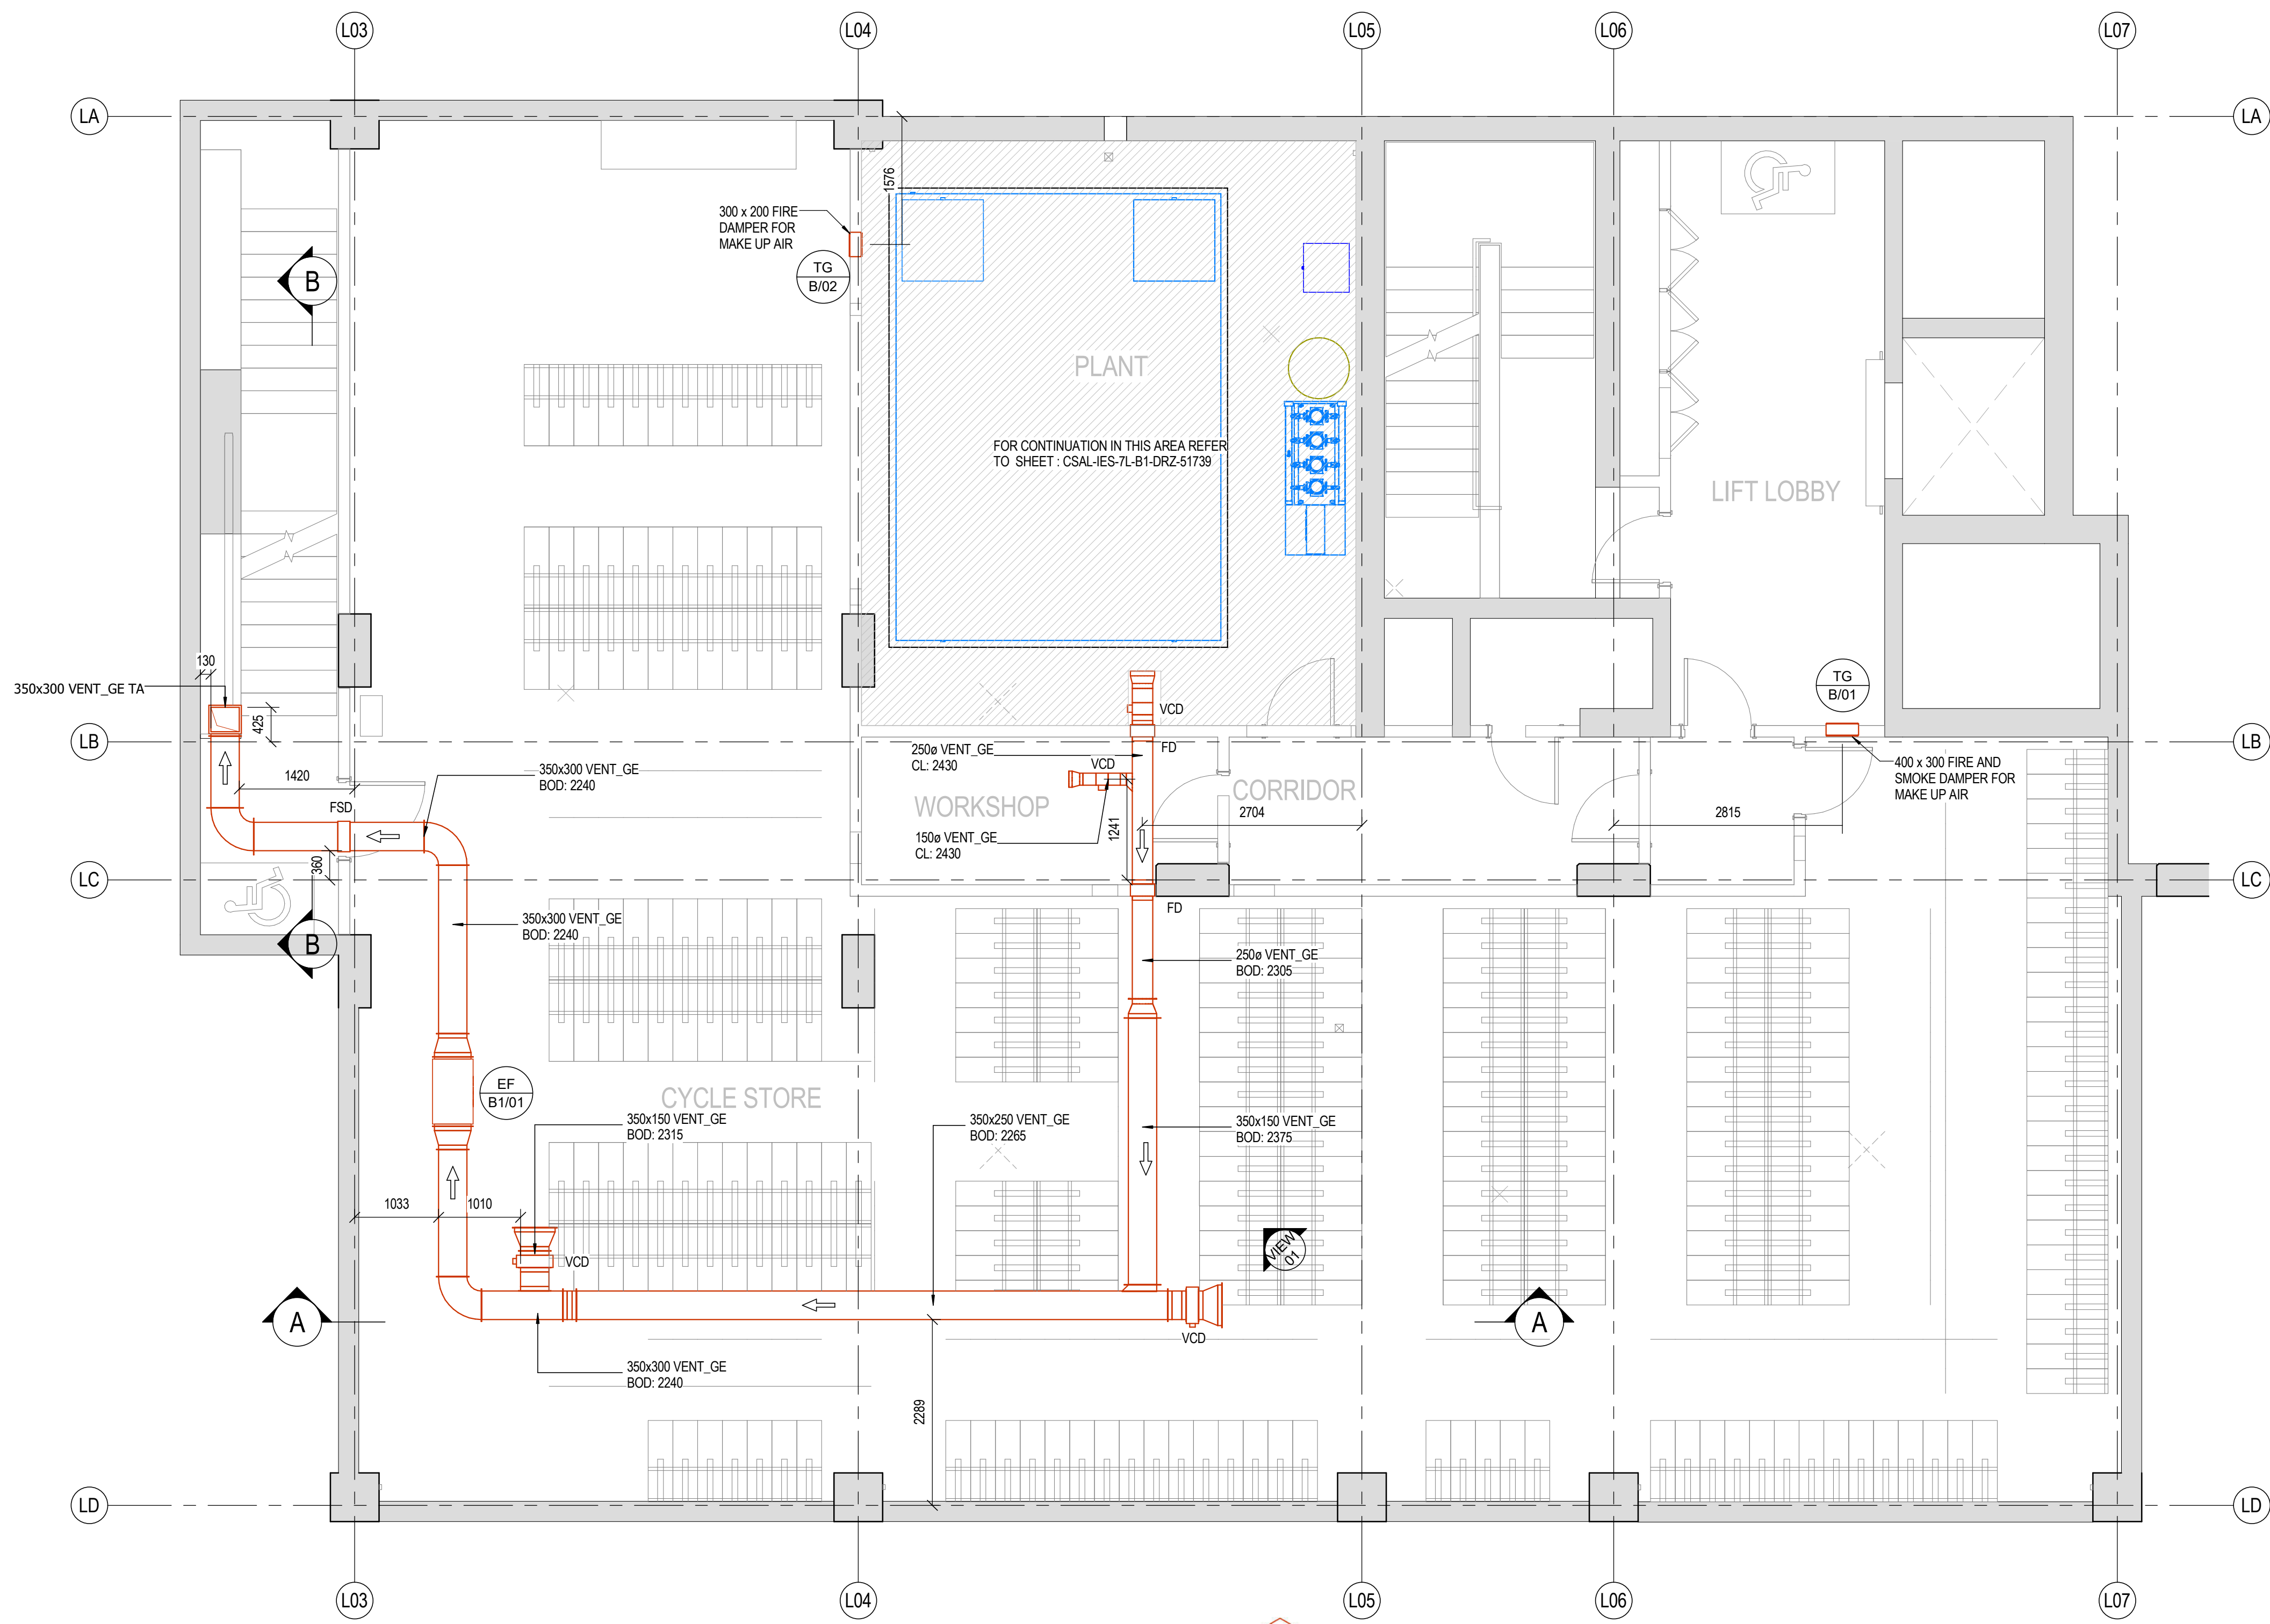


B1 7L - VENTILATION - LEVEL BASEMENT
1:50

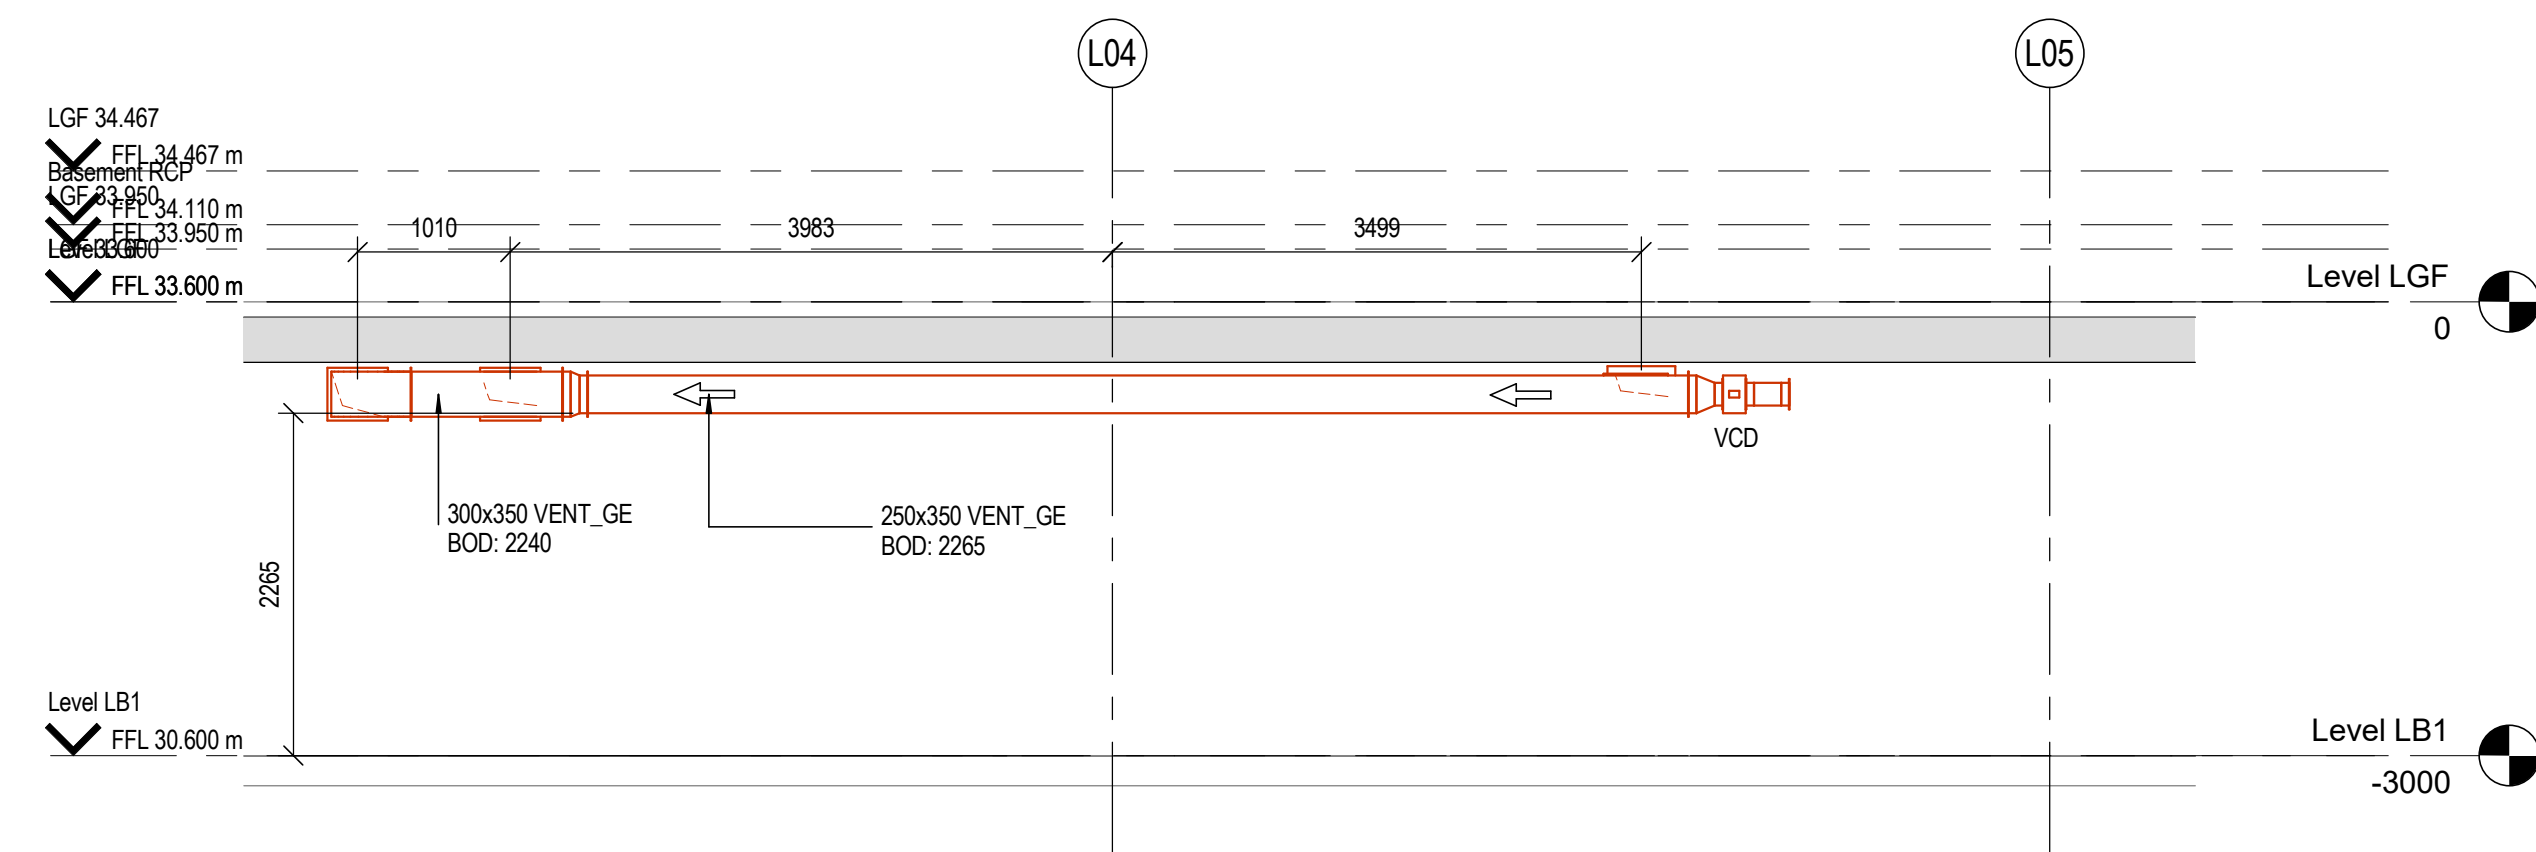

A 7L - VENTILATION - LEVEL BASEMENT
SECTION A
1:50

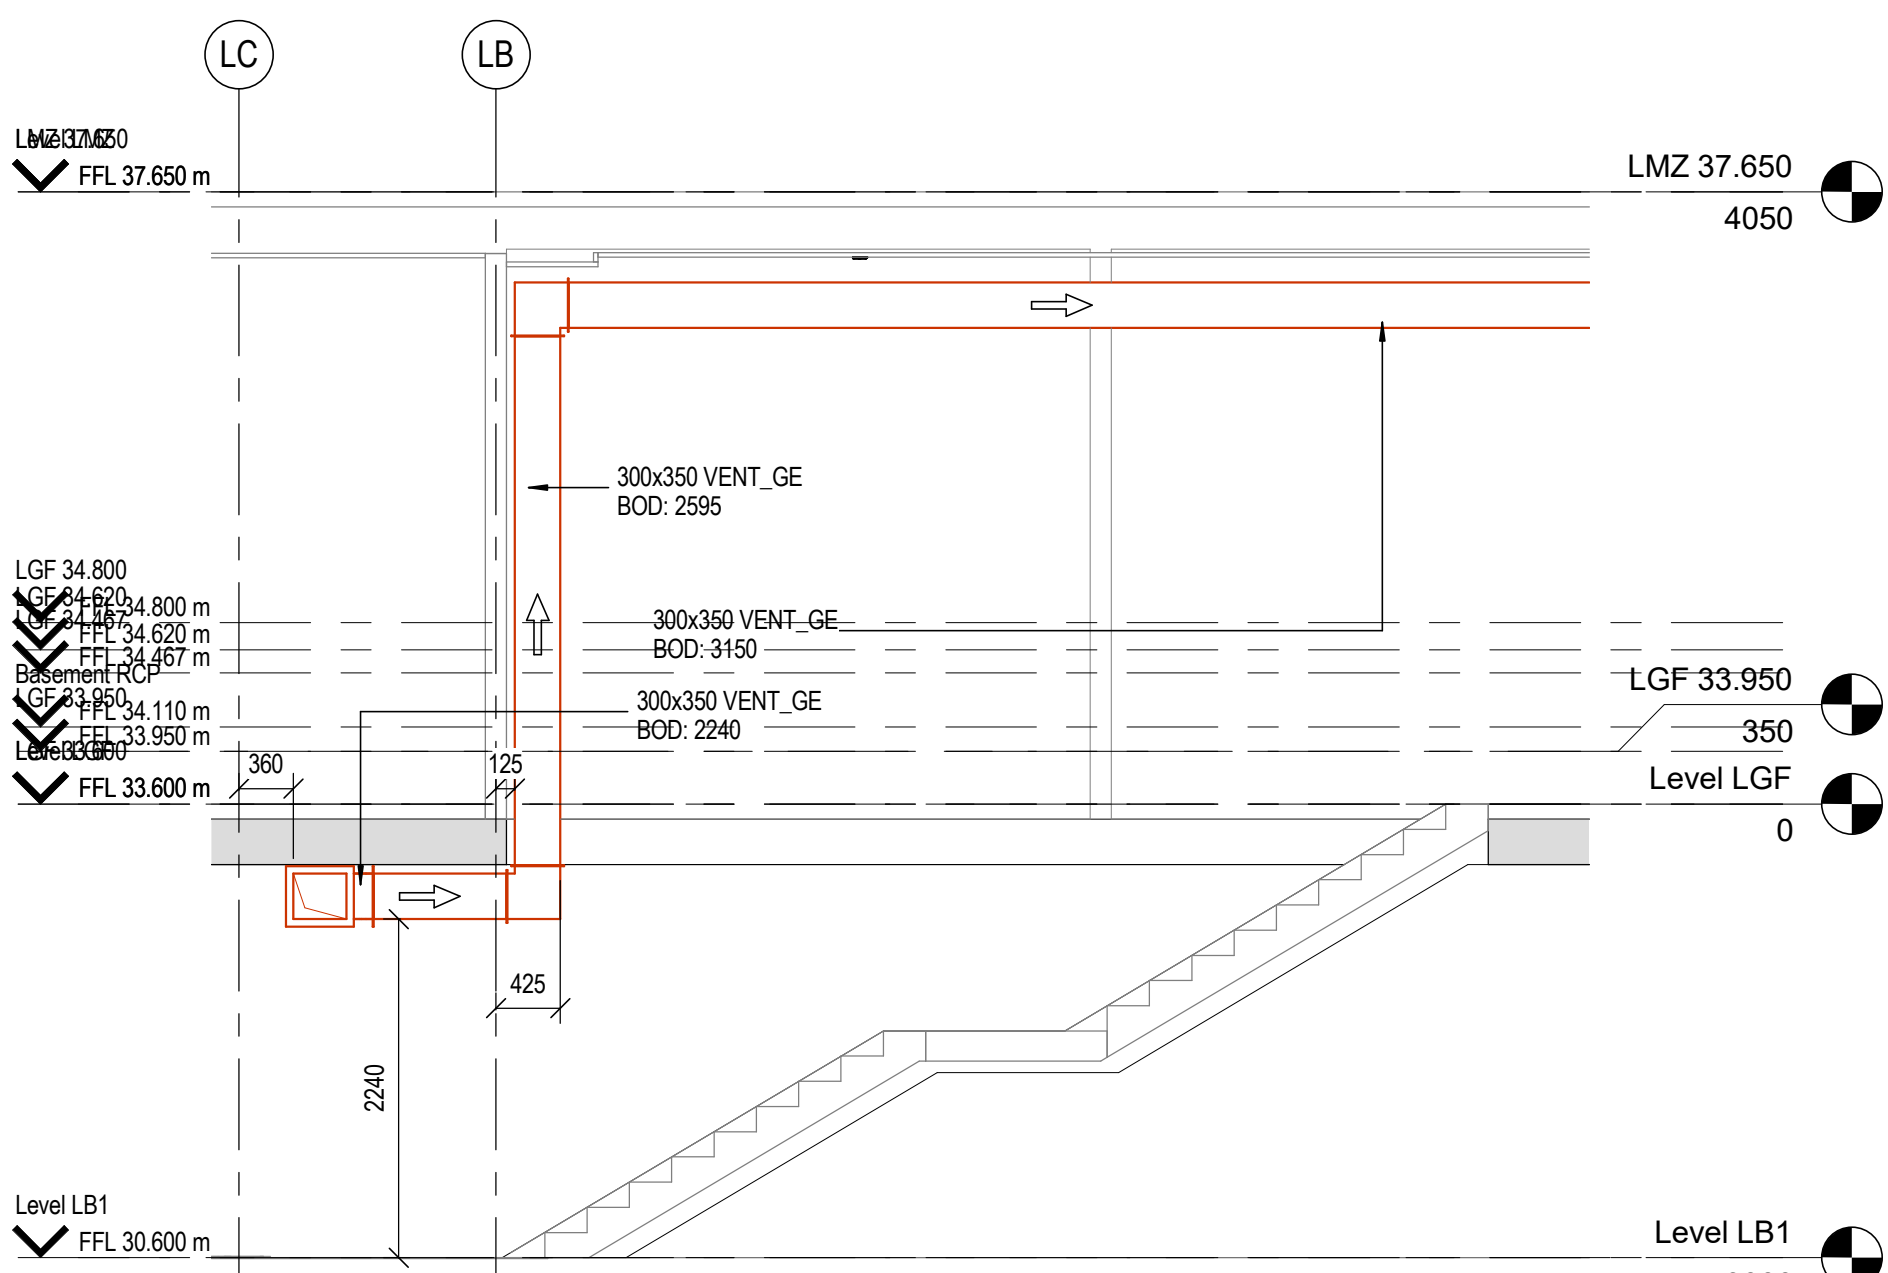


B 7L - VENTILATION - LEVEL BASEMENT
SECTION B
1:50

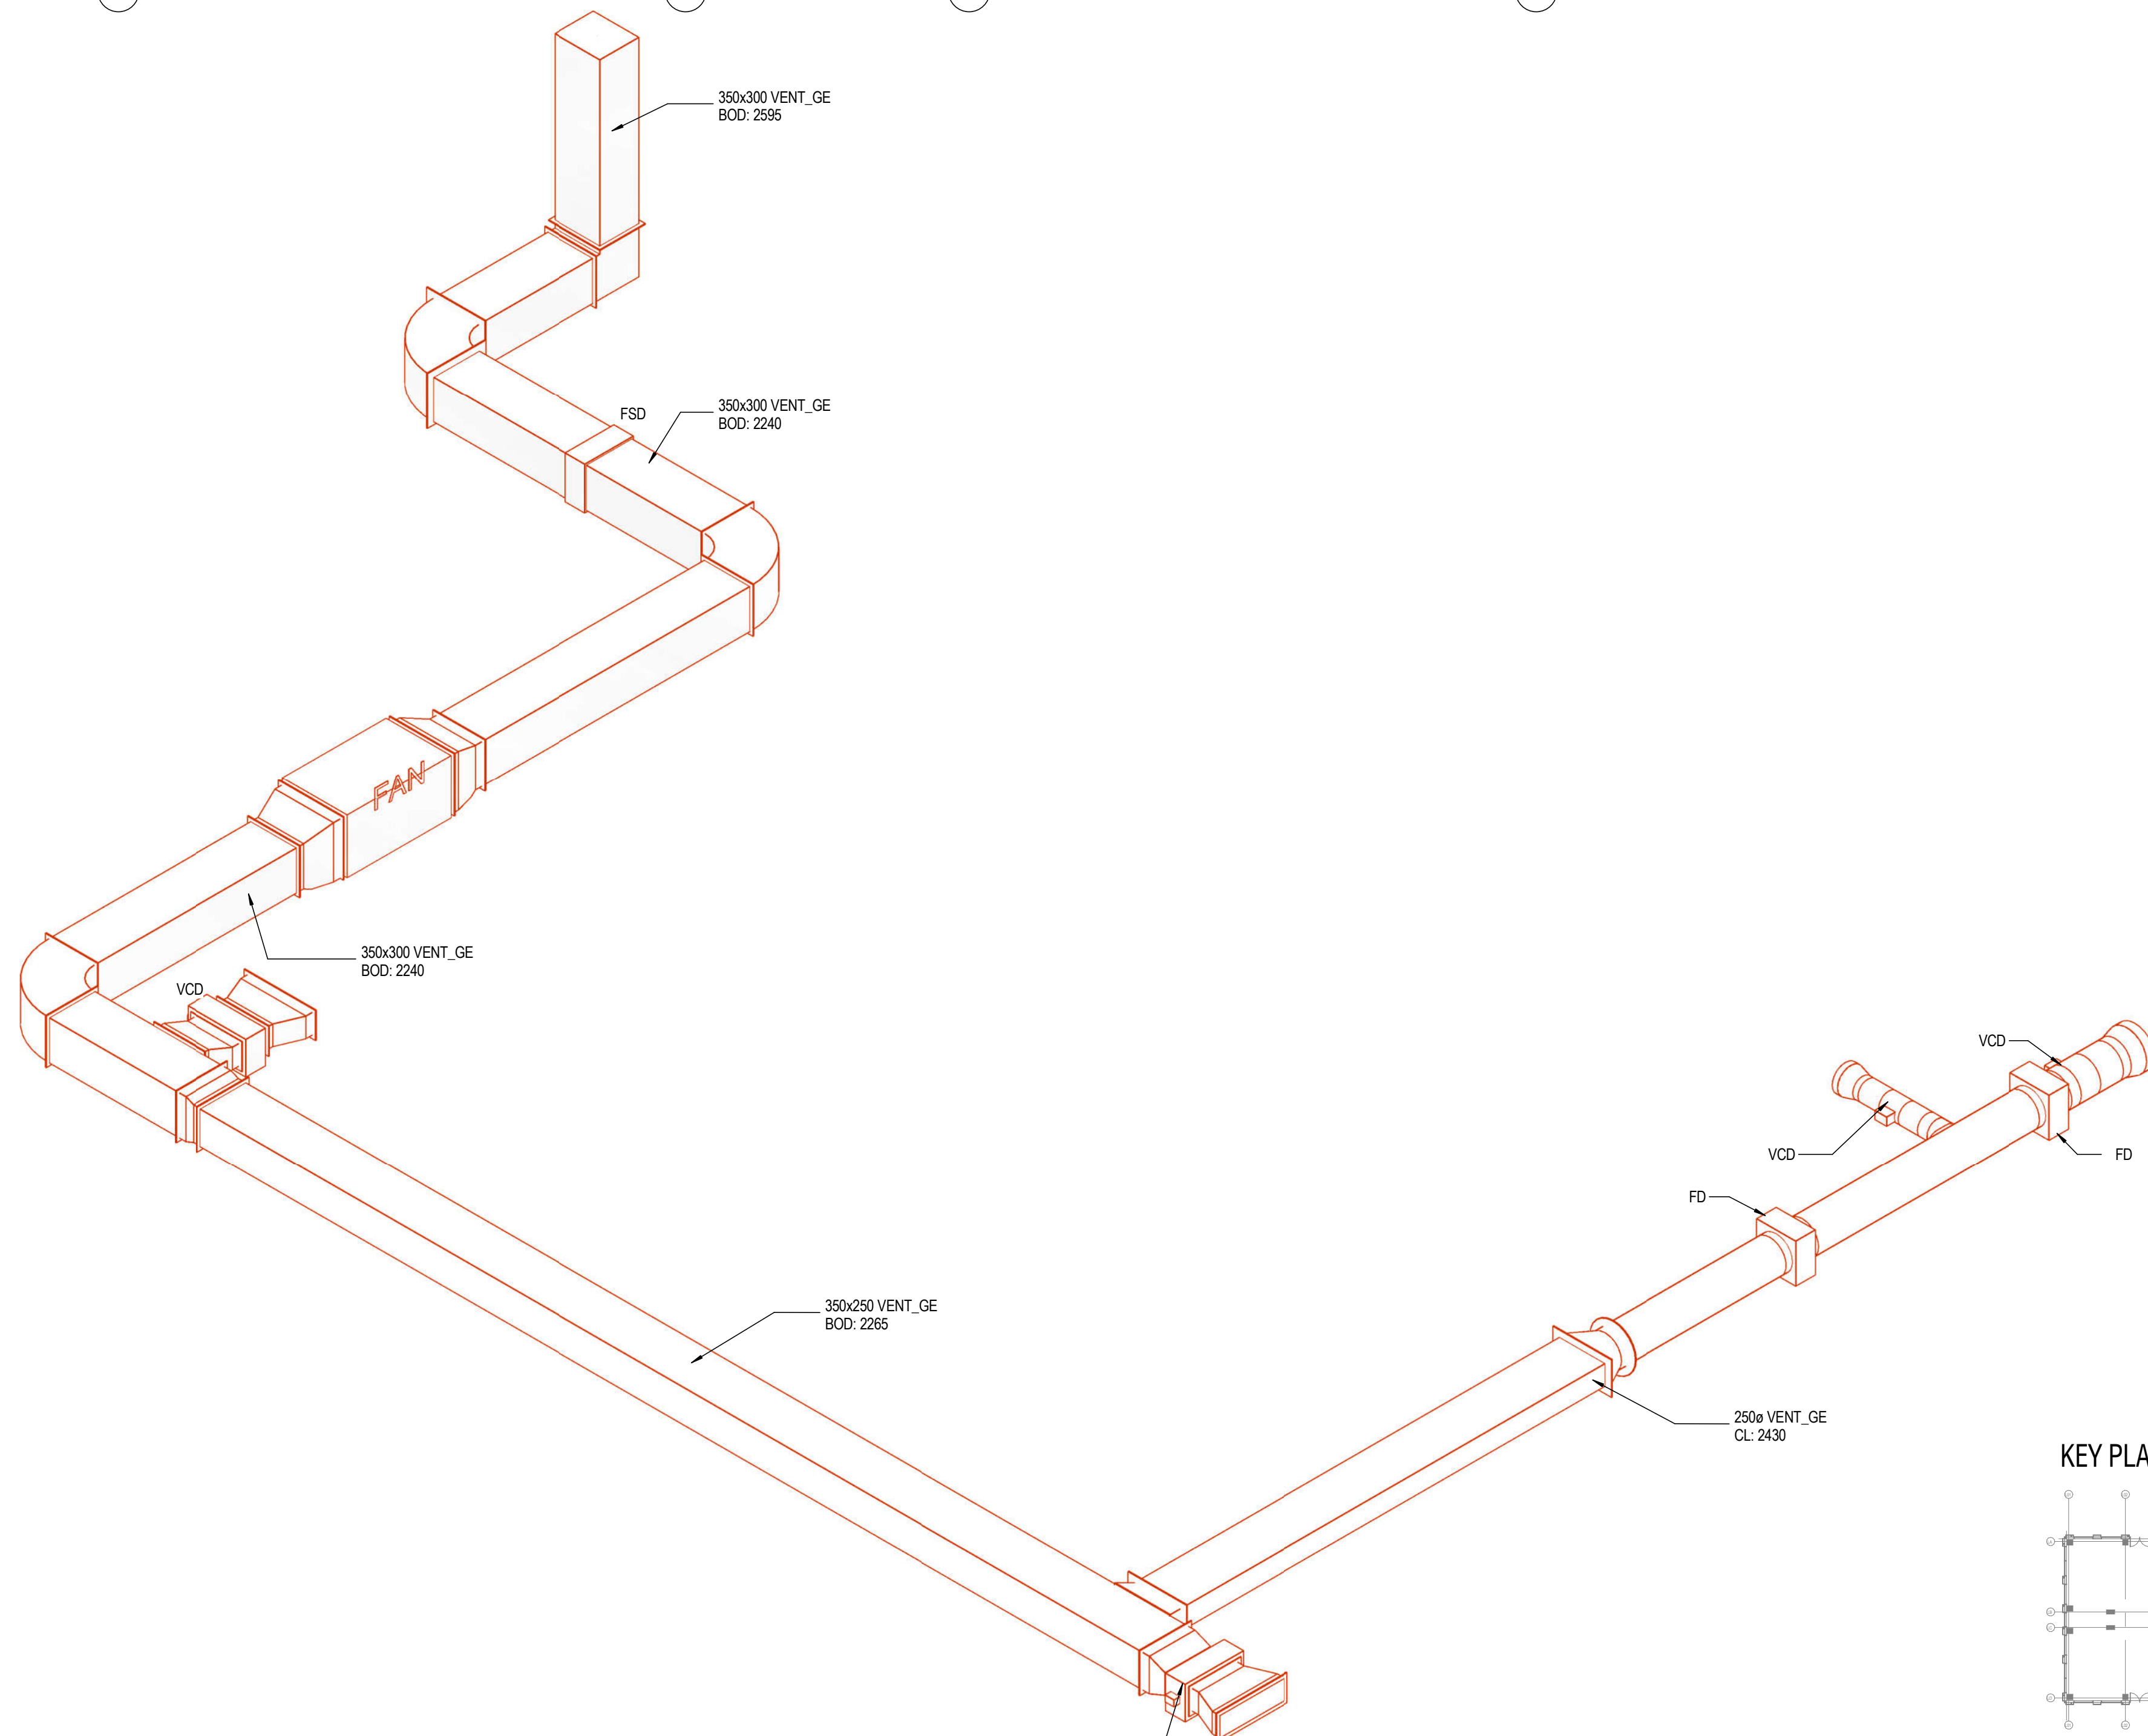

01 7L - VENTILATION - LEVEL BASEMENT - 3D VIEW
01

KEY PLAN:

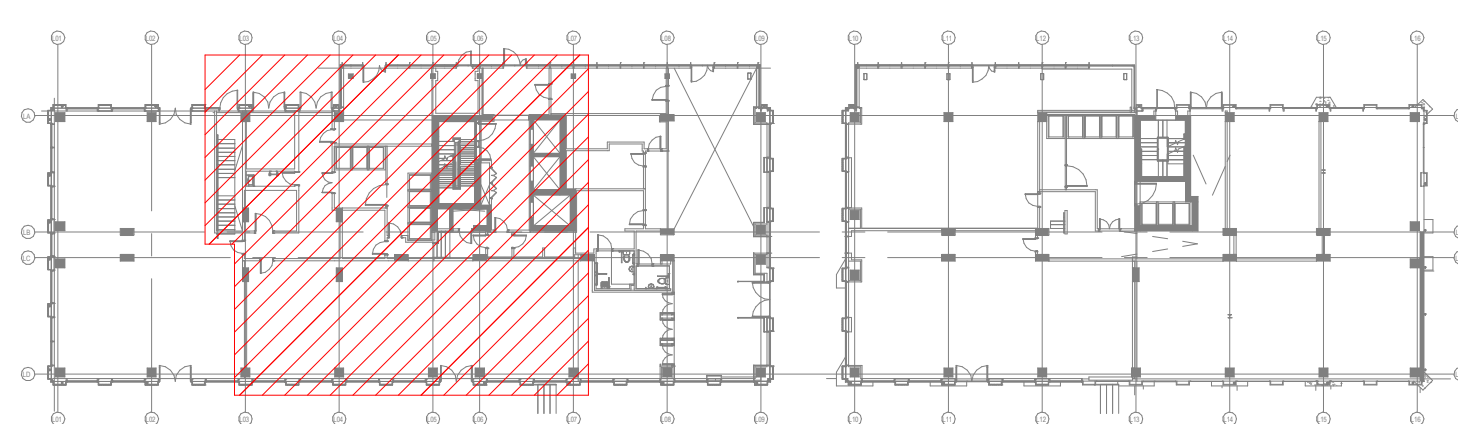

REFERENCE DRAWINGS & MODELS		REV
ARCHITECTURAL	CSAL-FCBS-2L-ZZ-M5-A-0001	P20
	CSAL-FCBS-2L-ZZ-M5-A-L-FACADE	P20
STRUCTURAL	CSAL-CUR-2L-XX-M5-S-0001	P24

GENERAL:

FA	FROM ABOVE
TA	TO ABOVE
FB	FROM BELOW
TB	TO BELOW
HL	HIGH LEVEL
LL	LOW LEVEL
ML	MID LEVEL
DTLL	DROP TO LOW LEVEL
RTHL	RISE TO HIGH LEVEL
SU	SET UP
SD	SET DOWN
FFL	FINISHED FLOOR LEVEL
SSL	STRUCTURAL SLAB LEVEL
AFFL	ABOVE FINISHED FLOOR LEVEL
UL	LEVEL TO UNDERSIDE FROM FFL
CL	LEVEL TO CENTRE FROM FFL
BOD	BOTTOM OF DUCT FROM FFL
BOCT	BOTTOM OF CONTAINMENT FROM FFL

VENTILATION:

GS	GENERAL SUPPLY
GE	GENERAL EXTRACT
FA	FRESH AIR
FE	EXHAUST
SE	SMOKE EXTRACT
FC	FAN COIL
KE	KITCHEN EXTRACT
CCEd	CIRCULAR CEILING EXTRACT DIFFUSER
CSEv	CEILING SUPPLY & EXTRACT VALVE
F	FILTER
ATT	ATTENUATOR
MCBD	MOTORISED OPPOSED BLADE DAMPER
VCD	VOLUME CONTROL DAMPER
MD	MOTORISED CONTROL DAMPER
SD	FIRE & SMOKE DAMPER
HC	HEAT COIL
FAN	FAN
CPEX	CROSS-FLOW PLATE HEAT EXCHANGER
DF	DIRECTION OF FLOW
LSD	LINEAR SLOT DIFFUSER
CTA	CROSS TALK ATTENUATOR
EX LSD	PASSIVE LINEAR SLOT FOR RETURN AIR PATH

C03	IMTECH COMMENTS	BW	BH	05.03.20	
C02	IMTECH COMMENTS	SW	IES	06.12.19	
C01	CONTRACT ISSUE	SW	IES	31.01.19	
Rev	Revision Description	DRN	CHK	Date	
drawn by	drawn date	checked by	checked date	approved by	approved date

CHECK PLOT

UNCONTROLLED DRAWING

A	OK	ready for transmittal
B	Minor Comments	needs to be actioned then ready for transmittal
C	Major Comments	needs to be actioned then returned for checking

signed:
date:

Imtech
Imtech Engineering Services North
Caldor House, St George's Park
Kirkham, Lancashire PR4 2DZ
T +44 (0)1772 471 111
www.imtech.co.uk

client approval	A Approved	client approval, initials and date
	B Approved with Comments	
	C Not Approved	

consultant/contractor
SISK
CWC

project
Circle Square
Affinity Living
drawing title
Zone: 7L Level: B1
Service: Mechanical Services - Ventilation
Basement

drawing status	revision of issue	scale	project number	drawn by	date
For Comment	S3	As indicated @ A0	P070090	CWC	30.04.18
drawing title					
CSAL-IES-7L-B1-DR-M-57201					C03

Contract Issue