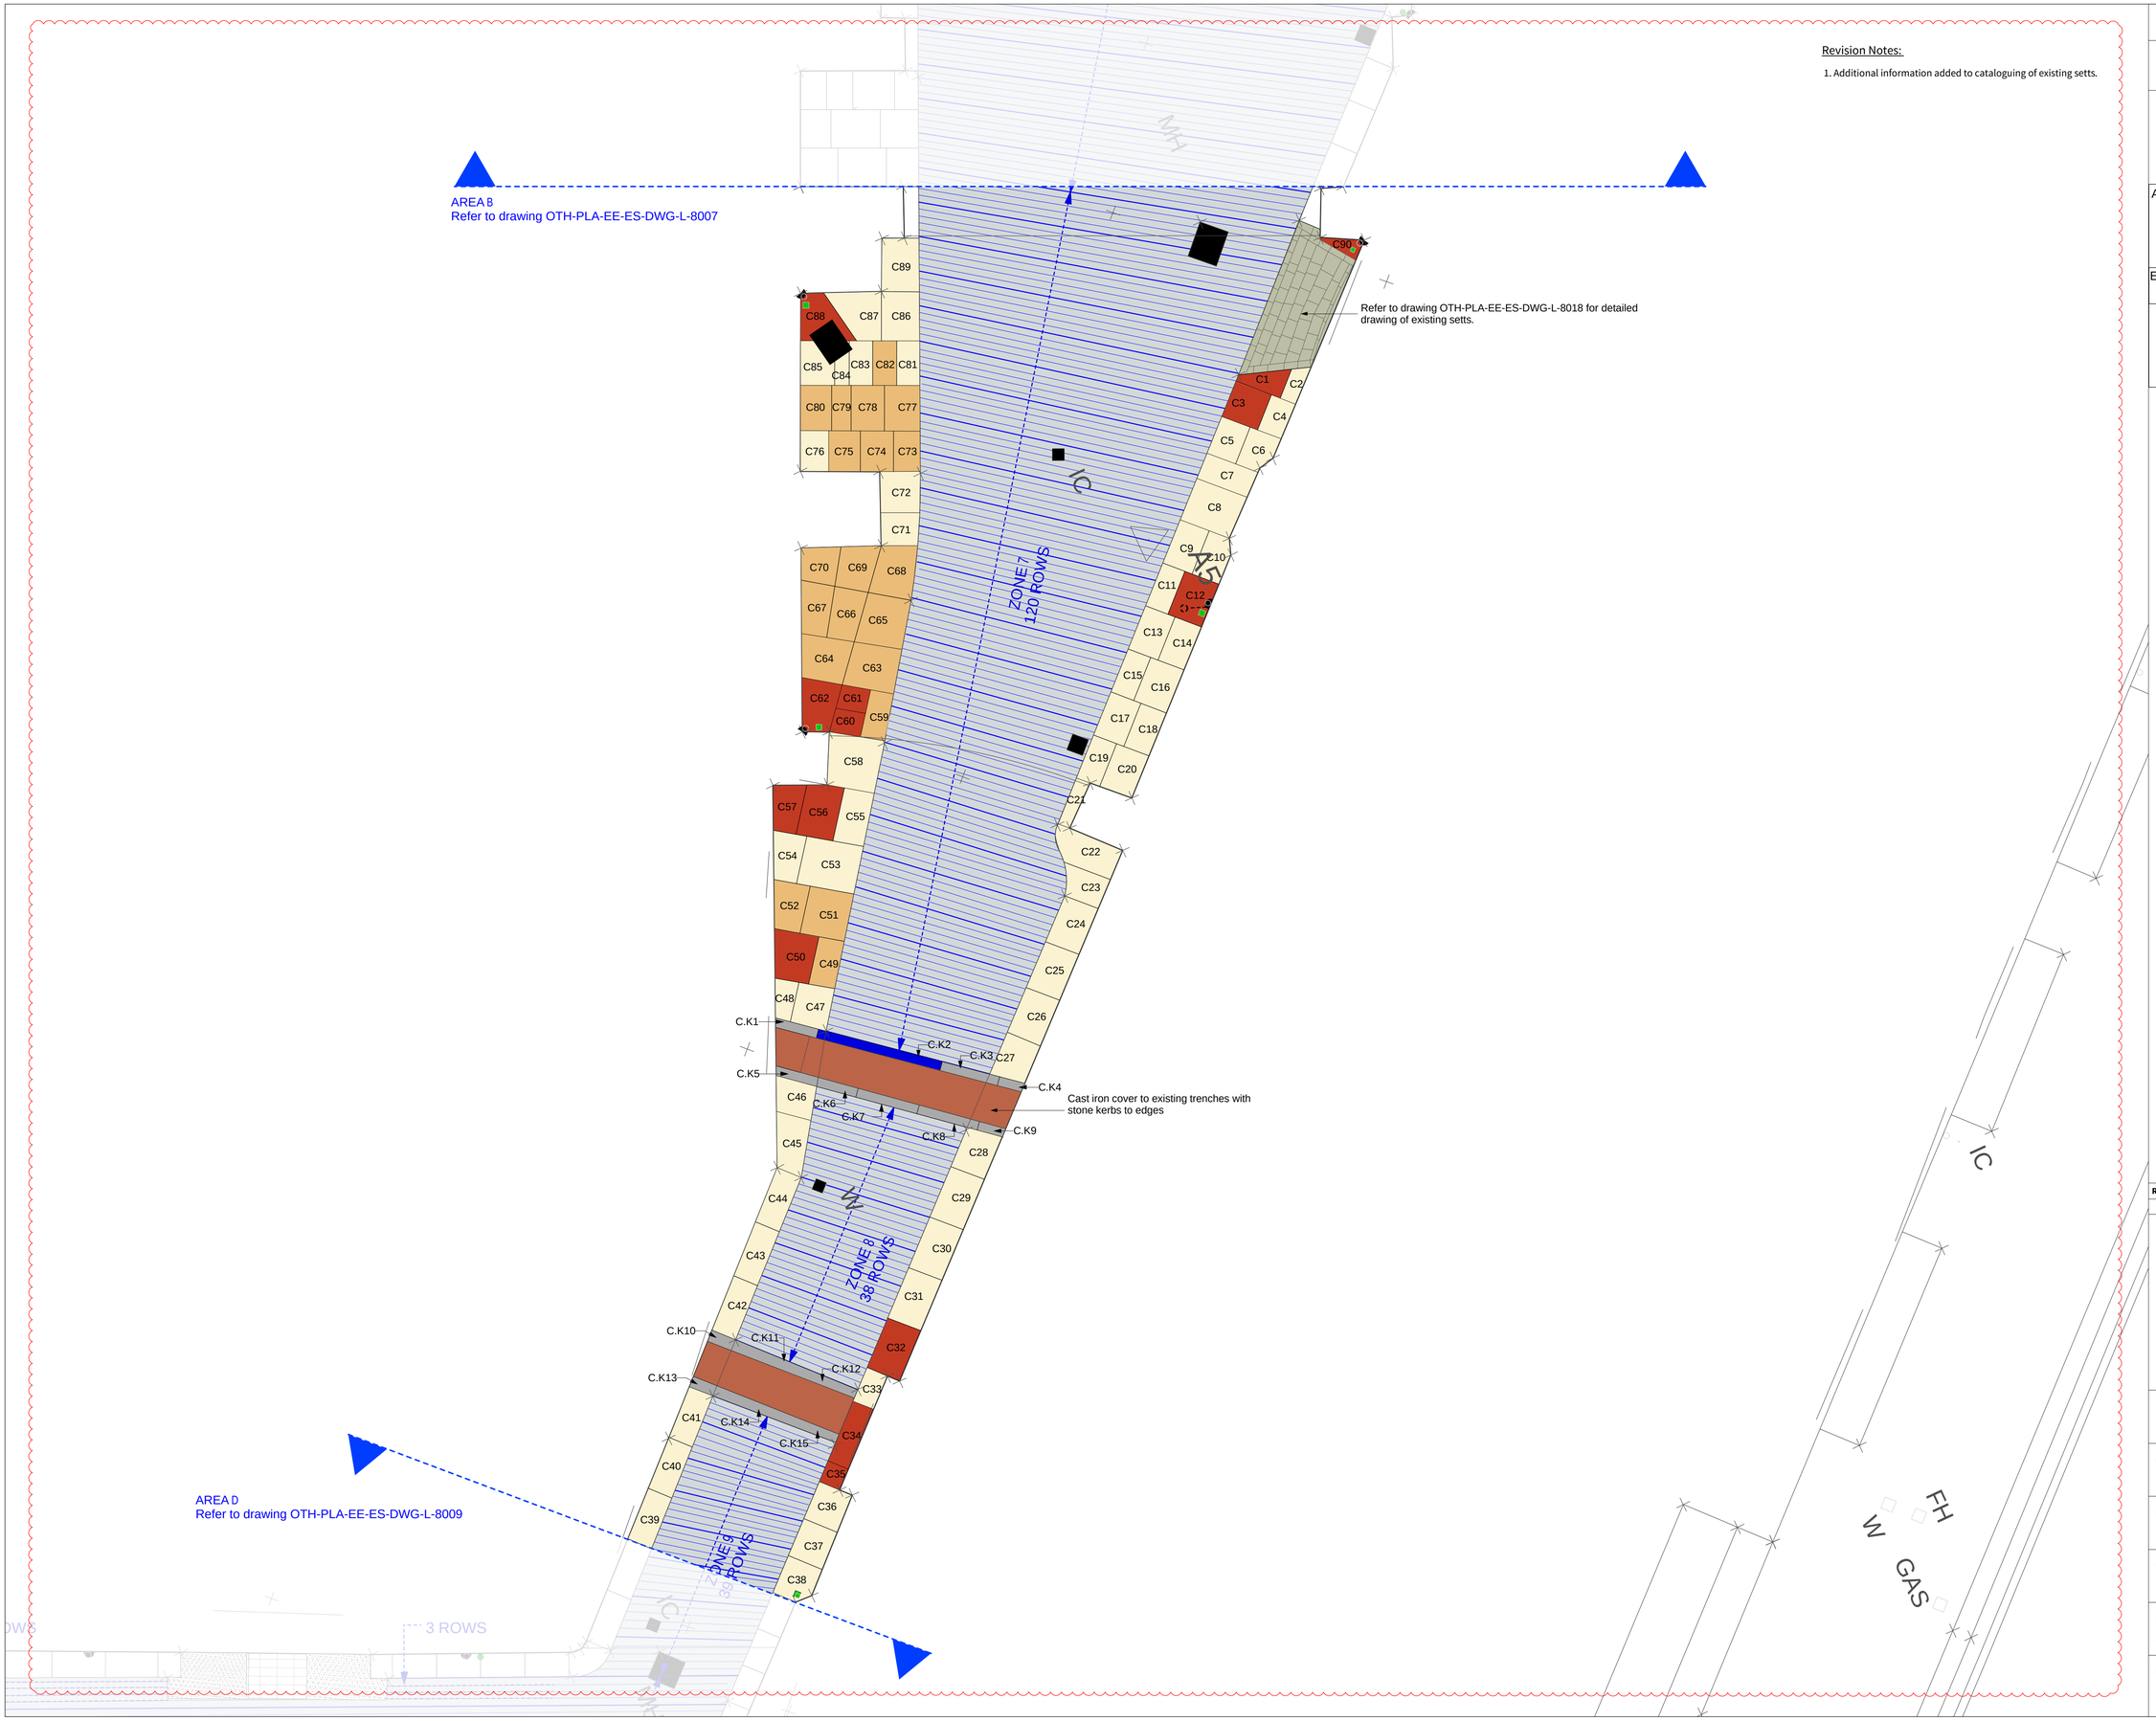

Revision Notes:

1. Additional information added to cataloguing of existing setts.

© THIS DRAWING IS COPYRIGHT PROTECTED AND MAY NOT BE REPRODUCED IN WHOLE OR PART WITHOUT WRITTEN AUTHORITY FROM THE OWNER.
© Planit Intelligent Environments Limited

NOTES:
1. Do not scale from this drawing.
2. Always work to noted dimensions.
3. All dimensions are in millimetres unless otherwise stated.
4. All setting out, levels and dimensions to be agreed on site.
5. The dimensions of all materials must be checked on site before being laid out.
6. This drawing must be read with the relevant specification clauses and detail drawings.
7. Order of construction and setting out to be agreed on site.

N

LOCATION PLAN

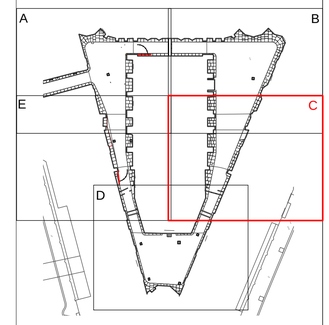

KEY

NOTE:
Refer to drawings OTH-PLA-EE-ES-DWG-L-8011 - 8016 for details of proposed layout.

A65 Yorkstone Slabs reference number
Refer to Courtyard Existing Condition Schedule OTH-PLA-EE-ES-SCH-L-0001 for details of existing paving.

Existing Yorkstone Slabs: Good Condition
Refer to Courtyard Existing Condition Schedule OTH-PLA-EE-ES-SCH-L-0001 for details of existing paving.

Existing Yorkstone Slabs: Moderate Condition
Refer to Courtyard Existing Condition Schedule OTH-PLA-EE-ES-SCH-L-0001 for details of existing paving.

Existing Yorkstone Slabs: Poor / Damaged Condition
Refer to Courtyard Existing Condition Schedule OTH-PLA-EE-ES-SCH-L-0001 for details of existing paving.

Existing Stone Kerbs / Channels: Good Condition
Refer to Courtyard Existing Condition Schedule OTH-PLA-EE-ES-SCH-L-0001 for details of existing kerbs / channels.

Existing Stone Kerbs / Channels: Poor Condition
Refer to Courtyard Existing Condition Schedule OTH-PLA-EE-ES-SCH-L-0001 for details of existing kerbs / channels.

Existing Yorkstone Setts
Refer to drawings OTH-PLA-EE-ES-DWG-L-8017 - 8018 and Courtyard Existing Condition Schedule OTH-PLA-EE-ES-SCH-L-0001 for details of existing sett paving.

Existing Granite Setts: Good Condition
Not individually catalogued.

Existing Granite Setts
Existing layout orientation of setts.

Concrete or Other Infill
To areas of missing paving.

Existing Cast Iron Manholes, Service and Gully Covers

Existing Cast Iron Covers
To existing service trenches.

Existing Rainwater Pipe Cover / Grate

Scarring Features to Paving Slabs
Assumed existing lighting protection locations.

Revision	Date	Description	Drawn	Apprvd.
05	12/11/19	Issued for Construction	SR	MS/KR
04	15/10/19	Issued for Construction	SR	MS/KR
03	09/05/19	Issued for LBC / Stage 3+	SR	MS/KR
02	01/05/19	Issued for LBC / Stage 3+	SR	MS/KR
01	12/04/19	Issued for coordination	SR	MS/KR

Planit I.E. Limited
E: info@planit-ie.com W: planit-ie.com
MANCHESTER
2 Back Grafton St , Altrincham, WA14 1DY
T: 0161 928 9281
LONDON
Unit 6 Waterside, 44-48 Wharf Road, London, N1 7UX
T: 0207 253 5678
LIVERPOOL
No. 8 Princes Parade, Princes Dock, Liverpool, L3 1DL
T: 0151 705 6746

Client: Manchester City Council

Project: Our Town Hall

Drg Title: Courtyard Detailed Area C Existing Condition

Created on	Created by	Approved by
28.03.19	SR	MS

Scale	Size	Workstage
1:50	A1	Stage 5

Drg No.	Suitability	Revision
OTH-PLA-EE-ES-DWG-L-8008	S4	05

© Planit I.E. Limited