




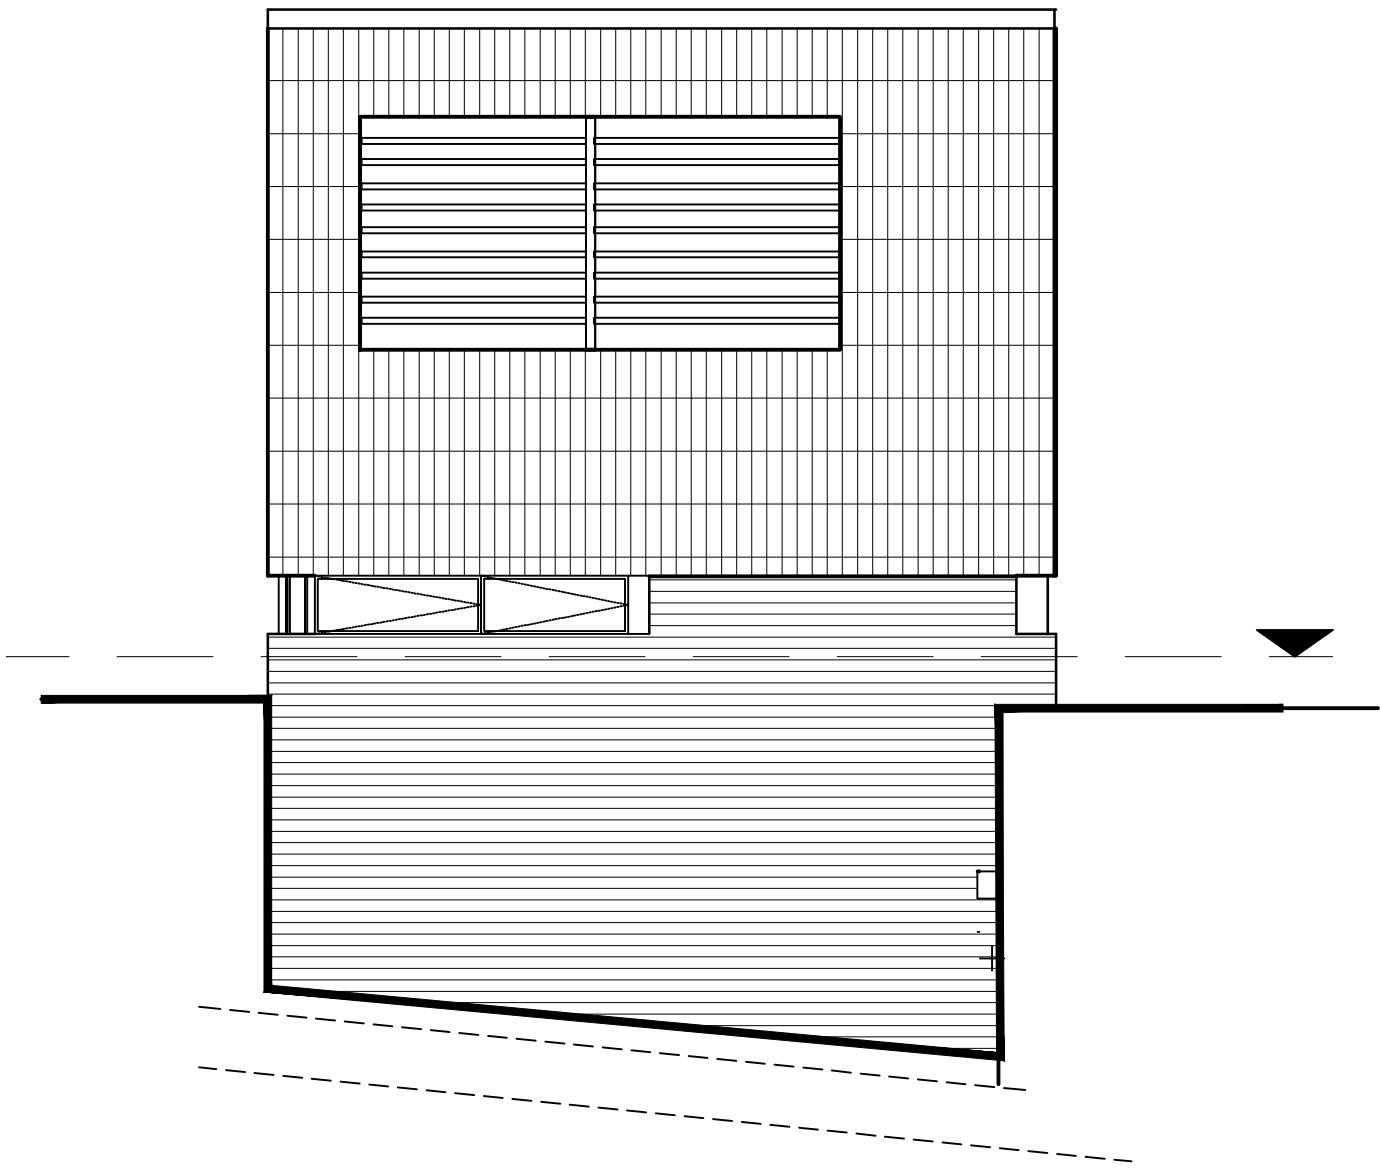


Existing East facing Elevation

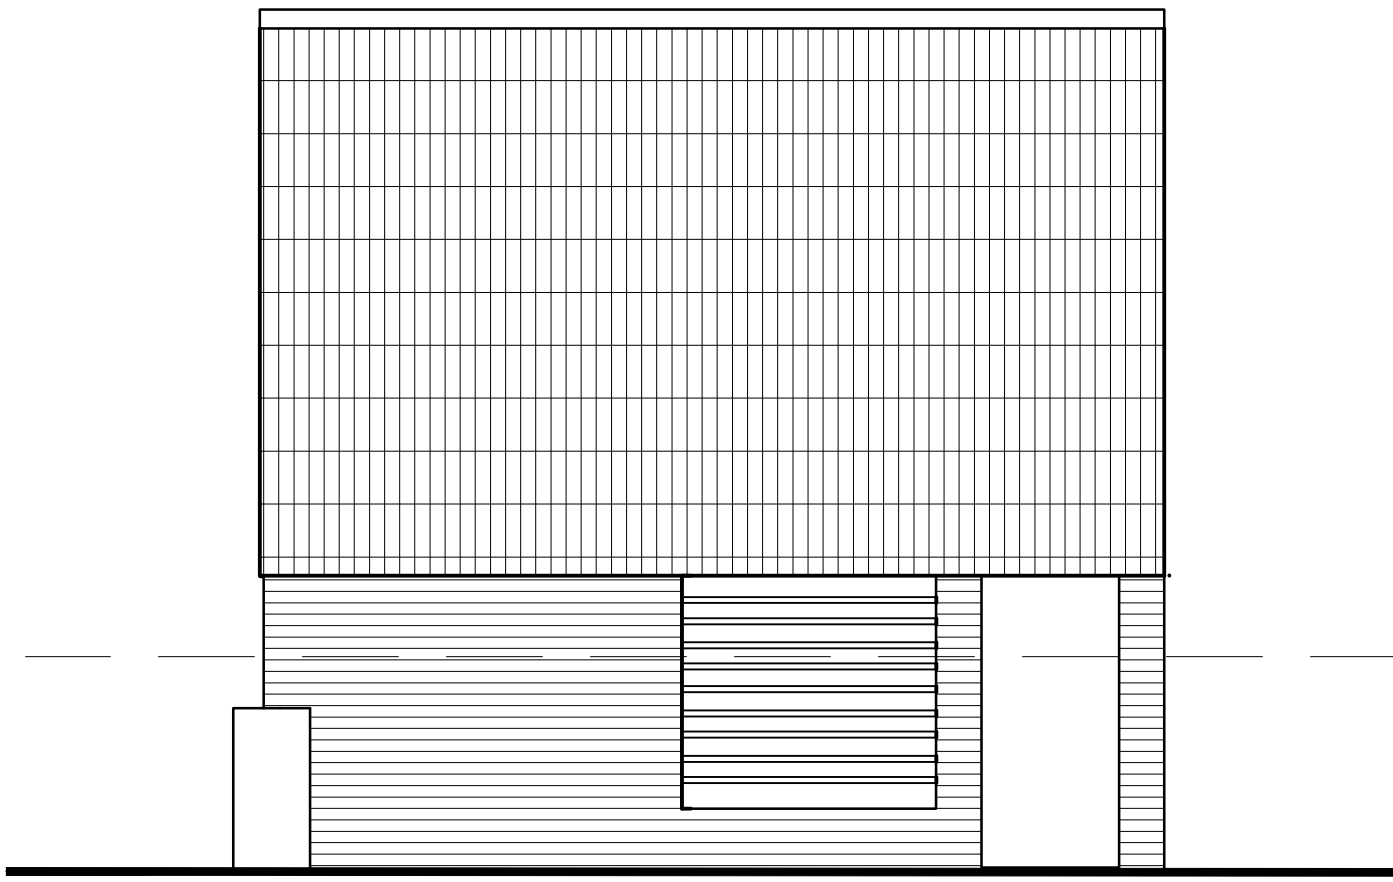

Existing North facing Elevation

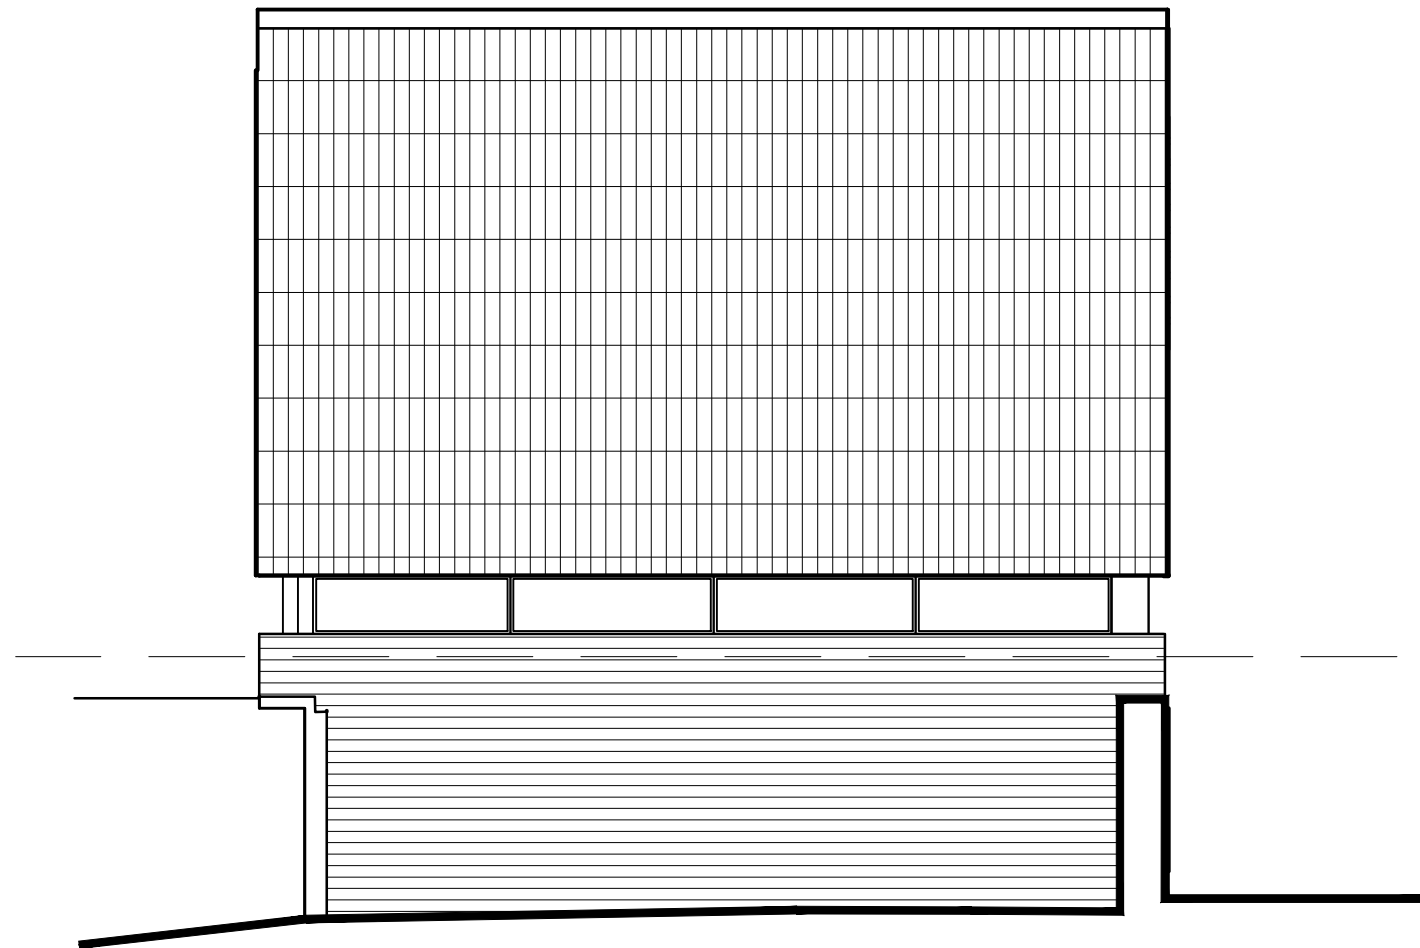


Existing South facing Elevation

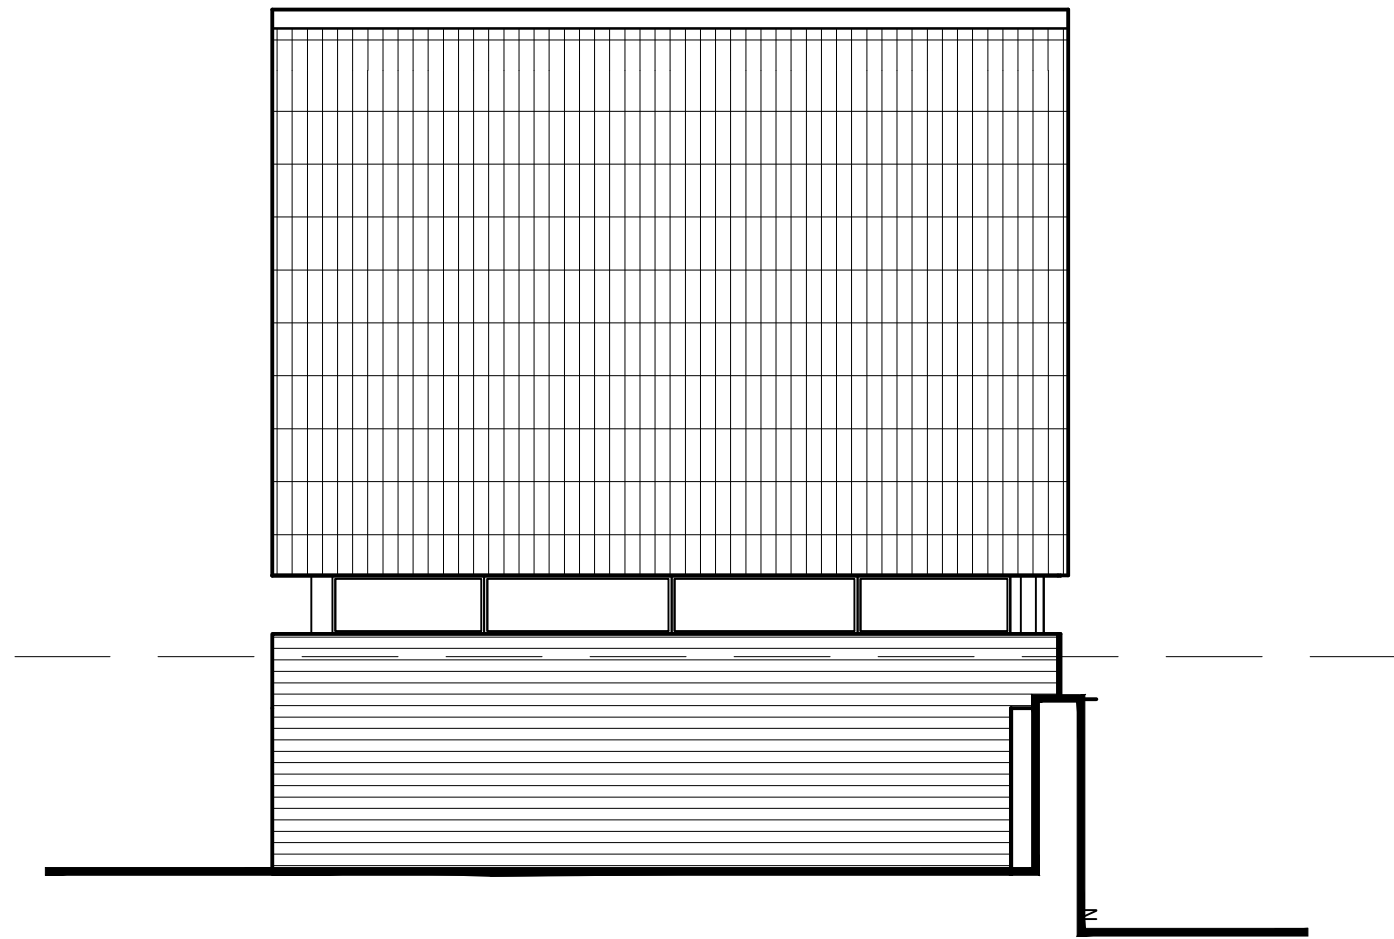


Existing West facing Elevation




Proposed East facing Elevation

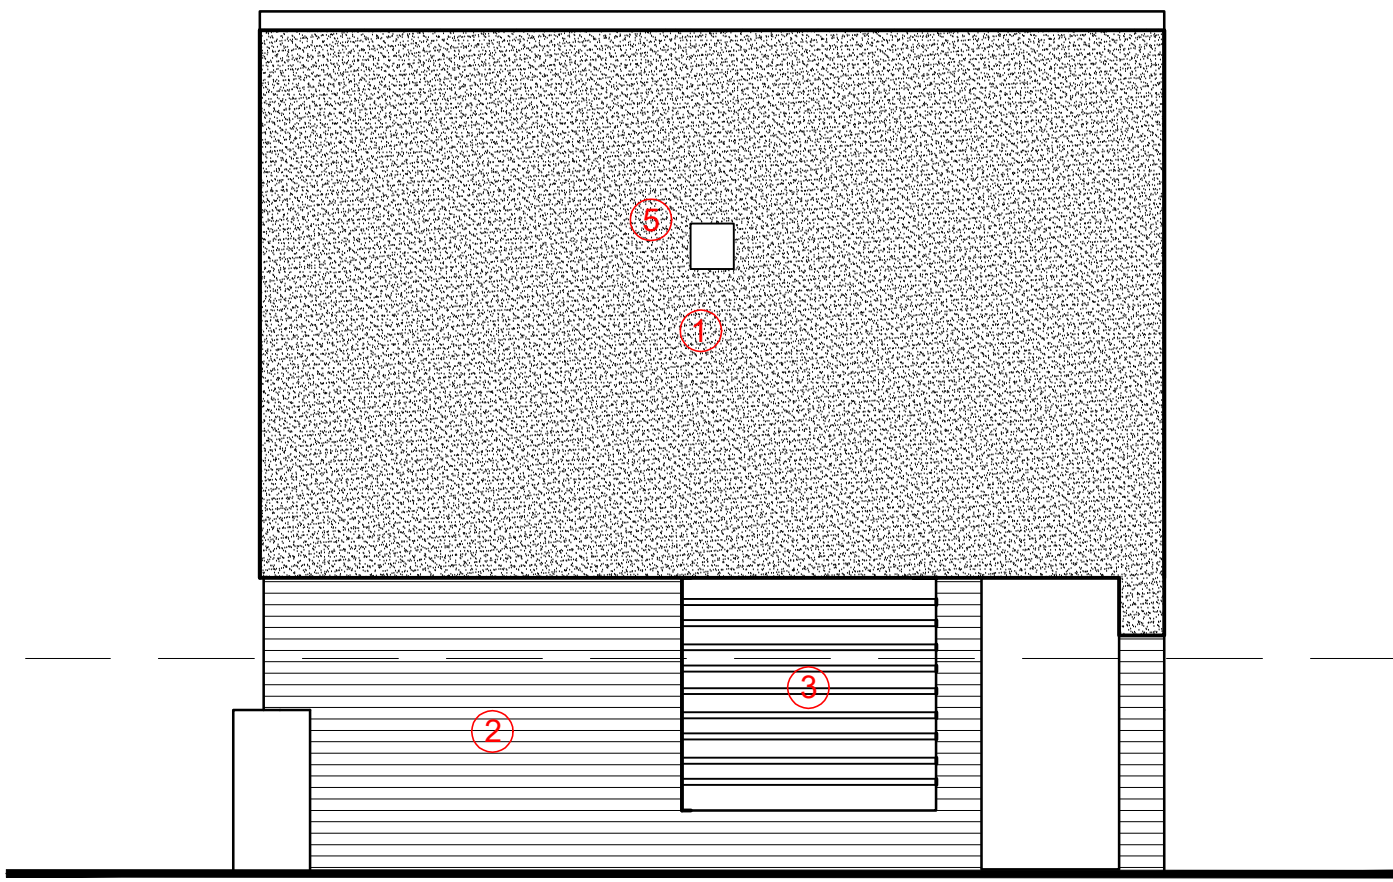

Proposed North facing Elevation

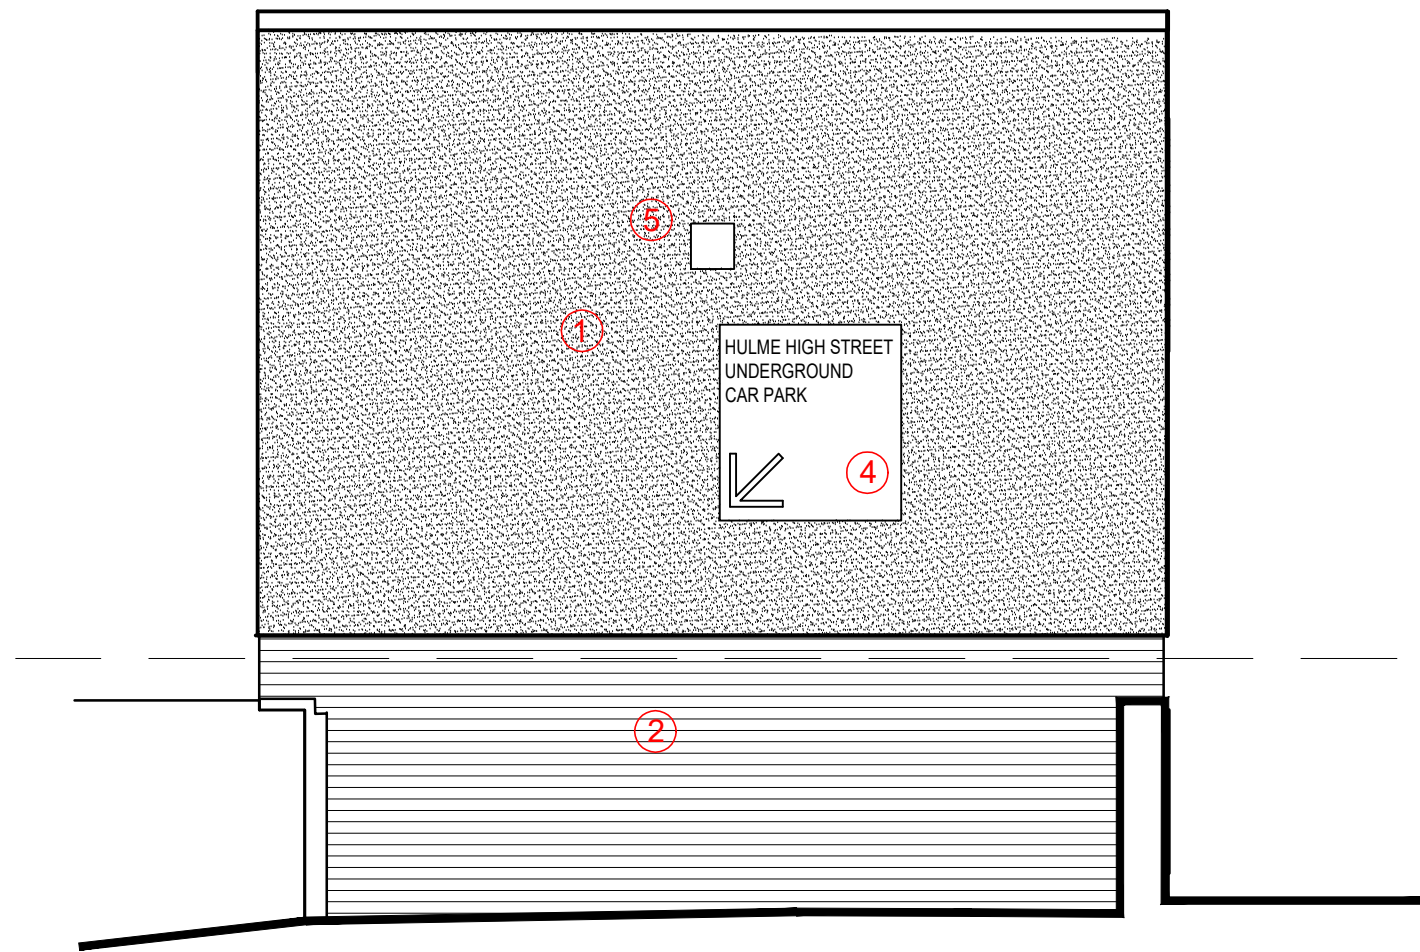

Proposed South facing Elevation

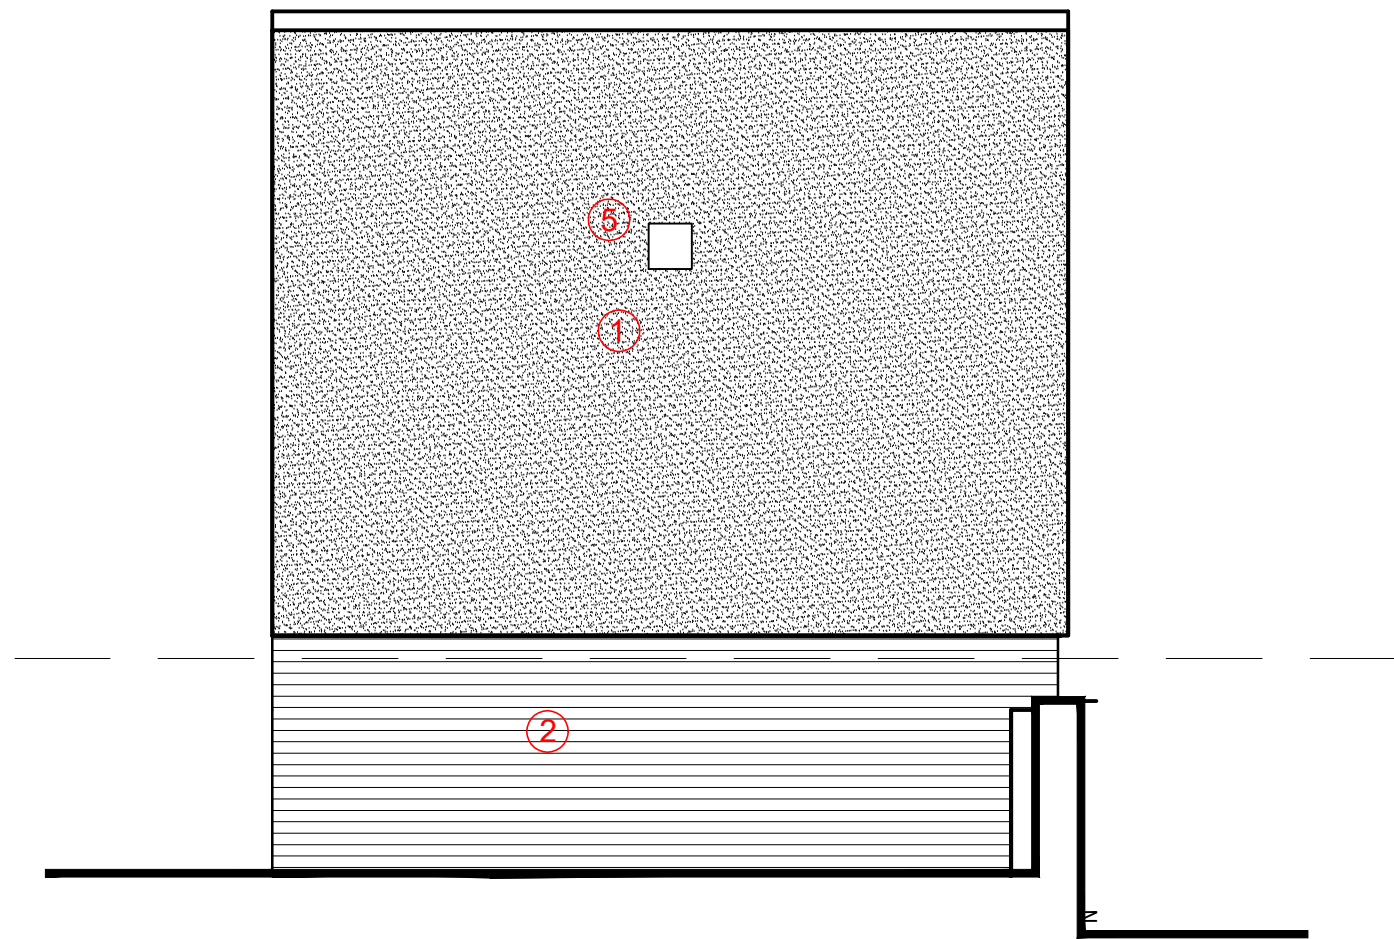

Proposed West facing Elevation

- ① Grey render - colour to match Leisure Centre cladding
(Existing ceramic tiles to be removed)
- ② Existing Brickwork to be cleaned and re-pointed
- ③ Replacement Grey powder coated aluminium louvres
- ④ LED illuminated sign with fret-cut letters
- ⑤ FL200 - 200w LED IP65 wall mounted floodlight

P4	Proposed Lighting added	CV	05.06.20
P3	Proposed Signage added	NJM	11.06.19
P2	Proposed Materials amended	NJM	15.04.19
P1	First Issue	NJM	11.04.19
Rev	Description	By	Date
Cassidy+Ashton www.cassidyashton.co.uk Architecture + Building Surveying + Town Planning			
7 East Cliff, Preston, Lancashire, PR1 3JE 10 Hunters Walk, Canal Street, Chester, CH1 4EB St Andrews Business Centre, Mold, Flintshire, CH7 1XB			
Client			
Manchester City Council			
Project			
Alexandra House Car Park			
Drawing Title			
Proposed Car Park Turret Elevations			
Drawn by	NJM	Checked by	CT
Date	04/11/19		
Suitability	S3	Scale @ A1	1 : 50
9268	AXH-CAA-V3-XX-DR-A-02004	P4	
C+A JOB NO.	PROJECT ORIGINATOR VOL - LEVEL TYPE - ROLE - NUMBER	REV.	