
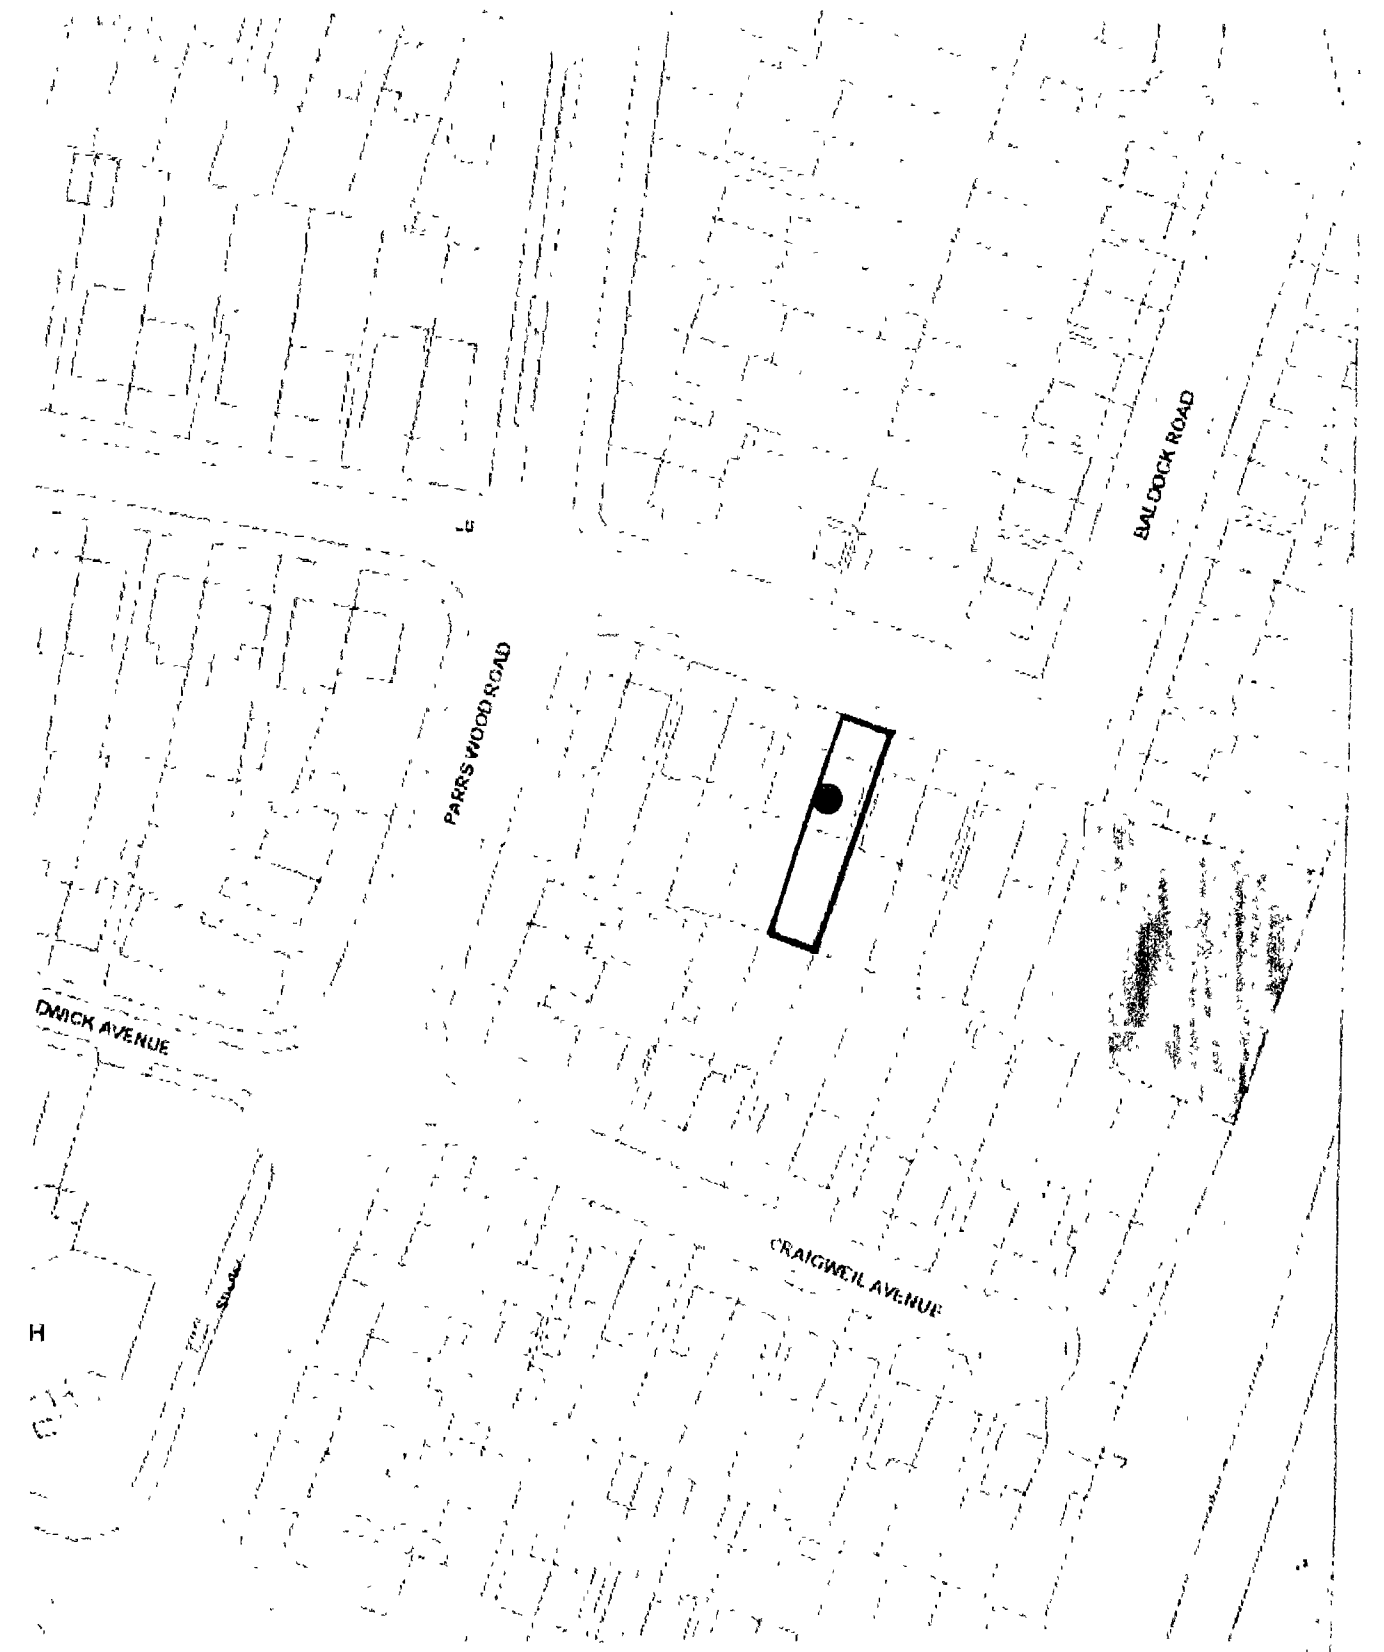
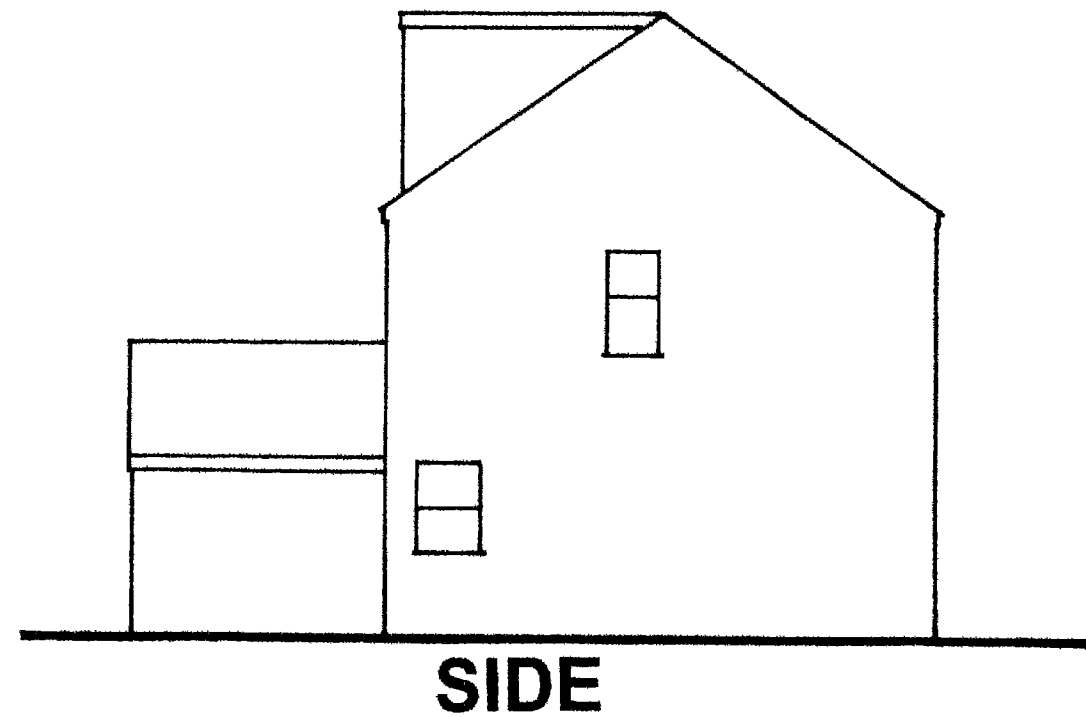


**EXISTING
ELEVATIONS
SCALE 1:100**

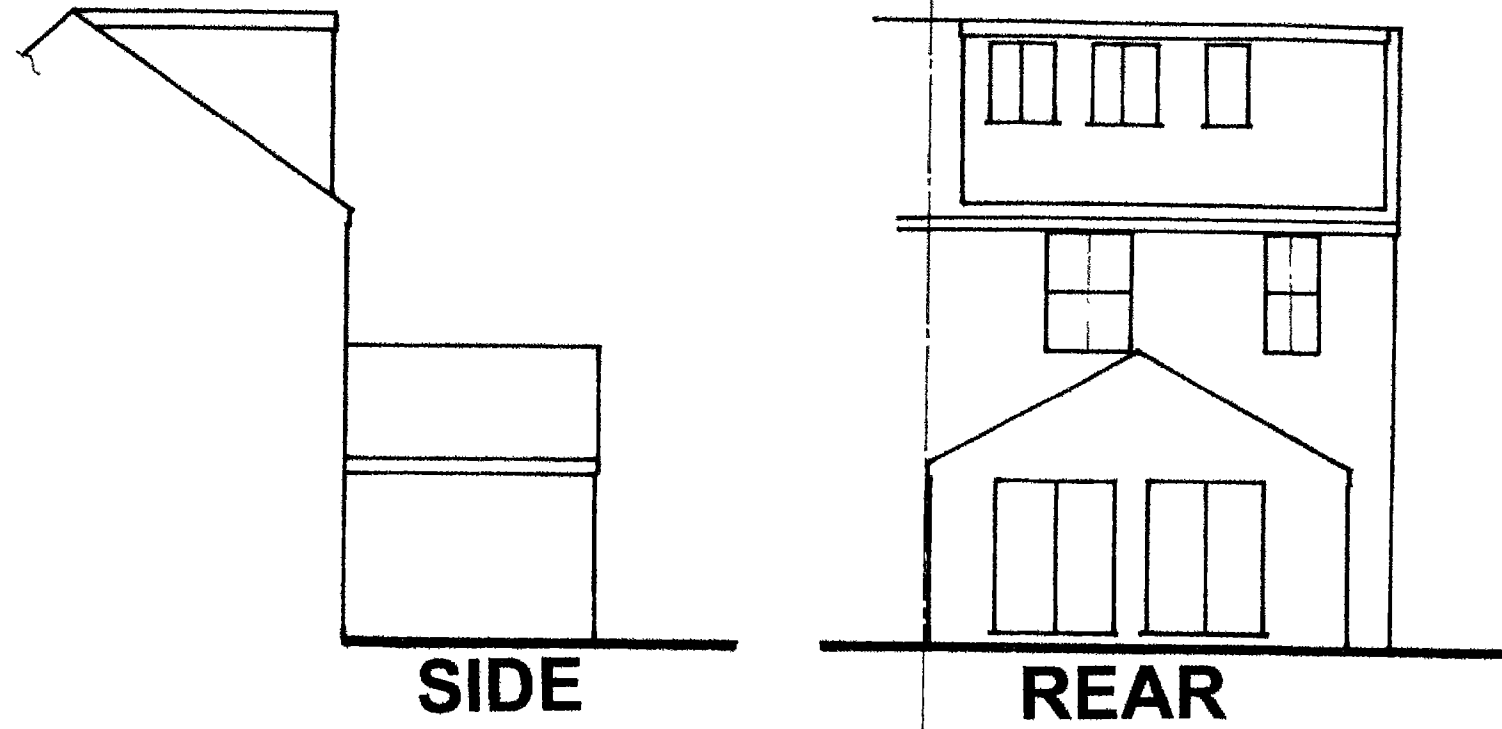

**LOCATION
1:1250**