




GOOGLE MAPS QR CODE

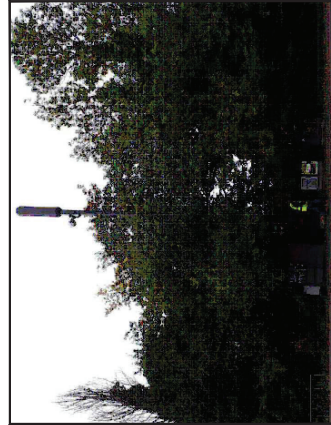


SITE PHOTOGRAPH

GOOGLE MAPS - <https://maps.google.com/maps?z=12&t=n&q=loc:53.411919+-2.218875>
GOOGLE STREETVIEW - https://www.google.com/maps/@53.4119323,-2.2188283,3a,90y,329.57h,74.65t/data=!3m1!1e13m1!1sbGmp7W8kGNwQ_Uo-KKQQJ2e0!7h133!2t1816556




Asset Reference	Asset Description:	Antenna / Dish / MHA / RRU / Equipment Access Description:	Asset Status:	Asset Reference	Asset Description:	Antenna / Dish / MHA / RRU / Equipment Access Description:	Asset Status:	Asset Reference	Asset Description:	Antenna / Dish / MHA / RRU / Equipment Access Description:	Asset Status:
A1-A2	Aperture	MEWP Access	Proposed	CAB1-4	Cabinet	Unrestricted Access	Proposed	BT1-3	BOB Top	MEWP Access	Proposed
B1-B2	Aperture	MEWP Access	Proposed	CAB5	Cabinet	Unrestricted Access	Existing	BB1-3	BOB Bottom	Unrestricted Access	Proposed
C1-C2	Aperture	MEWP Access	Proposed	TD1	Dish	Unrestricted Access	Proposed				

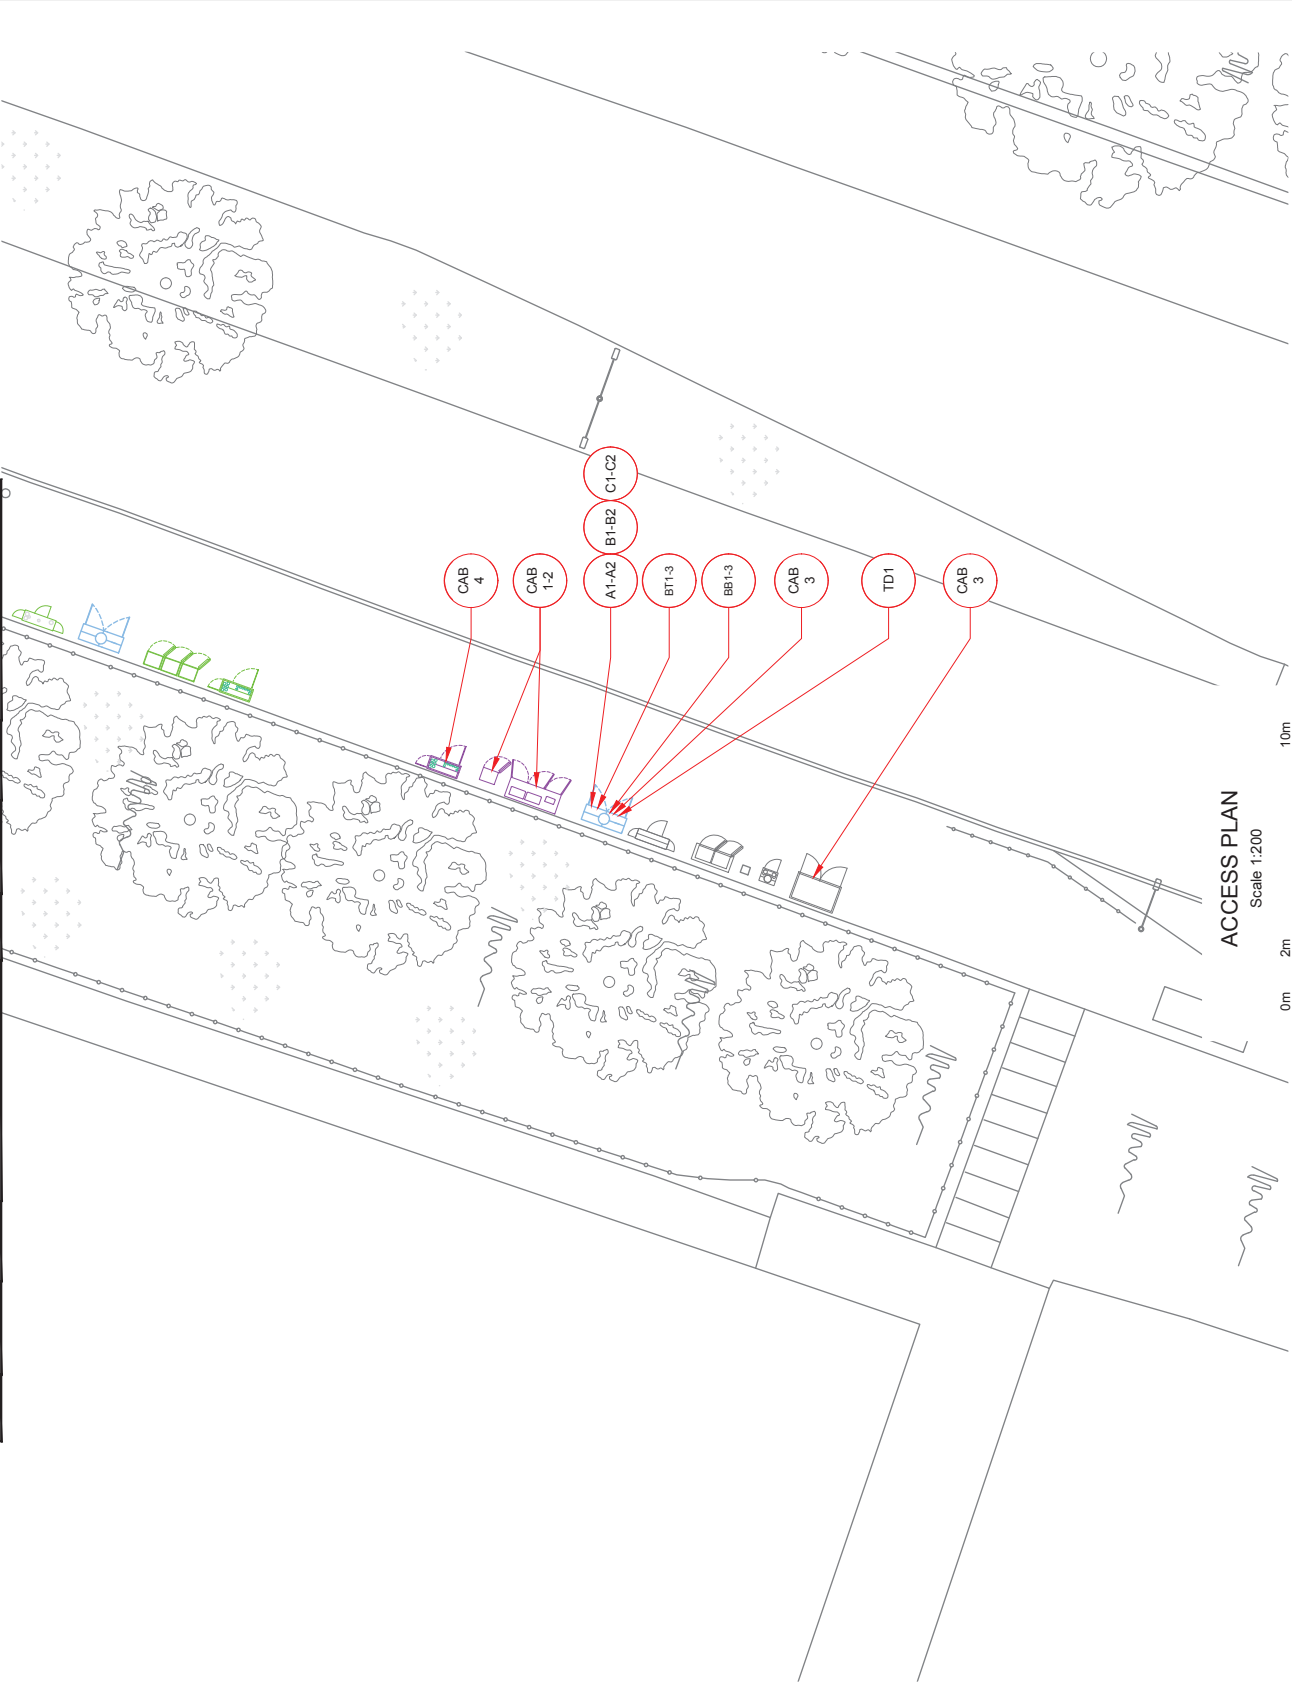

NOTES: 1. ALL DIMENSIONS IN MM UNLESS OTHERWISE NOTED. DEFINED ACCESS ROUTE DESCRIPTION FROM SITE ENTRANCE TO THE EQUIPMENT:											
Number:	MBNL / EEF / FEGS	Project:	ATAP	Purpose of Issue:	Planning	Issue:					
Model:	MBNL	Revision / Update Description:		First Issue							
Drawn:	13/03/2018										
Checked:	CUN										
Approved:	AW										
Author:	AW										
							MBNL Mobile Broadband Networks Limited Salford, Trafford Tower, Station Road, Reading, RG1 1LX				
							Design Consultant & Principal Contractor:				
							WHP Telecoms Unit 1 Maple Park, Low Fields Avenue, Leeds LS12 6HH Tel: 01133023550 e-mail: info@whptelecoms.com				
							Site Name: PARRS WOOD STREETWORKS 230442				
							Site ID: 1105655				
							Address: KINGSWAY EAST, DIDSBURY, MANCHESTER, M20 5NP				
							Title: 003 ACCESS PLAN				
							Project: ATAP				
							Purpose of Issue: PLANNING				
							EE Cell ID:	MBNL Cell ID:	SUK Cell ID:		
							24188	MAN174	M0146		
							Master Drawing No:				Issue:
							1105655_MAN174_24188_M0146_M001_EE				A

1. ALL DIMENSIONS IN MM UNLESS OTHERWISE NOTED.

PROPOSED CRANE OR CHERRY PICKER LOCATION:

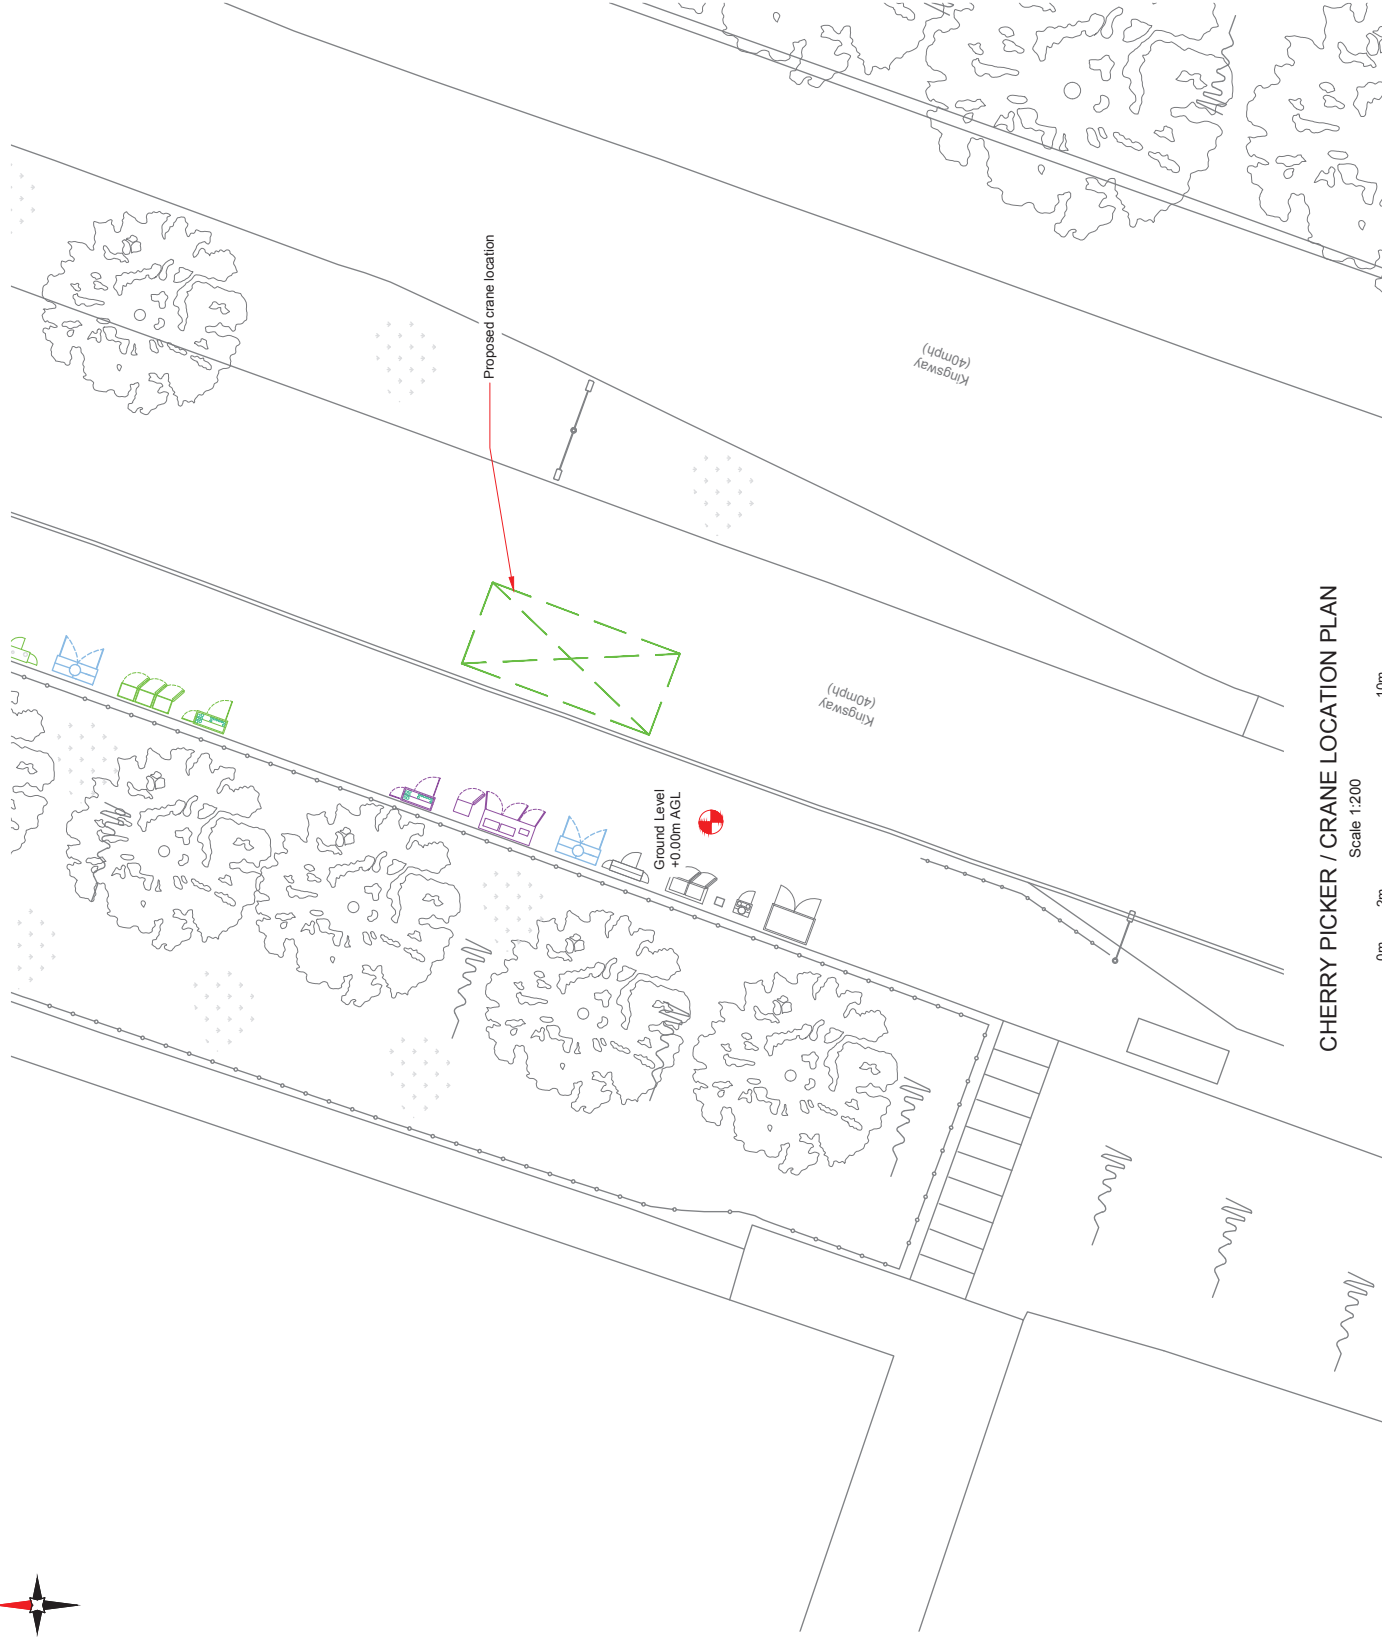


CHERRY PICKER / CRANE LOCATION PLAN

Scale 1:200

[illegible]



Existing Contours Interval	Contours Interval Degrees
A1	0°
B1	10°
C1	30°

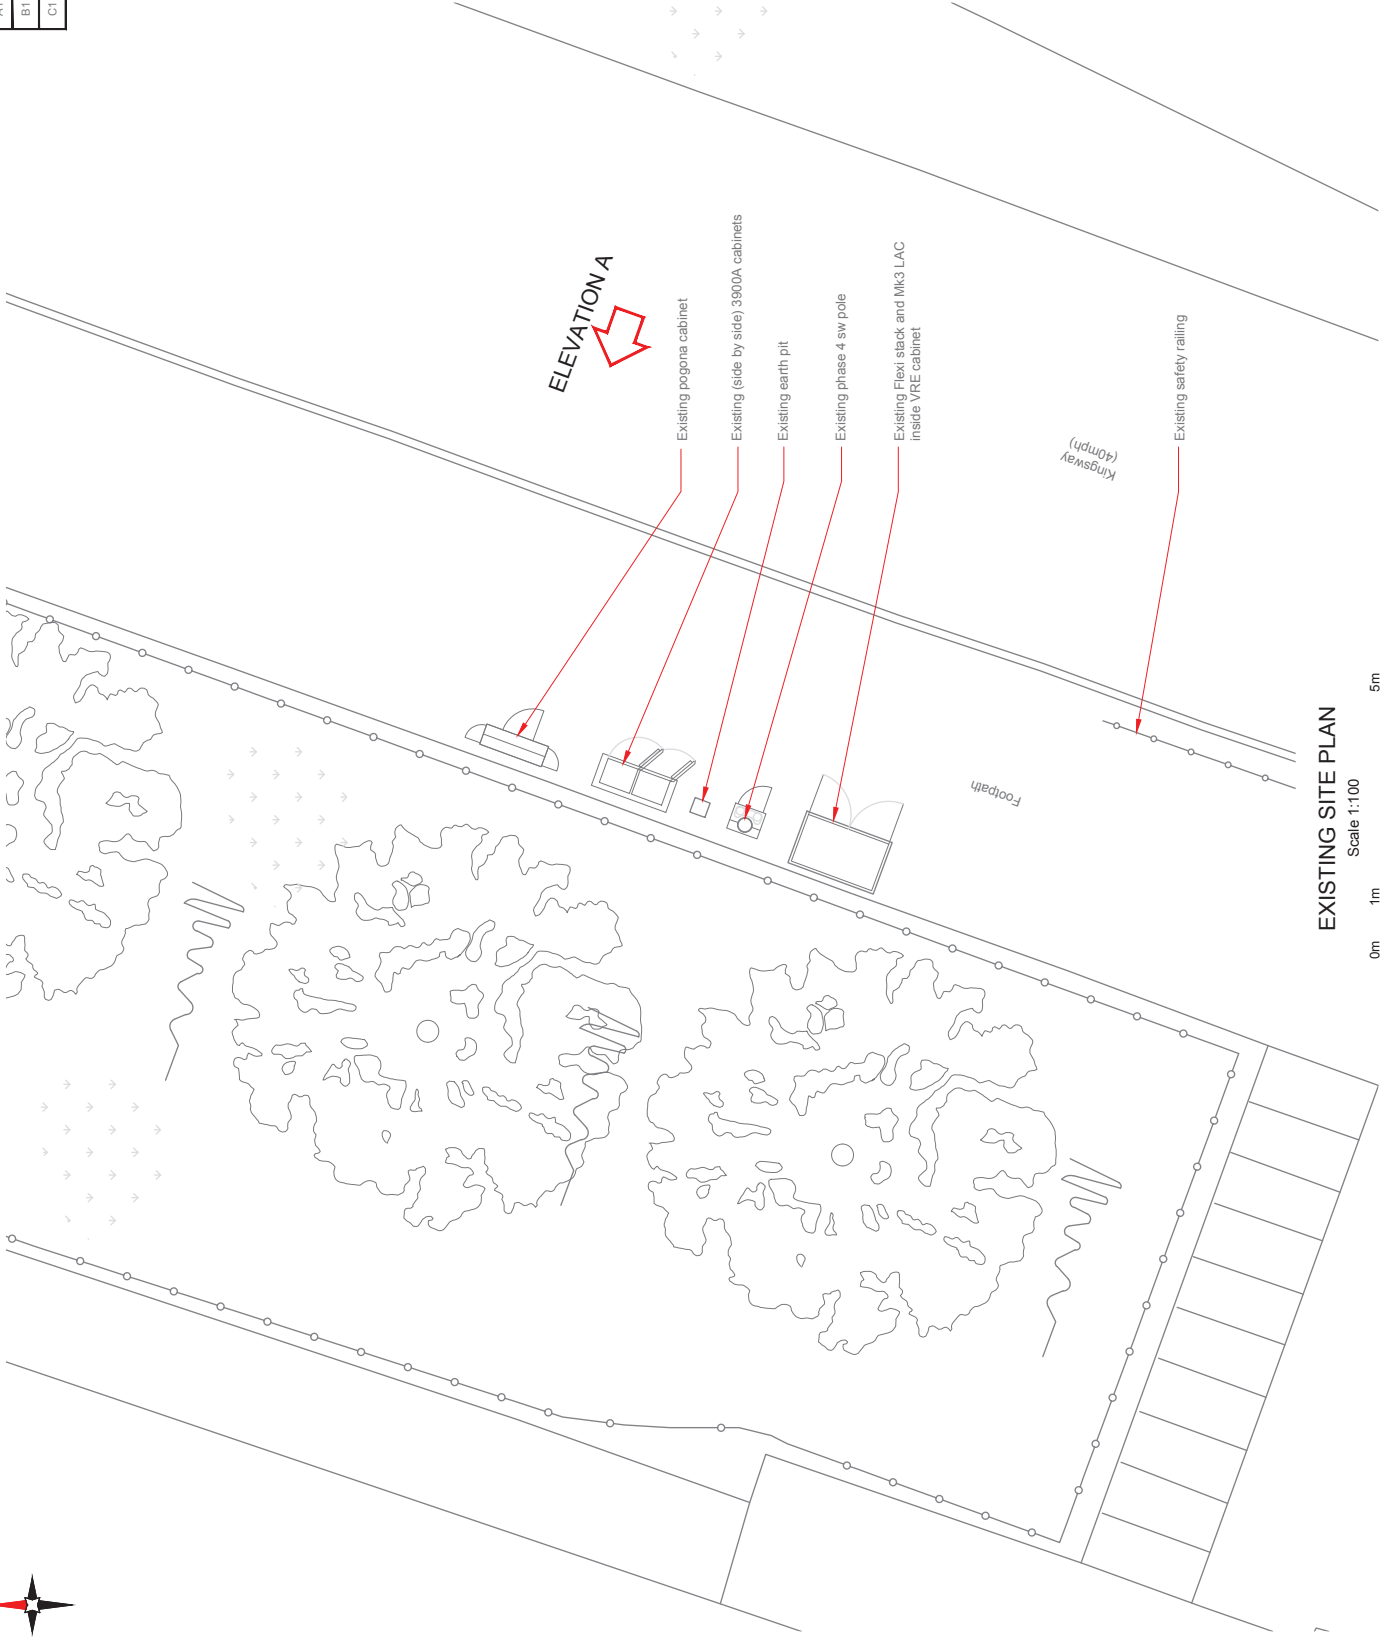

EXISTING SITE PLAN
Scale 1:100



Existing Antenna Height m	Cell Height m
A1	07
B1	107
C1	207

Top of Tower 15.0m AGL

C/L Antenna 14.15m AGL

Existing 3no. antennas on headframe within shroud

Existing phase 4 street works monopole on root foundation

Existing streetlight

Existing Flexi stack and Mk3 LAC
inside VRE cabinet

Existing pogona cabinet
Existing (side by side) 3900A cabinets

EXISTING ELEVATION A

Scale 1:100



Drawing Antenna Height m		Cell Height m							
A1		07							
B1		107							
C1		207							

Number	MBNL / EE / EEIG	Project	Purpose of Issue	Issue
M001	MBNL	ATAP	Planning	A
Drawn	CUN	Reviewed / Approved		
Checked	AW	First Issue		
Approved	AW			

Mobile 3G UK Limited Registered in England Incorporated in UK Firm 0200 980001 Firm 0200 980001 Firm 0200 980001 Firm 0200 980001	Herfield Business Park Herfield Herfordshire AL10 9BW Tel: 01707 316000 Fax: 01707 316001

Mobile Broadband Network Limited Salford Tower, Salford Road, Reading, RG1 1LX	
---	--

Design Consultant & Principal Contractor	
	WHP Telecoms Unit 1 Maple Park, Low Fields Avenue, Leeds LS12 6HH Tel: 01133023550 e-mail: info@whptelecoms.com

Site Name:	PARRS WOOD STREETWORKS 230442					
Site ID:	1105655					
Address:	KINGSWAY EAST, DIDSBURY, MANCHESTER, M20 5NP					
Title:	150 EXISTING ELEVATION A					
Project:	ATAP					
Purpose of Issue:	PLANNING					
EE Cell ID:	24188	MBNL Cell ID:	MAN174	3LW Cell ID:	M0146	
Master Drawing No:	1105655_MAN174_24188_M0146_M001_EE				Issue:	A



Access ID	Proposed	Revised
A1	60°	EE
A2	60°	EE
B1	180°	EE
B2	180°	EE
C1	300°	EE
C2	300°	EE



Proposed bearings match nomination issued on 19/08/2019

Existing cabinets, monopole and PCC flags to be removed.

Number	MBNL / EET / FICE	Project	Purpose of Issue	Issue
M001	MBNL	ATAP	Planning	A
Drawn	13/03/2019	Revised / Updated Description		
Checked				
Approved				



Mobile Broadband Networks Limited
Salford Tower, Trafford Road, Reading, RG1 1LX



WHP
Unit 1 Maple Park,
Low Fields Avenue, Leeds
LS12 6HH
Tel: 01133023550
e-mail: info@whplecoms.com



EE
Hedfield Business Park
Hedfield
Hertfordshire
AL10 9BW
Tel: 01707 316000
Fax: 01707 319001



WHP Telecoms
Unit 1 Maple Park,
Low Fields Avenue, Leeds
LS12 6HH
Tel: 01133023550
e-mail: info@whplecoms.com

Design Consultant & Principal Contractor

Site Name:
PARRS WOOD STREETWORKS 230442



Site ID:
1105655

Address:
**KINGSWAY EAST,
DIDSBURY,
MANCHESTER,
M20 5NP**

Title:
215 MAXIMUM CONFIGURATION SITE PLAN

Project:
ATAP

Purpose of Issue:			
PLANNING			
EE Cell ID:	MBNL Cell ID:	3UK Cell ID:	Issue:
24188	MAN174	M0146	
Master Drawing No: 1105655_MAN174_24188_M0146_M001_EE			

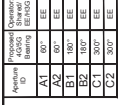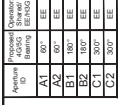

Scale 1:100



Aperture ID	Proposed 4x5G Boasting	Operator Share of EE/4G
A1	60°	EE
A2	60°	EE
B1	180°	EE
B2	180°	EE
C1	300°	EE
C2	300°	EE