BOWKER SADLER PARTNERSHIP LIMITED

THIS DRAWING IS THE SUBJECT OF COPYRIGHT WHICH VESTS IN BOWKER SADLER PARTNERSHIP LIMITED. IT IS AN INFRINGEMENT OF COPYRIGHT TO REPRODUCE THIS DRAWING, BY WHATEVER MEANS, INCLUDING ELECTRONIC, WITHOUT THE EXPRESS WRITTEN CONSENT OF BOWKER SADLER PARTNERSHIP LIMITED WHICH RESERVES ALL ITS RIGHTS

BOWKER SADLER PARTNERSHIP LIMITED ASSERTS ITS RIGHTS TO BE IDENTIFIED AS THE AUTHOR OF THIS DESIGN

- DRAWING NOT TO BE SCALED.
- REPORT ERRORS & OMISSIONS TO ARCHITECT.
- CHECK ALL DIMENSIONS ON SITE
- DRAWING TO BE READ IN CONJUNCTION WITH THE HEALTH AND SAFETY PLAN AND ALL RELEVANT RISK ASSESSMENTS

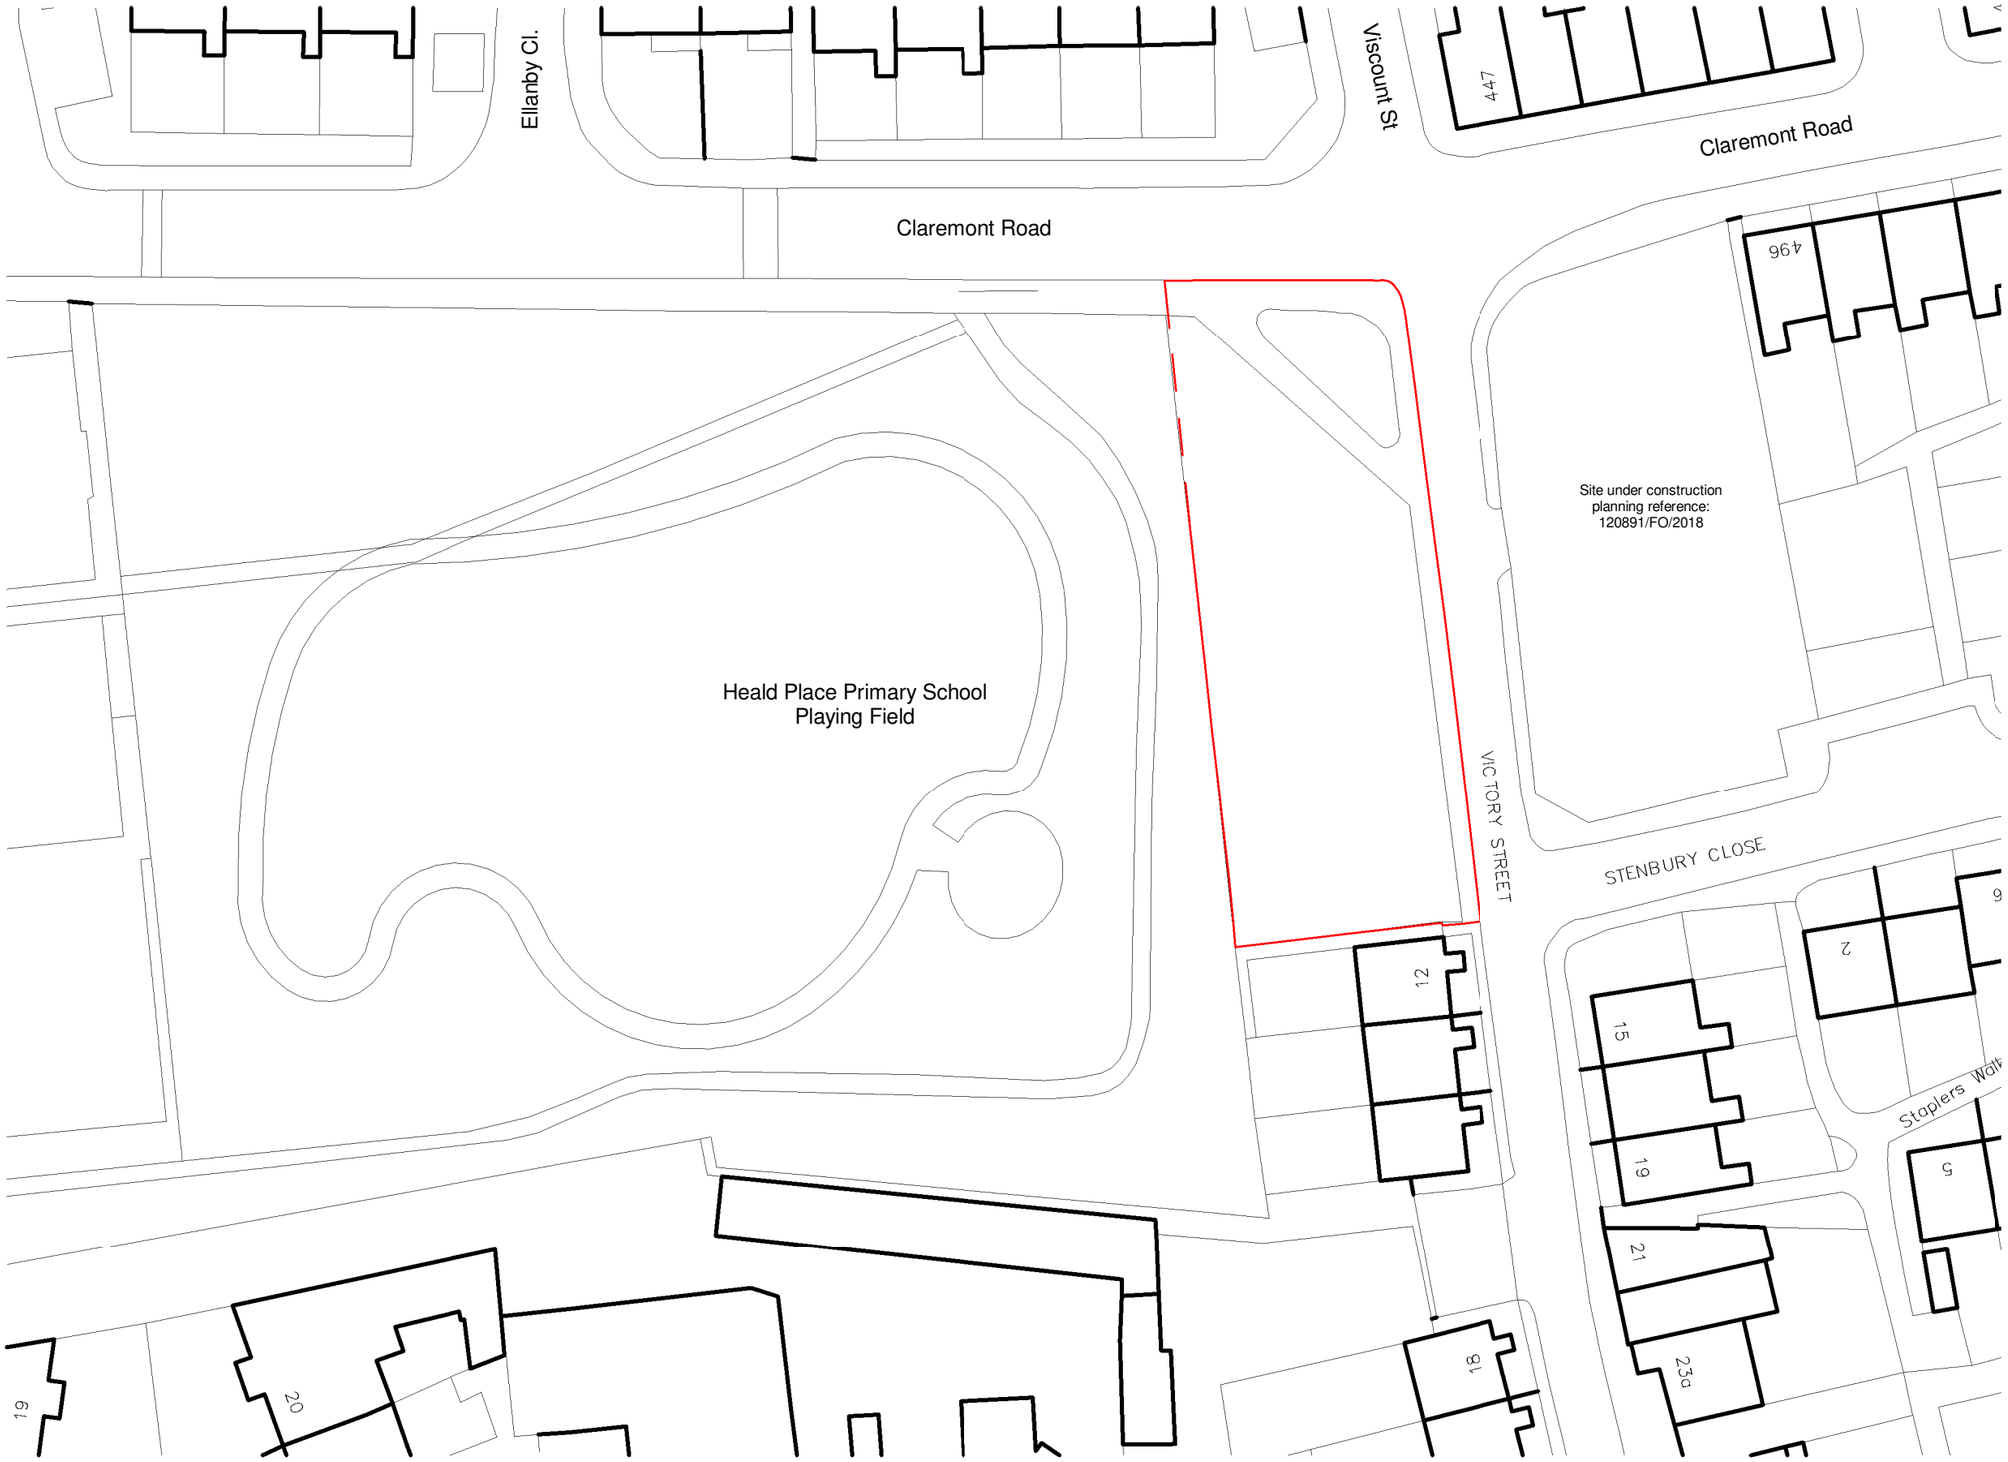

Ordnance Survey (c) Crown Copyright 2018. All rights reserved. Licence number 100022432

N

REV.	DATE	DRN.		CHKD.
D	03.07.20	CY	Redline revised to include pavement around green area.	CL
C	22.06.20	CY	Redline revised to only include pavement	CL
B	10.06.20	CY	Redline position revised to include pavement and gulley in road	CL
A	01.04.20	CY	Planning issue	CL

PROJECT
Victory Street, Rusholme

CLIENT
One Manchester

DRAWING
Location Plan

SCALE	SHEET SIZE	DRAWN	CHECKED	DATE
1 : 500	@ A3	CY	CL	31.03.20

BOWKER SADLER **ARCHITECTURE**
A: Hatherlow House, Hatherlow, Romiley, Stockport SK6 3DY
T: 0161 406 7333
E: office@bowker-sadler.co.uk
W: www.bowker-sadler.co.uk

JOB No	DRAWING No	REVISION
18-042	1001	D

STATUS
Planning

Location Plan

1 : 500

1:1
1:100 1m 2 3 4 5 6 7 8 9 10 11 12 13 14 15

C:\000 Corona TEMP BSA files\18-042 Victory Street\drawings\planning\x-site.rvt