



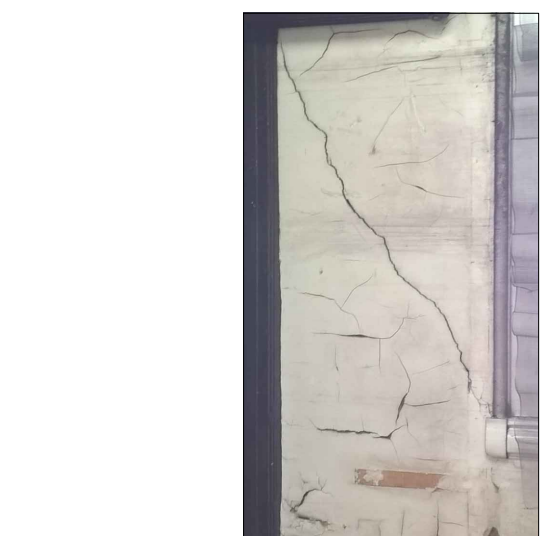


0.1.12

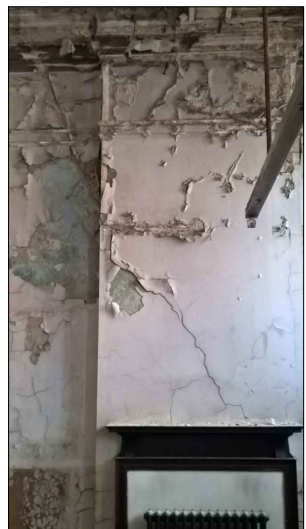

0.1.8



0.1.9

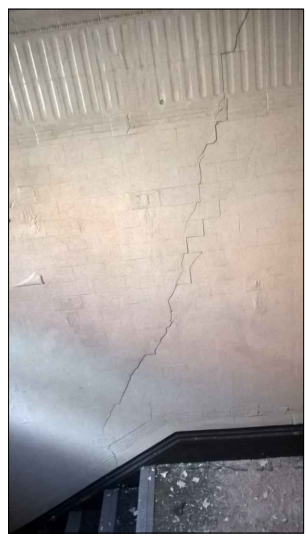

0.1.7



0.1.6



0.1.3




0.1.2



0.1.11



0.1.13

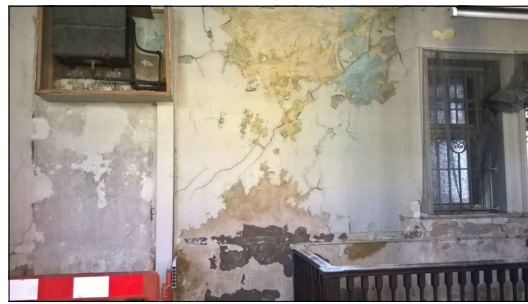

0.1.10



0.1.14




FOR CONTINUATION REFER TO DRG 10-00-02

PLAN ON EXISTING GROUND FLOOR
SCALE 1:100

REF	OBSERVATION
0.1.1	CORROSION TO STEEL BEAMS AND FILLER JOISTS.
0.1.2	CRACKING TO PLASTER CEILING.
0.1.3	CRACK EMINATING FROM DOOR HEAD UP WALL VISIBLE ON BOTH SIDES.
0.1.4	CRACK EMINATING FROM DOOR HEAD UP WALL VISIBLE ON BOTH SIDES.
0.1.5	EVIDENCE OF WATER DAMAGE TO CEILING AND TIMBER JOISTS.
0.1.6	CRACK EMINATING FROM DOOR HEAD UP WALL ON BOTH SIDES.
0.1.7	DIAGONAL CRACKING TO WALL.
0.1.8	DIAGONAL CRACKING TO WALL AT FIREPLACE LOCATION.
0.1.9	CRACK TO PLASTER BETWEEN FLOOR AND WINDOW CILL.
0.1.10	HAZING CRACKS TO PLASTER, NO DISCERNABLE PATTERN.
0.1.11	HAZING CRACKS TO PLASTER, NO DISCERNABLE PATTERN.
0.1.12	CRACK EMINATING FROM WINDOW CILL.
0.1.13	CRACK EMINATING FROM DOOR HEAD UP WALL VISIBLE ON BOTH SIDES.
0.1.14	CRACK EMINATING FROM DOOR HEAD UP WALL VISIBLE ON BOTH SIDES.

NOTES:

1. THIS DRAWING IS TO BE READ IN CONJUNCTION WITH ALL RELEVANT ARCHITECTS AND ENGINEERS DRAWINGS AND SPECIFICATIONS.
2. DO NOT SCALE THIS DRAWING.
3. ALL DIMENSIONS ARE IN MILLIMETRES UNLESS NOTED OTHERWISE.
4. DRAWING TO BE READ IN CONJUNCTION WITH DETAILED VISUAL SURVEY REPORT BY CURTINS CONSULTING.

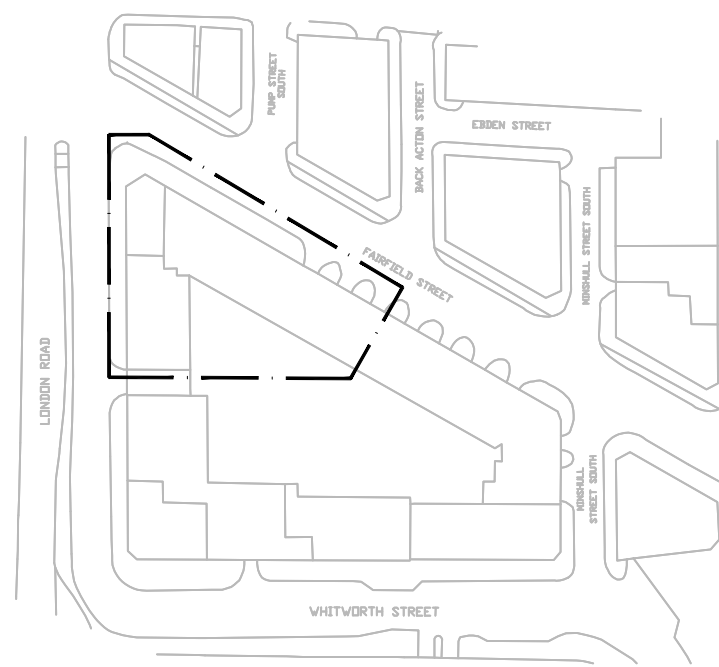

KEY
SCALE 1:1500

V01	INITIAL ISSUE	21/01/20	PC	DS
Rev:	Description:	Date:	By:	Chkd:



Curtins Consulting Ltd,
Merchant Exchange, 17-19 Whitworth Street West, M1 5WG
t: 0161 236 2394
e: manchester@curtins.com
www.curtins.com

Structures • Civils • Environmental • Infrastructure • Transport Planning • Sustainability • Expert Advisory Services
Birmingham • Bristol • Cardiff • Douglas • Edinburgh • Kentish • Leeds • Liverpool • London • Manchester • Nottingham

Status:	INFORMATION
---------	-------------

Project:	LONDON ROAD FIRE STATION
----------	--------------------------

Drg Title:	GROUND FLOOR OBSERVATIONS SHEET 1 OF 3
------------	---

Scale:	Size:	First Issue:	Drawn:	Checked:
AS SHOWN	A1	05.04.16	CH	PB

Drg No:	Rev:
060270 / 10-00-01	V01