




ISSUE/REVISION	
P2	13/11/15 FOR PLANNING
P1	12/05/15 FOR INFORMATION
I/R	DATE DESCRIPTION

KEY PLAN	


PROJECT NUMBER	
47070180	

SHEET TITLE	
Proposed Culvert 1	
Sections & Details	


SHEET NUMBER	
47070180_ACN_C_2006	

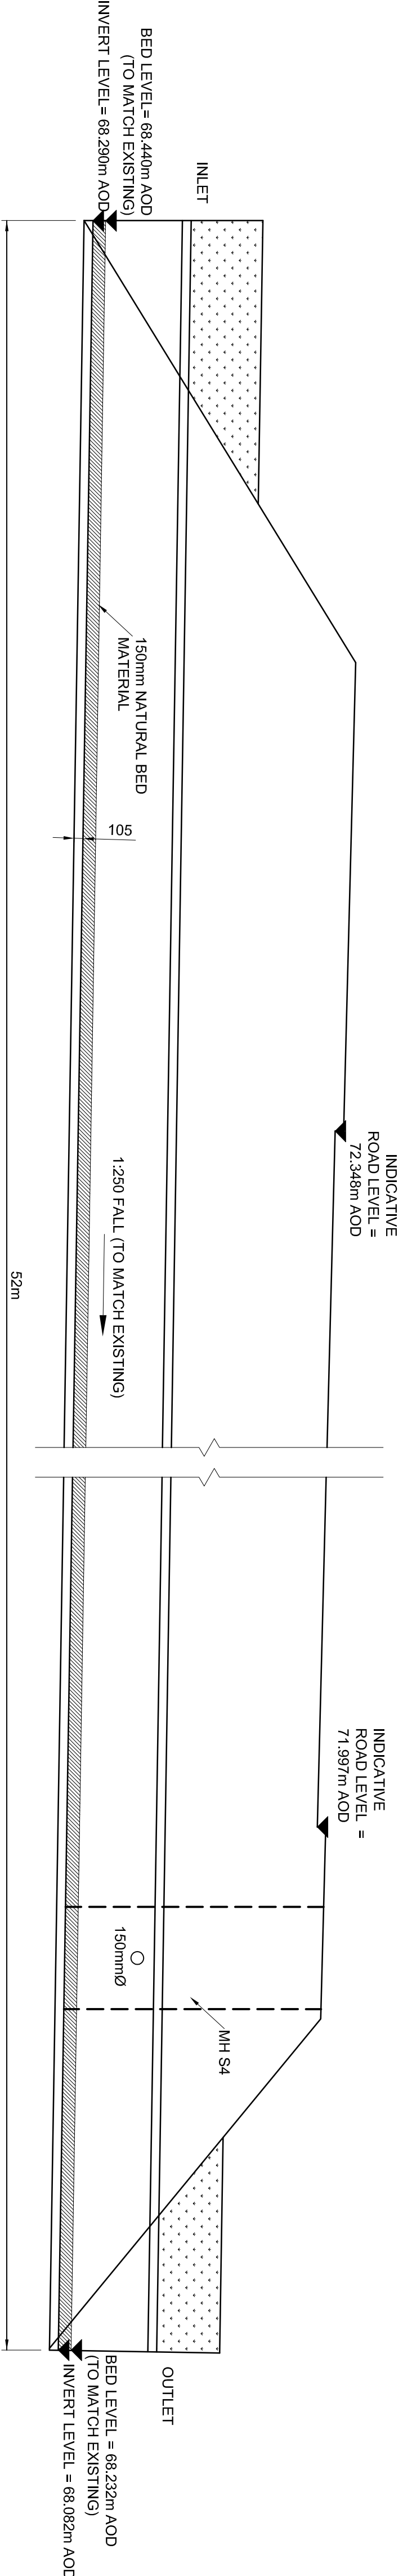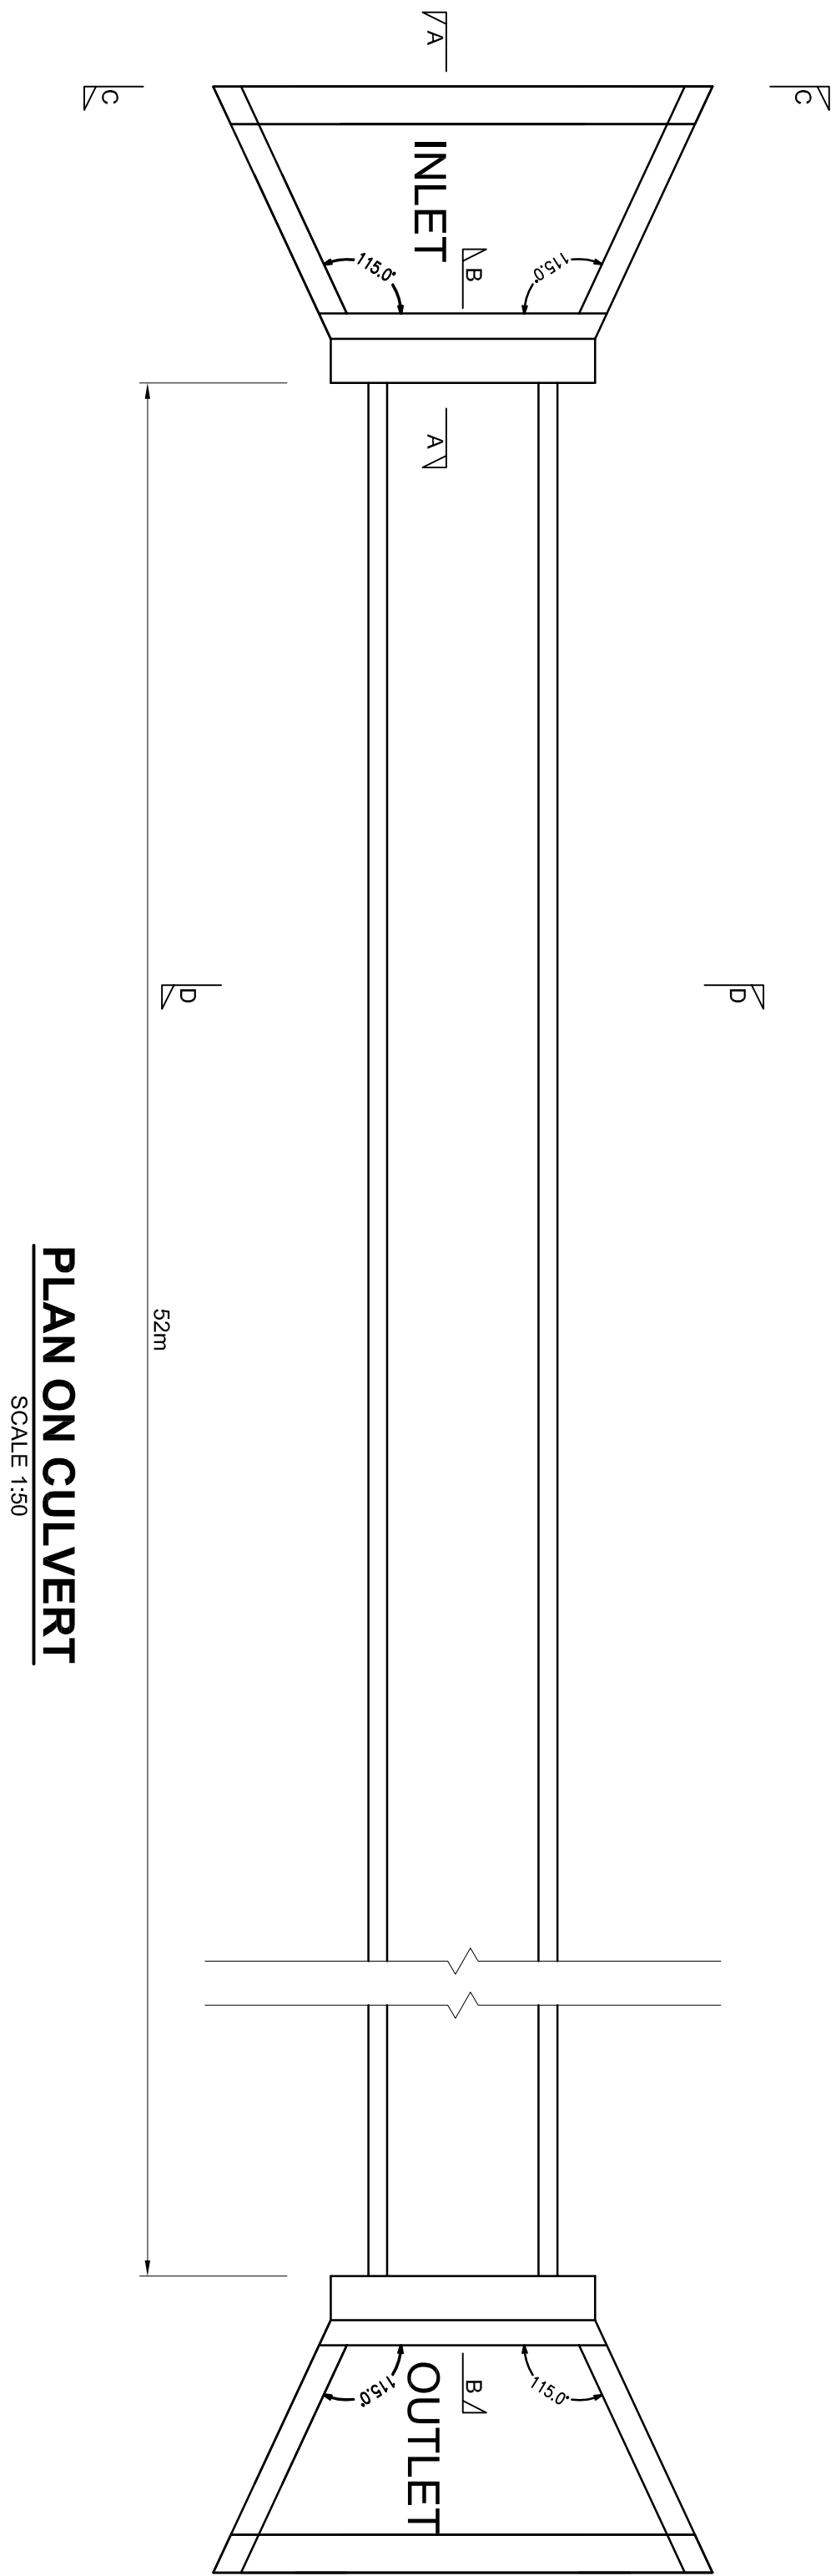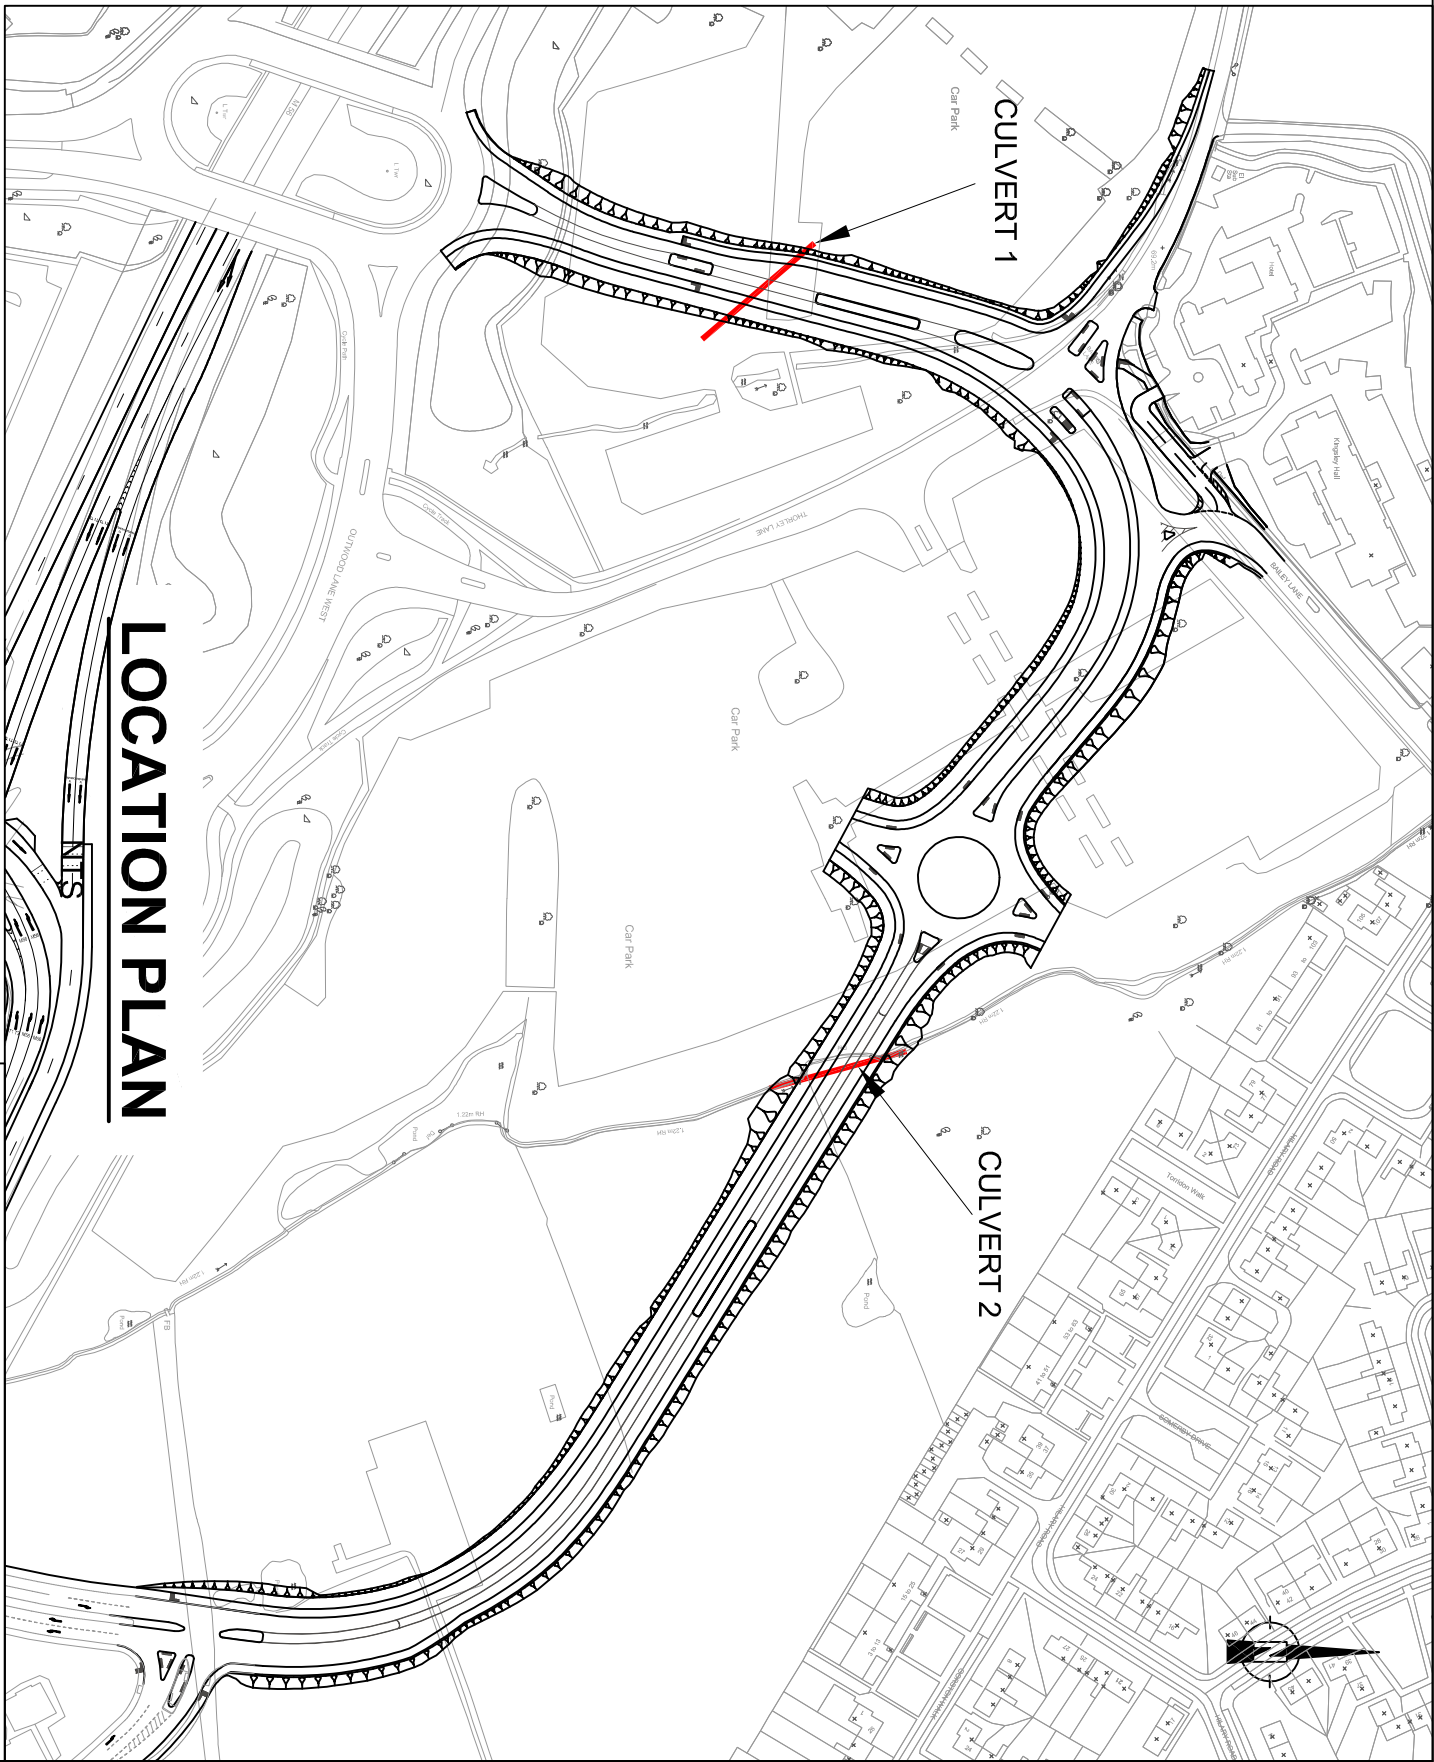


SECTION B-B
SCALE 1:50

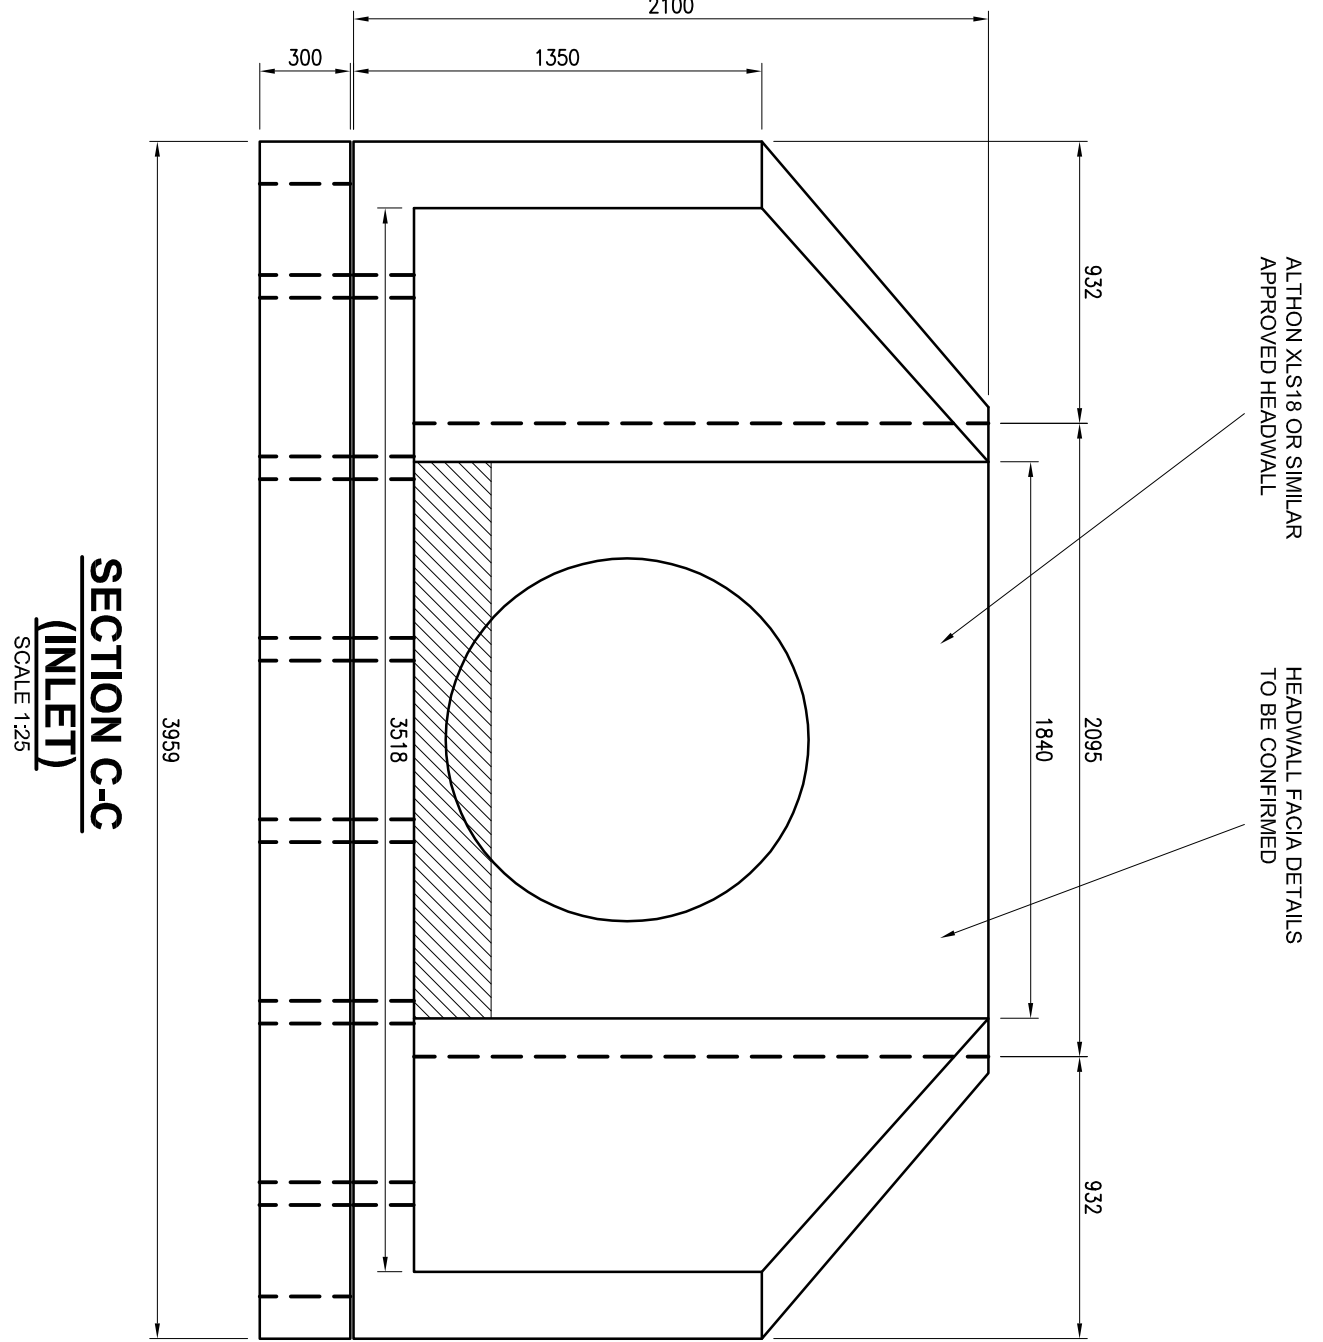

SECTION A-A
SCALE 1:25

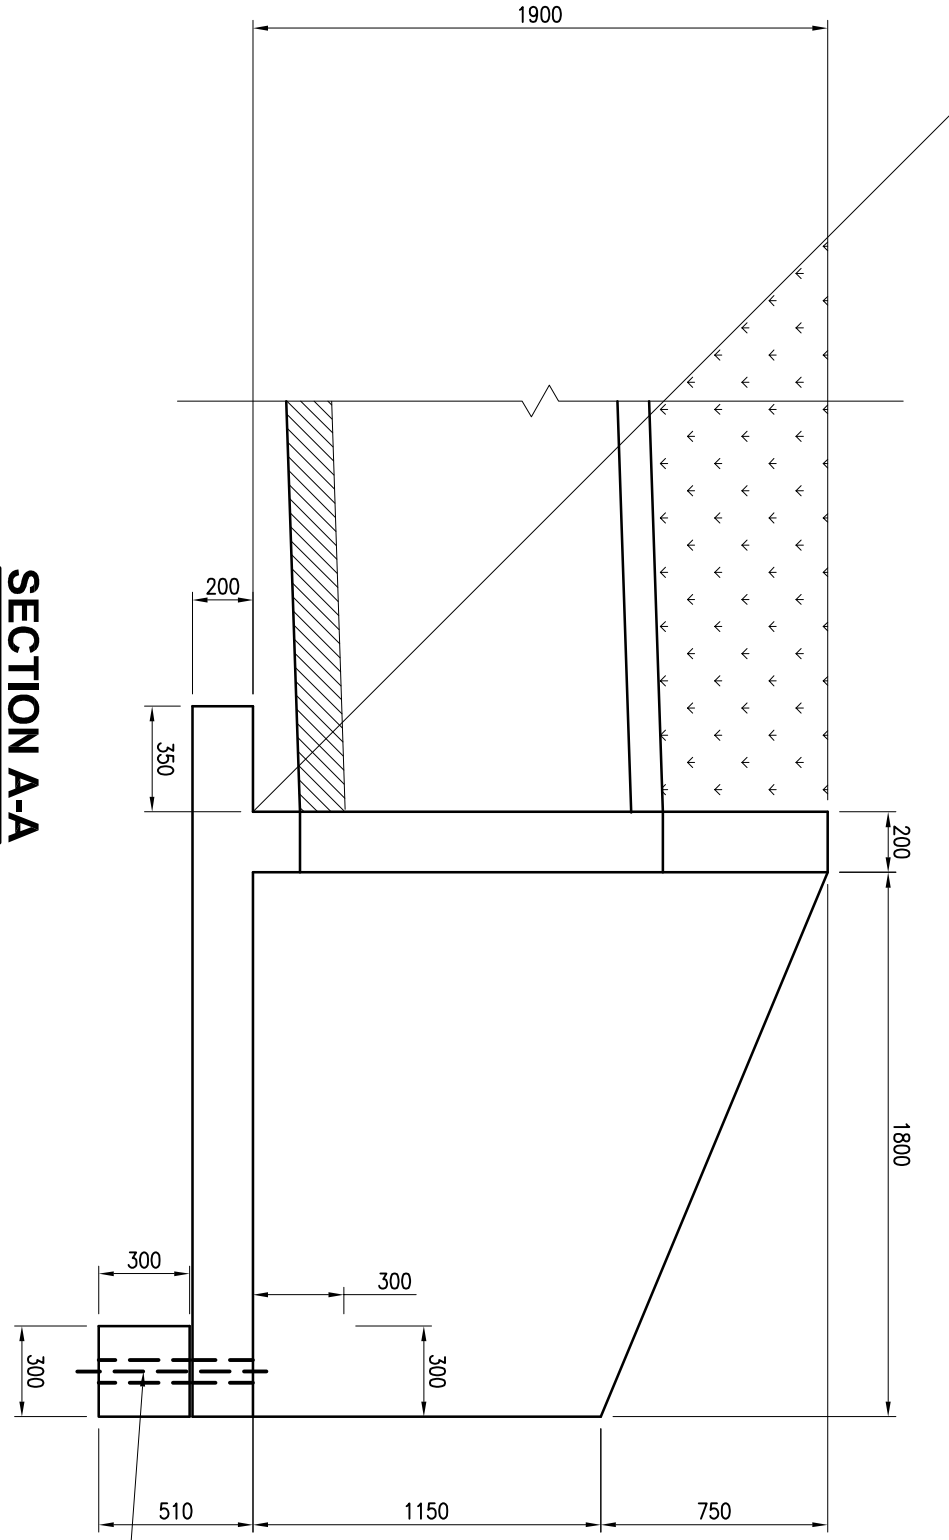

SECTION D-D
SCALE 1:25

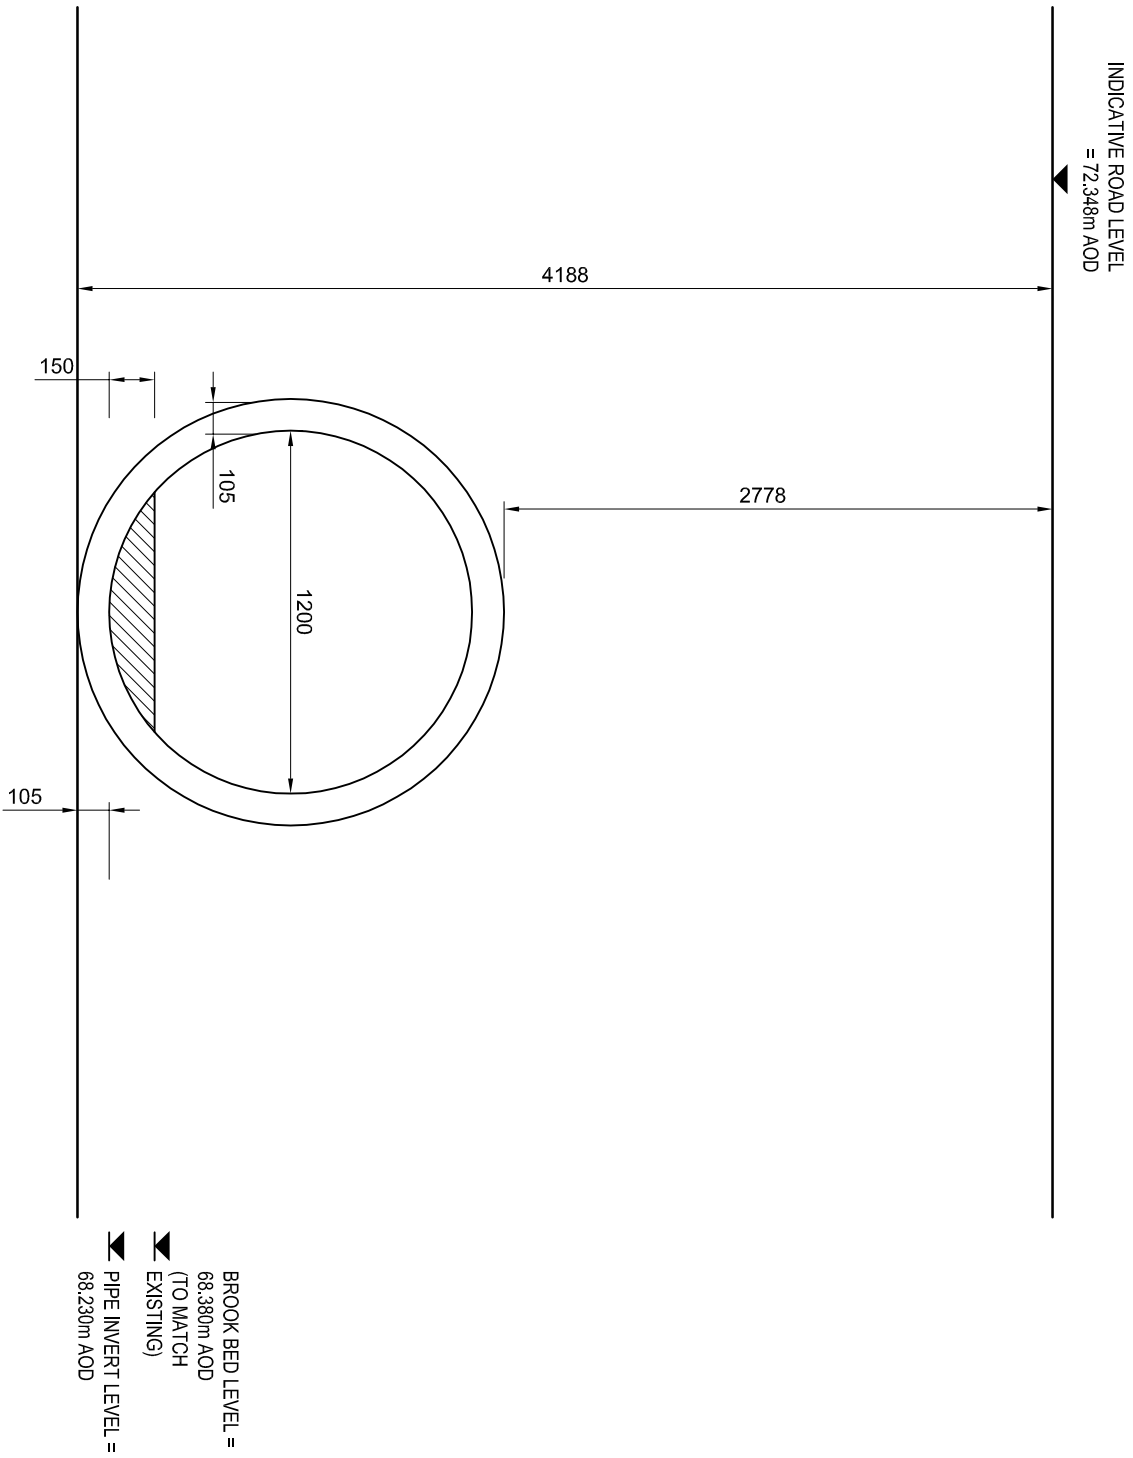

NOTES

- DRAWING TO BE USED FOR COSTING PURPOSES ONLY.
- DO NOT SCALE FROM THIS DRAWING - REFER TO WRITTEN SCALES ONLY.
- ALL PIPE DIMENSIONS ARE IN MILLIMETRES UNLESS OTHERWISE STATED.
- MANHOLE DIMENSIONS ARE INDICATIVE ONLY.
- WHERE SIMILAR OR APPROVED APPLIES THIS IS TO BE REFERRED TO THE DESIGNER.
- THIS DRAWING IS TO BE READ IN CONJUNCTION WITH THE SURFACE DRAINAGE DRAWINGS - DRAWING NO. 47070180_ACNDR_2006-2006.
- REFER TO DRAWING NO.47070180_ACNDR_2006 FOR SURFACE WATER MANHOLE SCHEDULE.