LINEAR STONE PLINTH DETAIL
Scale - 1:20

Unit 3D

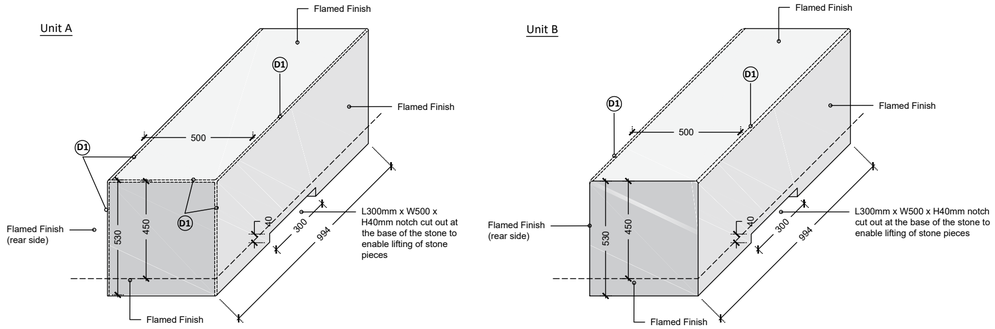

NOTE: All exposed faces of granite blocks to have flamed finish

Unit Plan

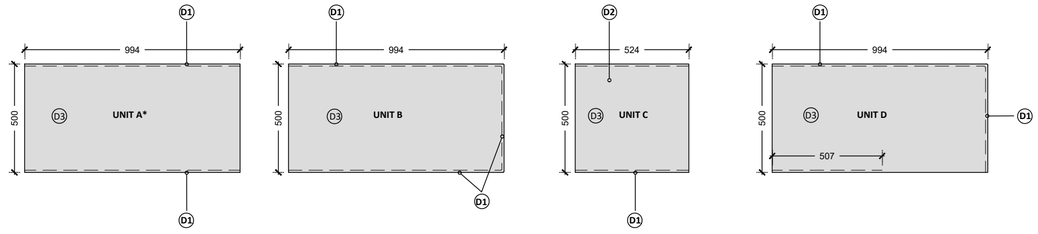

UNIT A: L994 x W500 x D530mm

UNIT B: L994 x W500 x D530mm

UNIT C: L524 x W500 x D530mm

UNIT D: L994 x W500 x D530mm

UNIT E: L994 x W500 x D265mm
FINISHES AND EDGES AS PER UNIT A

Unit Section A-A1

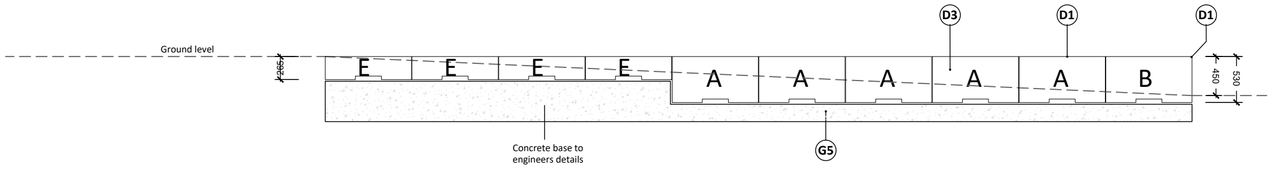

Section A-A1

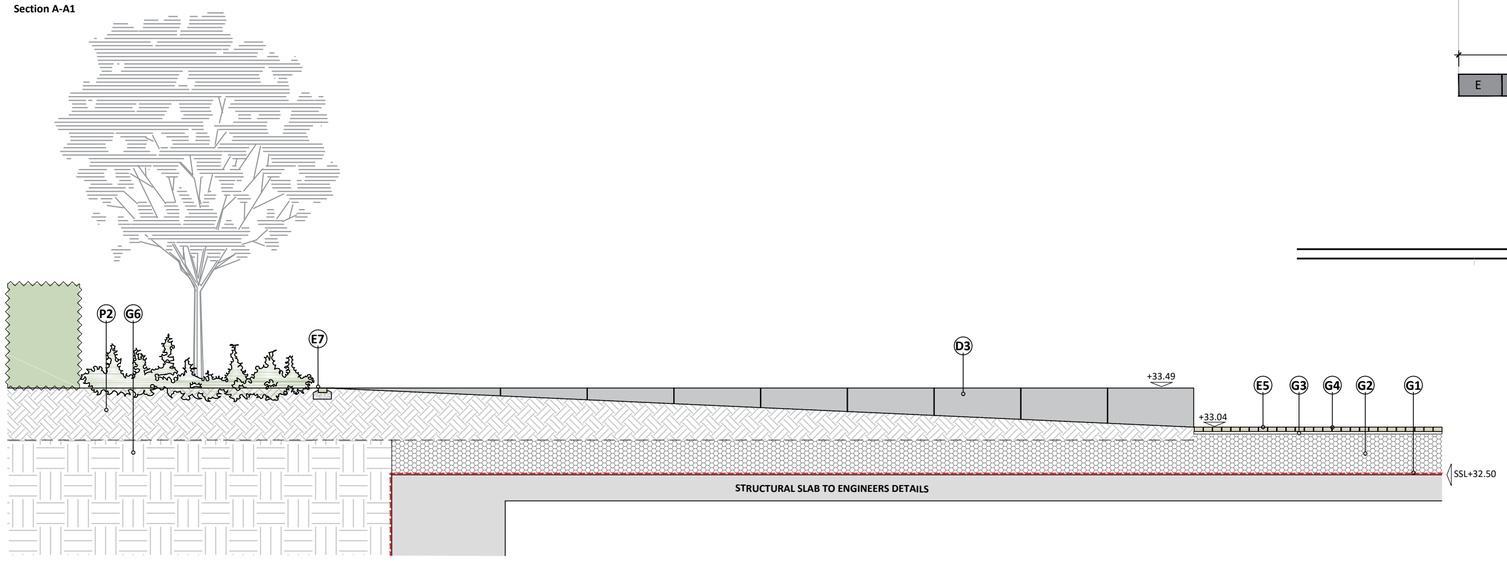

Plan

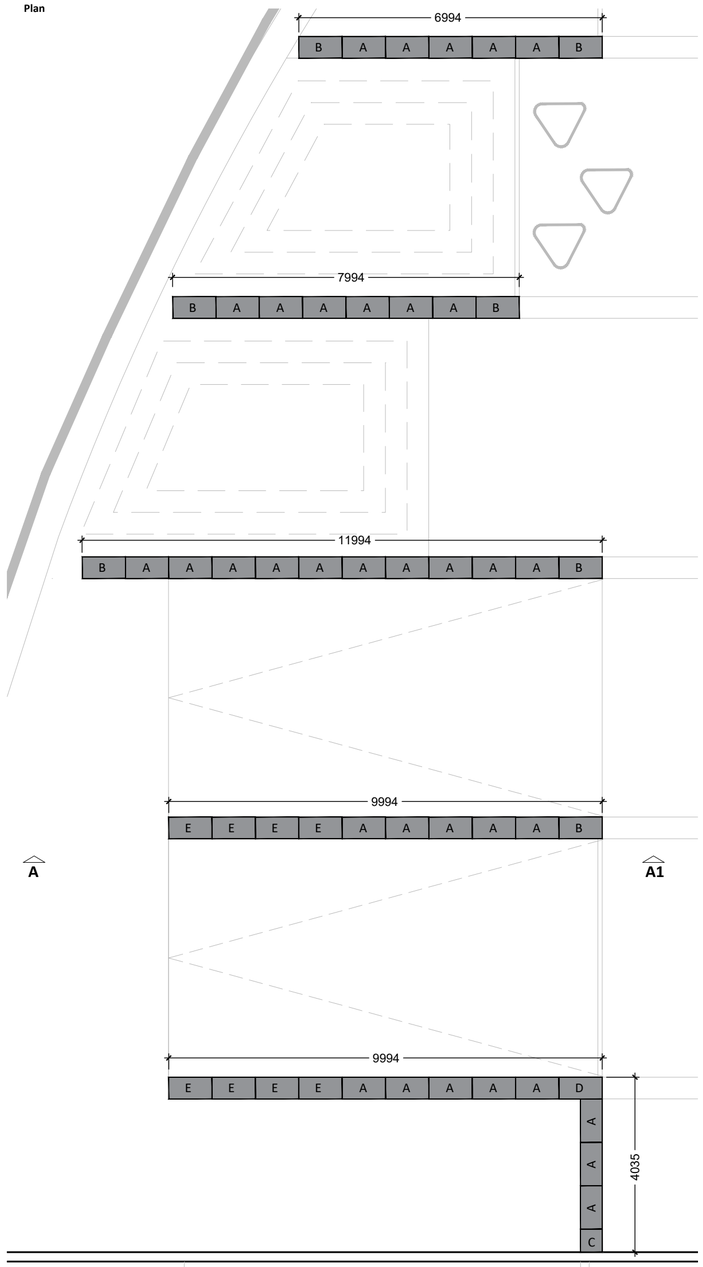

GENERAL NOTES

1. This drawing is the copyright of tpm landscape Ltd and cannot be reproduced in any form without the consent of the company.
2. This drawing is to be read in conjunction with detail landscape drawings, details and specification.
3. This drawing is to be read in conjunction with all relevant Architects', Engineer's, Specialists, Bills of Quantities and Specifications.
4. The insertion of any firm or proprietary brand on this drawing is an indication of the class or quality required and does not exclude the use of alternative materials that are equal in performance, quality and appearance, provided that they have been approved in writing by the Landscape Architect.
5. The Contractor is responsible for accurately ascertaining the position of underground services and responding to all relevant service easement requirements.
6. All dimensions are in millimetres unless stated otherwise, for the purposes of construction this drawing must not be scaled and only written dimensions used. Written and scaled dimensions to be checked on site, any discrepancies reported prior to work commencing. IF IN DOUBT PLEASE ASK.
7. All work and materials are to be in accordance with the relevant British Standards and Code of Practice.
8. All Proprietary products are to be used strictly in accordance with the manufacturer's instructions and details.

SPECIFICATION:

Surfaces
E5: Proposed Trim - Type 2 - W100 x L100 x D50 mm, flush, Yellow Rock in Bush Hammered Finish, laid in stack bond pattern, as supplied by Hardscape or similar approved
E7: Proposed Trim - Type 3 - W100 x L100 x D100 mm, single row, flush, Royal White in cropped top finish, as supplied by Hardscape or similar approved

Ground Formation and Fill Materials:
G1: Waterproofing to slab to engineers specification
G2: Sub-base/ build-ups to engineers details
G3: Mortar bedding to engineers details
G4: Proprietary mortar joints, 6mm joint, in a natural colour to engineers specification. Contract to submit colour samples
G5: Concrete haunches to engineers details
G6: Made ground to engineers details

Finishes/ Others:
D1: 10mm pencil edge
D3: Flamed finish

Planter Details:
P2: Topsoil to BS3882:2015

CONCRETE SUPPORT FOR UNIT E TO ENGINEERS DETAILS

REVISION NOTES

Rev	By	Description	Date
P3	DC	Rebate added to stone. Unit C length amended	13.12.19
P2	DC	Unit E added	02.12.19
P1	BF	Tender Issue	20.06.19

Client
DQ Investments Ltd

Project
Crown Street, Manchester

Description
Ground Floor: Linear Stone Plinth

Status
For Tender

Scale @ A2	Drawn	Checked	Date
varies	BF	DC	20.06.19

Drawing number
Z1-TPM-G710-DE-GRD-429

Revision
P3

tpm landscape
chartered landscape architects
address: 4th Floor Studio 10 Little Lever St Manchester M1 1HR
tel: 0161 235 0600 fax 0601 email info@tpmlandscape.co.uk