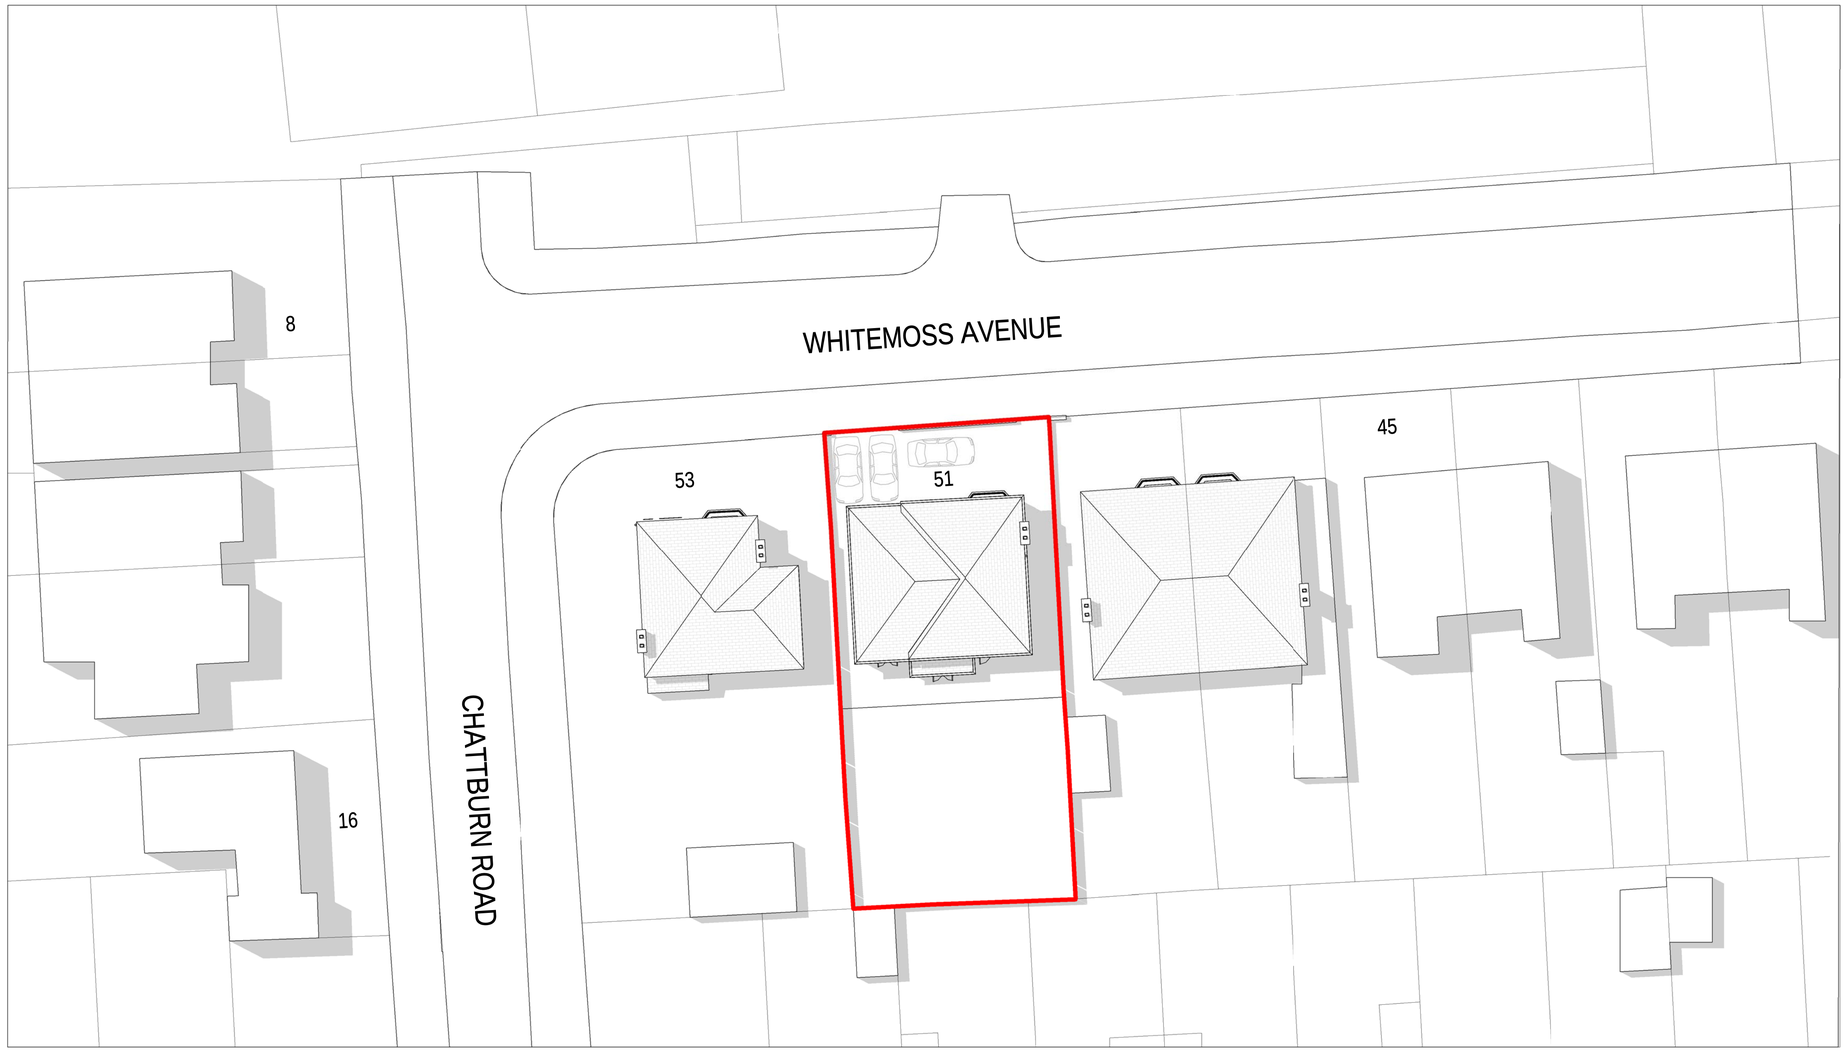

1 LOCATION PLAN
1 : 200

Key

Site boundary

REVISION	DATE	DESCRIPTION	ARCHITECT	PARTNER
S1 P 1	22/03/20	Planning set of drawings	ADP	
S1 P 2	18/06/20	Planning set of drawings	ADP	

CHECK ALL DIMENSIONS AND VERIFY ON SITE. REPORT ANY ERRORS OR OMISSIONS

PLANNING

JPM
architecture + design

Tall Trees
Bradshaw Lane
Parbold
WN8 7NQ

JOB TITLE:
51 WHITEMOSS AVE
CHORLTON-CUM-HARDY
MANCHESTER

DRAWING TITLE:
Location Plan

SCALE:	DRAWING SHEET SIZE:
1 : 200	A1

JOB CODE:	DRAWING NUMBER:	REVISION:
JM010	JM-00-ZZ-DR- A-900	S1 P 2