
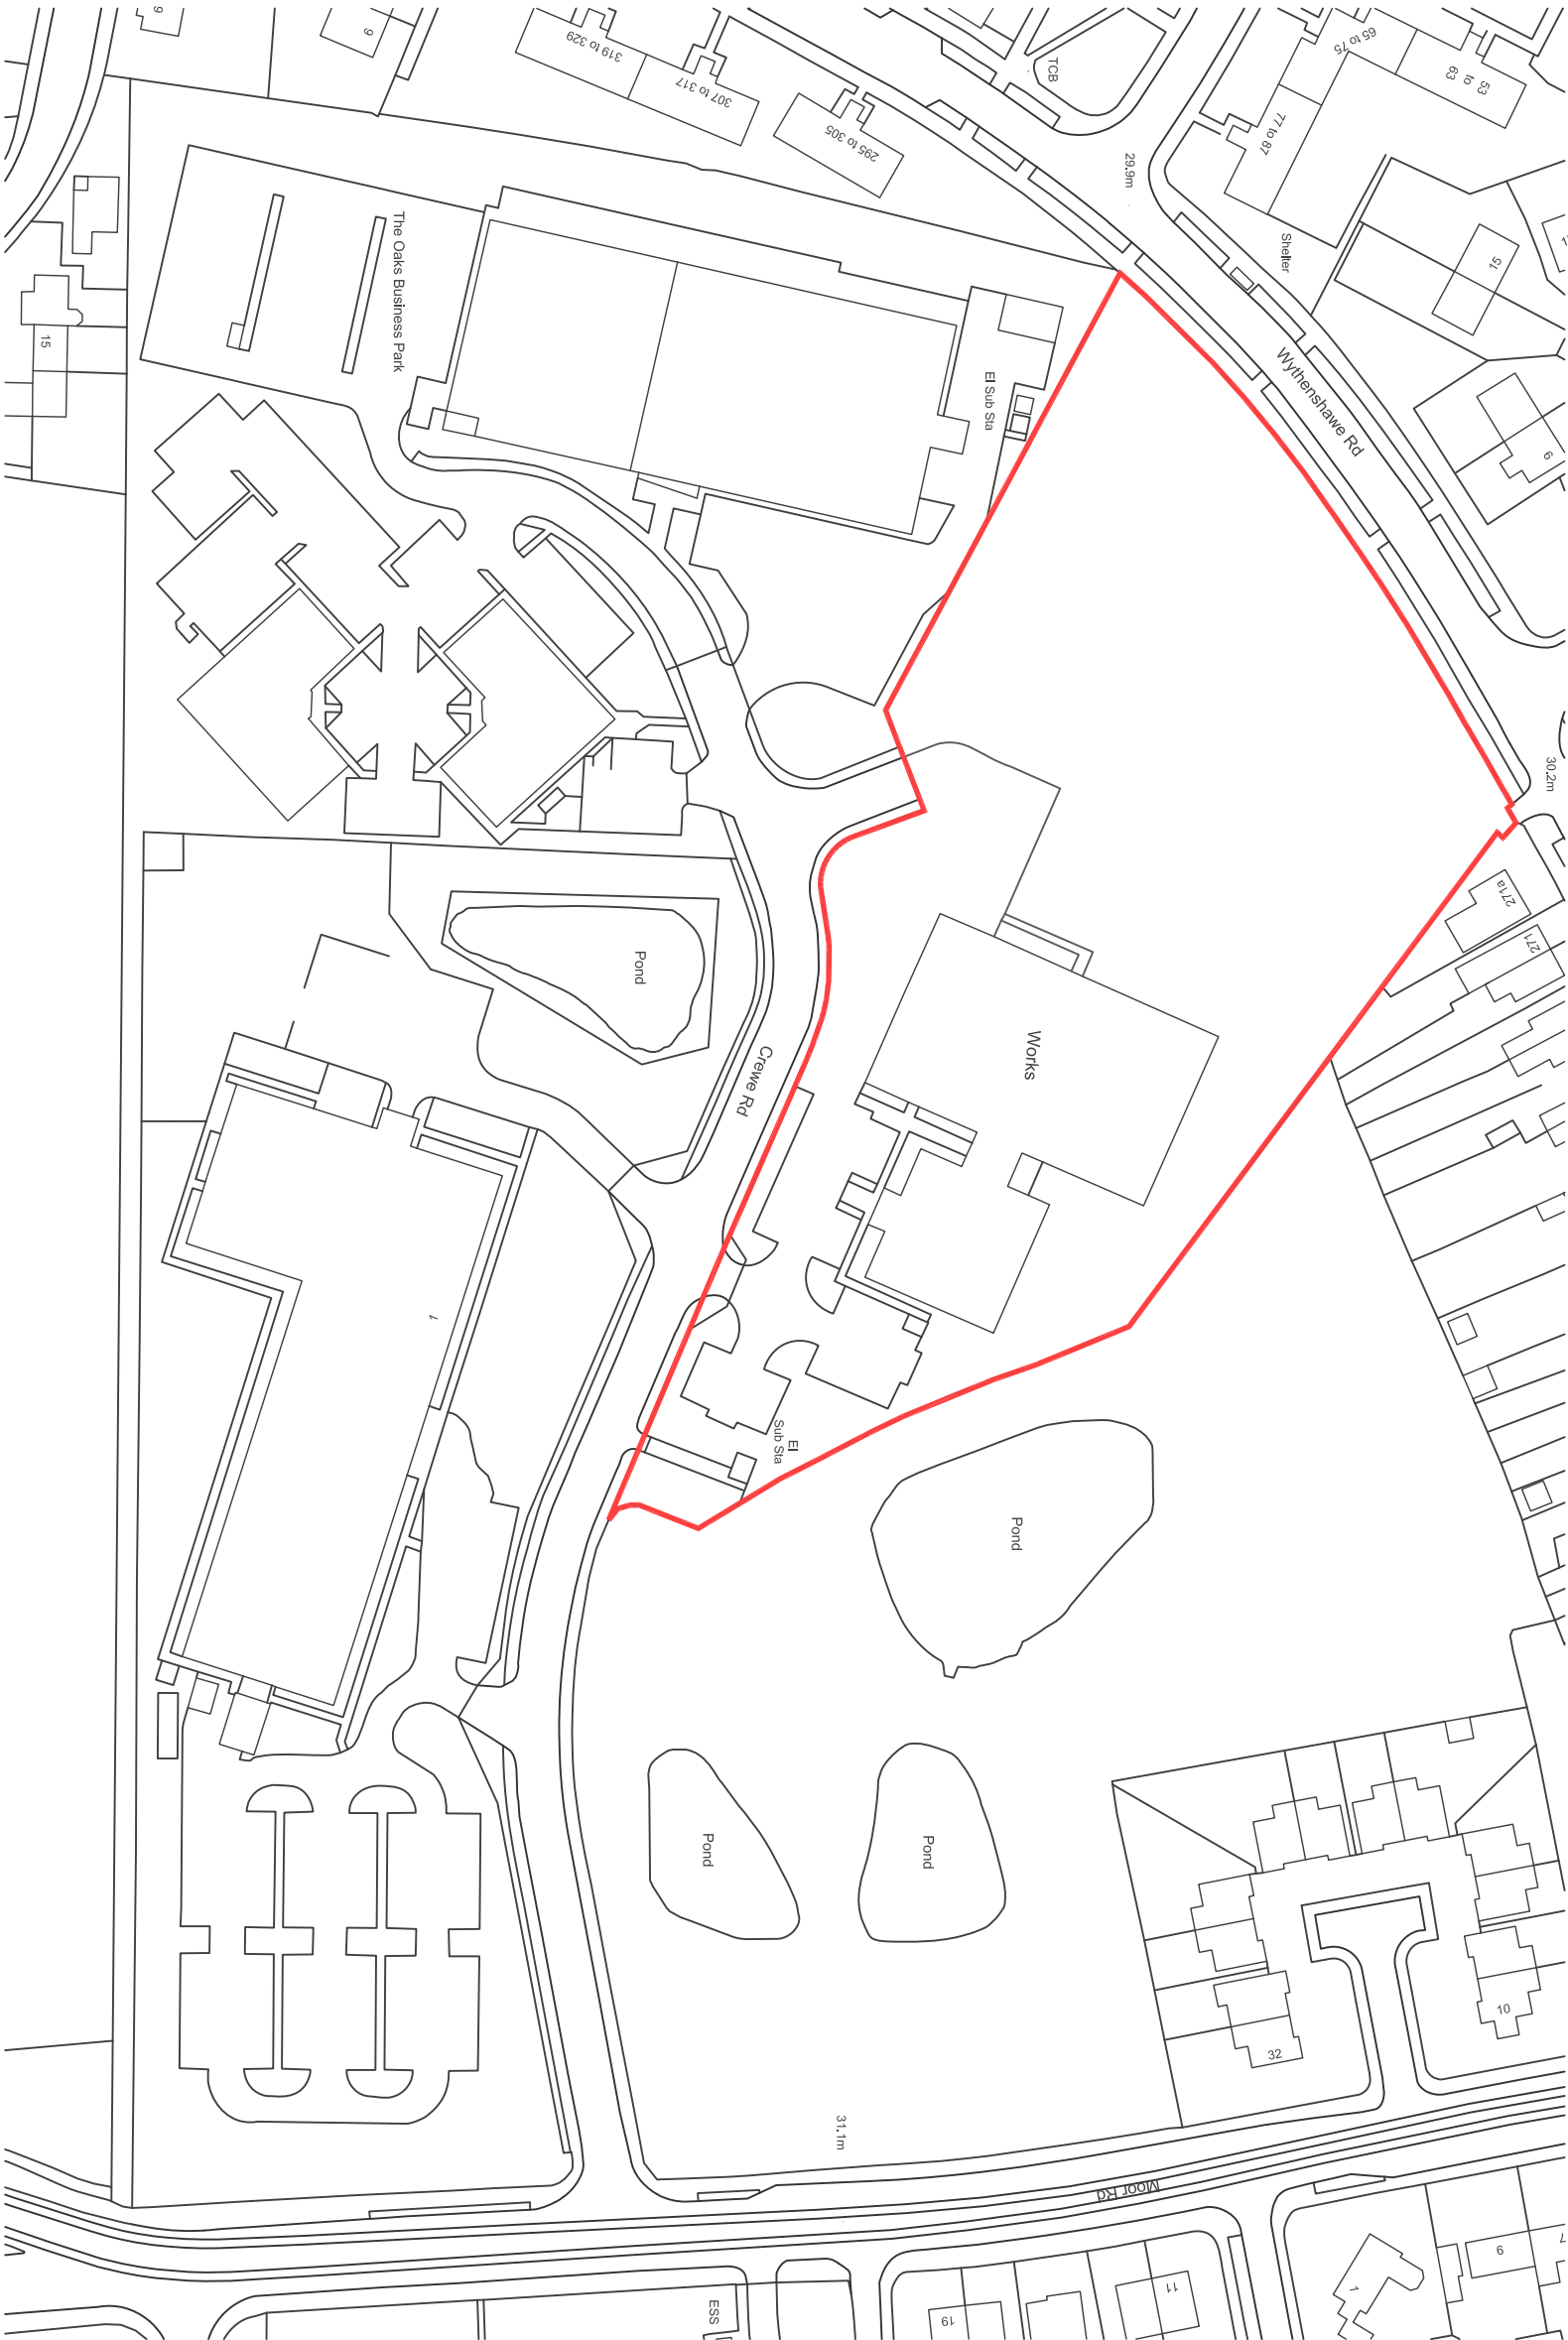


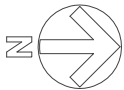

Ordnance Survey, (c) Crown Copyright 2019. All rights reserved. Licence number 100022432

Site Location Plan 1:1250

Notes

Jennings Design Associates take no responsibility for any dimensions obtained by scaling from this drawing. If no dimension is shown the client must ascertain the dimension specified from the Architect or by the relevant authority. All dimensions must be checked on site. All dimensions must be checked against hard copy. Dimensions must be checked on site. Any discrepancies must be reported to the Architect immediately. This drawing is copyright of Jennings Design Associates.



Development Area

A	Boundary Amended	10.06.20	CM	By
Rev	Description	Date	By	

j d a architects

info@jda-architects.com
www.jda-architects.com
0151 336 5011
Liverpool: 0151 665 0112

Project:	Crews Road, Wythenshawe
Project Status:	PL - Planning
Scale:	@ original size
1:1250	A3
Drawn By:	CM
Checked By:	BU

Project Number:	7108	Location Number:	A	DR	000
Scale:	1:1250	Drawn By:	CM	Checked By:	BU
Site Location Plan	A	Rev	A		



Scale 1:1250