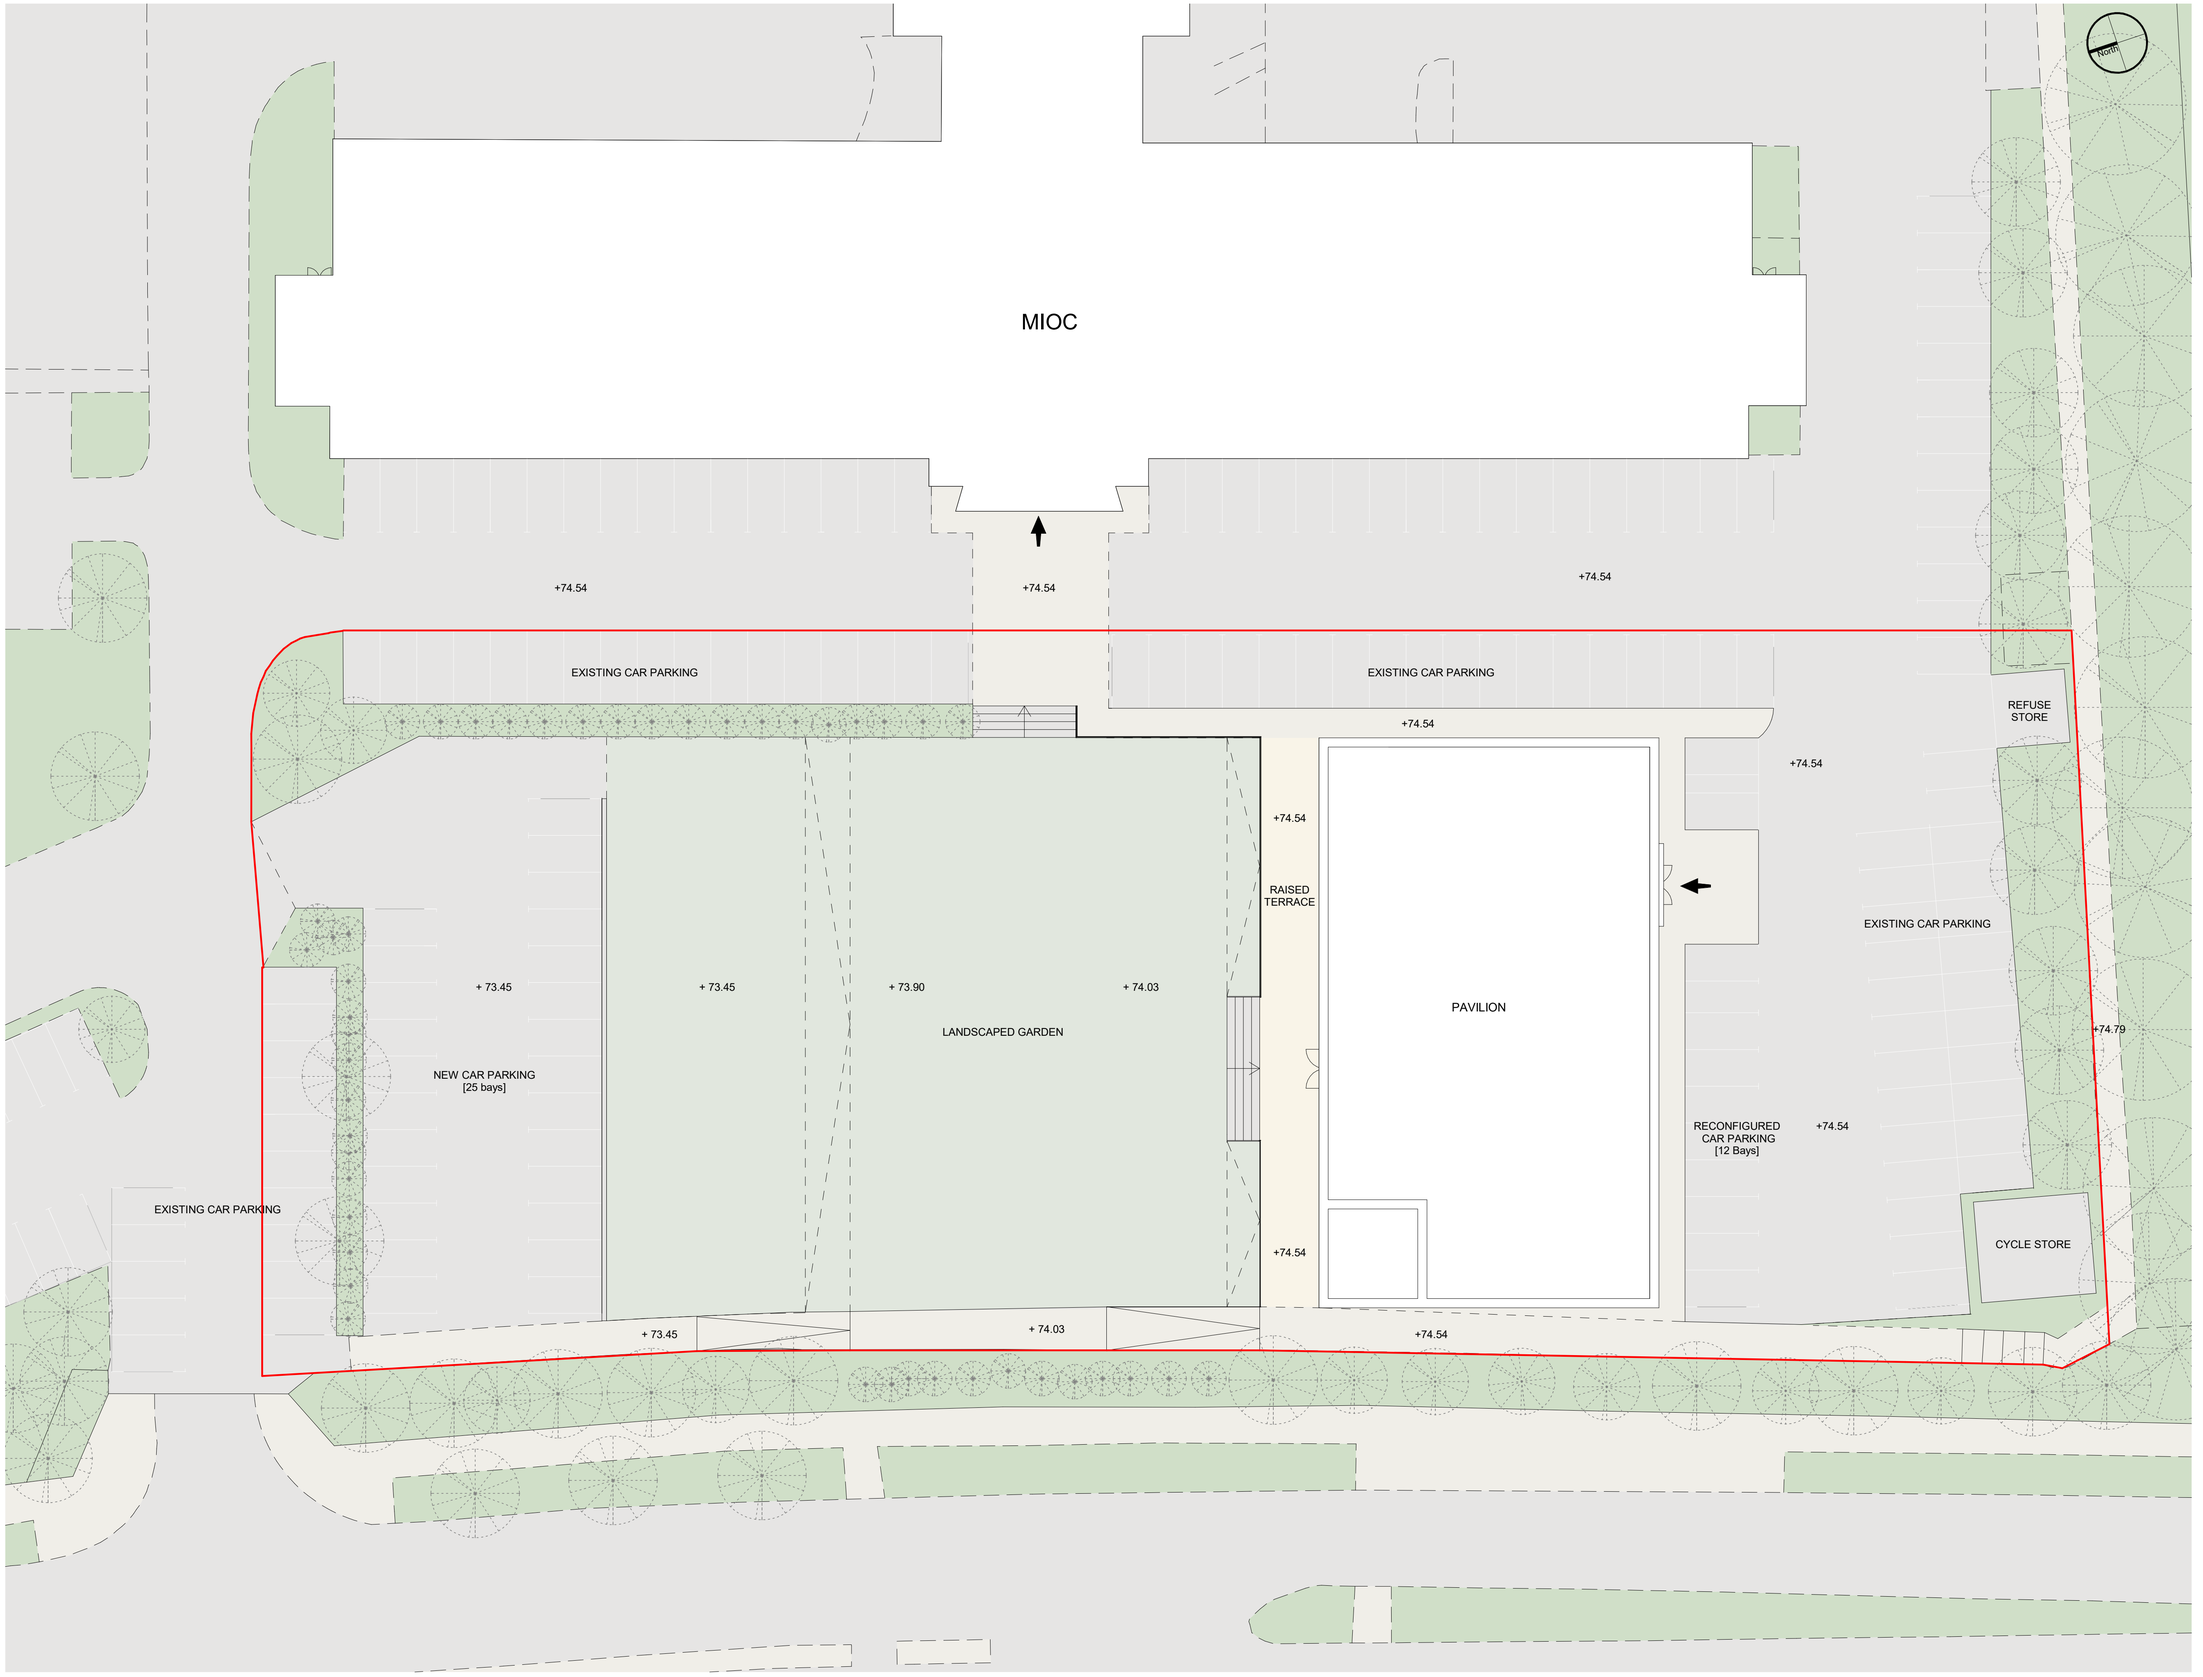

Notes

The Contractor is to check all dimensions and conditions on site before commencing. Do not scale from this drawing.
This drawing remains the copyright of POZZONI Architecture ltd.

Scale Bars	TO BE USED ONLY AS GUIDANCE				
1:100	mm	1000	3000	5000	
1:200	mm	2000	5000	8000	
1:500	M	5	15	25	
1:1250	M	10	30	50	70

Rev	Description	By	Date

Client: Infinity (MIOC) LLP

Job: Manchester International Office Centre

Drawing: Proposed Site Plan

POZ Ref: P5549_2000 Rev:

BIM#: P5549-PAL-20-XX-DR-A-2000

Date: 12/05/20 Scale: 1 : 200 @ A1

3D CoOrd: SPK 2D CoOrd: SPK Approved: JW

Project Status: Planning | Tender | Construction | Design | Contract | As Built

pozzoni

10-12 Emerald Street
London
WC1N 3QA

Woodville House
2 Woodville Road
Altrincham
WA14 2FH

+44 20 7078 0079
architects@pozzoni.co.uk

+44 161 928 7848
www.pozzoni.co.uk

C:\Pozzoni\P5549 - MIOC\Models\MIOC Site Model.rvt
12/05/2020 10:39:55