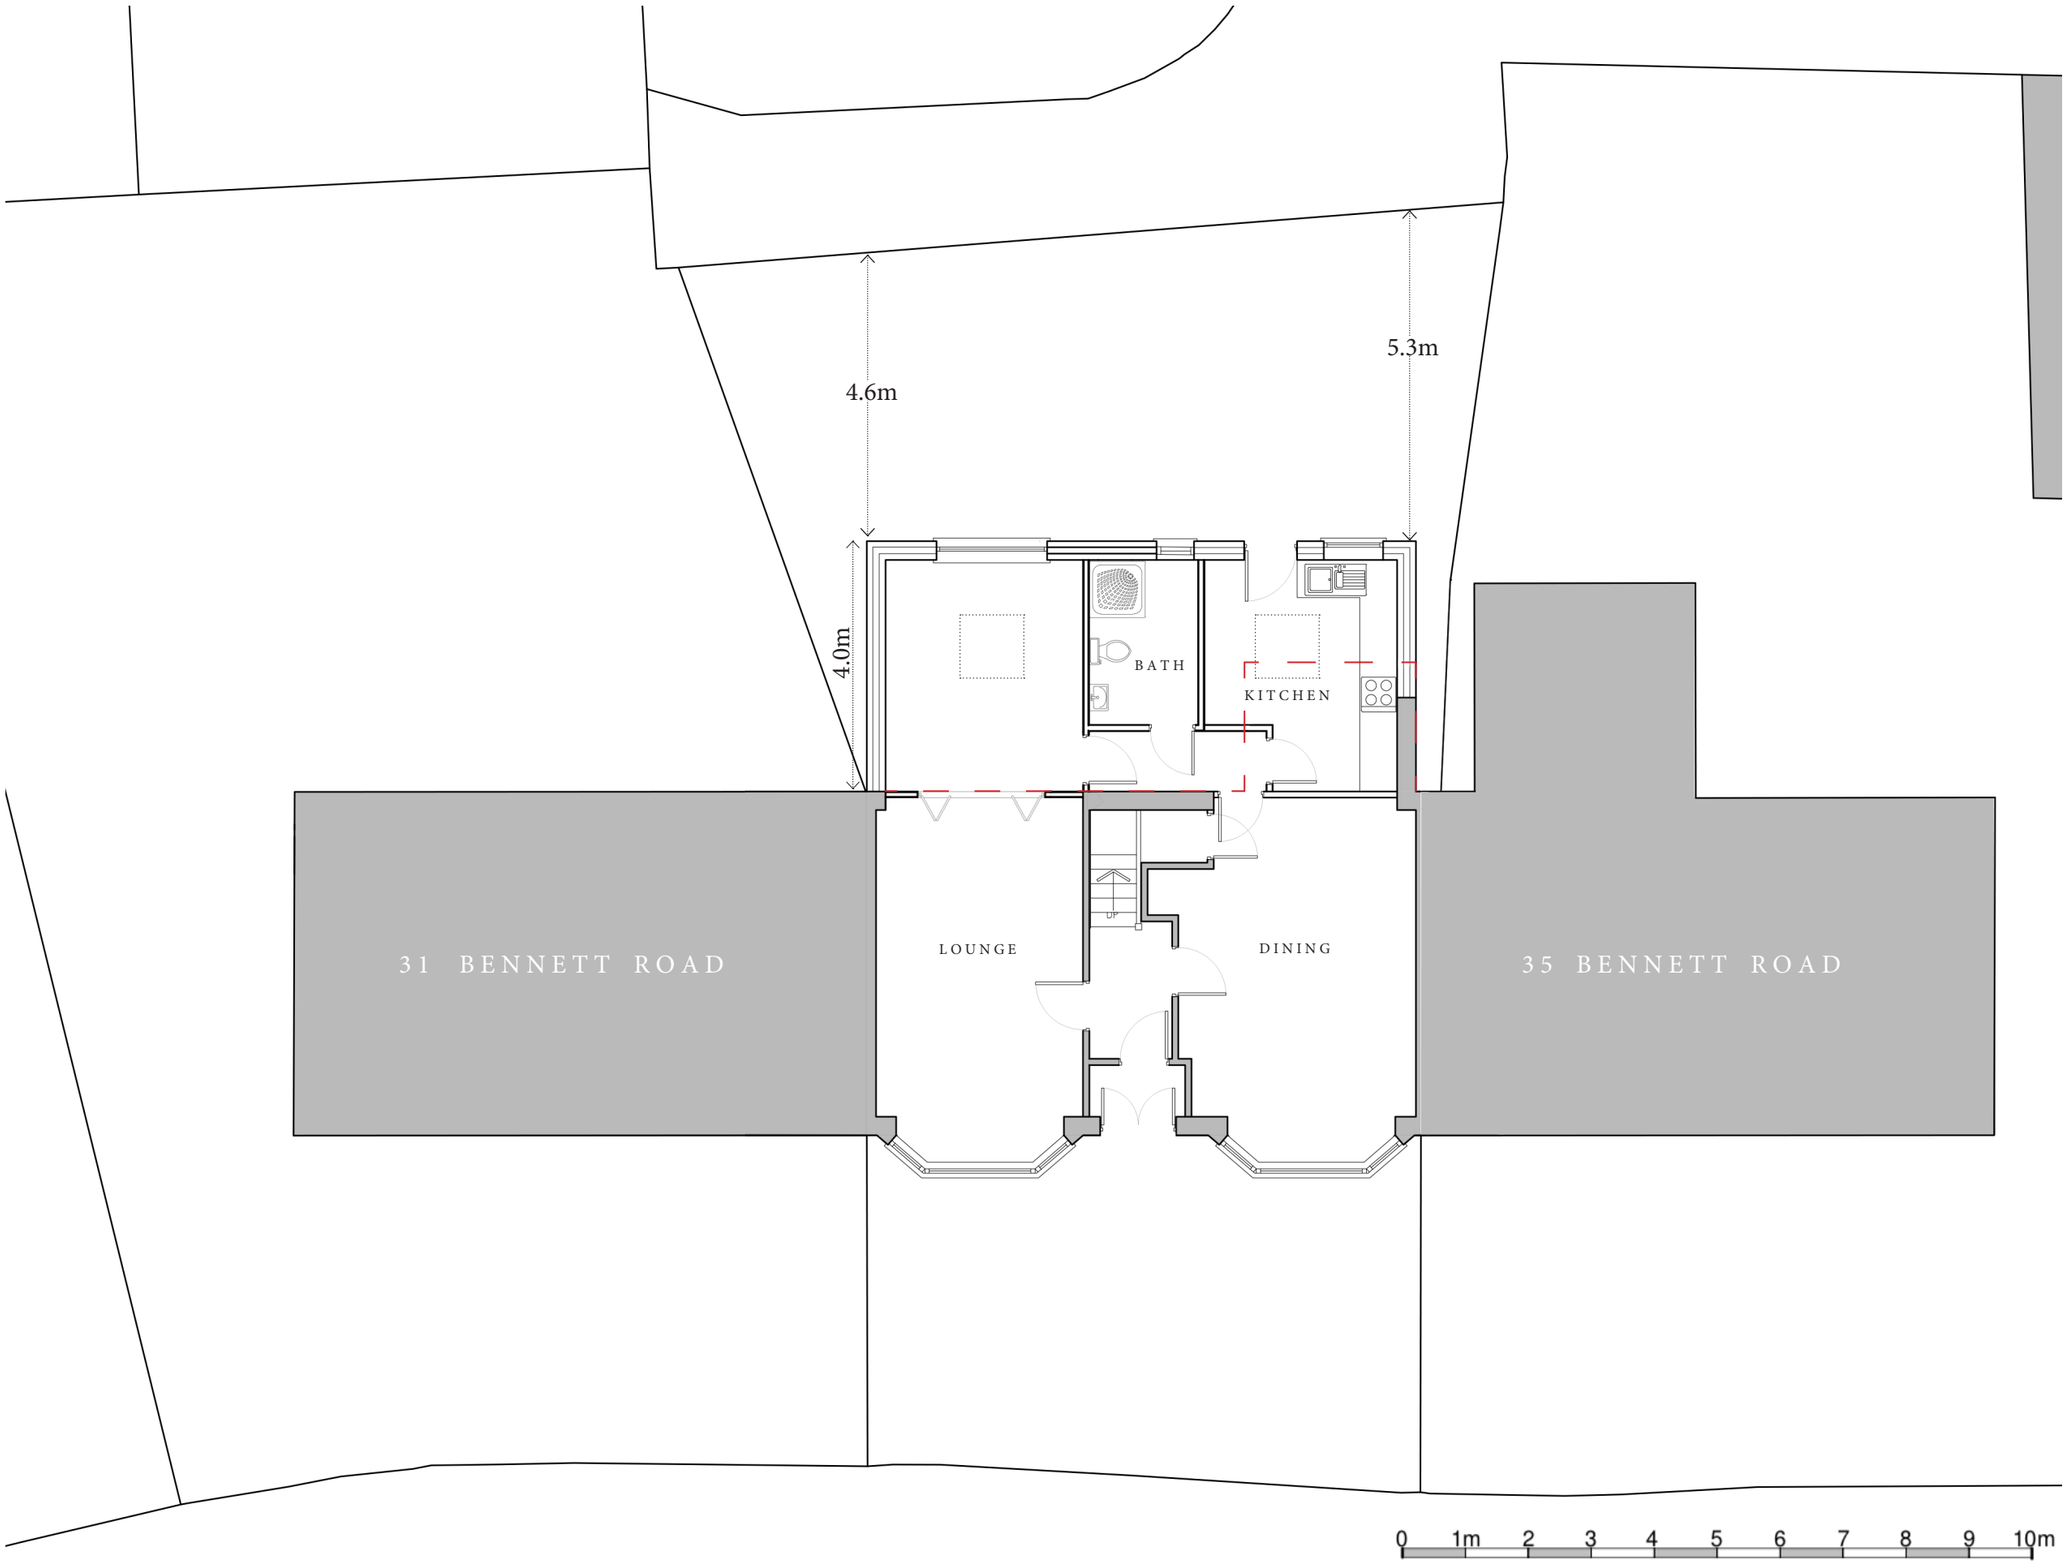


Proposed Ground Floor Plan with context

— — Existing Building Footprint

N

Client
Mr Anjum Rasool

Project
33 Bennett Road, Crumpsall, M8 5ED

Title
Proposed Site Plan

Scale
1:200 @ A3

Date
June 2020

Drawing No. :
Sheet 3 of 7