



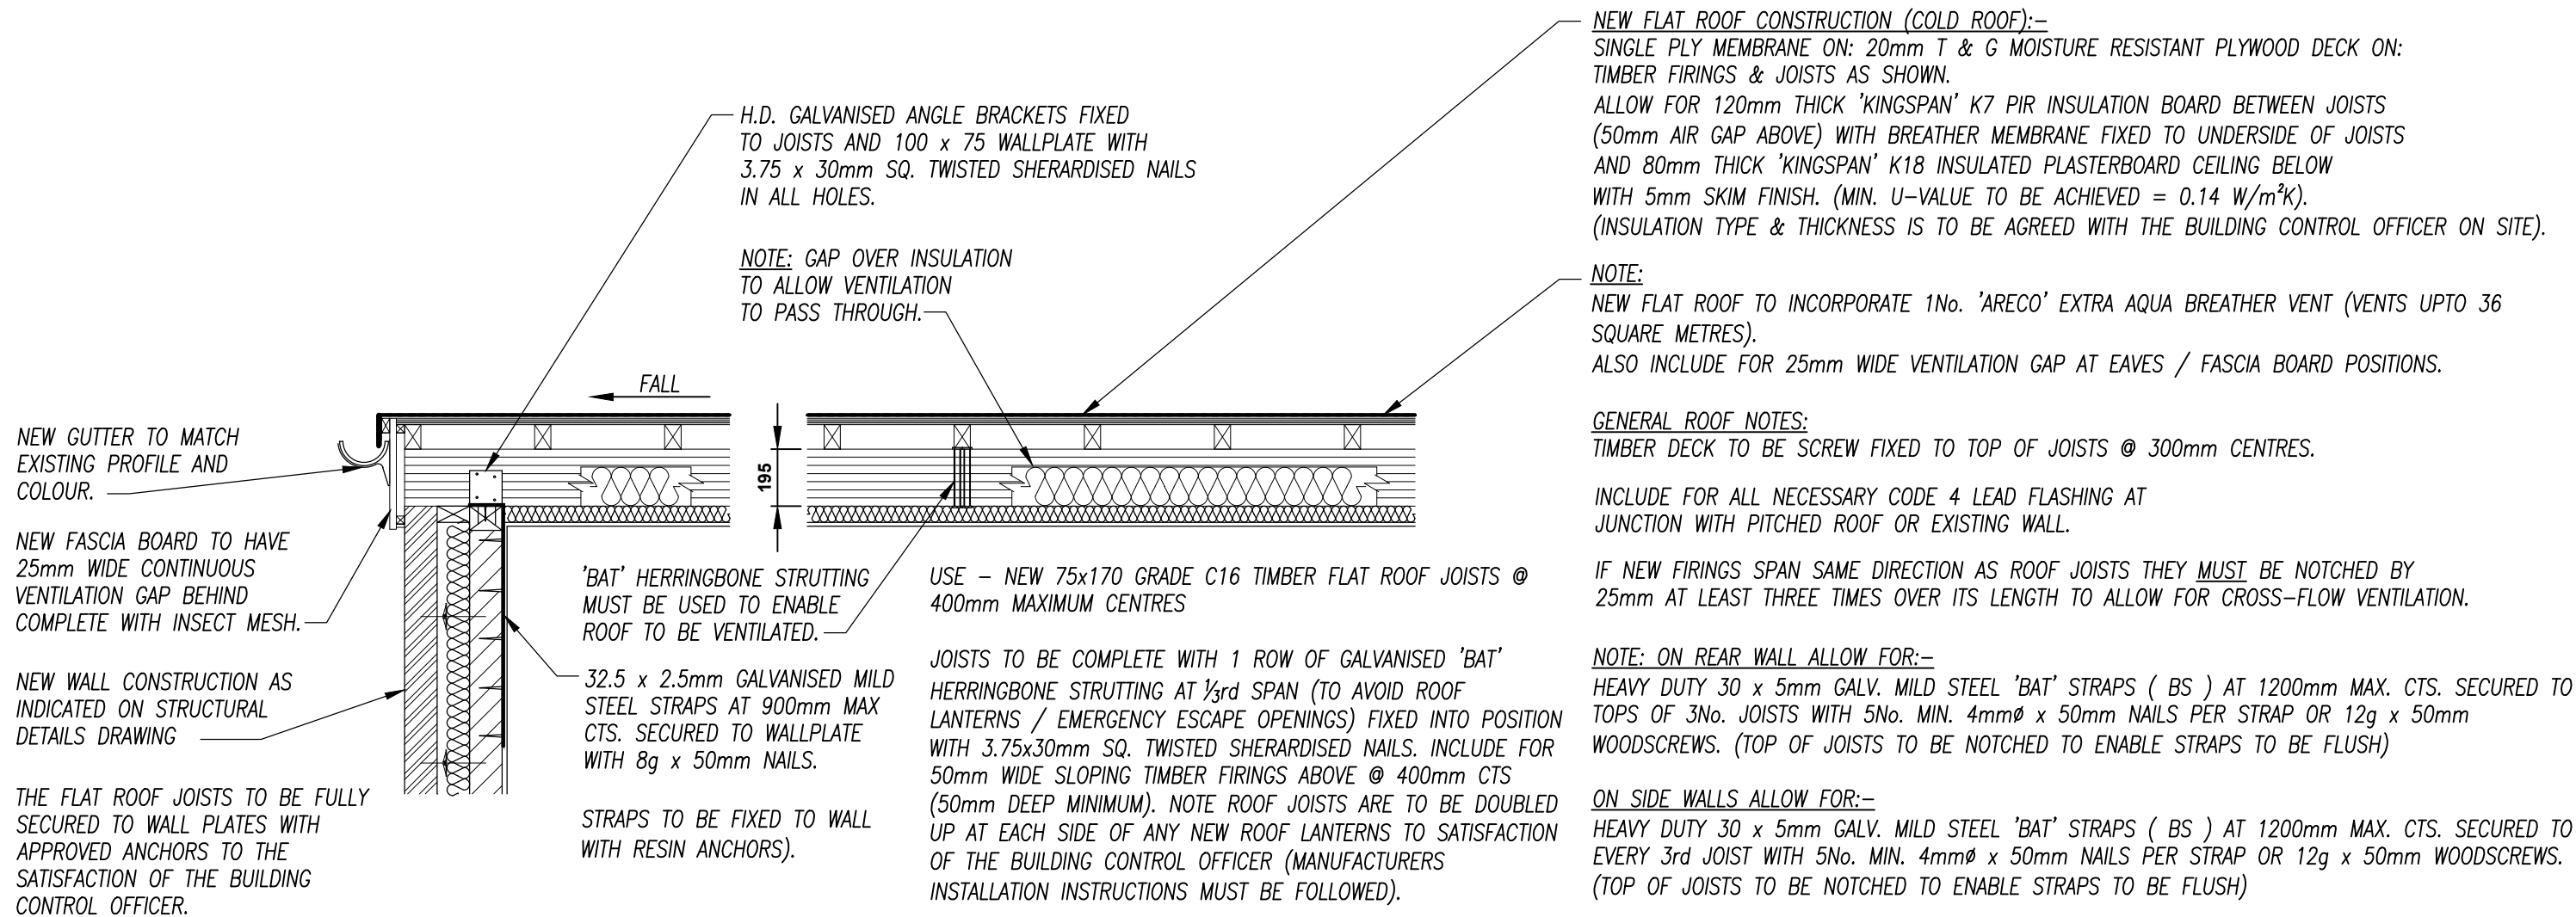

## TYPICAL SECTION THROUGH FLAT TIMBER ROOF (GARAGE CHANGES) (1:20)

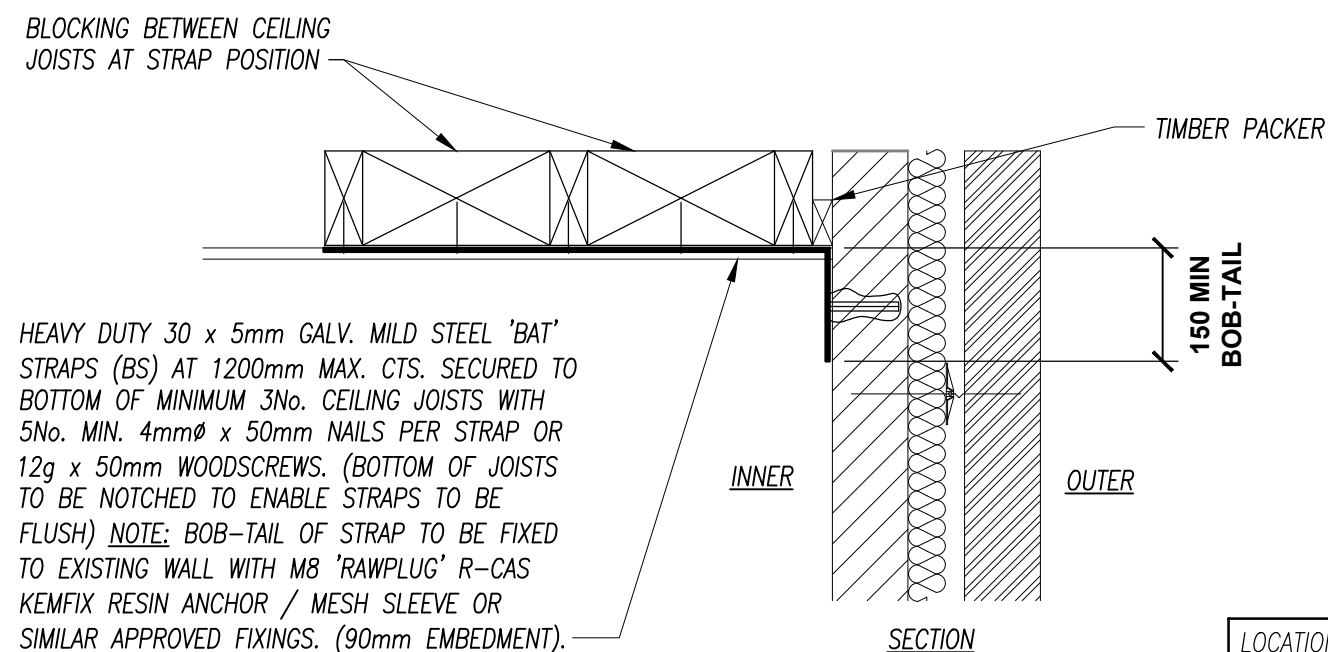

## TYPICAL WALL RESTRAINT DETAIL AT CEILING LEVEL (1:10)

## FINAL DRAWINGS FOR LA APPROVAL

|                                                             |                                          |                               |                       |
|-------------------------------------------------------------|------------------------------------------|-------------------------------|-----------------------|
| MAY 20 -DRAWINGS FOR LOCAL AUTHORITY APPROVAL               |                                          | TO BE PRINTED AT A3           |                       |
| LOCATION ADDRESS:<br>42 SPRINGDALE GARDENS,<br>DIDSBURY M20 | DRAWING TITLE:<br>STRUCTURAL DETAILS No3 | DATE:<br>MAY 20               | SHEET No:<br>15 OF 17 |
|                                                             |                                          | DRAWING NUMBER:<br>RT/0520/15 |                       |