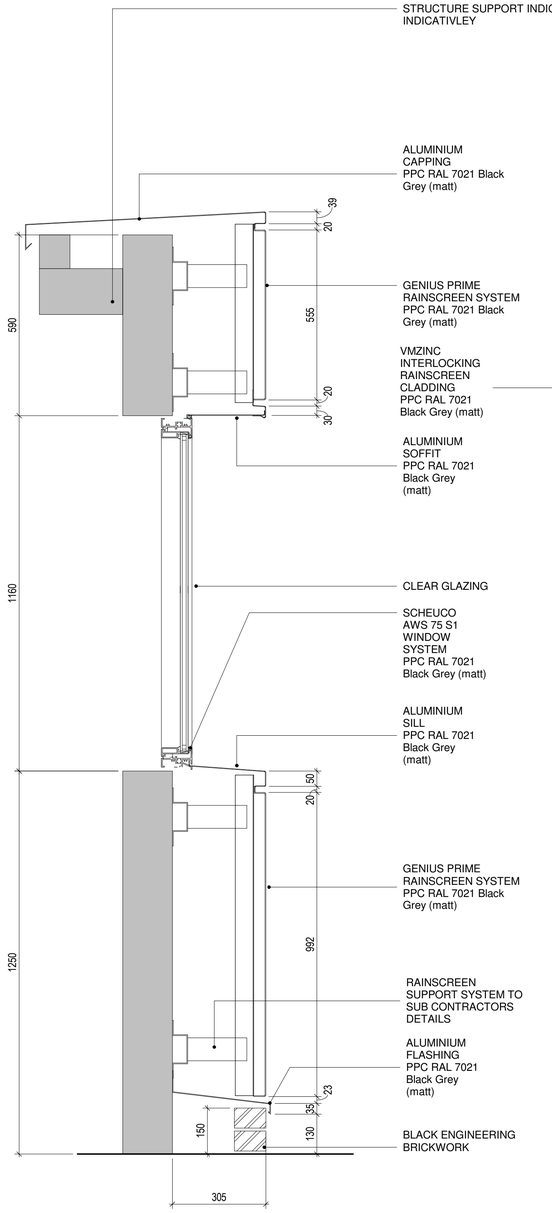

SECTION B

Scale 1 :10

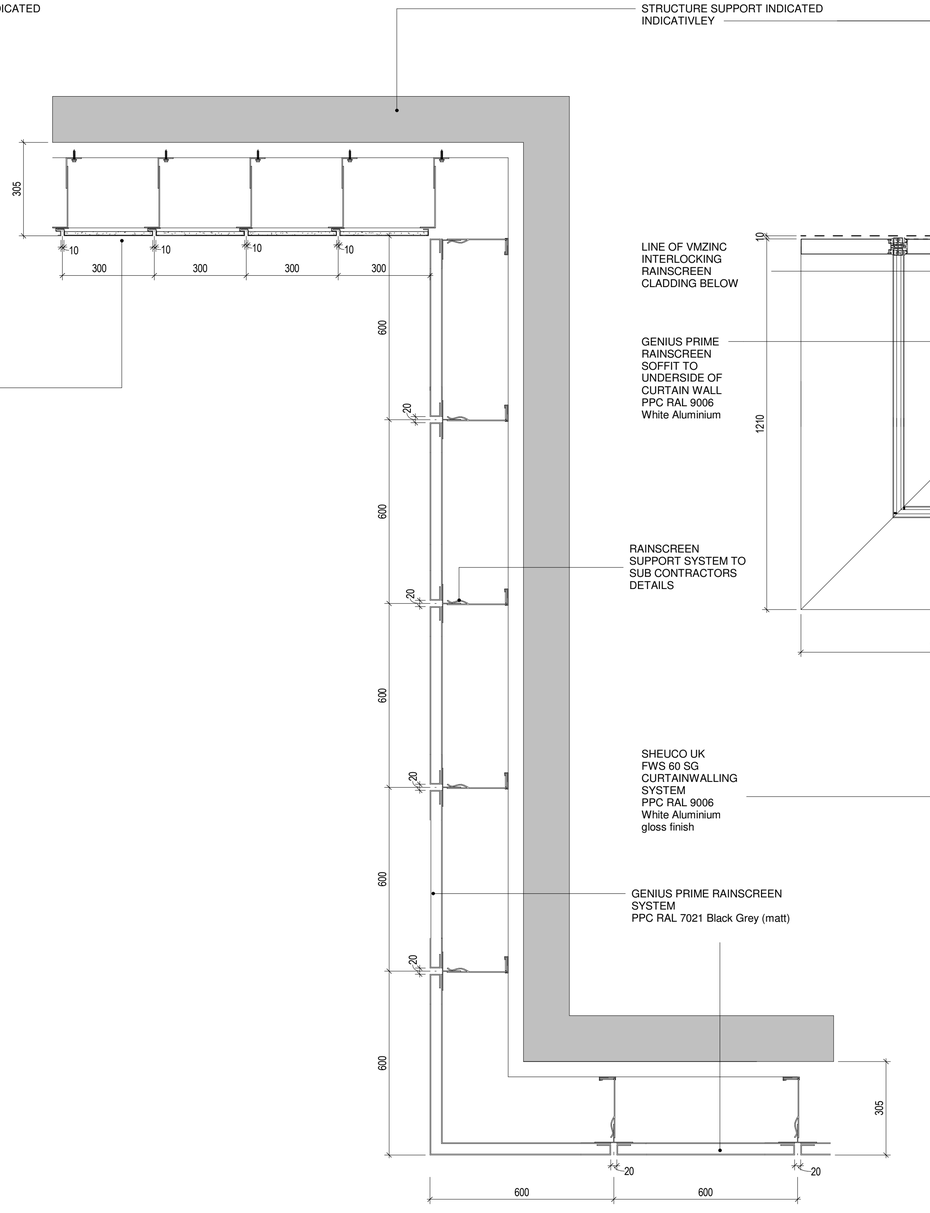

LOW LEVEL PLAN

Scale 1 :10

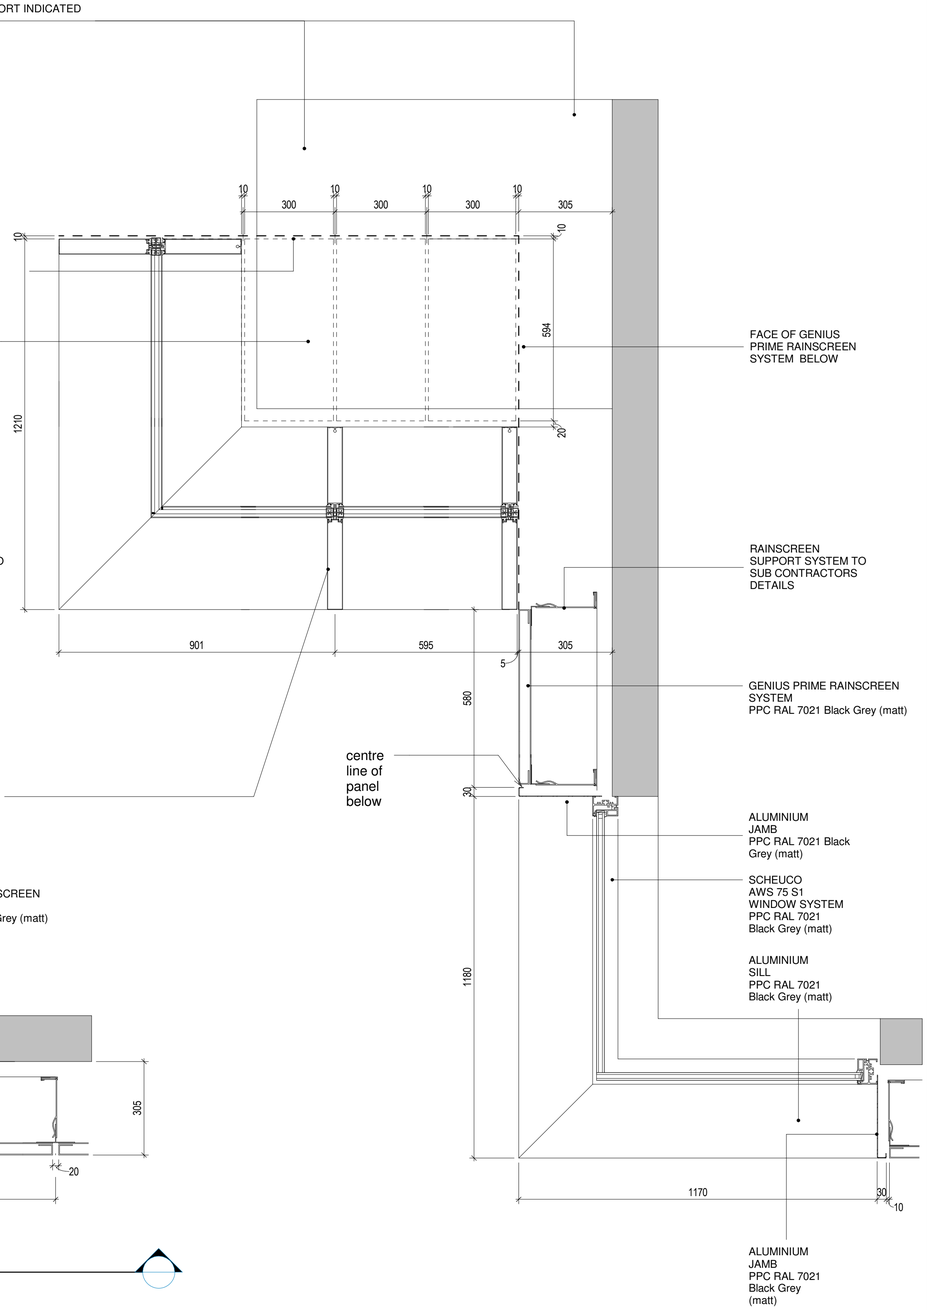

HIGH LEVEL PLAN

Scale 1 :10

ELEVATION

This drawing is to be read inconjunction with 99501 & 99502

KEY PLAN

NOTES:

THIS DRAWING MUST NOT BE SCALED.

ALL DIMENSIONS ARE TO BE VERIFIED AND CHECKED ON SITE. ANY DISCREPANCIES THAT ARE, OR BECOME APPARENT SHOULD BE REPORTED TO CHAPMAN TAYLOR.

AREAS INDICATED ARE APPROXIMATE GROSS INTERNAL AREA. THEY RELATE TO THE LIKELY AREAS OF THE BUILDING AT THE CURRENT STAGE OF DESIGN. ANY DECISIONS TO BE MADE ON THE BASIS OF THESE PREDICTIONS, WHETHER AS TO PROJECT VIABILITY, PRE-LETTING, LEASE AGREEMENTS, OR THE LIKE, SHOULD INCLUDE DUE ALLOWANCE FOR THE INCREASES AND DECREASES INHERENT IN THE DESIGN DEVELOPMENT AND BUILDING PROCESS.

© COPYRIGHT CHAPMAN TAYLOR 2018

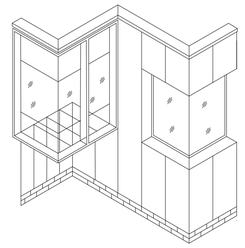

Perspective View

not to scale

REV	DATE	BY	DESCRIPTION	CHK'D
P01	07/05/20	KSV	First Issue for comment	AN

CLIENT

Manchester Metropolitan University

PROJECT

Manchester Metropolitan Institute of Sport

Room 1.19, Business School, Manchester M15 6BH, United Kingdom

ARCHITECT

CHAPMAN TAYLOR
GLOBAL ARCHITECTS & MASTERPLANNERS

MANCHESTER STUDIO
Bass Warehouse
4 Castle Street, Castlefield
Manchester M3 4LZ
United Kingdom
T +44 (0)161 828 6500
E manchester@chapmantaylor.com
www.chapmantaylor.com

STRUCTURAL & CIVIL ENGINEER

curtins

Merchant Exchange
17-19 Whitworth Street West
Manchester
M1 5WG
T. 0161 236 2394
E. manchester@curtins.com

SERVICES ENGINEER

ameon
Building Services Engineering

Unit 9-10 Olympic Court, Boardmans Way, Whitehills Business Park, Blackpool, FY4 5GU

Tel: 01253 760160
Email: info@ameon.co.uk

LANDSCAPE ARCHITECT

DRAWING TITLE

Mock - up Facade
Sheet 1 of 2

INTERNAL JOB NO	ISSUE DATE	DRAWN BY	CHECKED BY	STATUS
B891IOS	07/05/20	KSV	AN	COMMENT

PROJECT NUMBER	ORIGINATOR	ZONE	LEVEL	TYPE	ROLE	NUMBER	REVISION
B891IOS	CTA	XX	XX	DR	A	**99501**	P01