




EXISTING ELEVATIONS

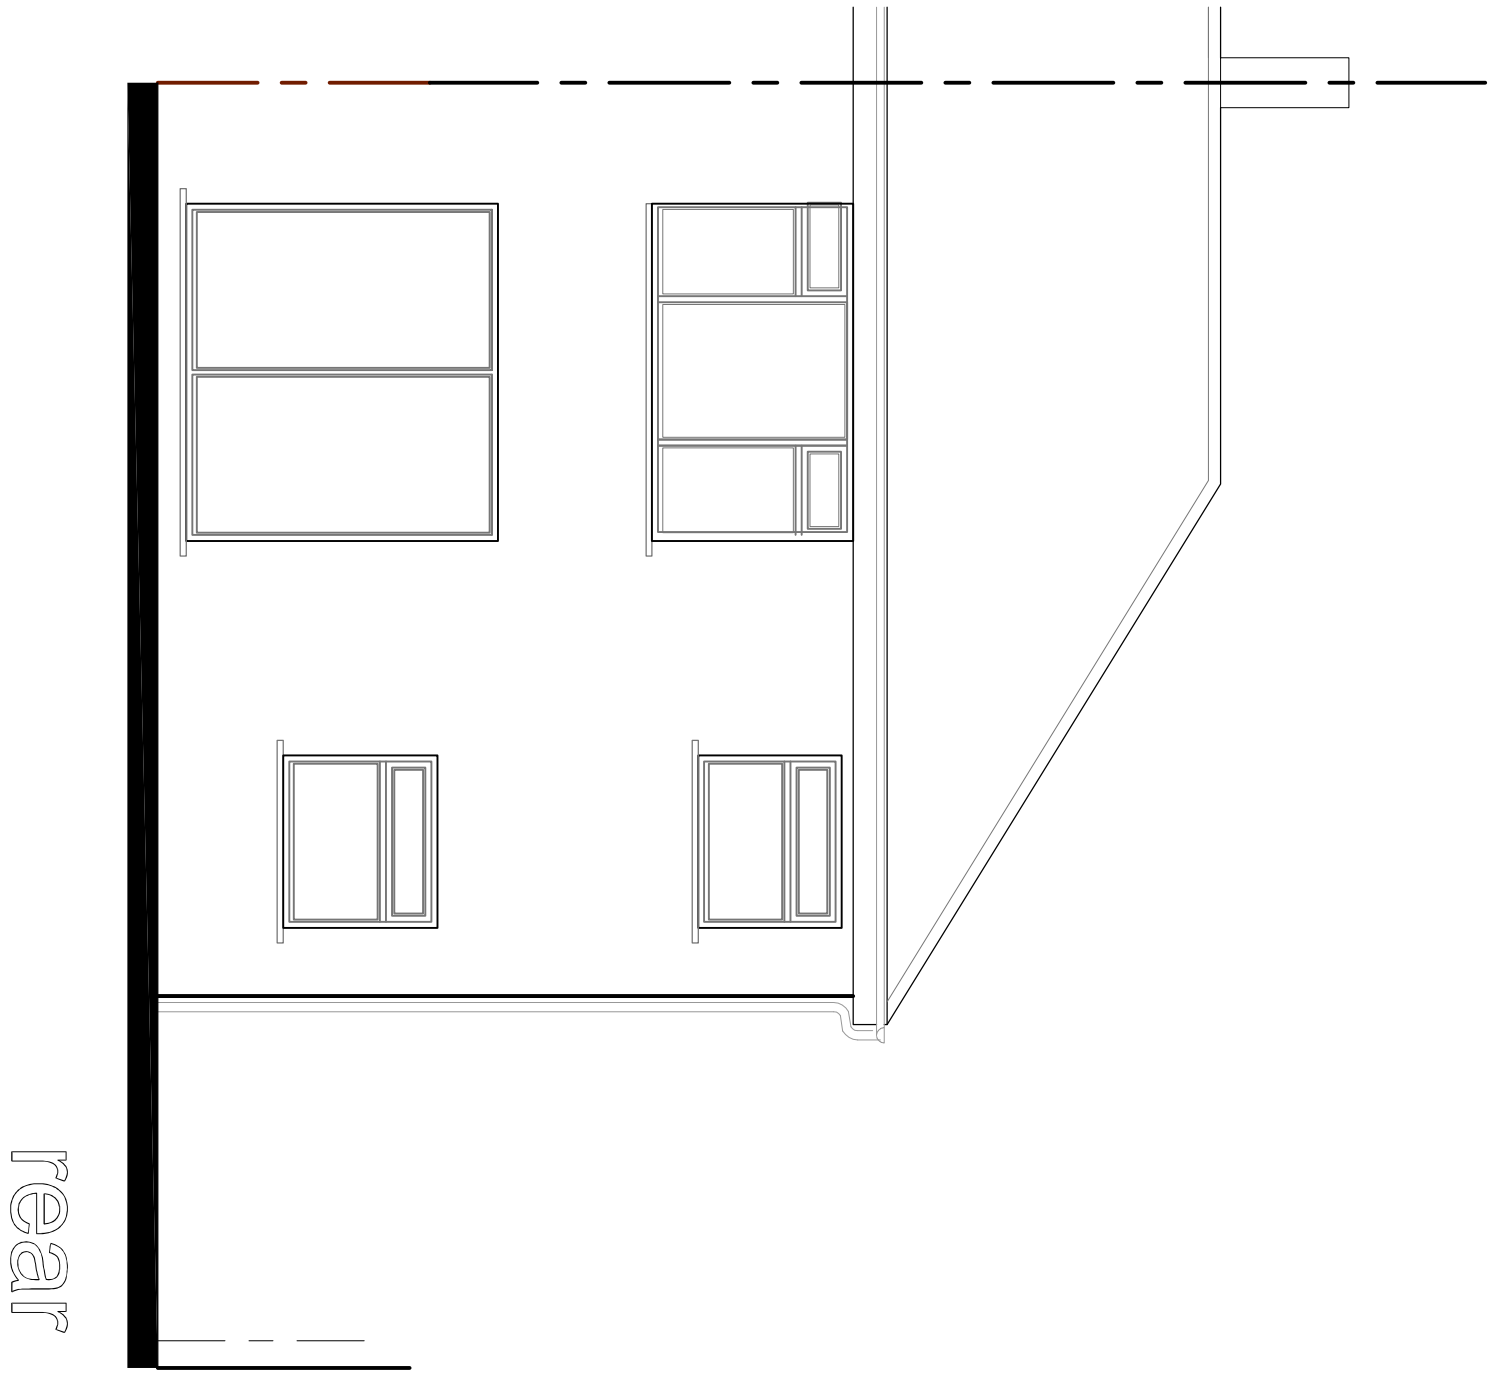


rear

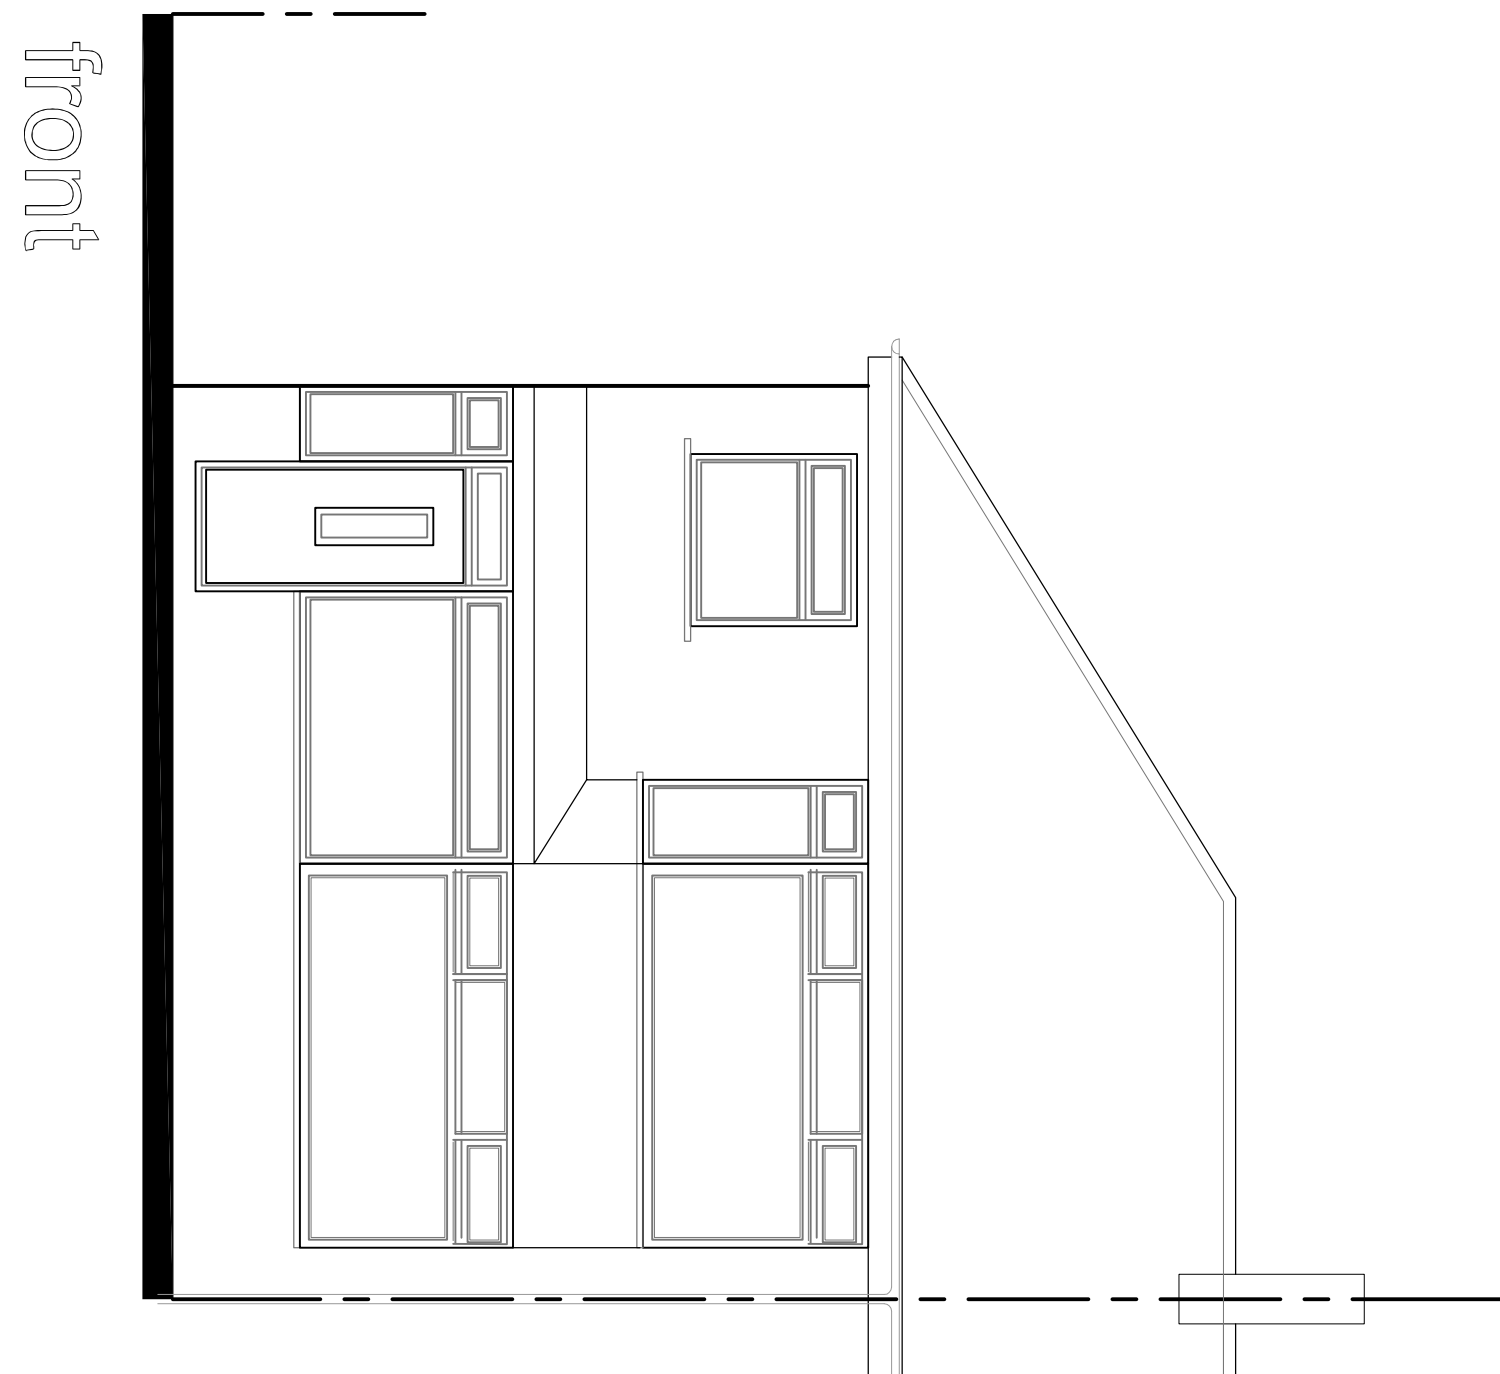


front

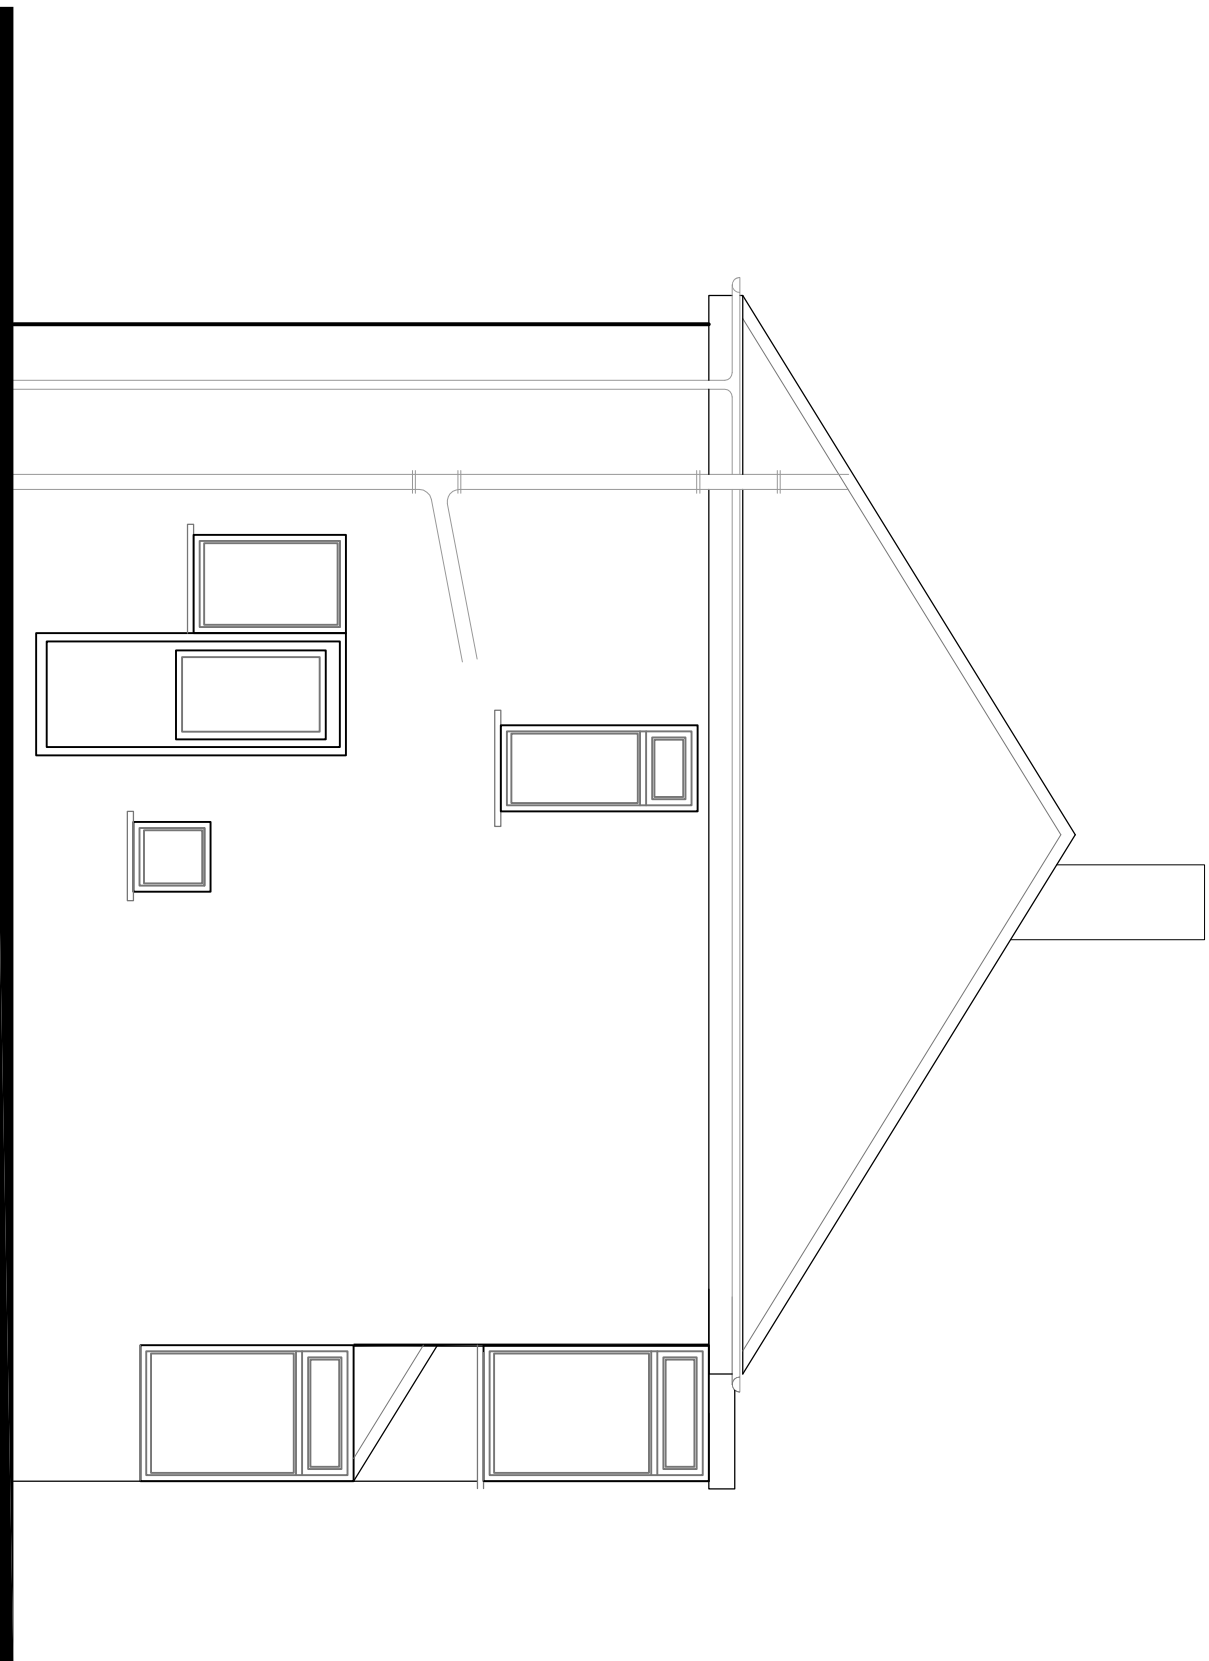

side

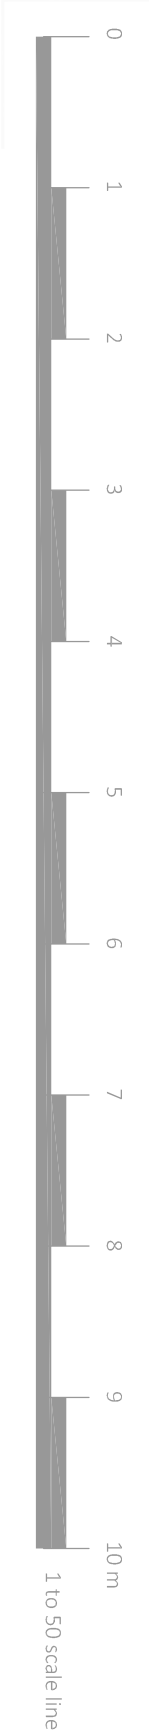

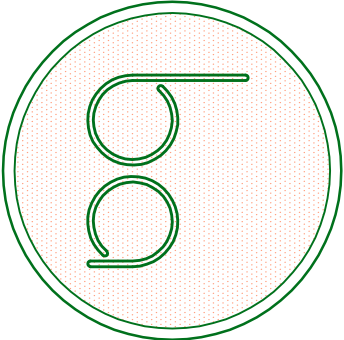BA Property Consultants Ltd. First Floor 132 Market Street Hyde, Cheshire SK14 1EX tel. 0161 351 9777 fax 0161 351 9666 web: www.baproperlyconsultants.co.uk 			
site 8 NINA DRIVE MOSTON MANCHESTER M40 5SD FOR MR & MRS BLACKLEDGE			
project SINGLE STOREY EXTENSION TO REAR & SIDE			
date MAY20	rev.	scale 1to50 on A1 1to100 on A3	drawing ref. M40-20/52