
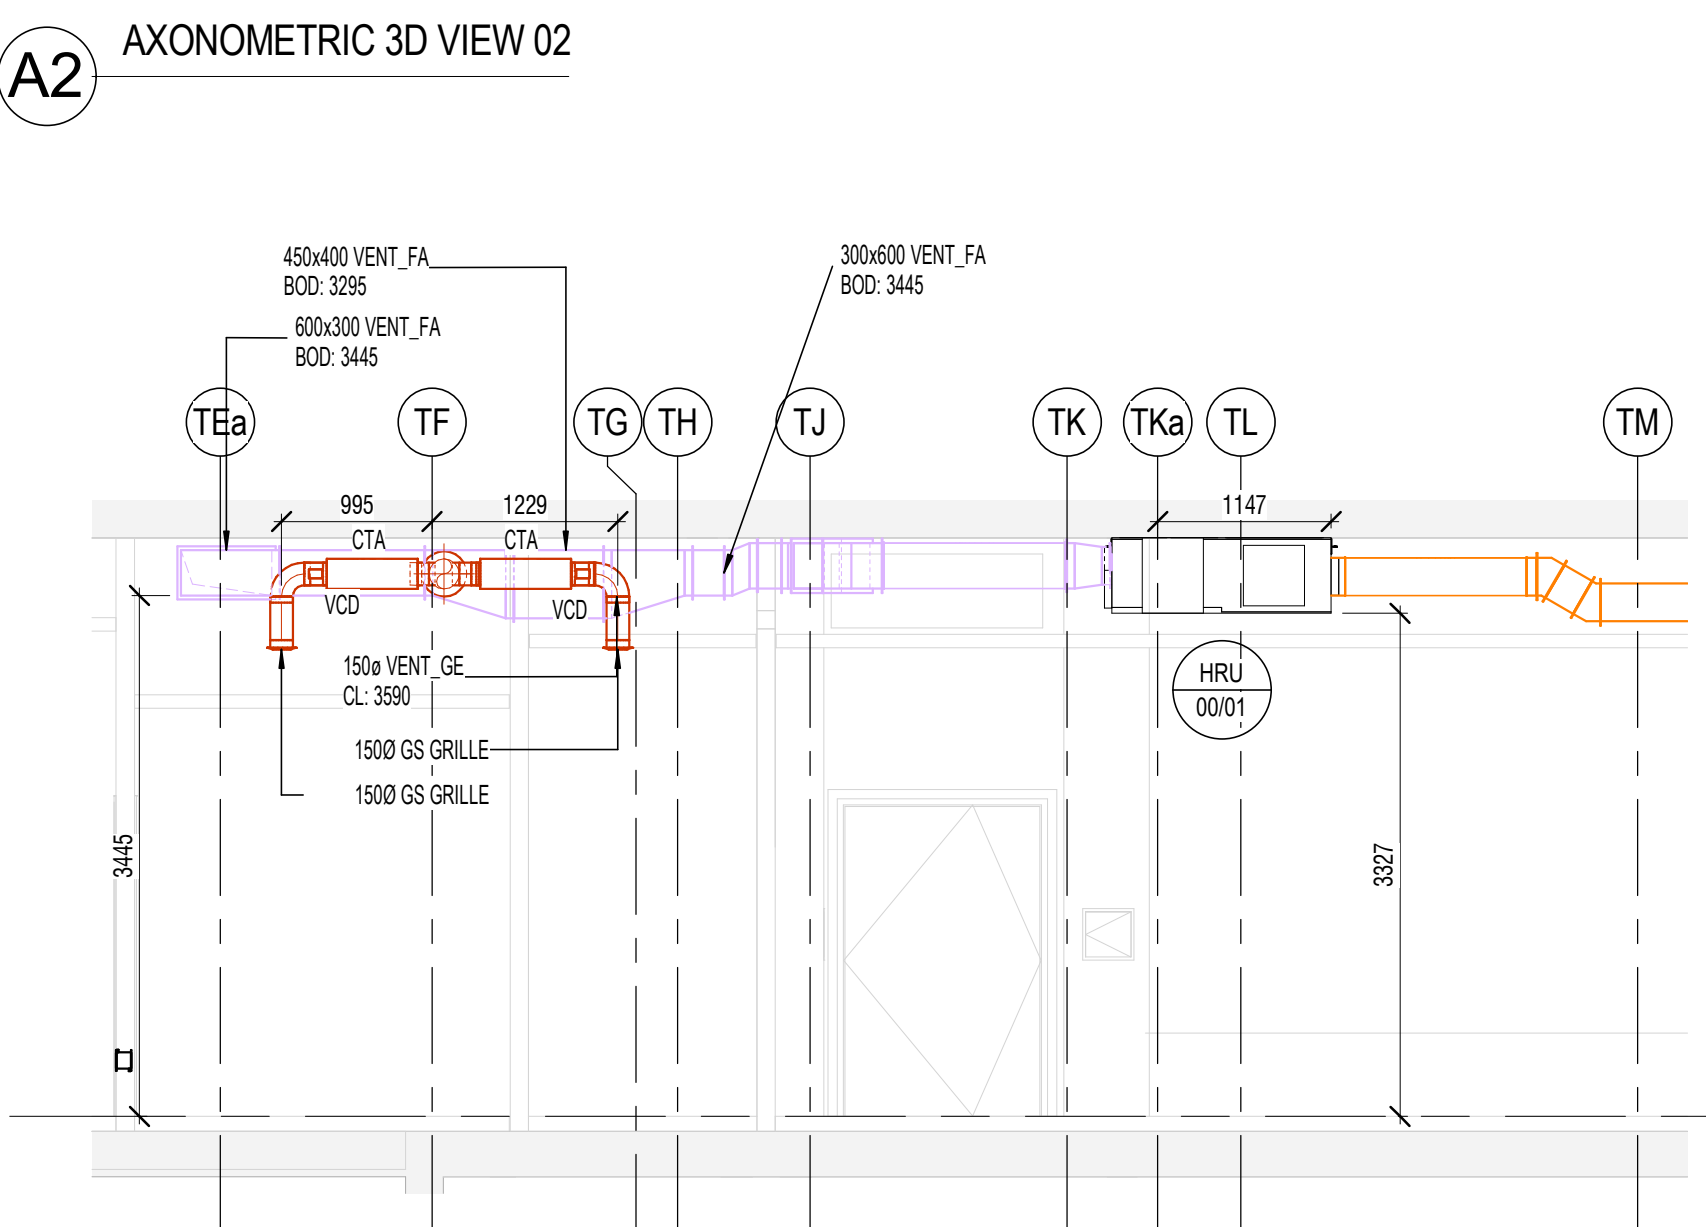


1 6T - VENTILATION - GROUND FLOOR
1:50


1:50

1:50

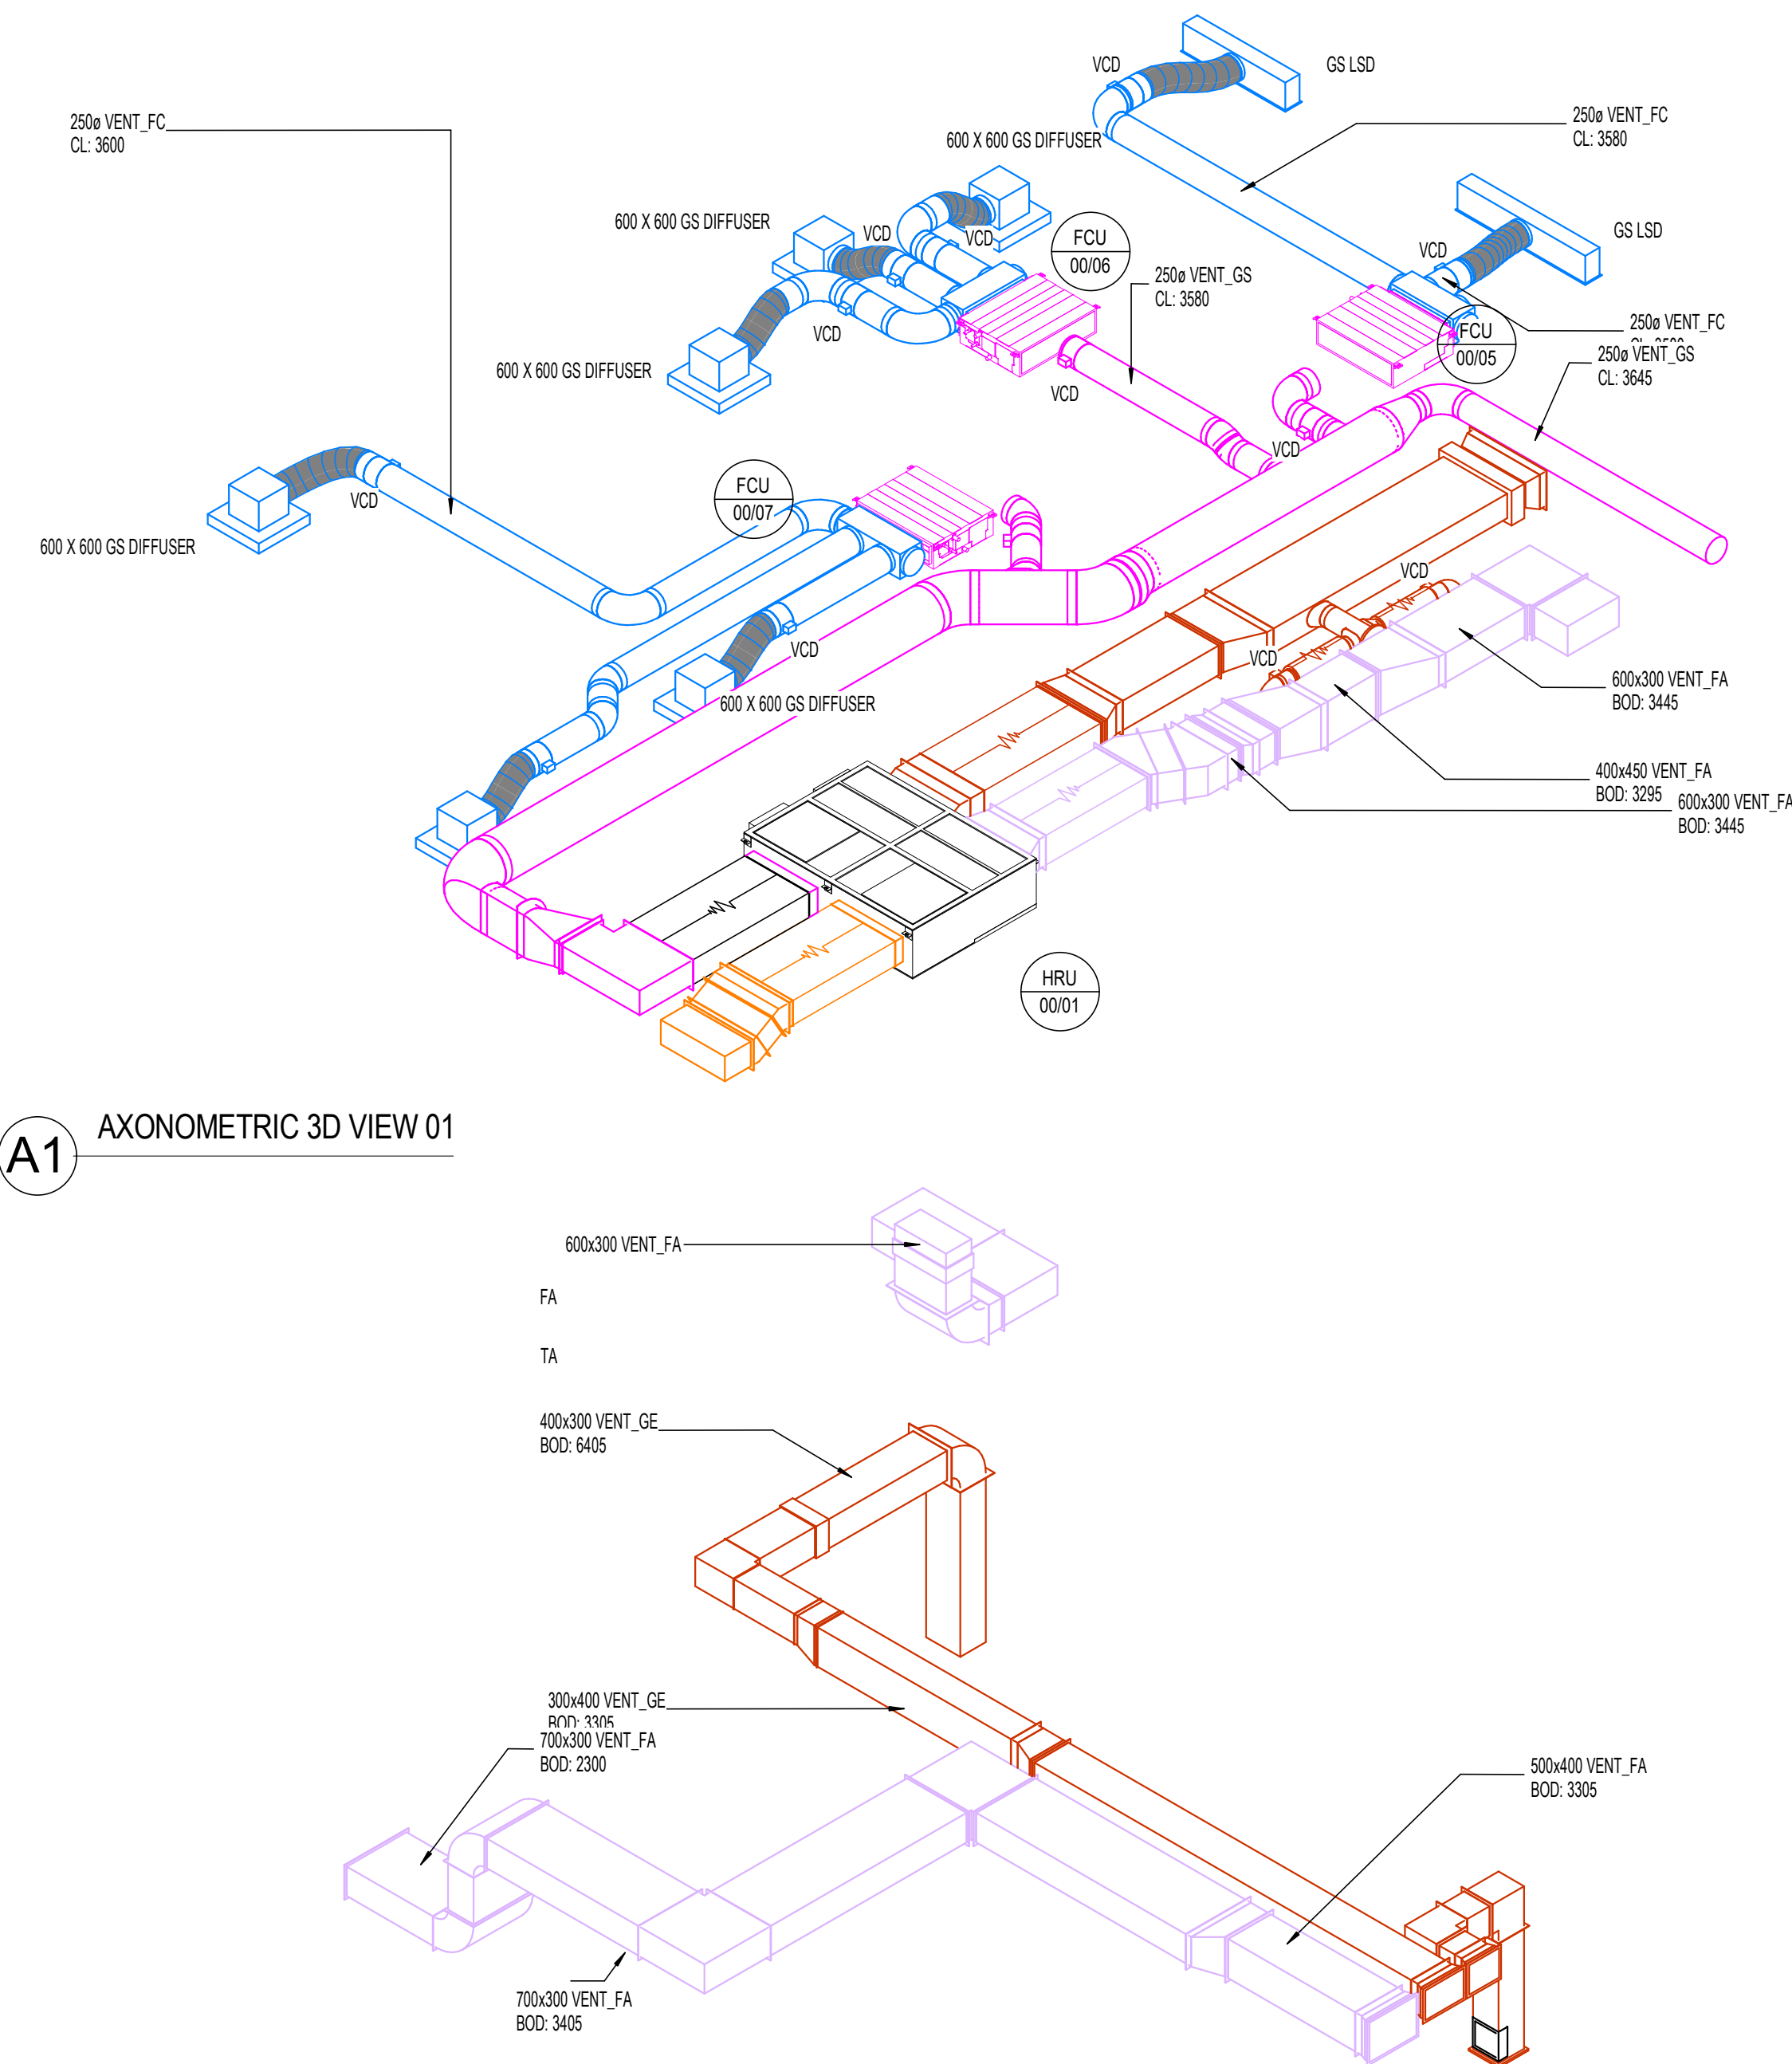

A 6T - VENTILATION GROUND - SECTION A
1:50

1 : 50

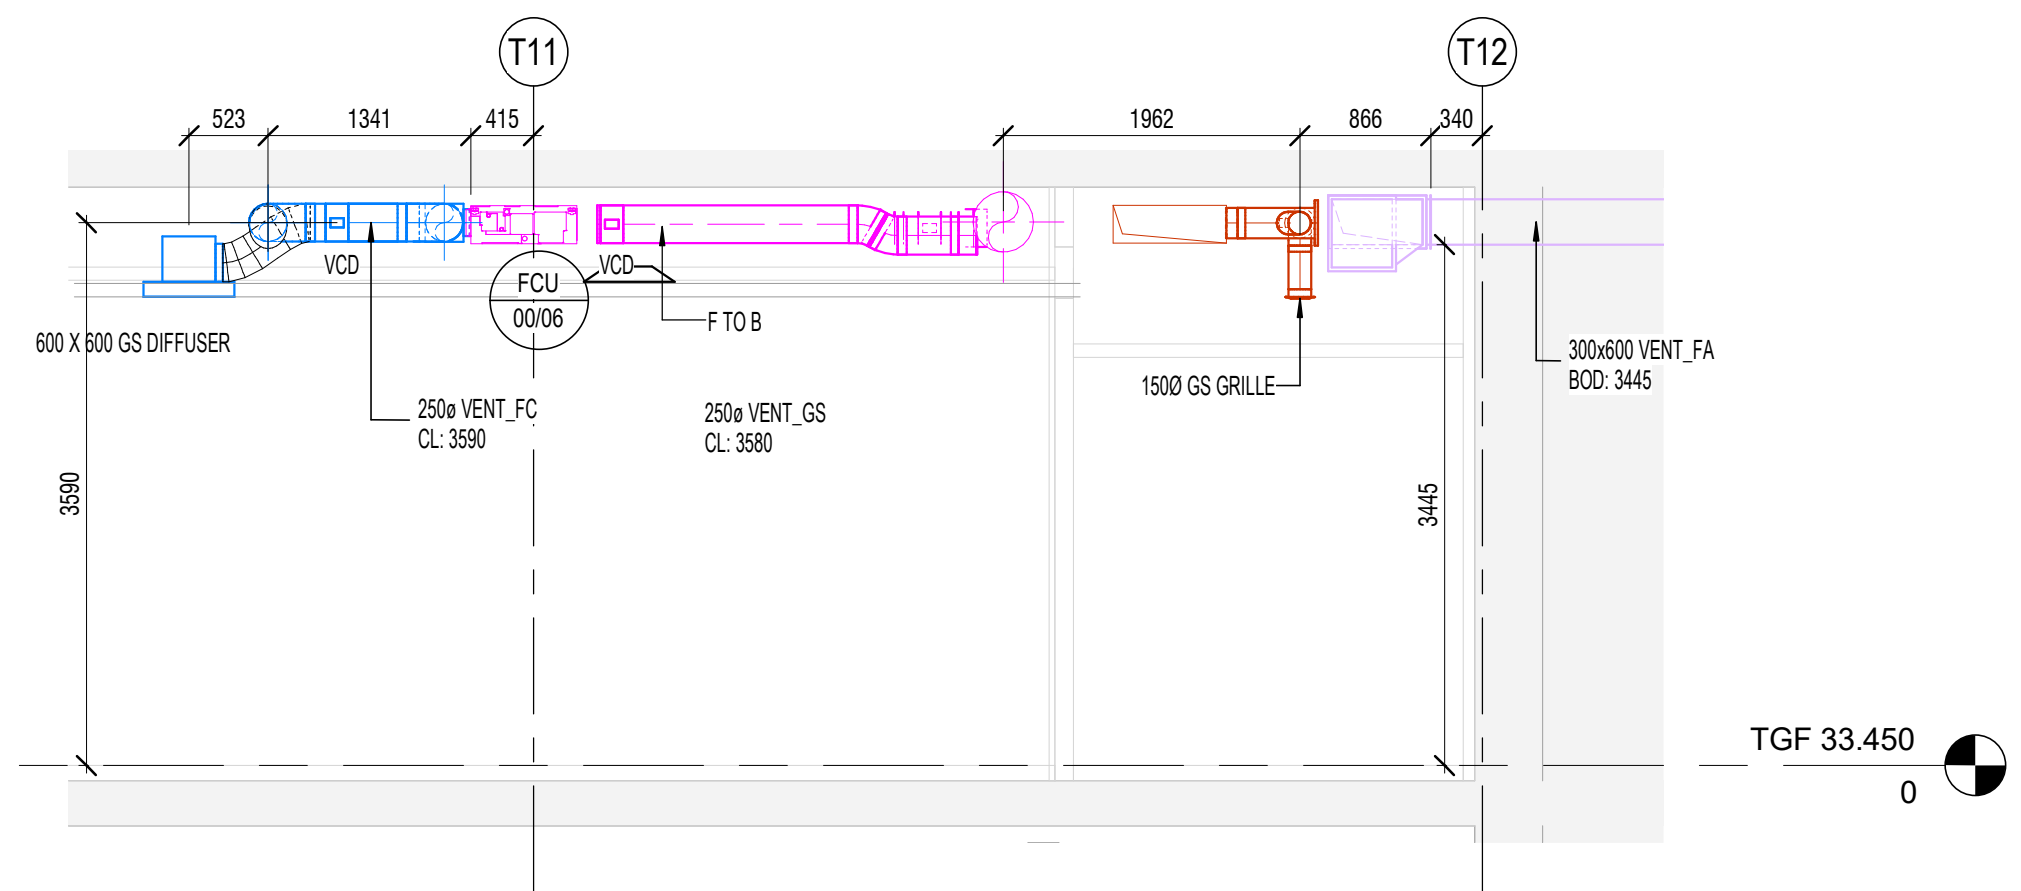

B 6T - VENTILATION GROUND - SECTION B
1:50

1 : 50

NOTE: ALL LEVELS TAKEN FROM FFL 33.450 mm

REFERENCE DRAWINGS & MODELS		REV
ARCHITECTURAL	CSAL-FCBS-ZT-ZZ-M3-A-001 CSAL-FCBS-ZT-ZZ-M3-A-002 FACADE	P22 P06
STRUCTURAL	CSAL-CUR-ZT-XX-M3-S-0001	P26

GENERAL	
FA	FROM ABOVE
TA	TO ABOVE
FB	FROM BELOW
TB	TO BELOW
HL	HIGH LEVEL
LL	LOW LEVEL
ML	MID LEVEL
DTLL	DROP TO LOW LEVEL
RTHL	RISE TO HIGH LEVEL
SU	SET UP
SD	SET DOWN
FFL	FINISHED FLOOR LEVEL
SSL	STRUCTURAL SLAB LEVEL
AFR	ABOVE FINISHED FLOOR LEVEL
FL	LEVEL TO UNDERSIDE FROM FFL
CL	LEVEL TO CENTRE FROM FFL
BD	BOTTOM OF DUCT FROM FFL

VENTILATION	
GE	GENERAL SUPPLY
GE	GENERAL EXTRACT
FA	FRESH AIR
FE	EXHAUST
SE	SHAKE EXTRACT
FC	FAN COIL
KE	KITCHEN EXTRACT
OCED	OPICULAR CEILING EXTRACT DUFFLER
CEV	CEILING SUPPLY EXTRACT VALVE
F	FILTER
ATT	ATTENUATOR
MWB	MOTORISED WIPED BLADE DAMPER
VCD	VOLUME CONTROL DAMPER
MCD	MOTORISED CONTROL DAMPER
SD	SMOKE EXTRACT
HC	HEAT COIL
FAN	FAN
OPEX	CROSS-FLAT PLATE HEAT EXCHANGER
DF	DIRECTION OF FLOW
LS	LINEAR SLOT DIFFUSER
CTA	CROSS TALK ATTENUATOR
XTA	PASSIVE LINEAR SLOT FOR RETURN AIR PATH

PLEASE REFER TO SMOKE VENTILATION
DRAWINGS/LAYOUTS FOR ENVIRONMENTAL
VENTILATION TO CORRIDORS AND AOUS.

C04	COMMENTS INCORPORATED	BW	BH	01.07.20
C03	INTCH COMMENTS	BW	BH	13.03.20
C02	GRILLE REFERENCES ADDED	SW	IES	20.06.19
C01	CONTRACT ISSUE	SW	IES	31.01.19
Rev	Revision Description	DRN	CHK	Date
drawn by	drawn date	checked by	checked date	approved by
C/WC	01.07.20	MM	24.08.18	MM
				24.08.18

CHECK PLOT		
UNCONTROLLED DRAWING		
A	OK	ready for transmittal
B	Minor Comments	needs to be actioned then ready for transmittal
C	Major Comments	needs to be actioned then returned for checking

```

signature
-----
date

```

[illegible]Calder House, St George's Park

T +44 (0)1772 471 111
www.imtosh.co.uk

client approval	A	Approved	client approval, initials and date
-----------------	---	----------	------------------------------------

	A	Approved
	C	Not Approved

SISK
Division of Safety
Innovation in Safety



Circle Square

drawing title
Zone: 6T Level: CF

Service: Ventilation
Ground Floor

drawing status	purpose of issue
For Comment	S3

AS indicated @ AD F070090 CWC 04.03.10
drawing no. revision
00AL JES GT 05 RB M 53103 004

ProjectCode-Organization-Size-Level-File-Type-File-Classification-Number

Contract Issue

C04