



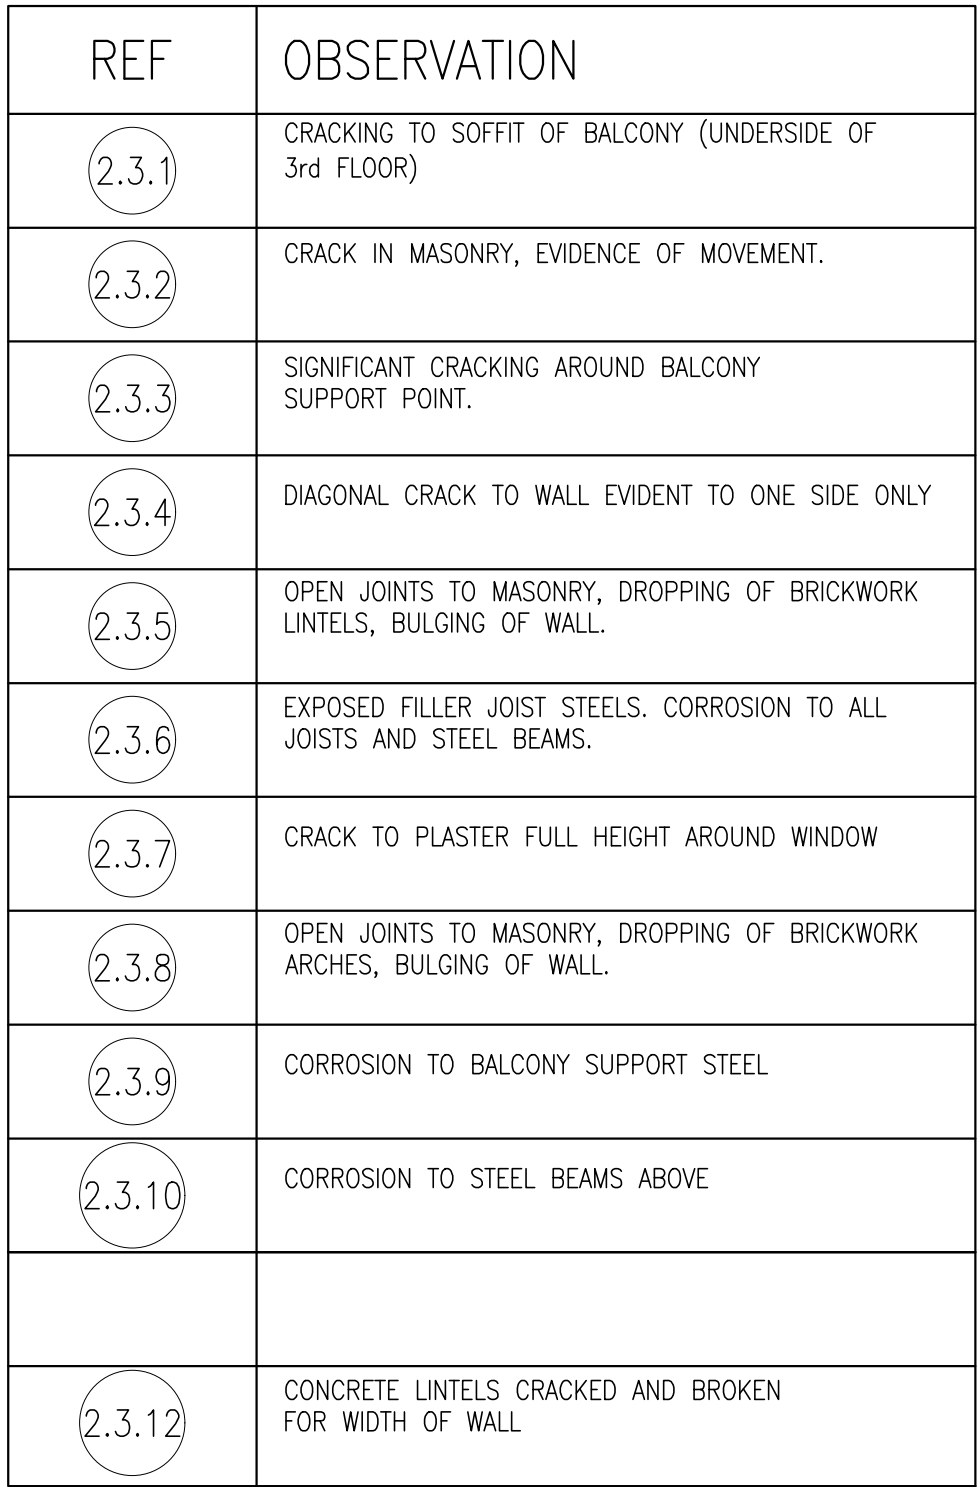

NOTES:

1. THIS DRAWING IS TO BE READ IN CONJUNCTION WITH ALL RELEVANT ARCHITECTS AND ENGINEERS DRAWINGS AND SPECIFICATIONS.
2. DO NOT SCALE THIS DRAWING.
3. ALL DIMENSIONS ARE IN MILLIMETRES UNLESS NOTED OTHERWISE.
4. DRAWING TO BE READ IN CONJUNCTION WITH DETAILED VISUAL SURVEY REPORT BY CURTINS CONSULTING.

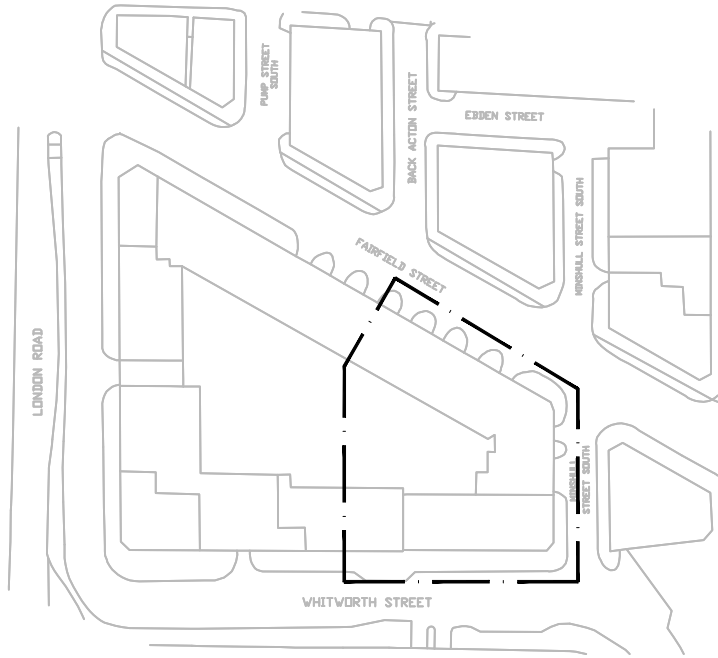

KEY
SCALE 1:1500

V01	INITIAL ISSUE	21/01/20	PC	DS
Rev:	Description:	Date:	By:	Chkd:



Curtins Consulting Ltd,
Merchant Exchange, 17-19 Whitworth Street West, M1 5WG
t: 0161 236 2394
e: manchester@curtins.com
www.curtins.com

Structures • Civils • Environmental • Infrastructure • Transport Planning • Sustainability • Expert Advisory Services
Birmingham • Bristol • Cardiff • Douglas • Edinburgh • Kendal • Leeds • Liverpool • London • Manchester • Nottingham

Status

INFORMATION

Project:

LONDON ROAD FIRE STATION

Drug Title:

SECOND FLOOR OBSERVATIONS
SHEET 3 OF 3

Scale:	Size:	First Issue:	Drawn:	Checked:
AS SHOWN	A1	05.04.16	CH	PB

Drg No.

060270 / 10-02-03

V01