




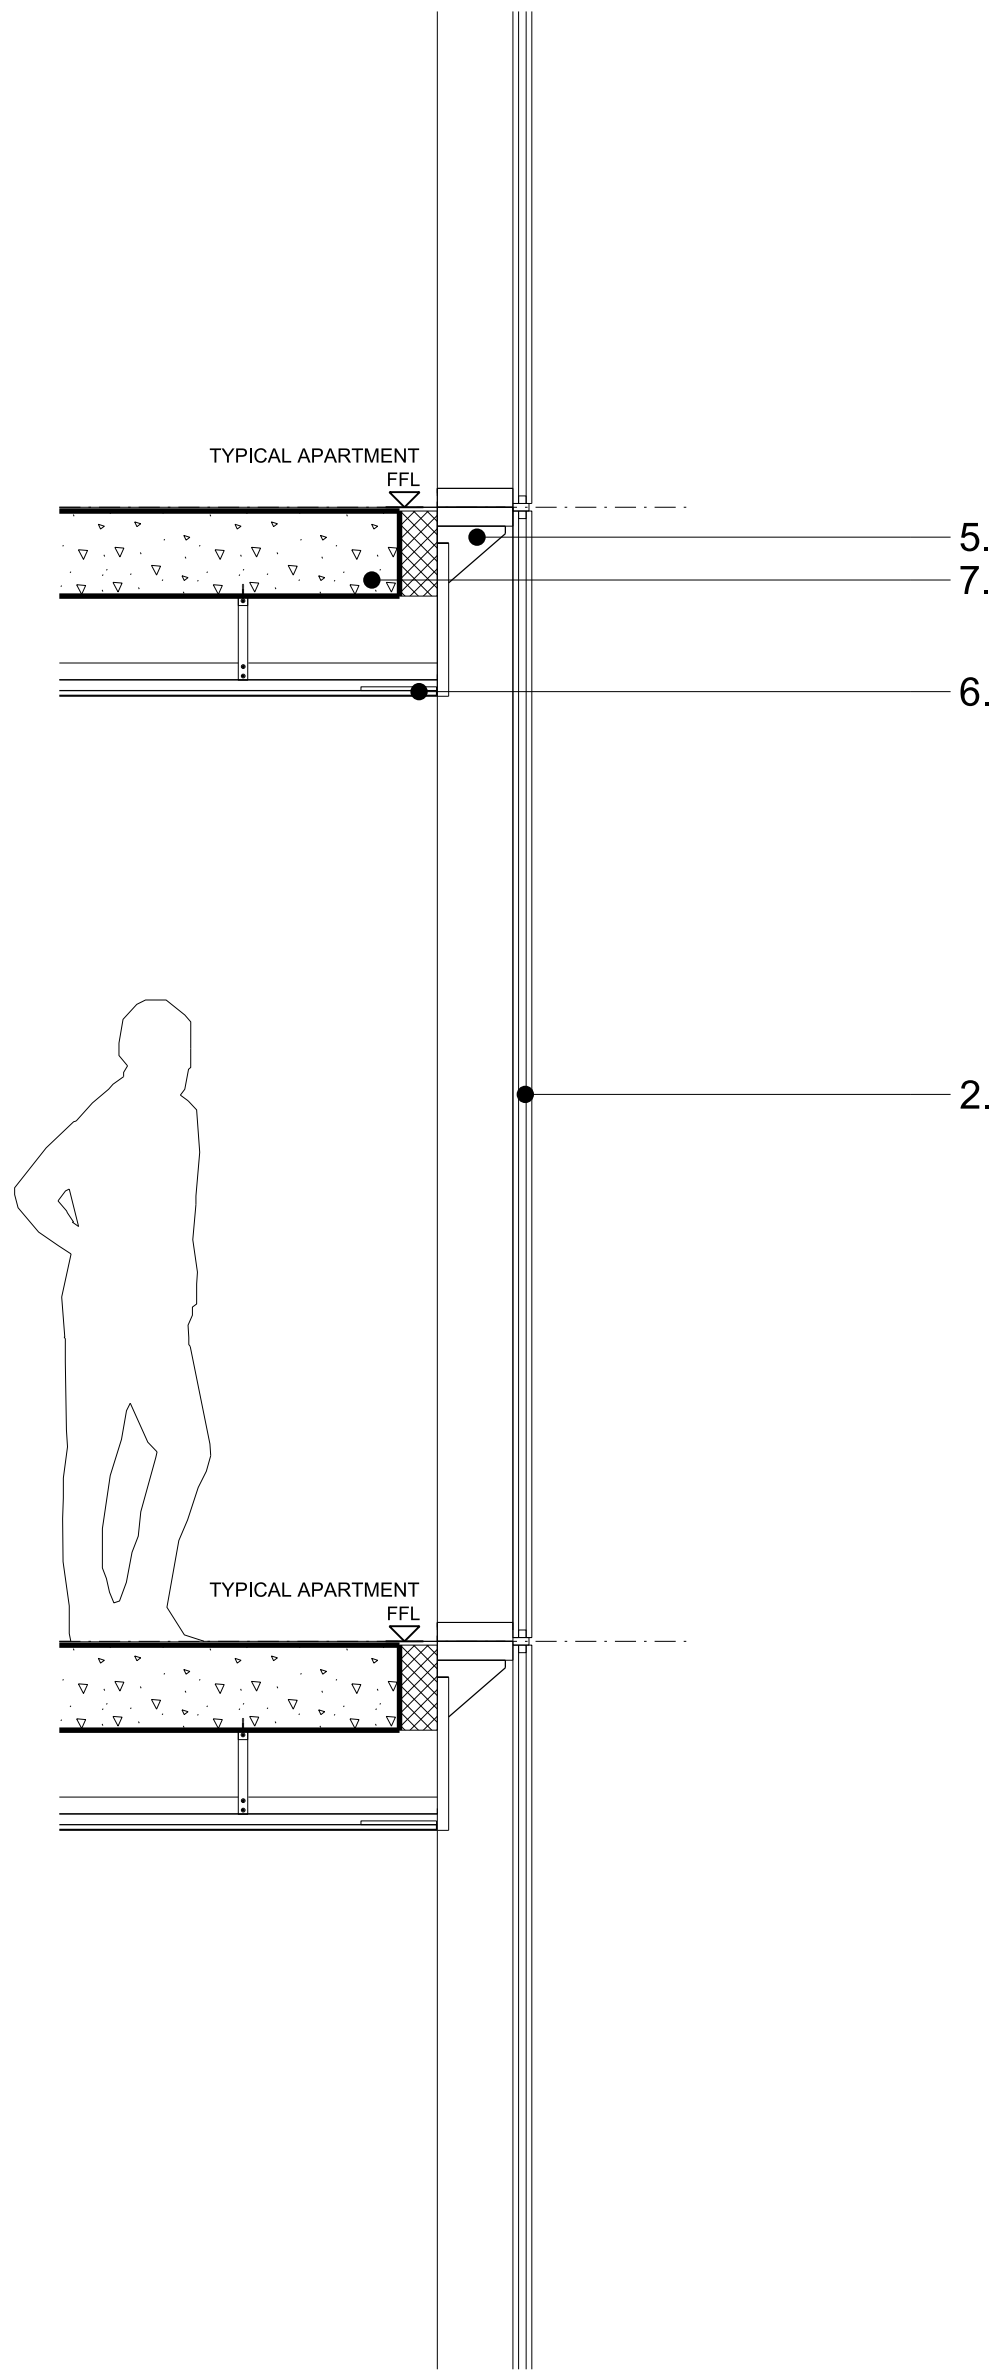

Detail Section | 1:20

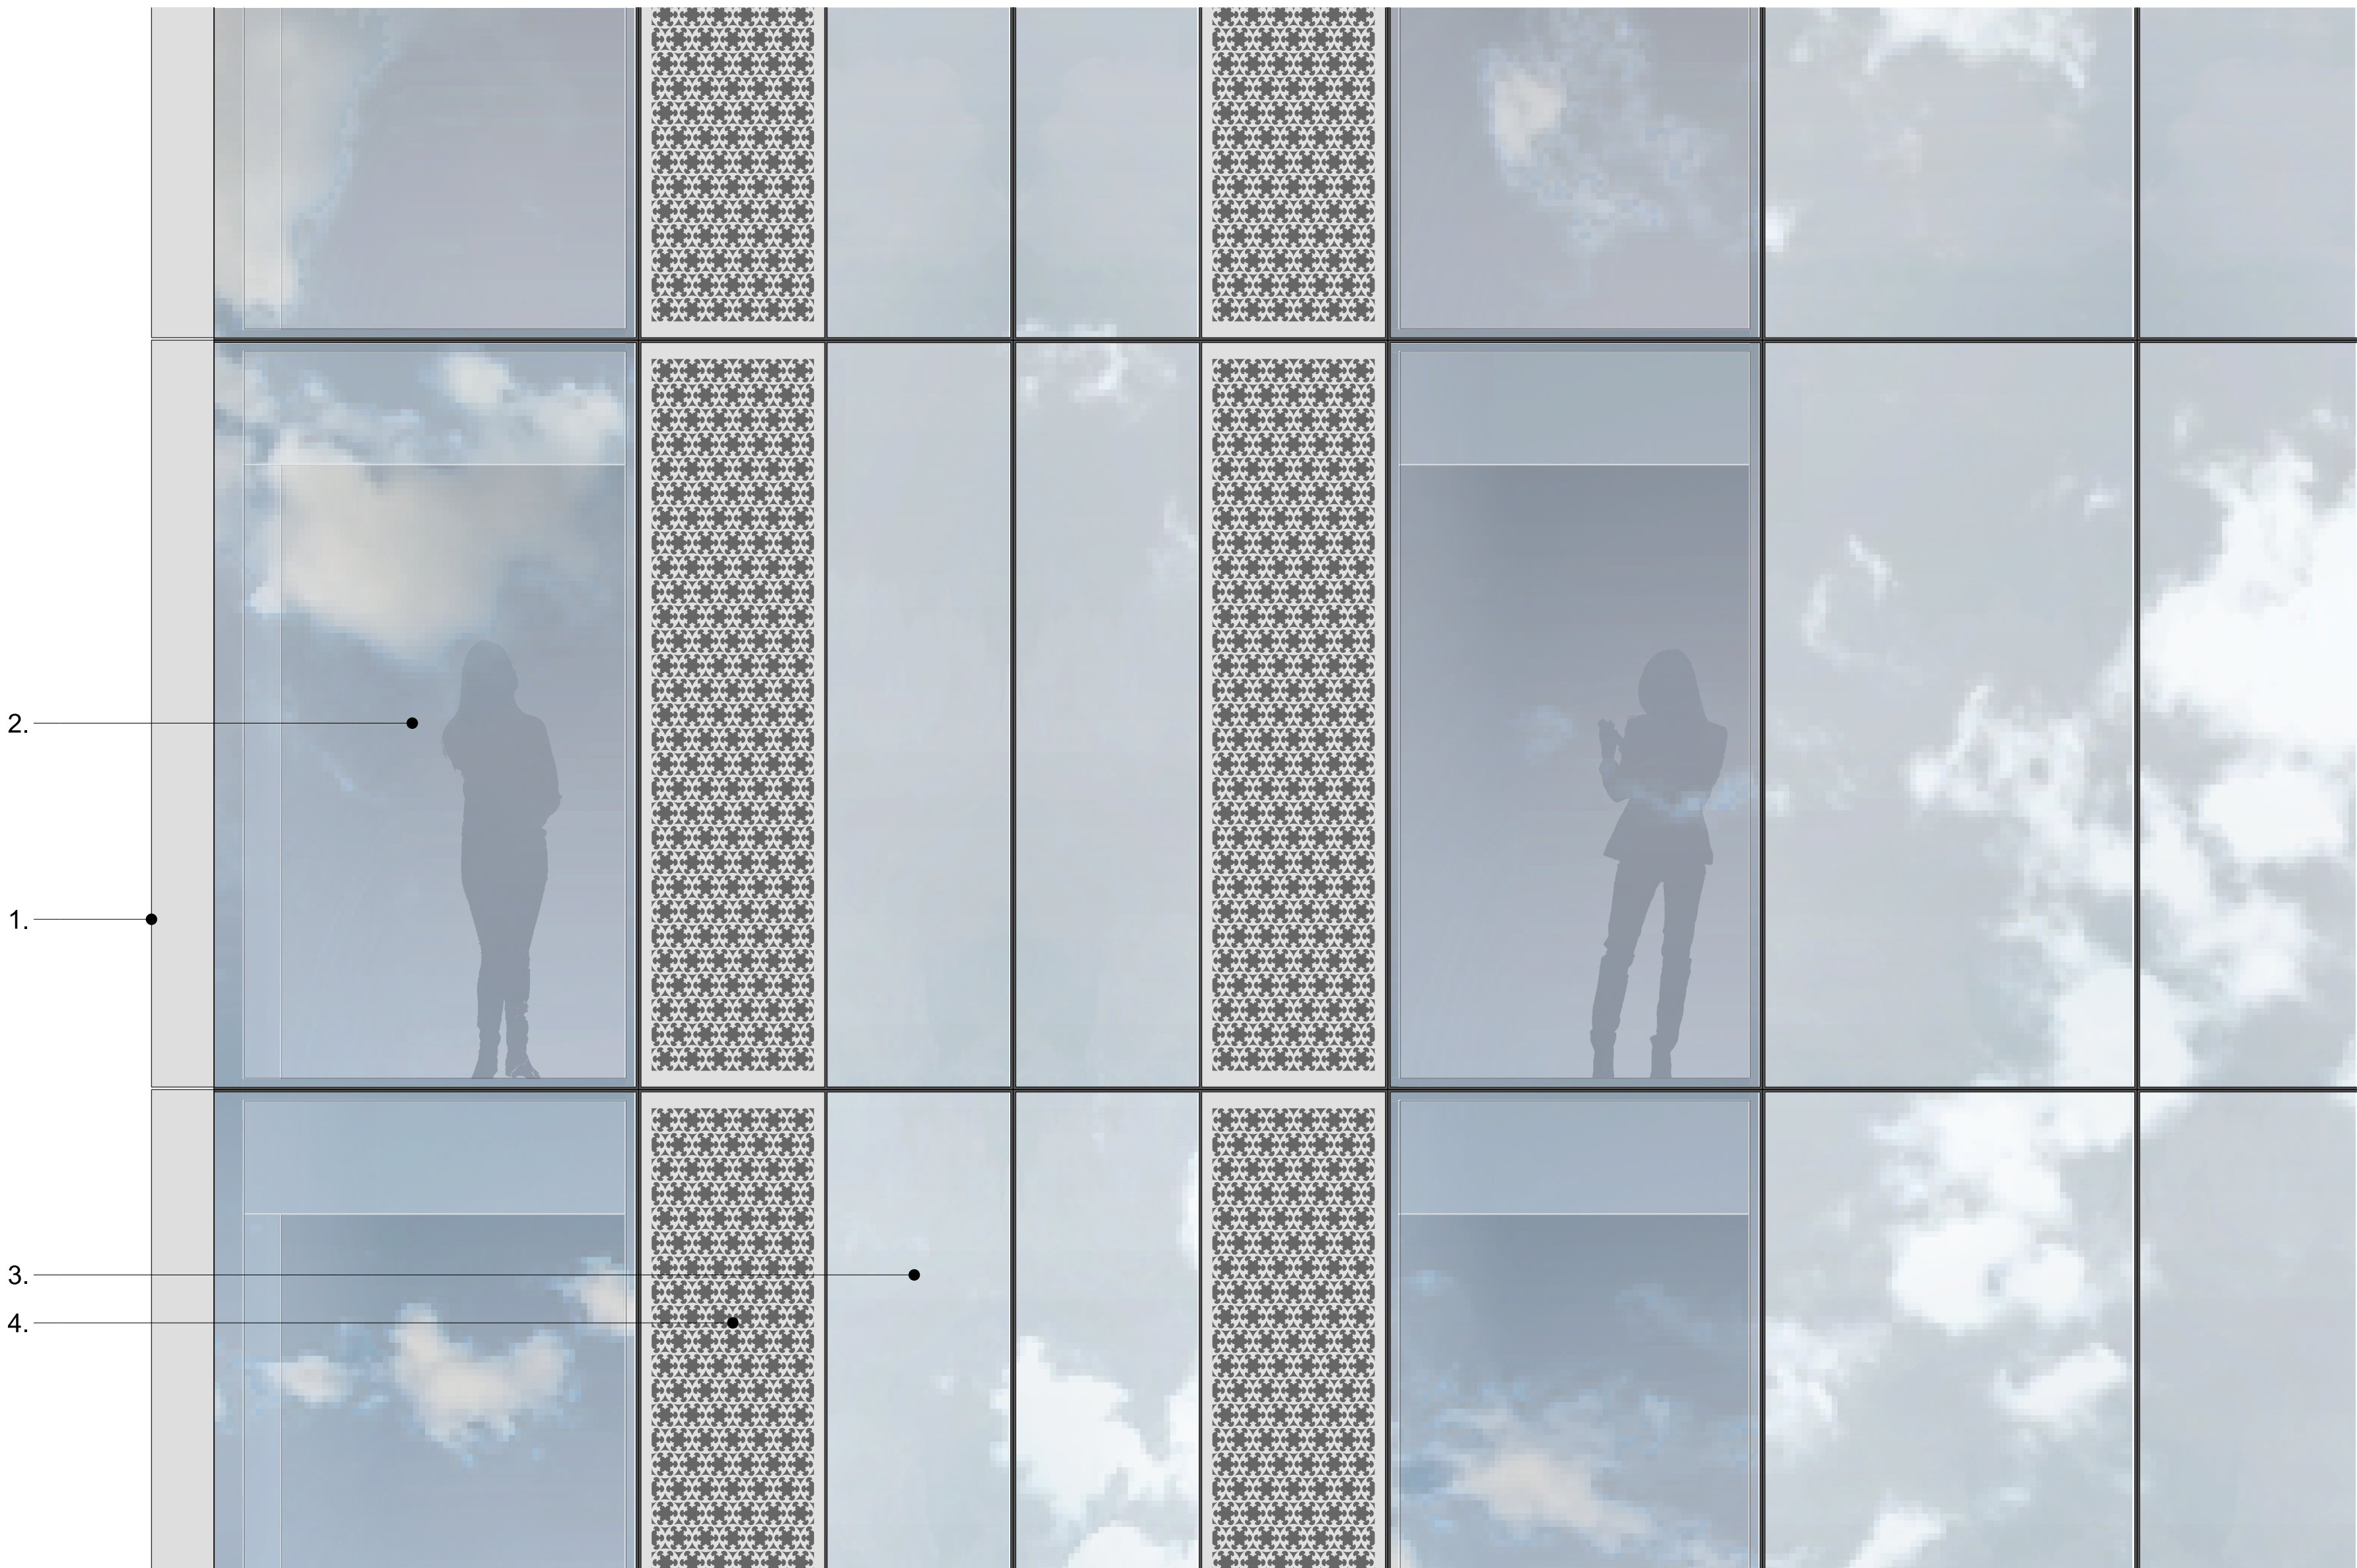


Detail Elevation | 1:20

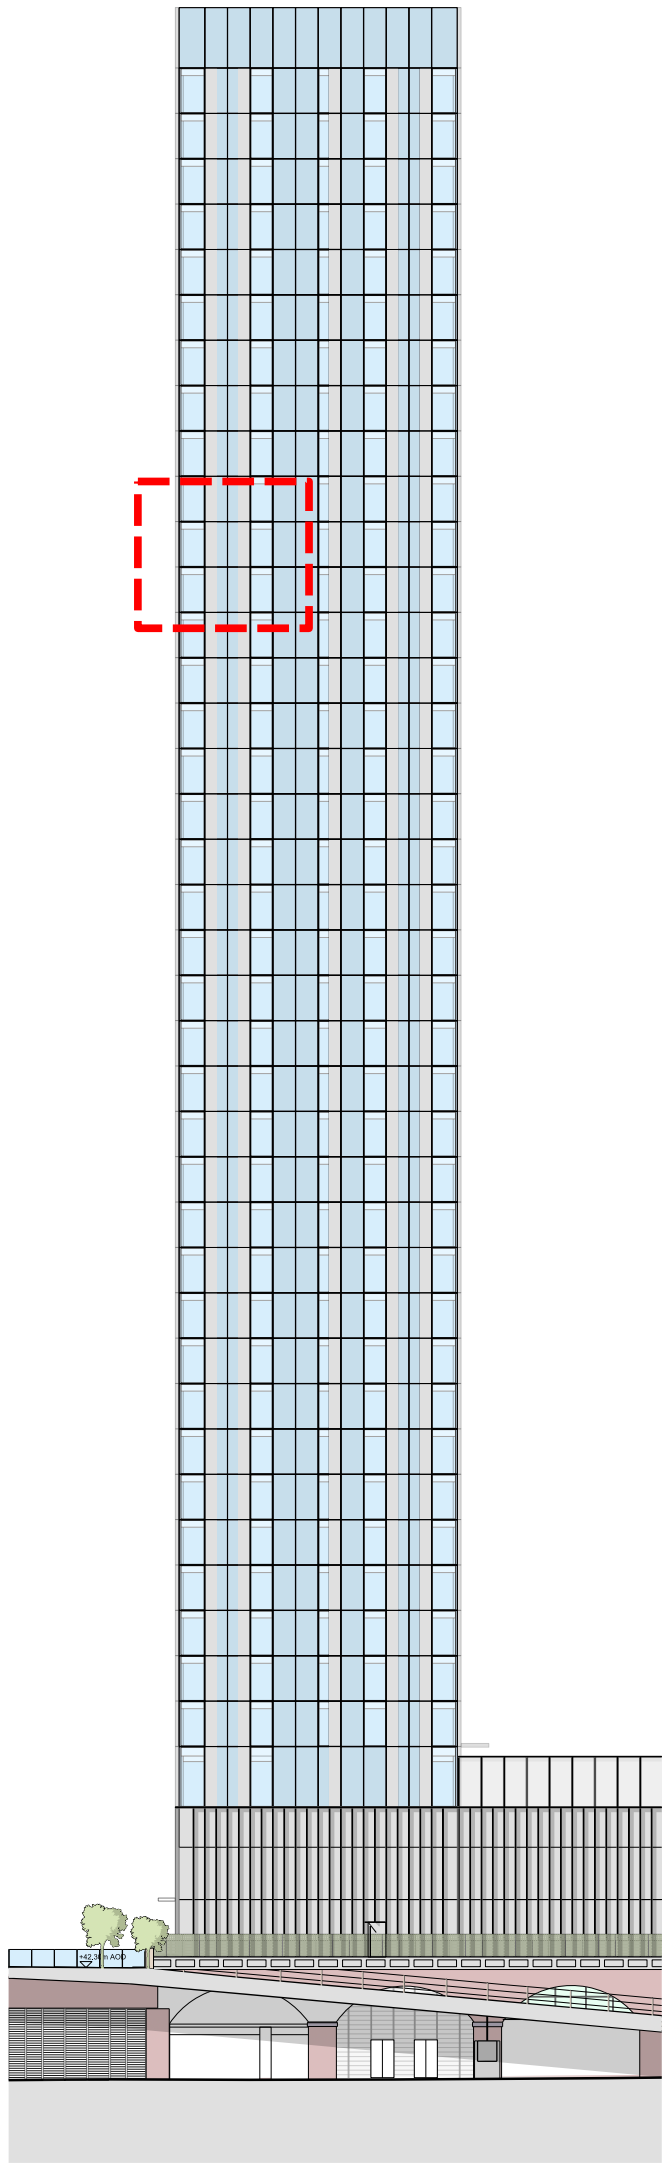

Key Elevation | NTS

Key

- 1. Projecting curtain wall vertical mullion. Colour - Grey.
- 2. Full height clear double glazed units (unitised). Silicone jointing between glass to glass interfaces.
- 3. Glass fronted insulated solid panel. 100% Enamelled frit spandrel glass
- 4. Perforated metal screen in plane of facade to conceal pivoting solid ventilator
- 5. Aluminum profile
- 6. Ceiling
- 7. Concrete slab

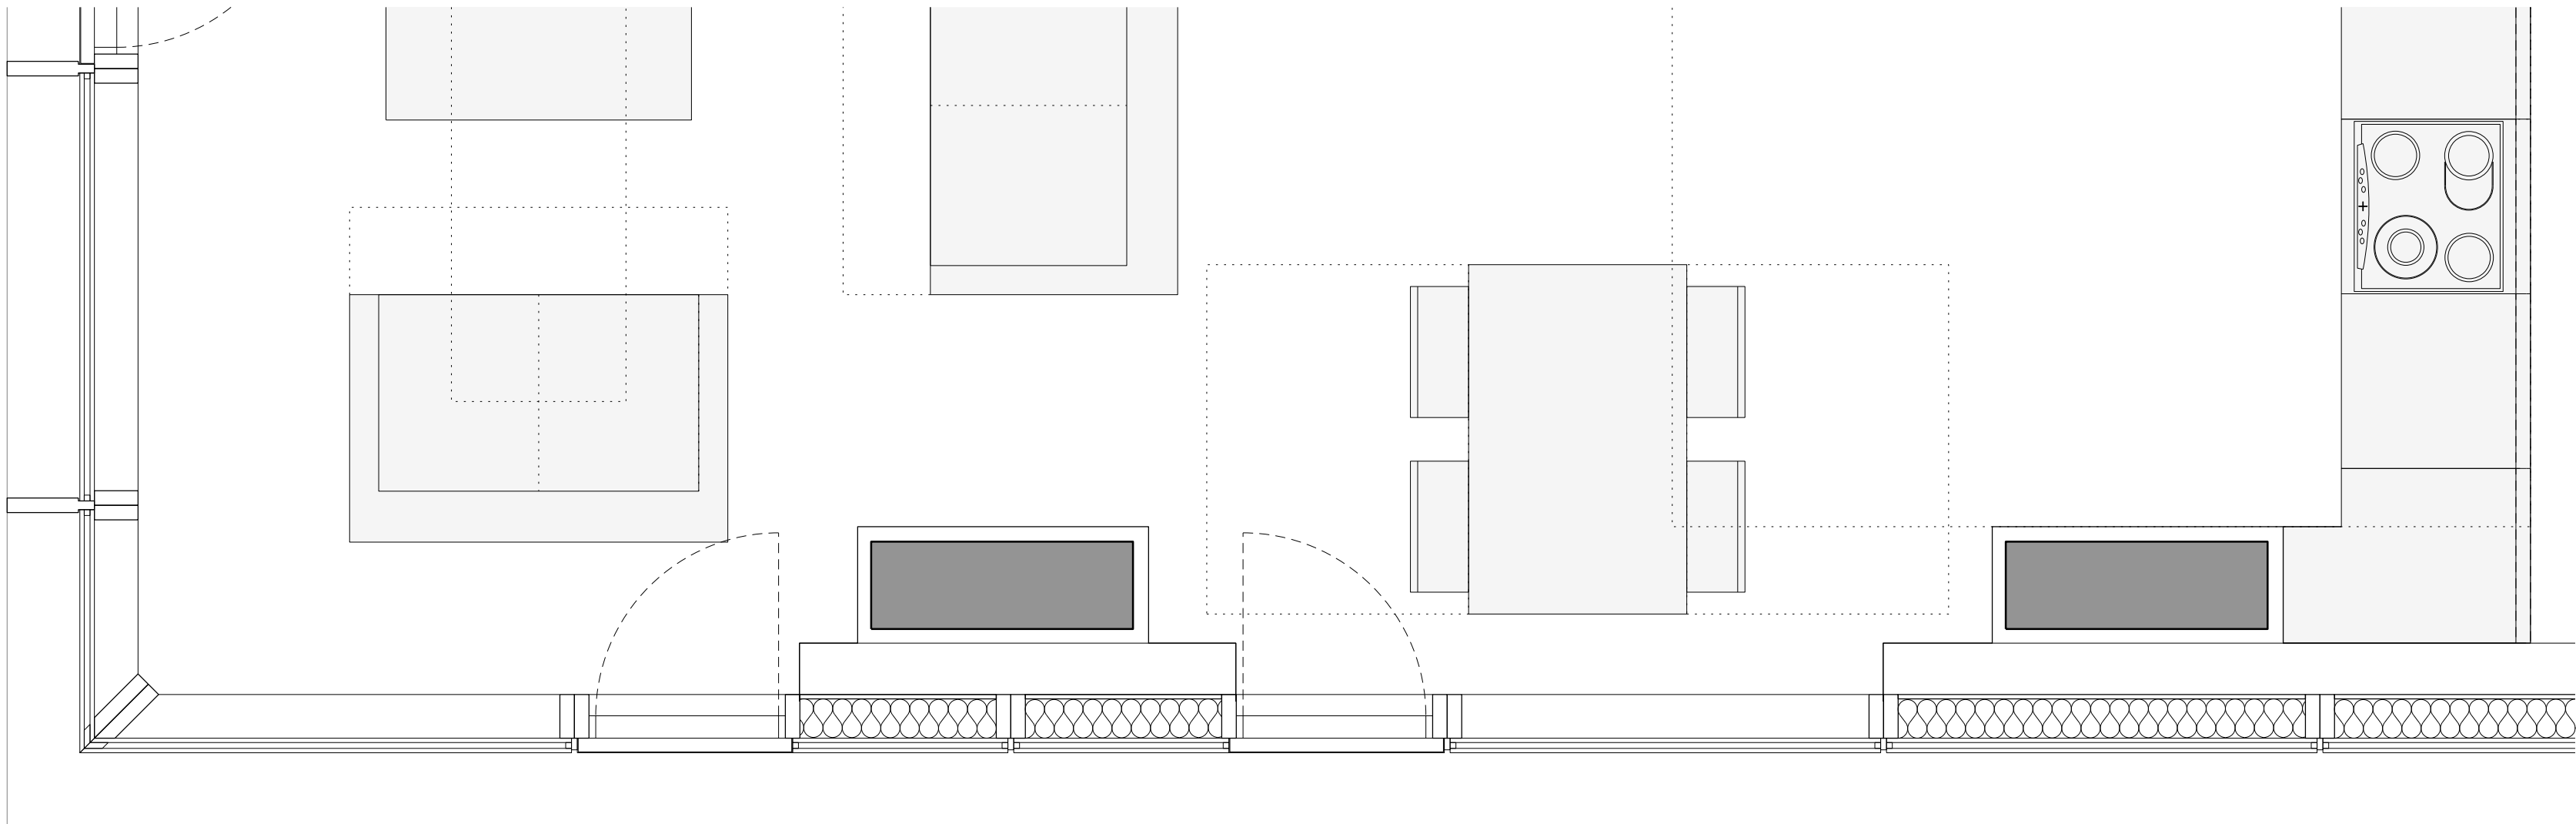

Detail Plan | 1:20

This drawing is copyright Do not scale off dimensions. All dimensions to be checked on site by contractor. Contractor to report any dimensional discrepancies, errors or omissions prior to commencing on site.	Rev/	Date	Description	Rev/	Date	Description	Rev/	Date	Description	North 	Project Title Former Bauer Millet Site	Status Planning			simpsonhaugh MANCHESTER Riverside, 4 Commercial St Manchester M16 4RD +44 (0)161 835 2345 www.simpsonhaugh.com LONDON 8-11 Roberts Place London EC1R 6BB +44 (0)20 7549 4900 mail@simpsonhaugh.com
	00	17-03-2017	Planning Issue												
	01	30-04-2020	Minor Material Amendment Application												
Drawing Title Building 2 - Typical Upper Level External Wall Detail											Job No 10053	Drawing No 10053-B2-A-B5D9-G251-D-TY2-001	Revision 01		