




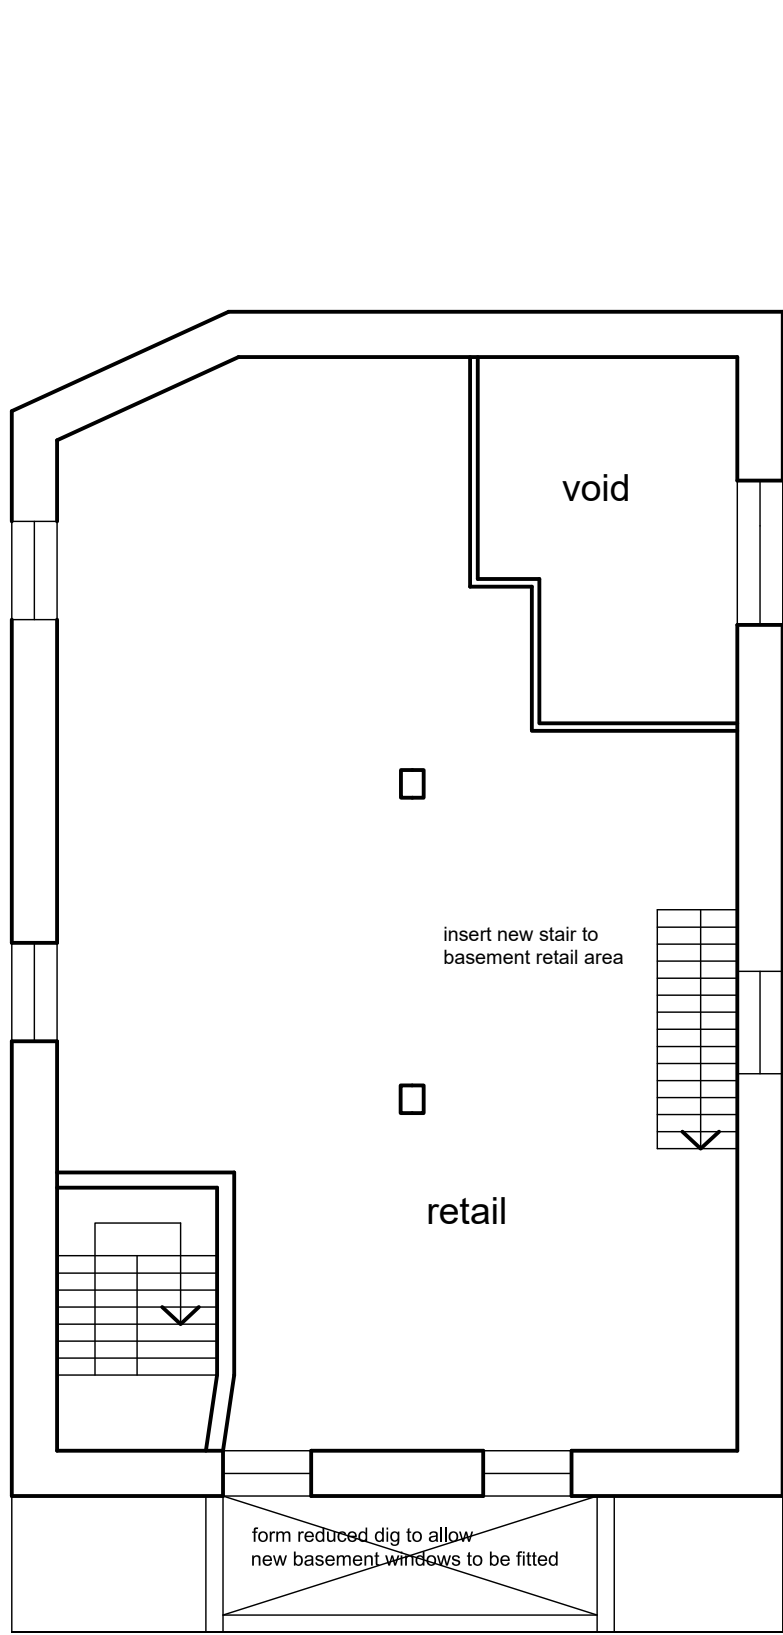


Basement

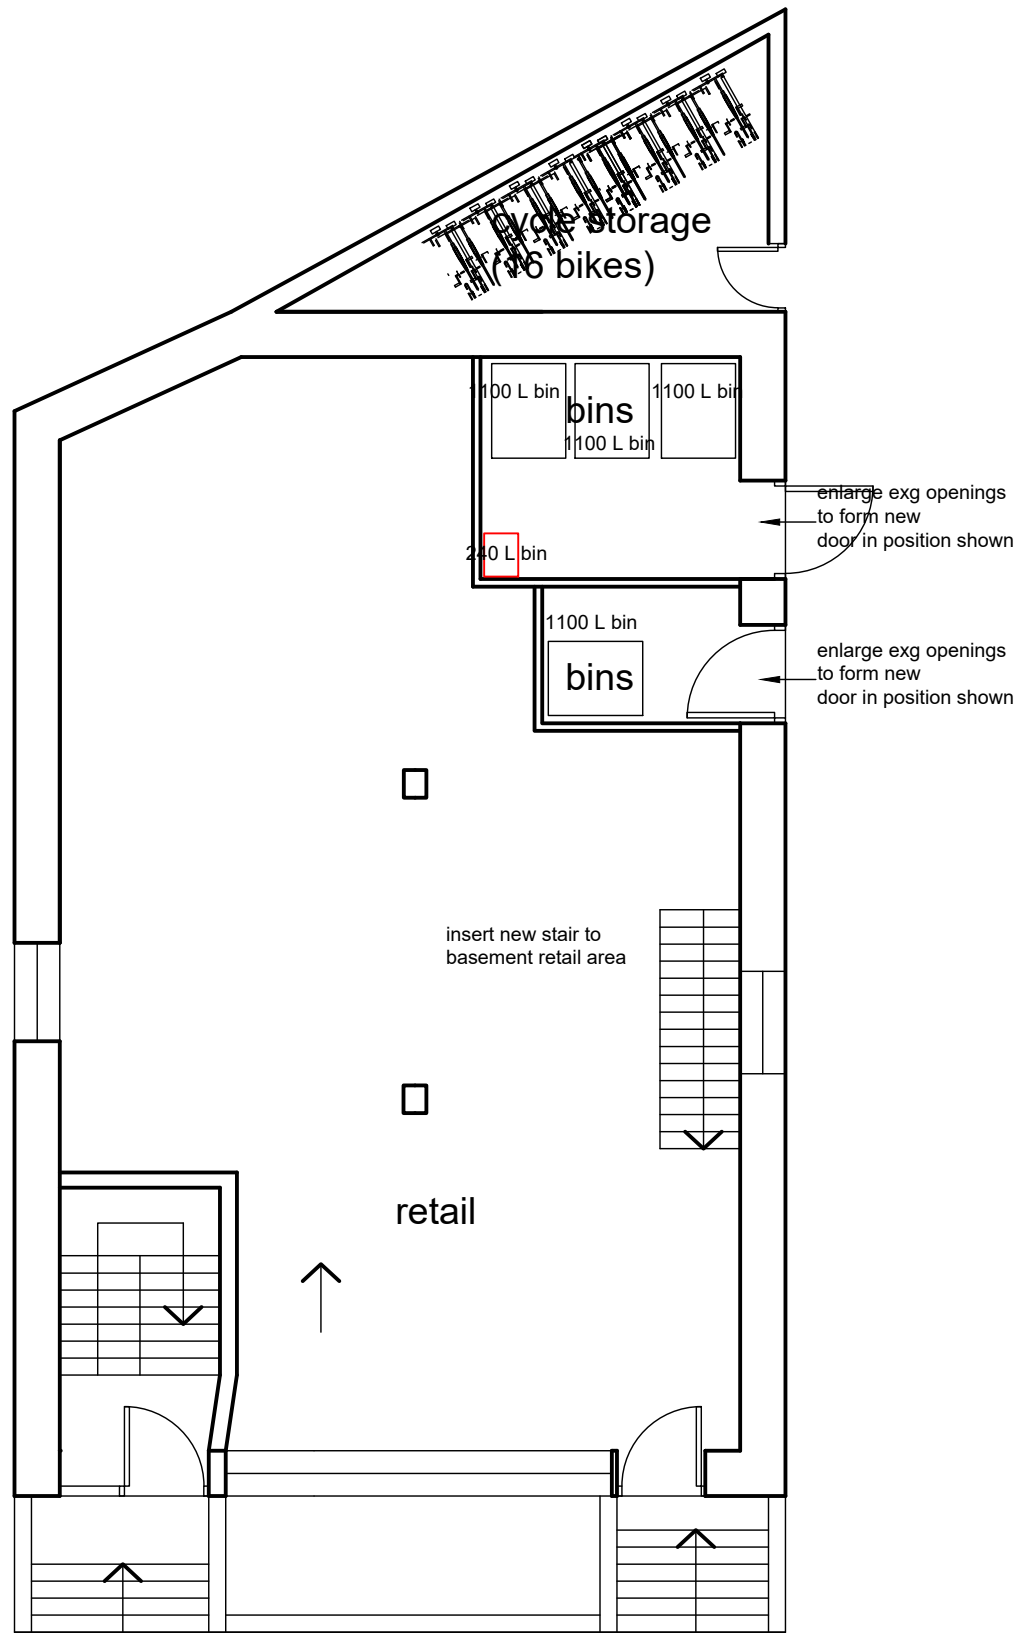


Ground Floor

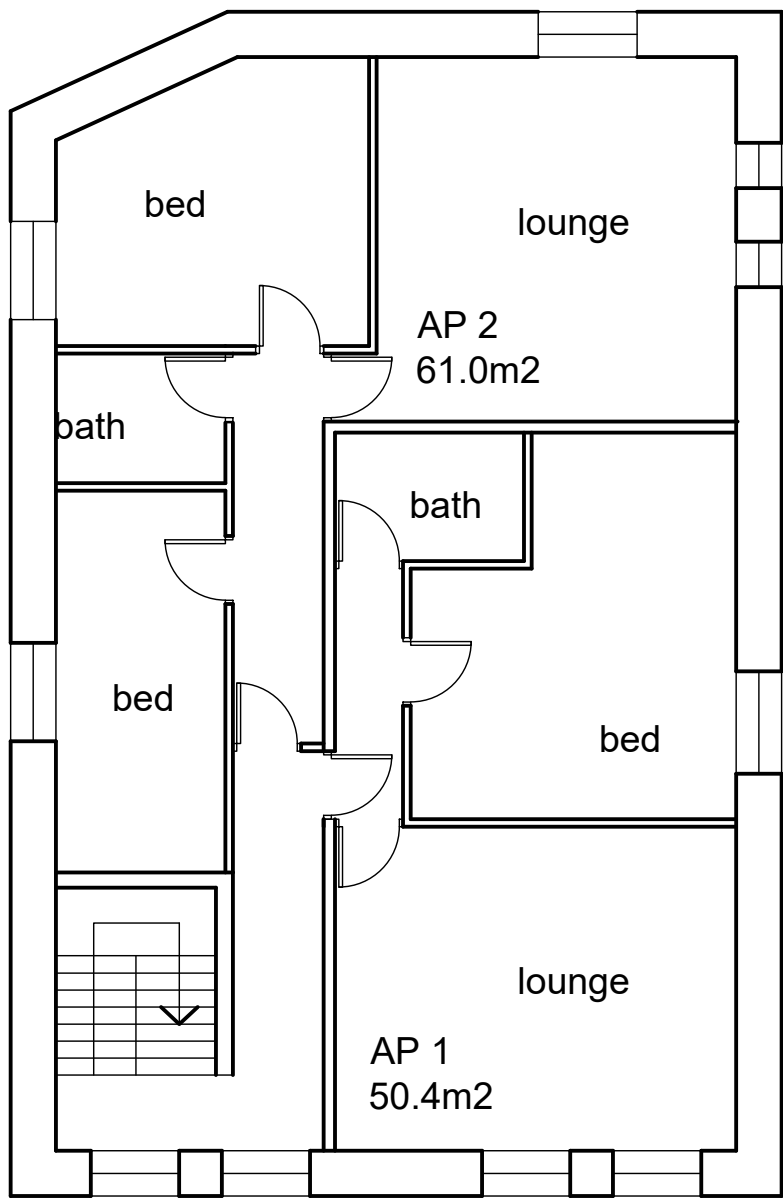


First Floor

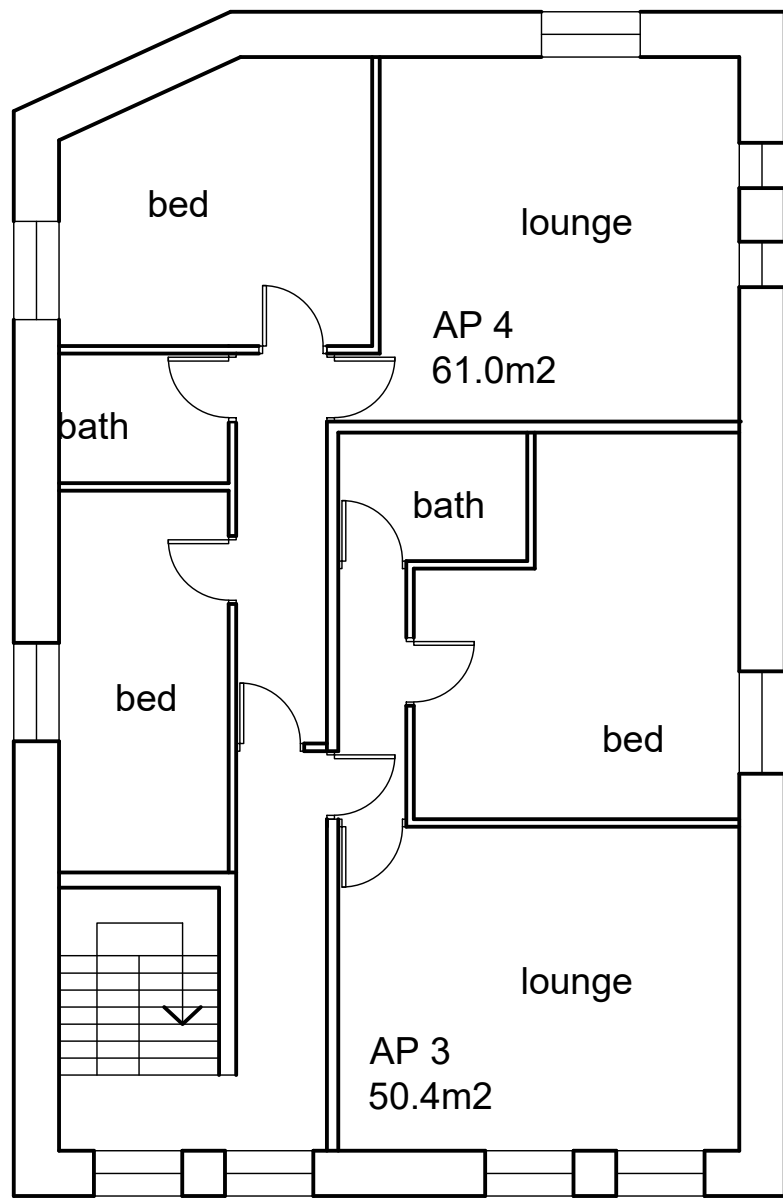


Second Floor

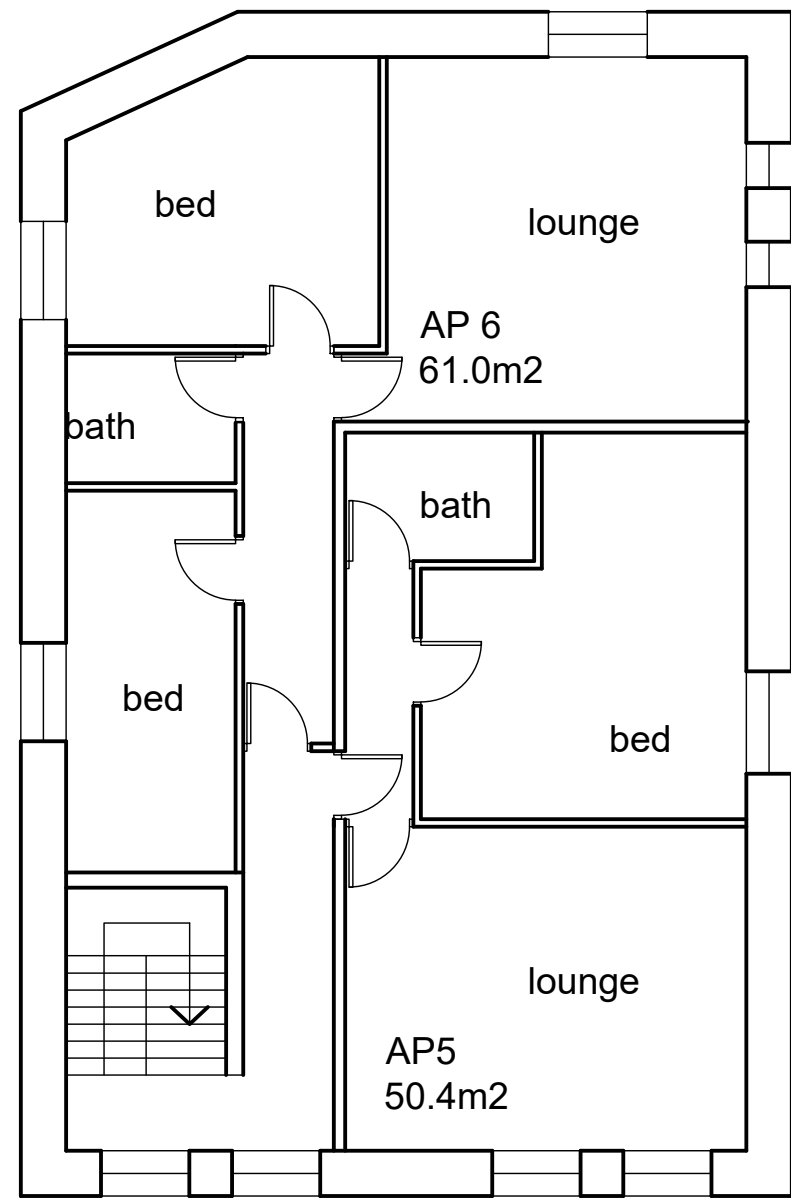


Third Floor

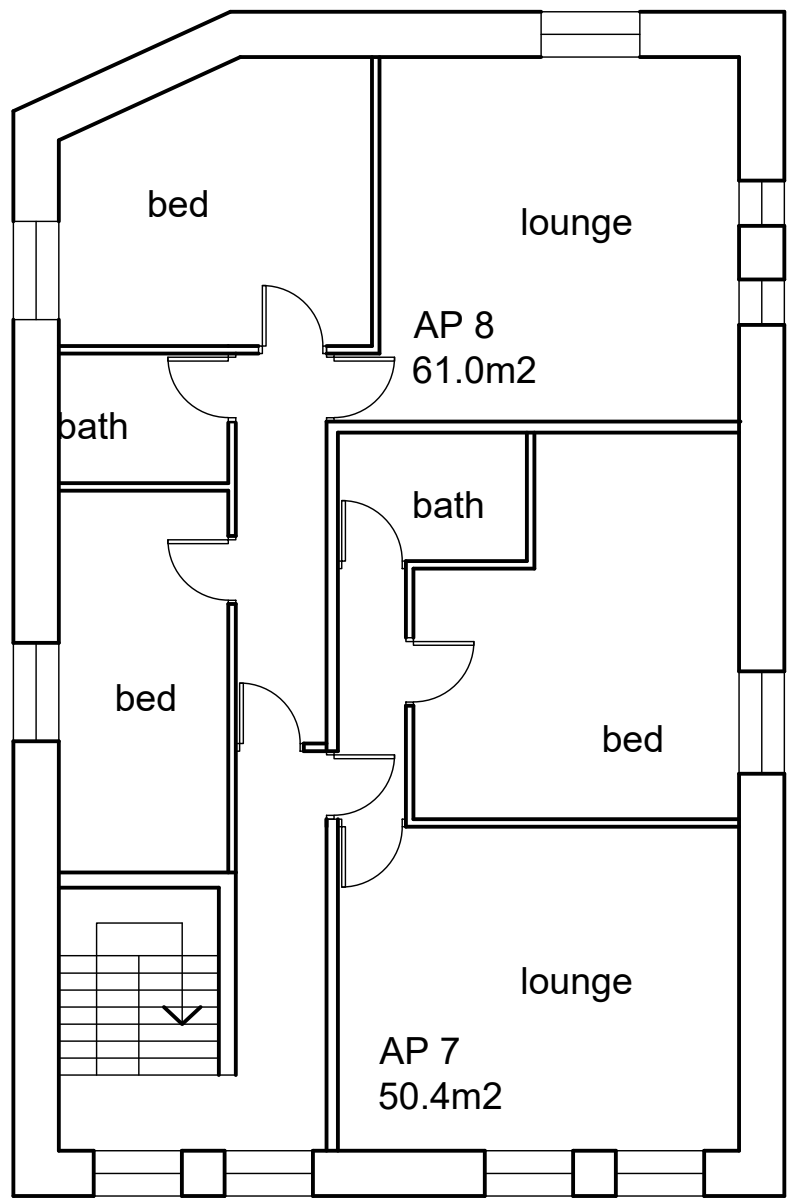


Fourth Floor

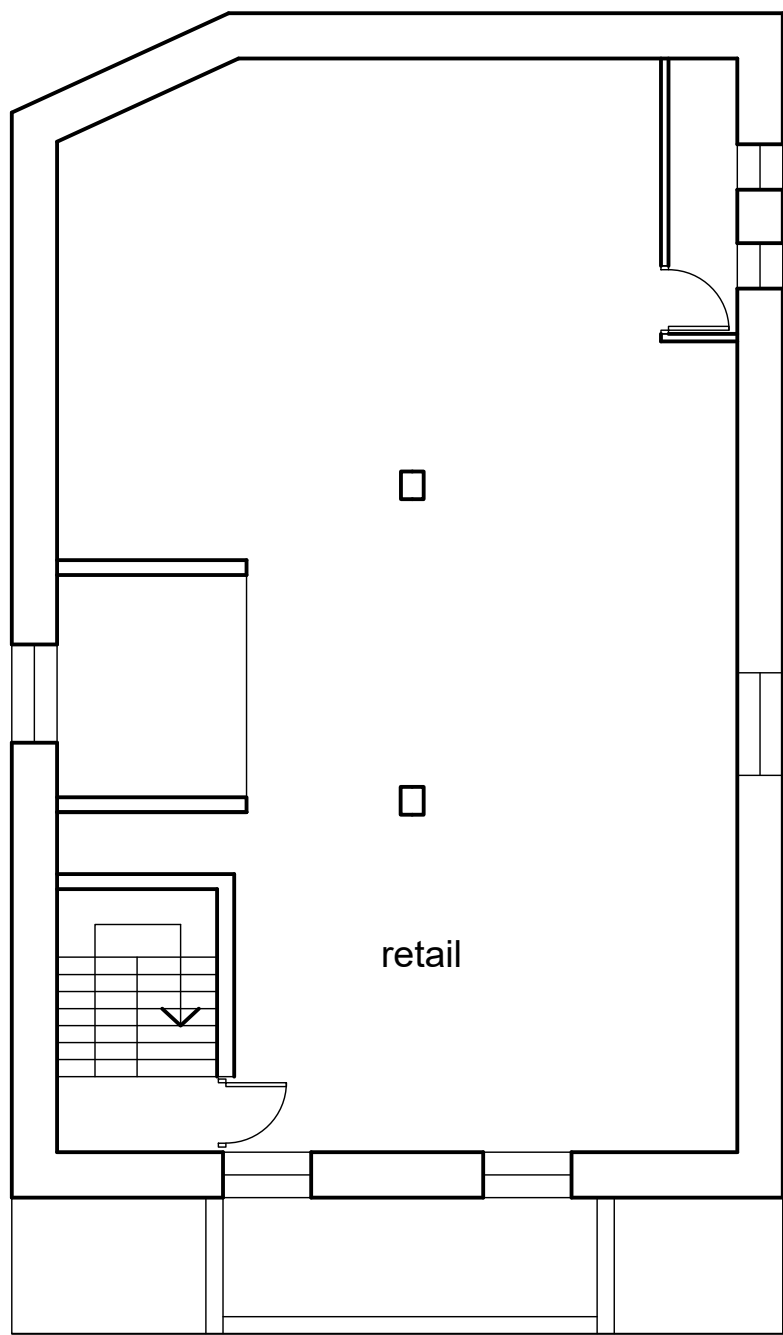


Basement

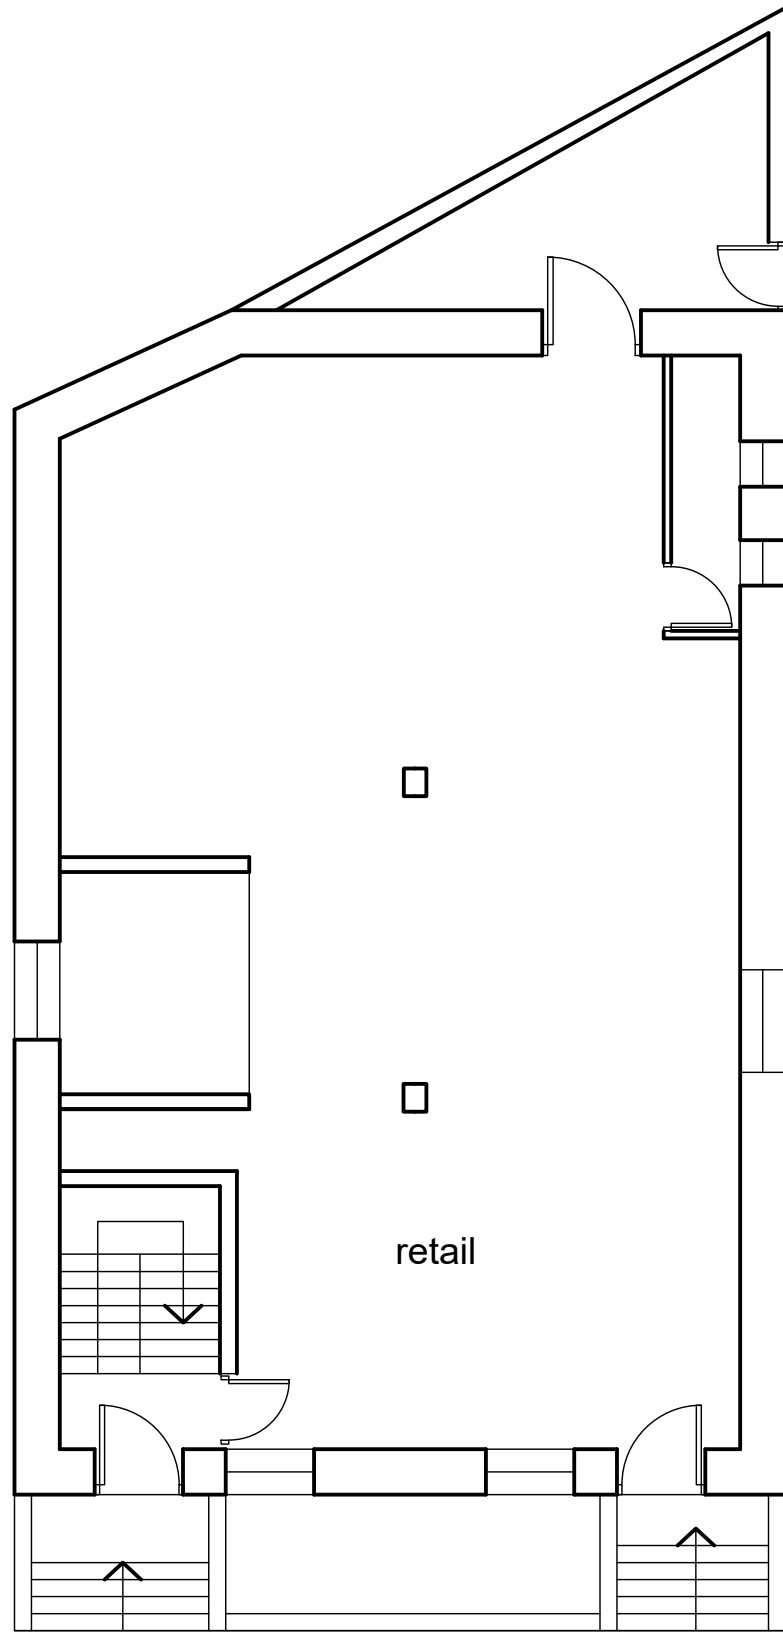


Ground Floor

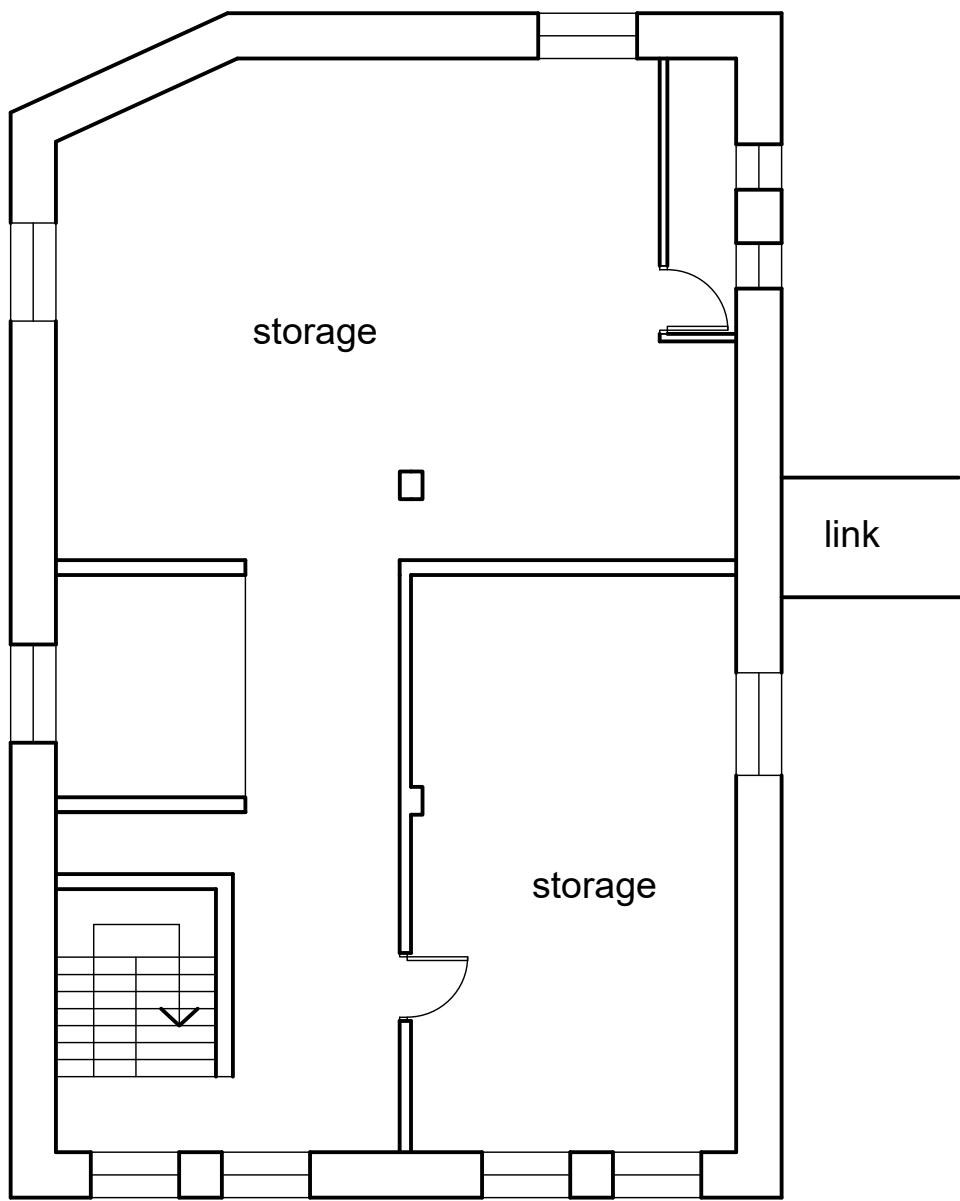

First Floor

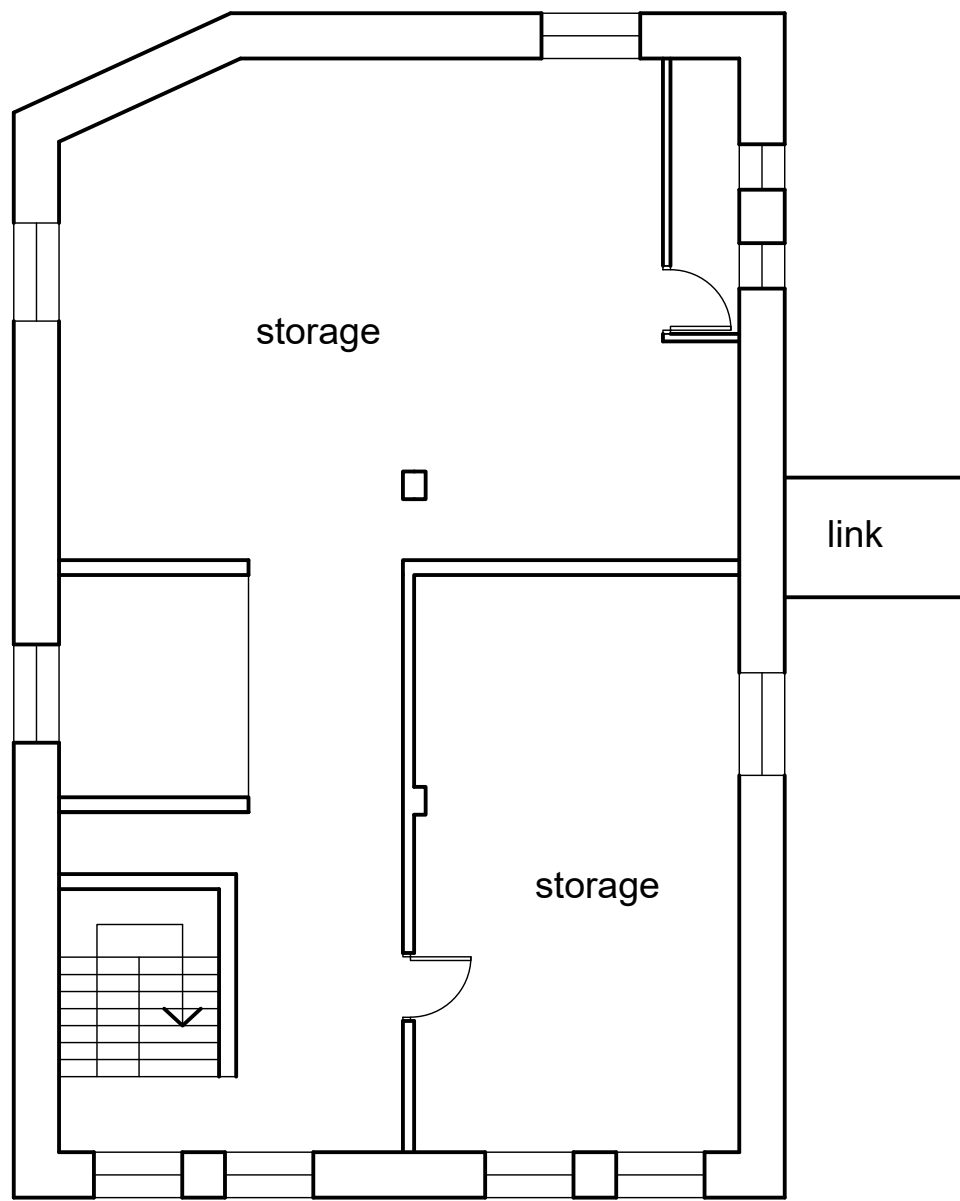

Second Floor

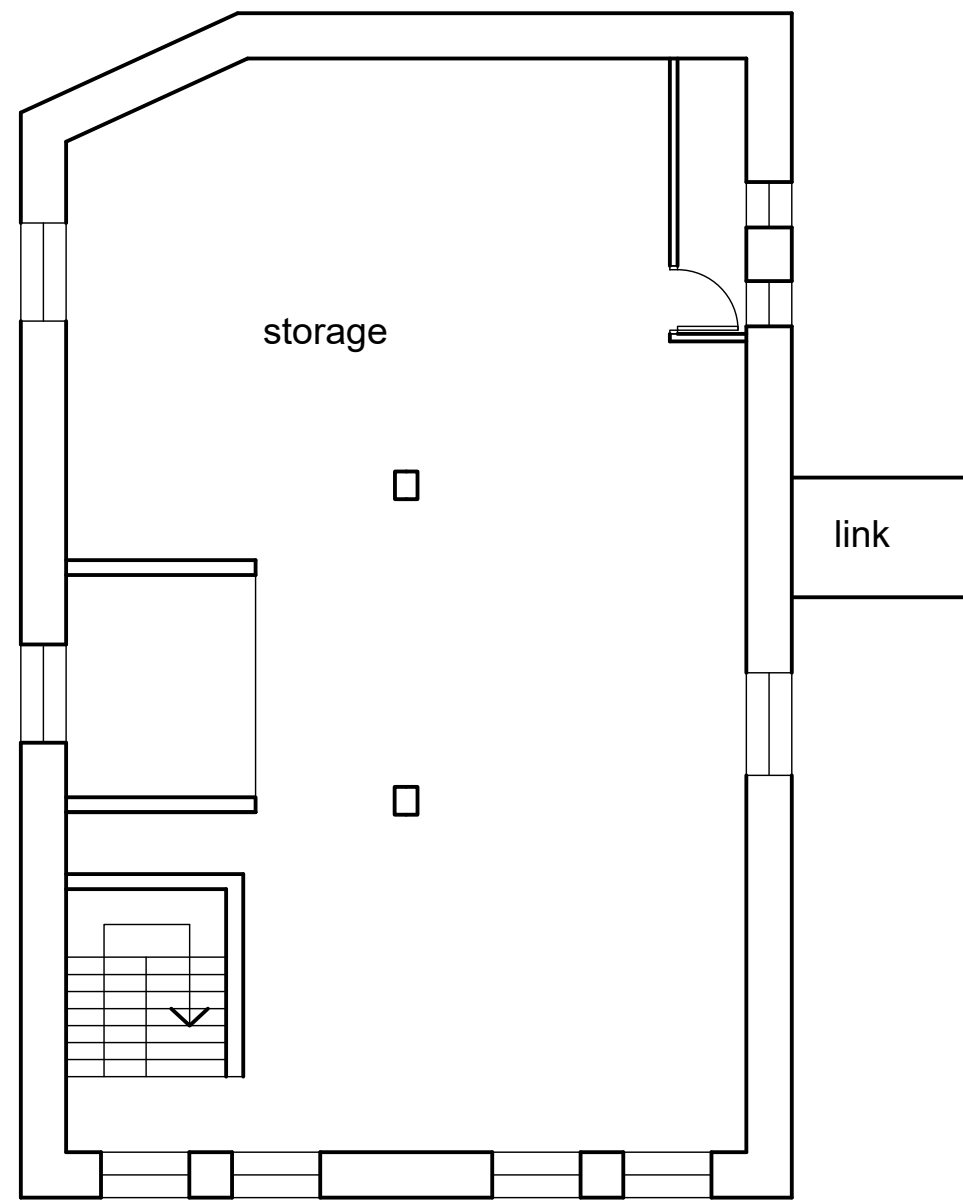

Third Floor

Notes :-
Do not scale from this drawing .

All dimensions to be checked on site prior to the commencement of works.

All work & drainage to be to the entire satisfaction of the local authority , statutory undertakings & in accordance with the current building regulations.

Any drains passing under building to be exposed & encased in 150mm conc.

All structural timber is to be stress graded

Rev.	By	Date



Chartered Architects & Interior Designers
1 Cranleigh Avenue
Stockport
SK4 3 PZ

Tel : 07581 056 056

Site
7 Rainforth Street
Manchester

Title
Existing and Proposed Plans

Project Manager/ Checked	Drawn By	Scale	Date
		1:100 @ A1	0319
Arch./Des.	Drawing Number	F11/EA/01	Rev.