




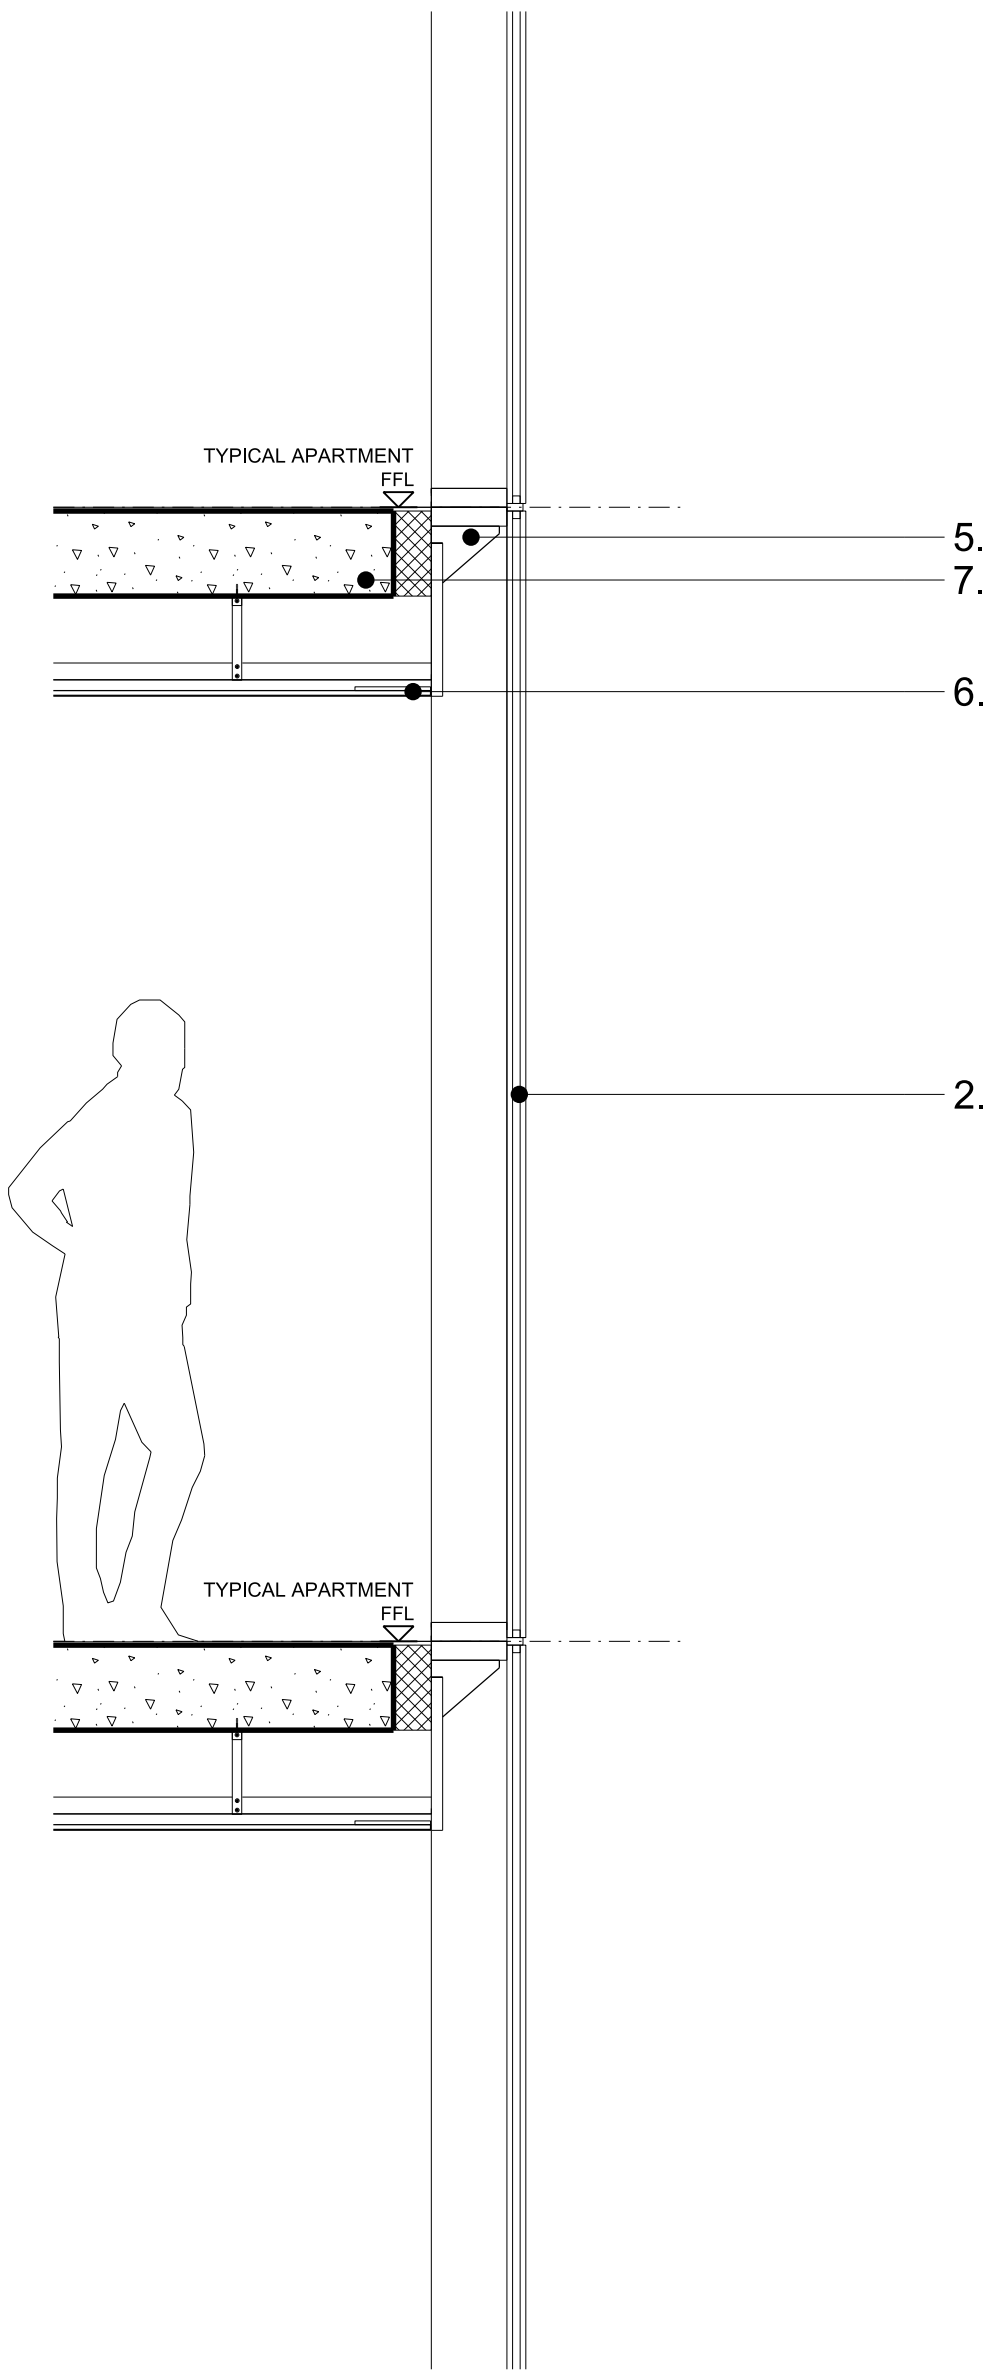

Detail Section | 1:20

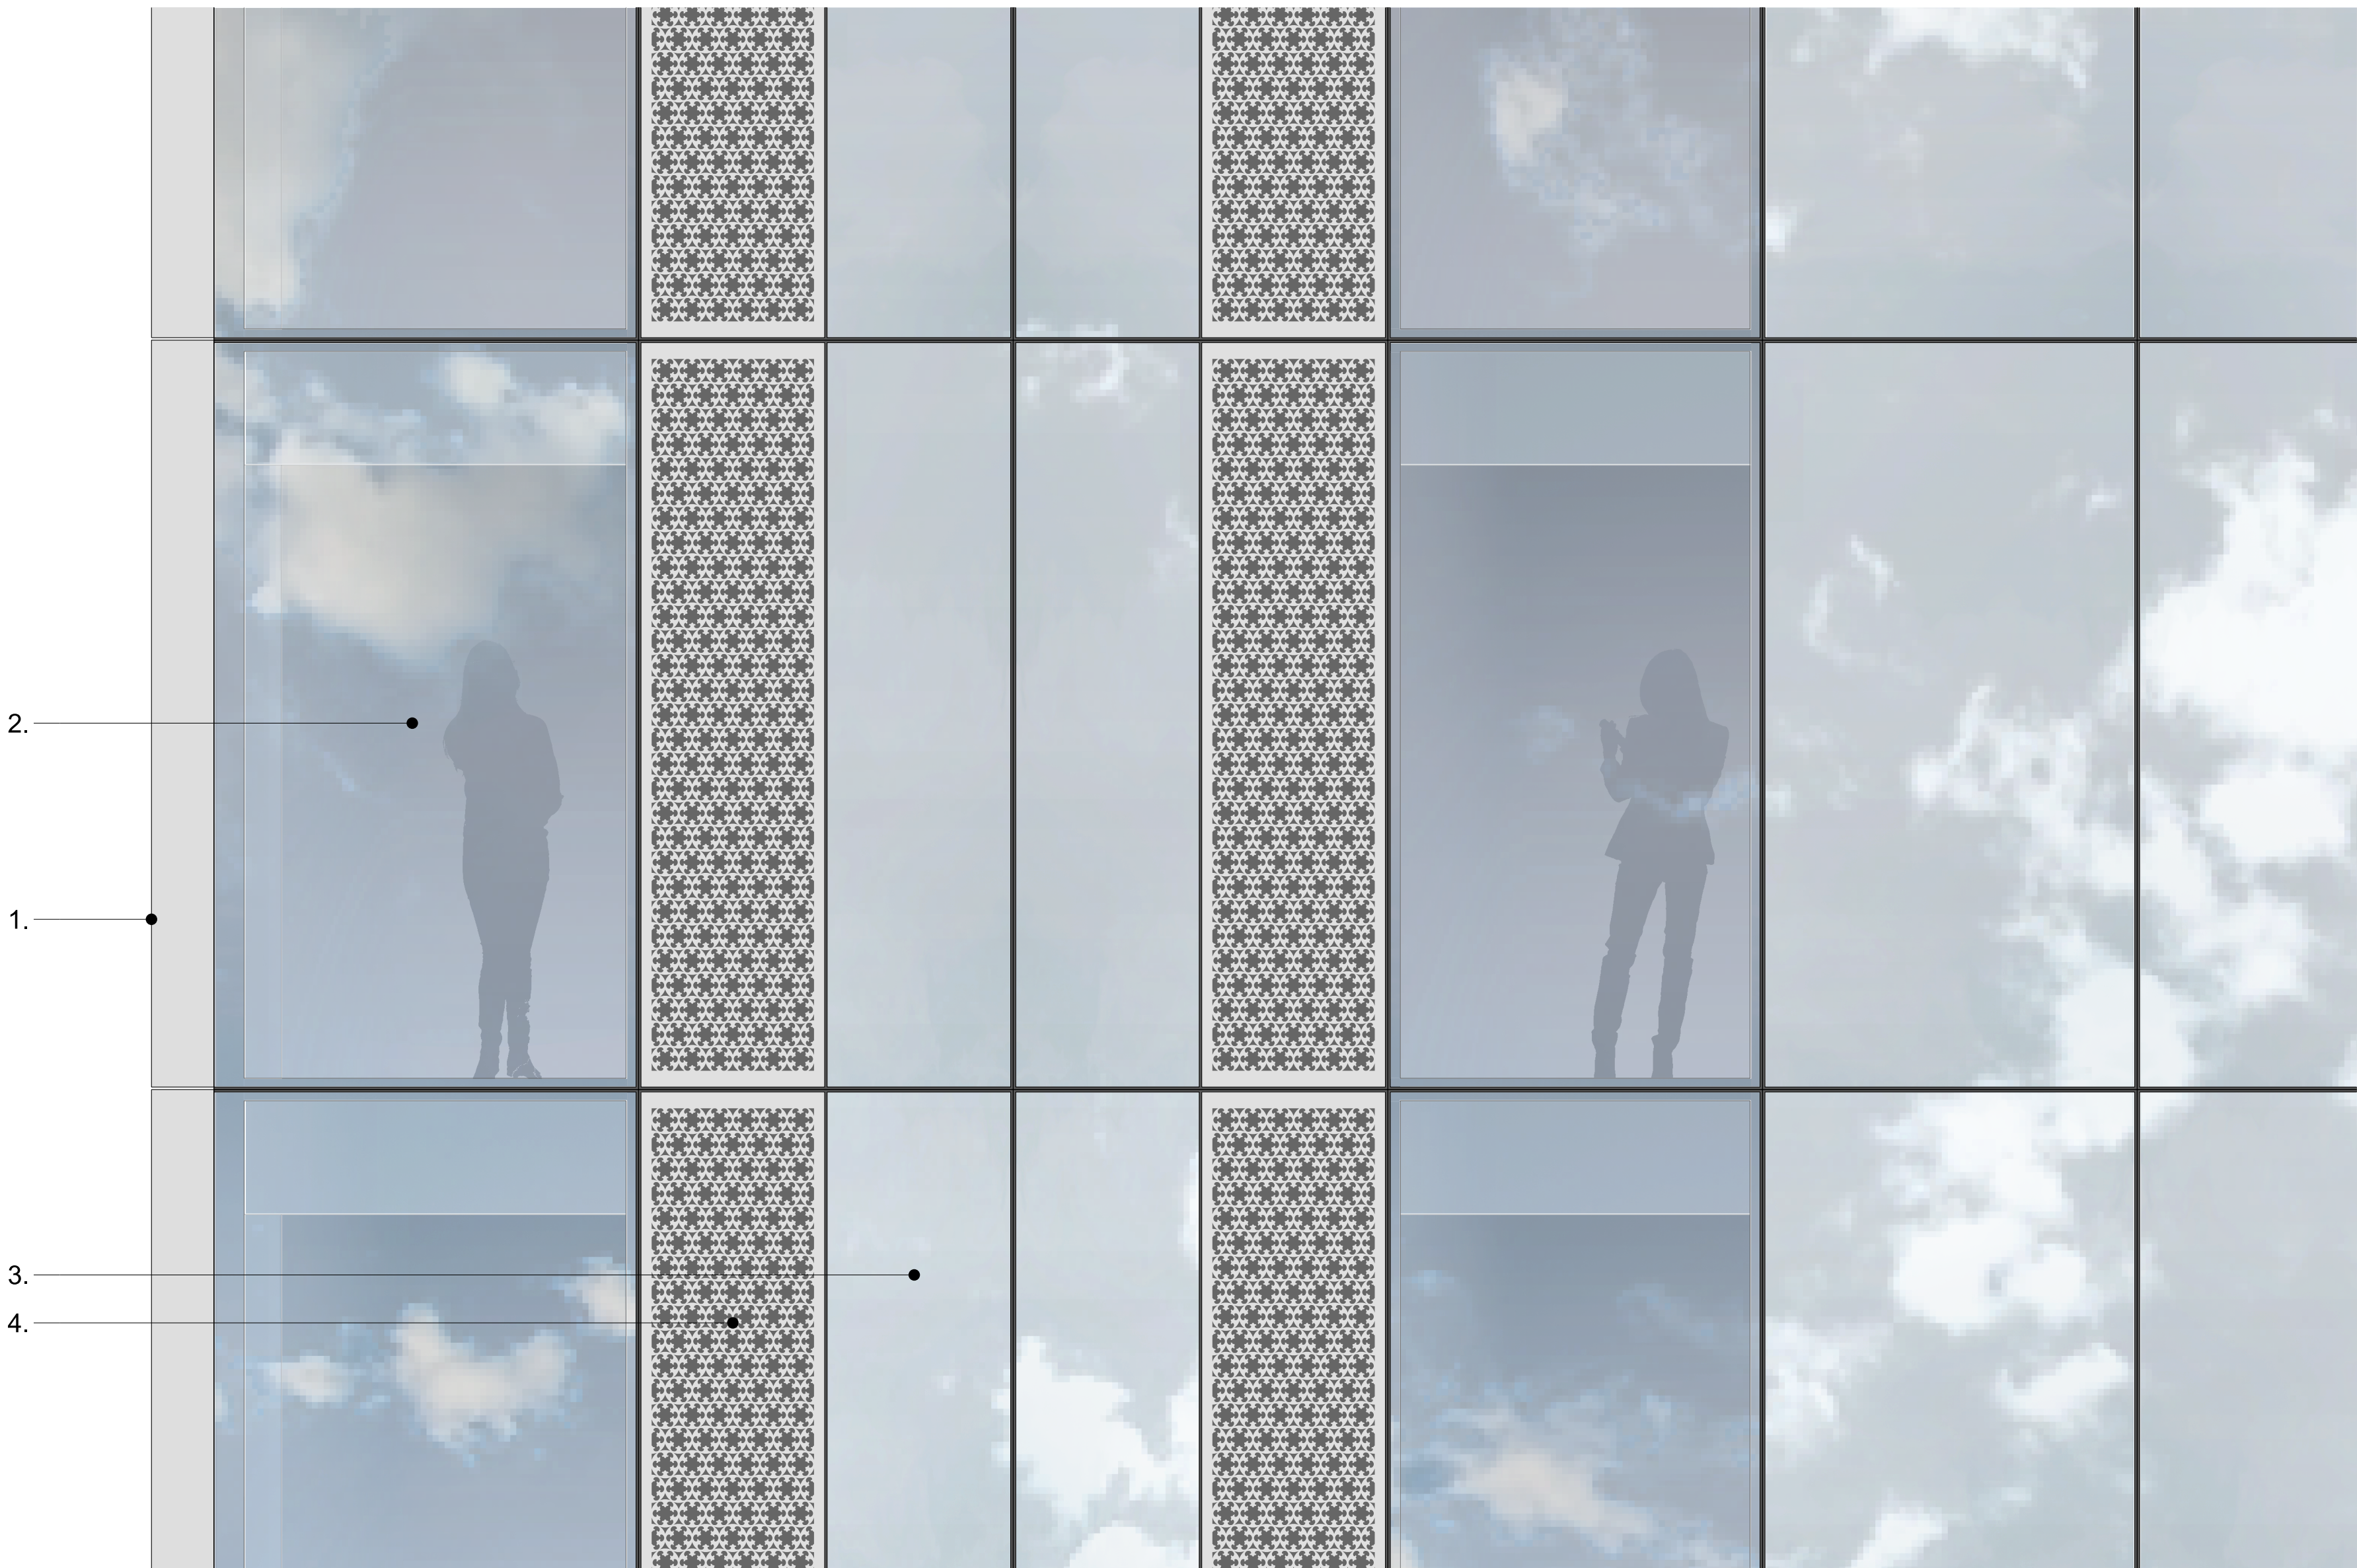


Detail Elevation | 1:20

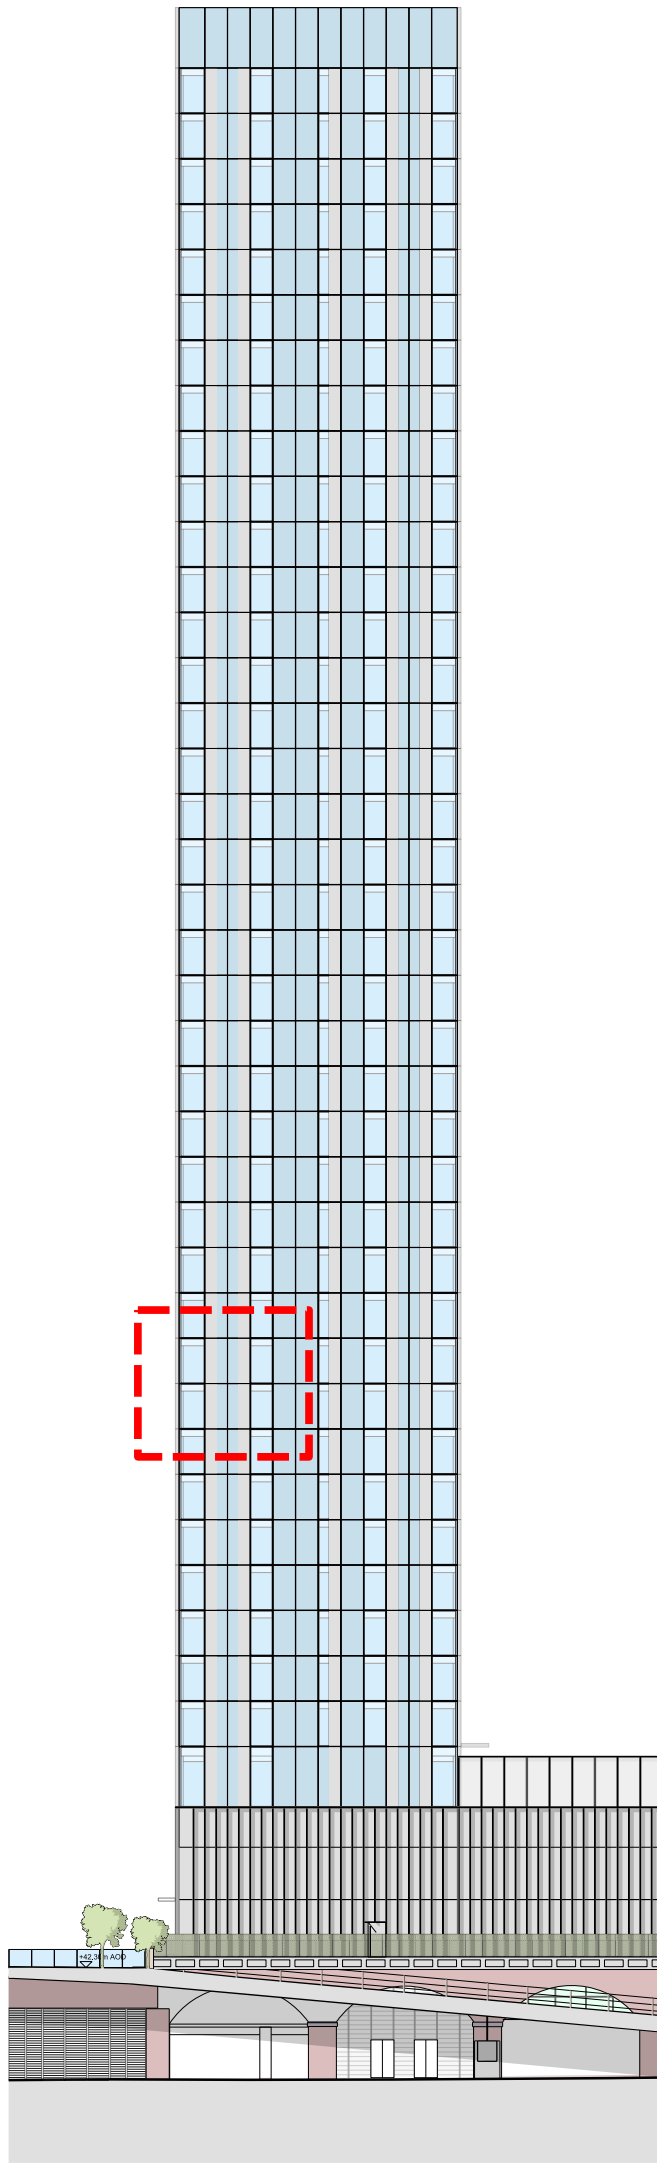

Key Elevation | NTS

Key

- 1. Projecting curtain wall vertical mullion. Colour - Grey.
- 2. Full height clear double glazed units (unitised). Silicone jointing between glass to glass interfaces.
- 3. Glass fronted insulated solid panel. 100% Enamelled frit spandrel glass
- 4. Perforated metal screen in plane of facade to conceal pivoting solid ventilator
- 5. Aluminum profile
- 6. Ceiling
- 7. Concrete slab

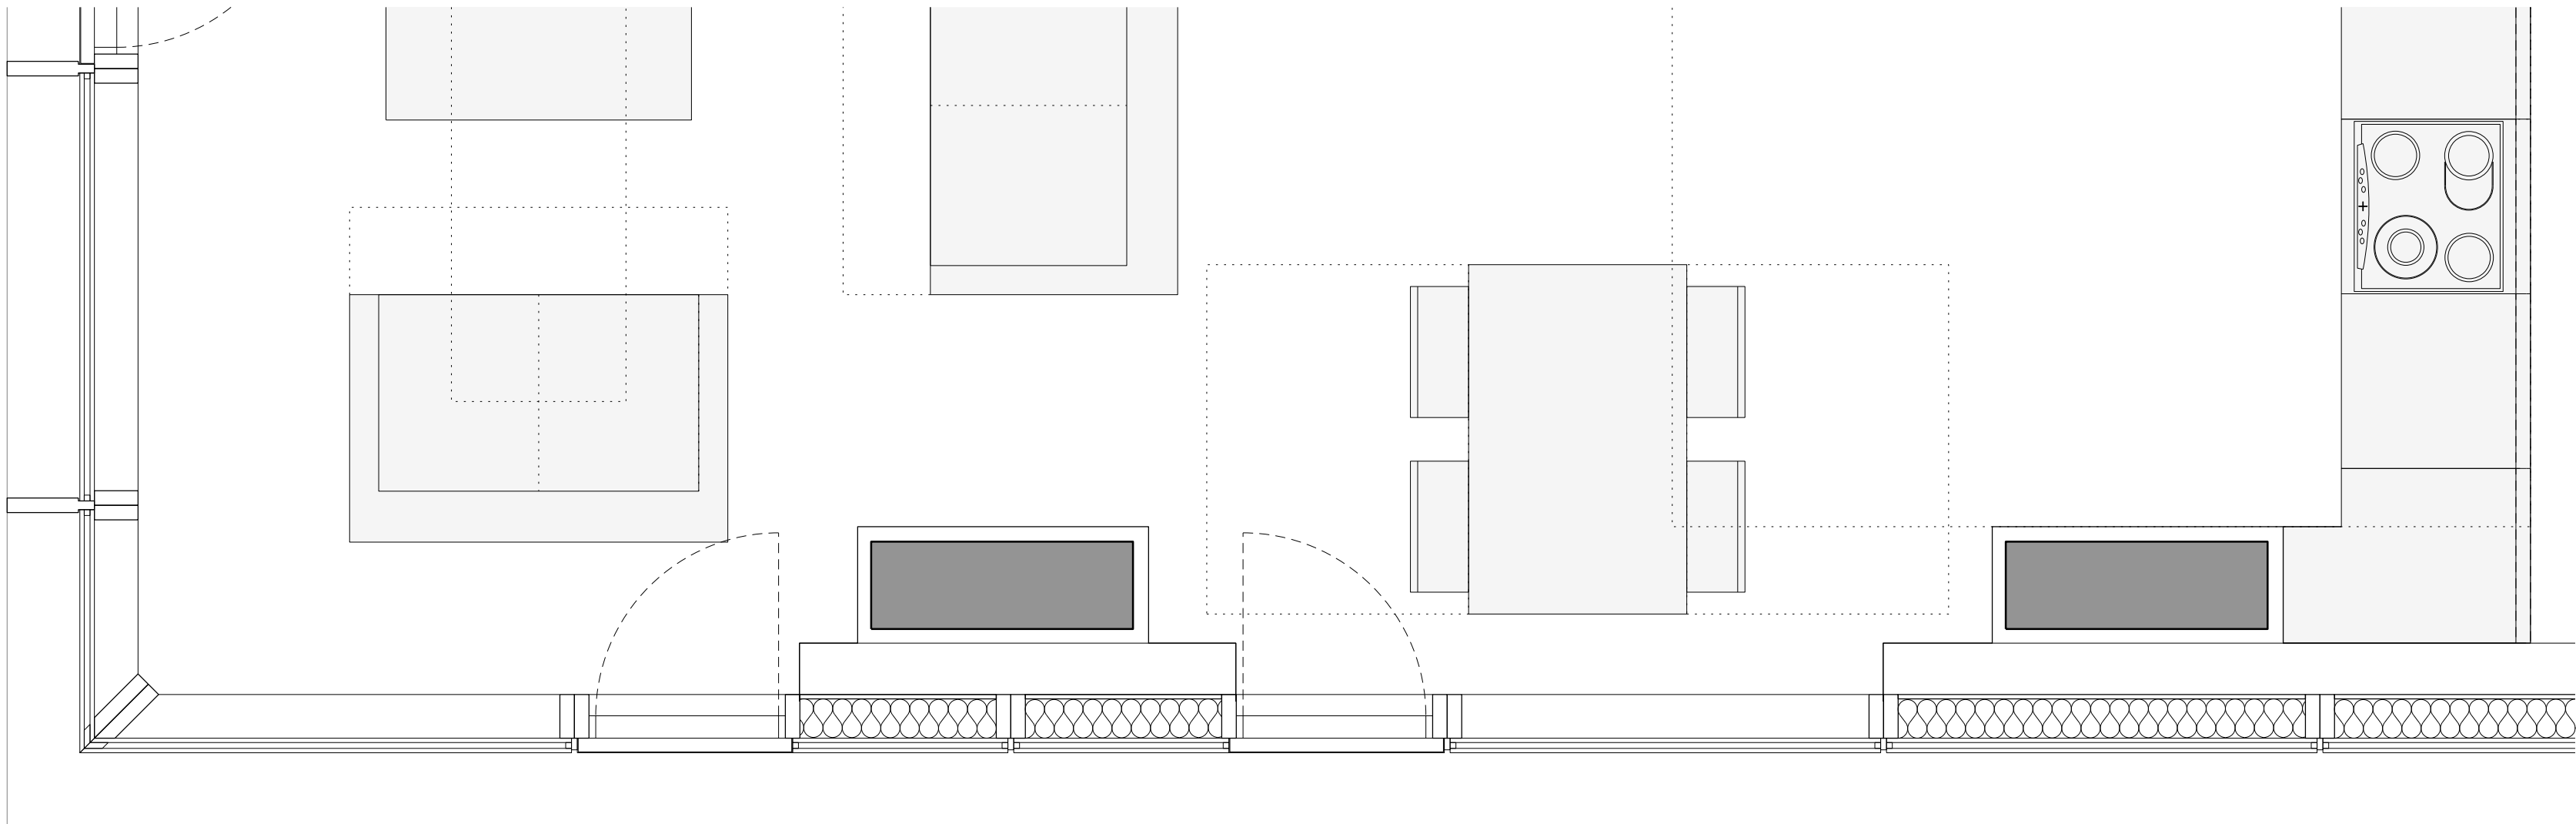

Detail Plan | 1:20

This drawing is copyright Do not scale off dimensions. All dimensions to be checked on site by contractor. Contractor to report any dimensional discrepancies, errors or omissions prior to commencing on site.	Rev/	Date	Description	Rev/	Date	Description	Rev/	Date	Description	North 	Project Title		Status		 MANCHESTER Riverside, 4 Commercial St Manchester M16 4RD +44 (0)161 835 2345 www.simpsonhaugh.com LONDON 2-6 Roberts Place London EC1R 6BB +44 (0)20 7549 4900 mail@simpsonhaugh.com	
	00	17-03-2017	Planning Issue								Former Bauer Millet Site		Planning			
	01	30-04-2020	Minor Material Amendment Application								Drawing Title		Job No	Drawing No		Revision
											Building 2 - Typical Lower Level External Wall Detail		10053	10053-B2-A-B5D9-G251-D-TY1-001		01