


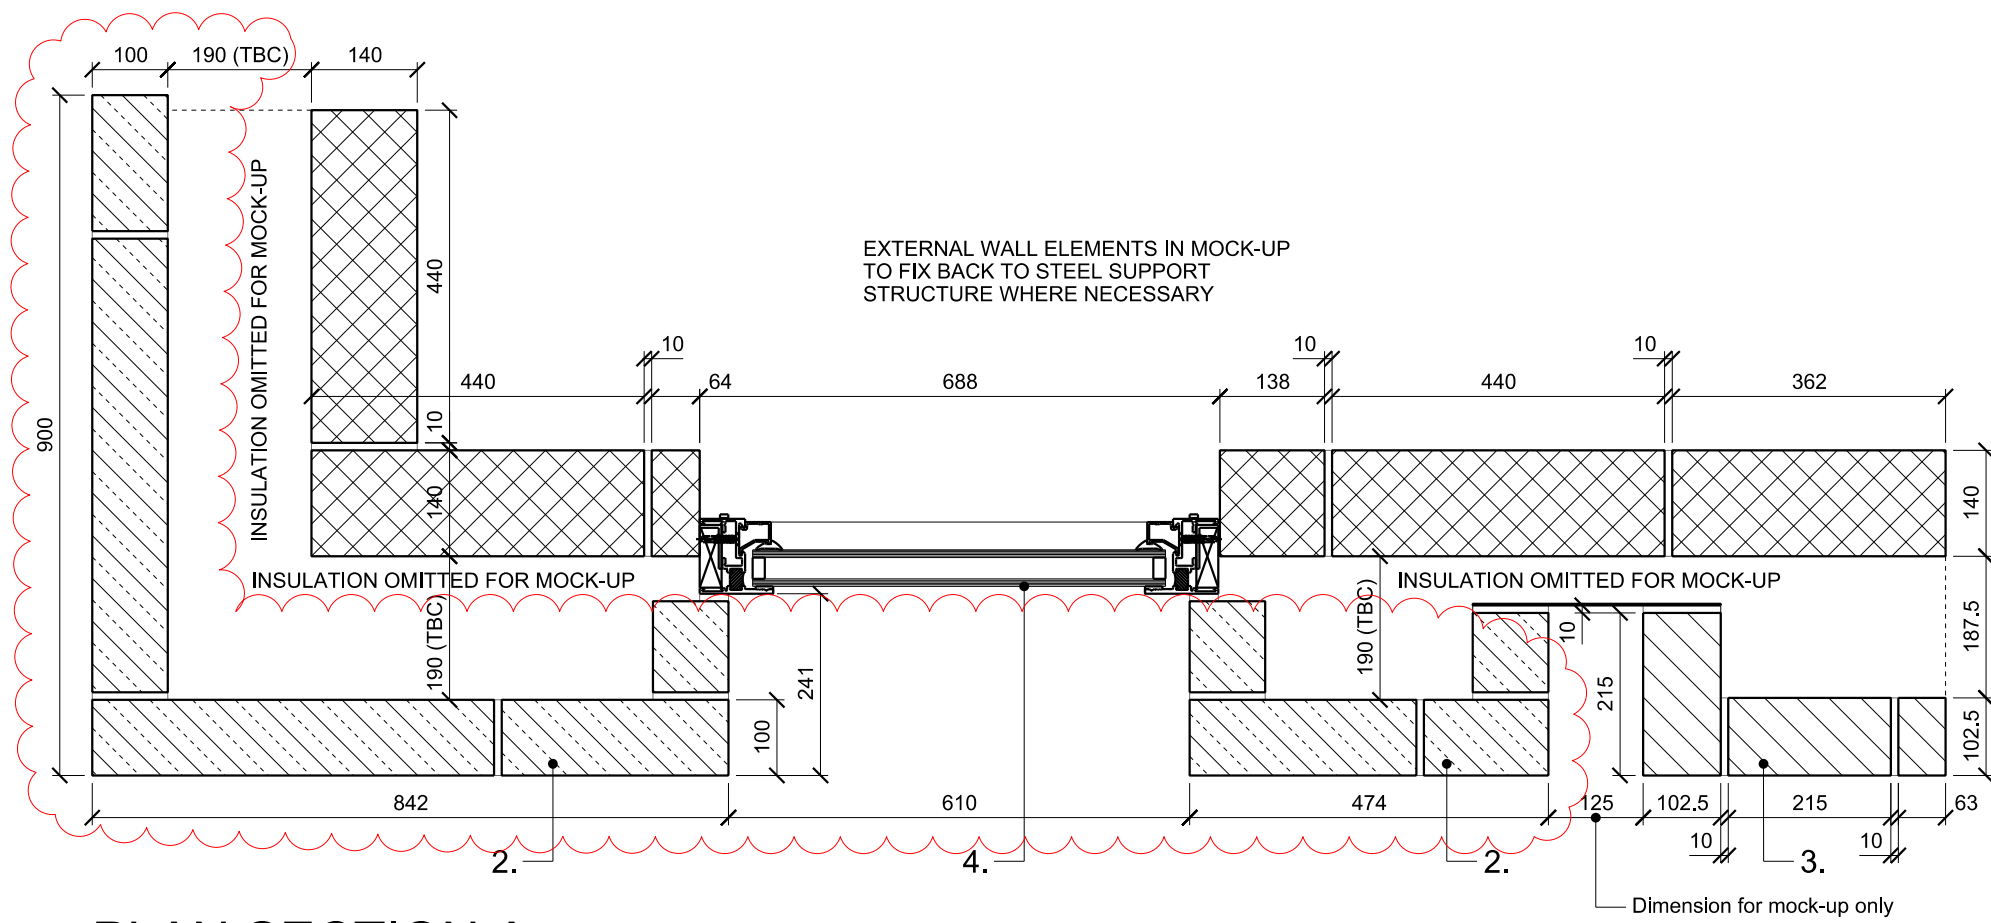


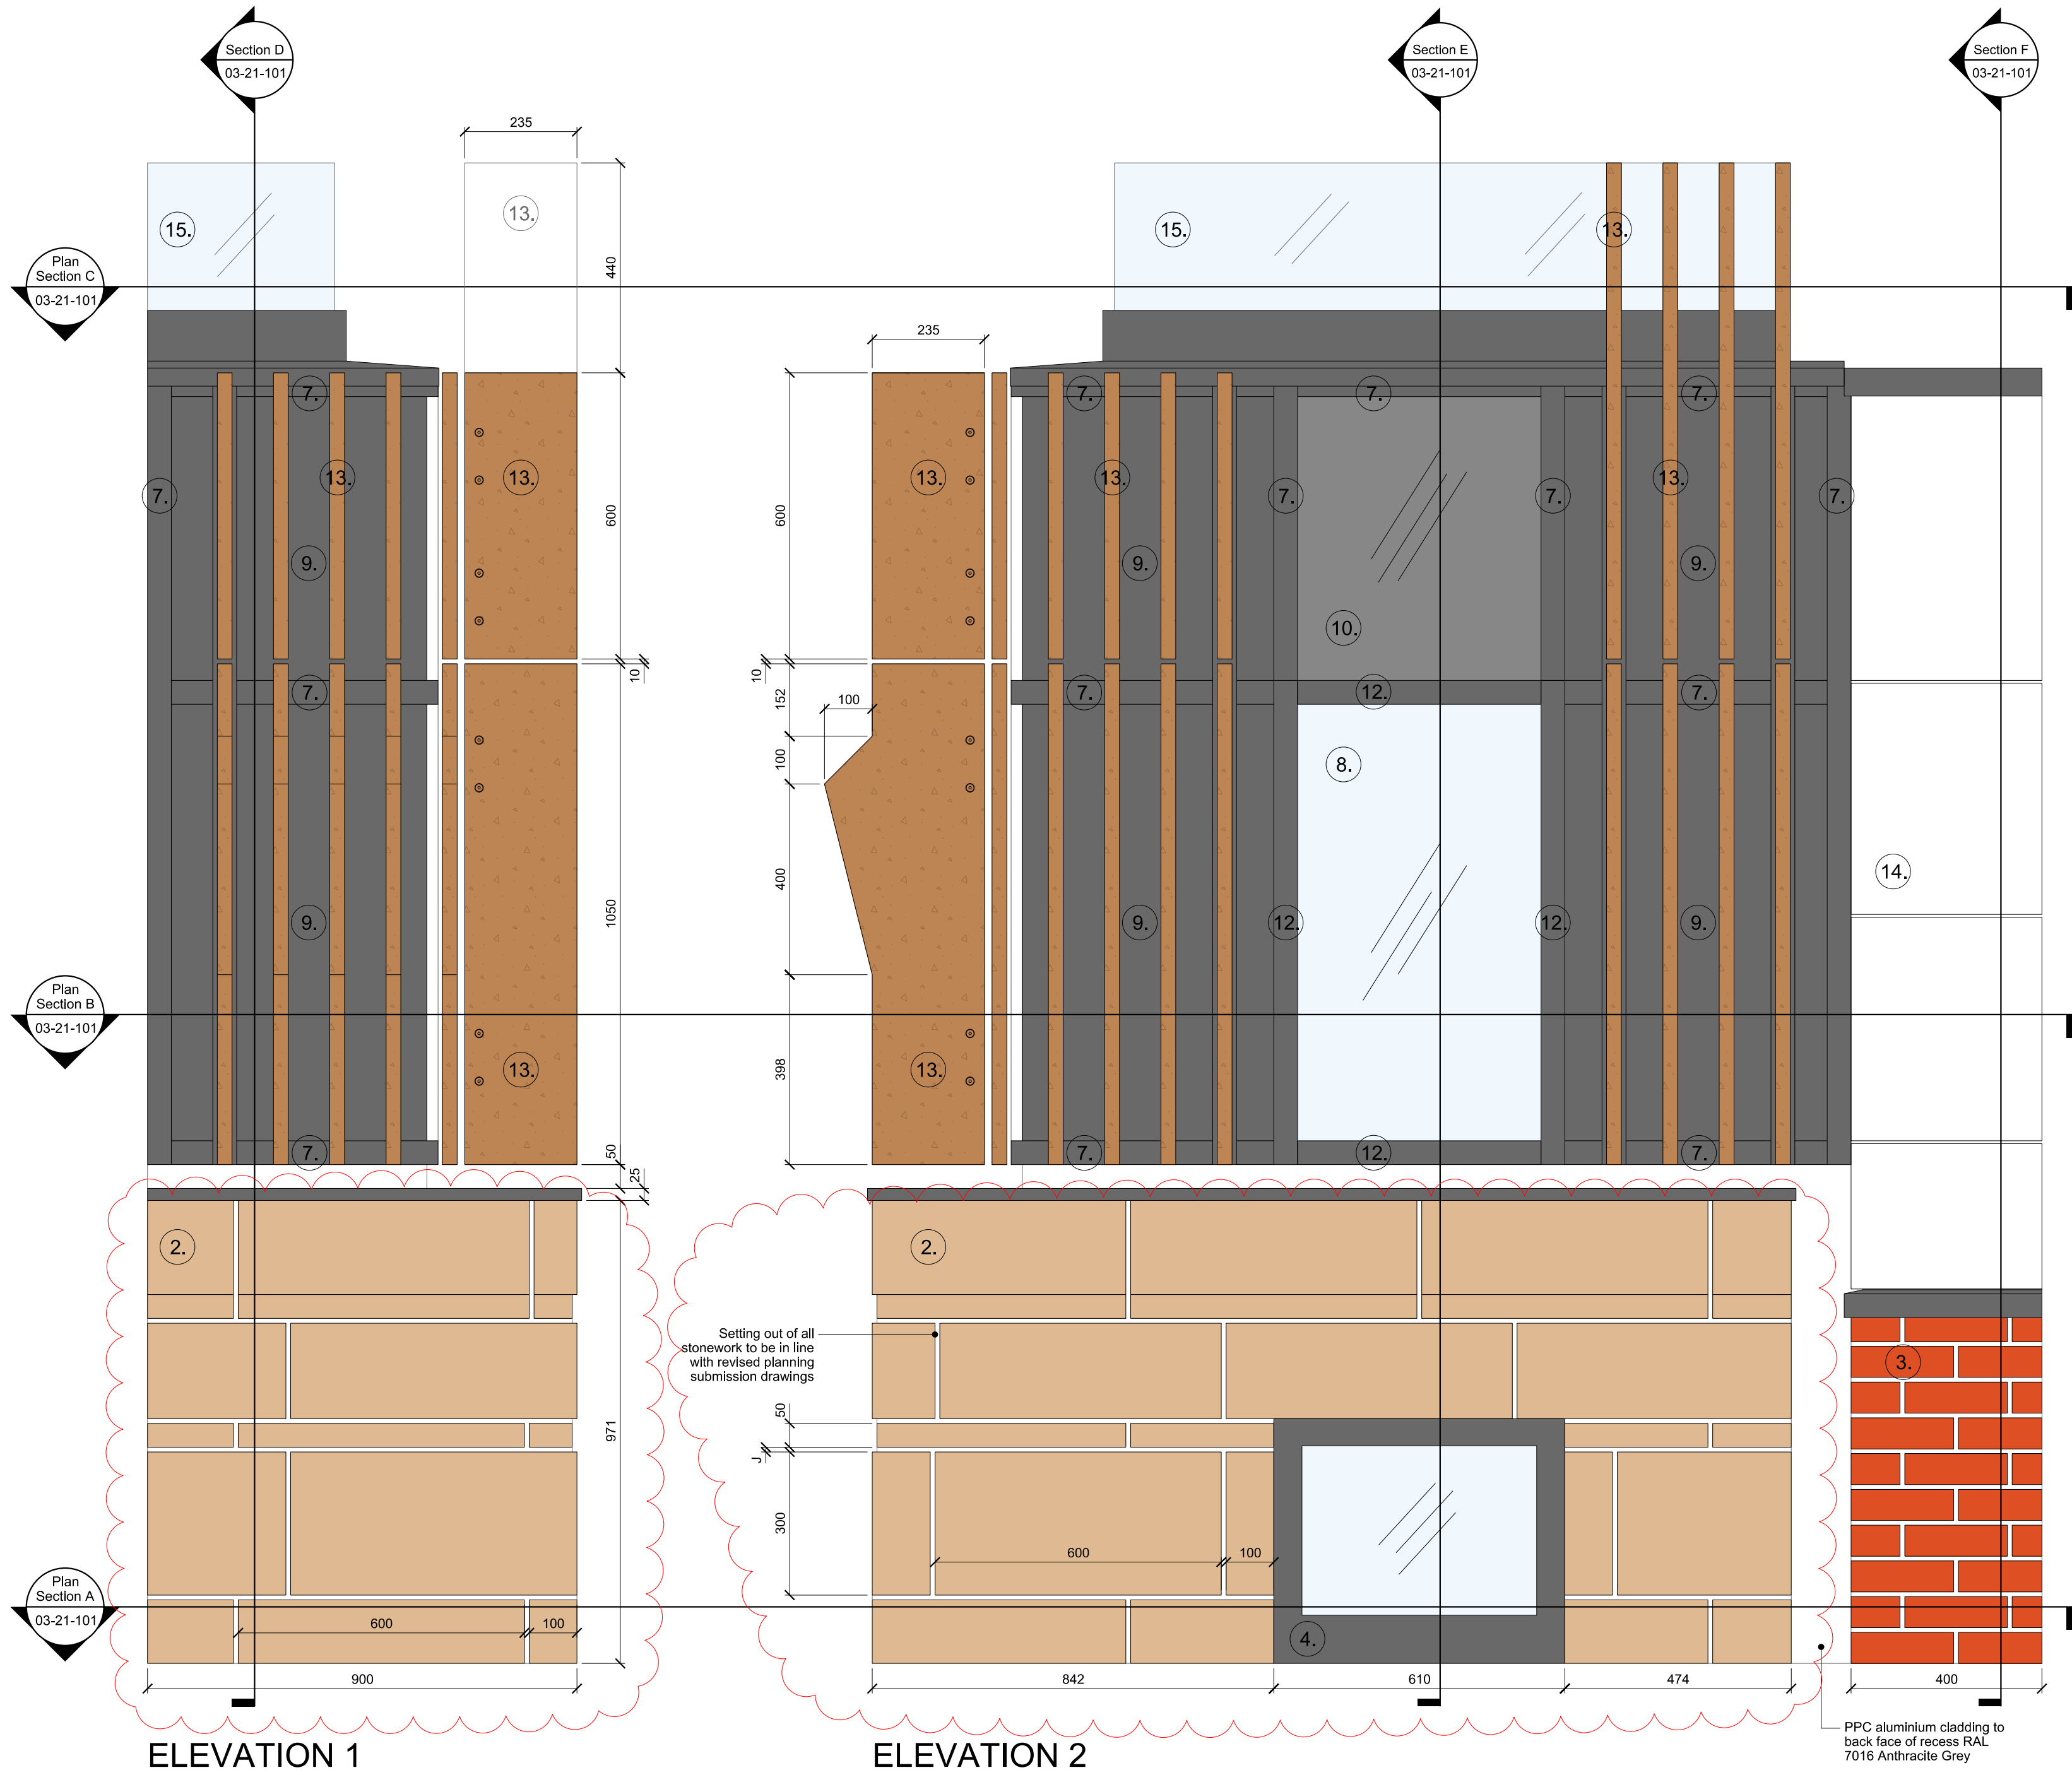

PLAN SECTION A

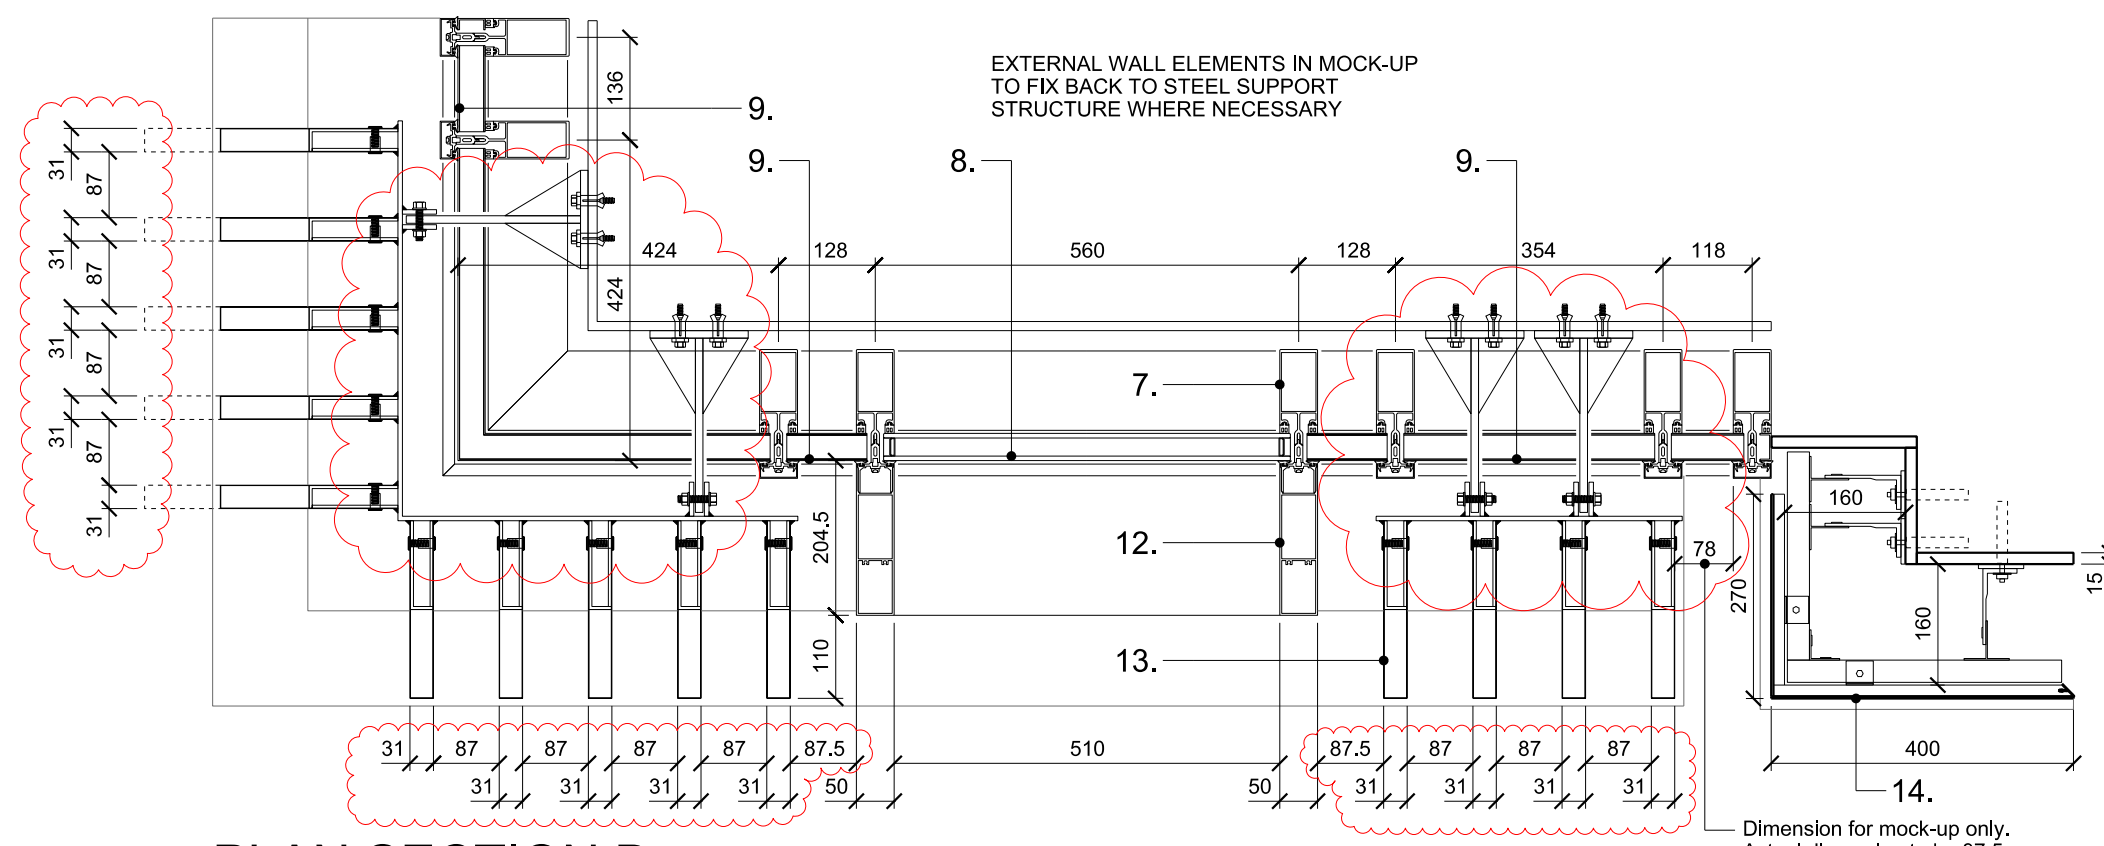

PLAN SECTION B

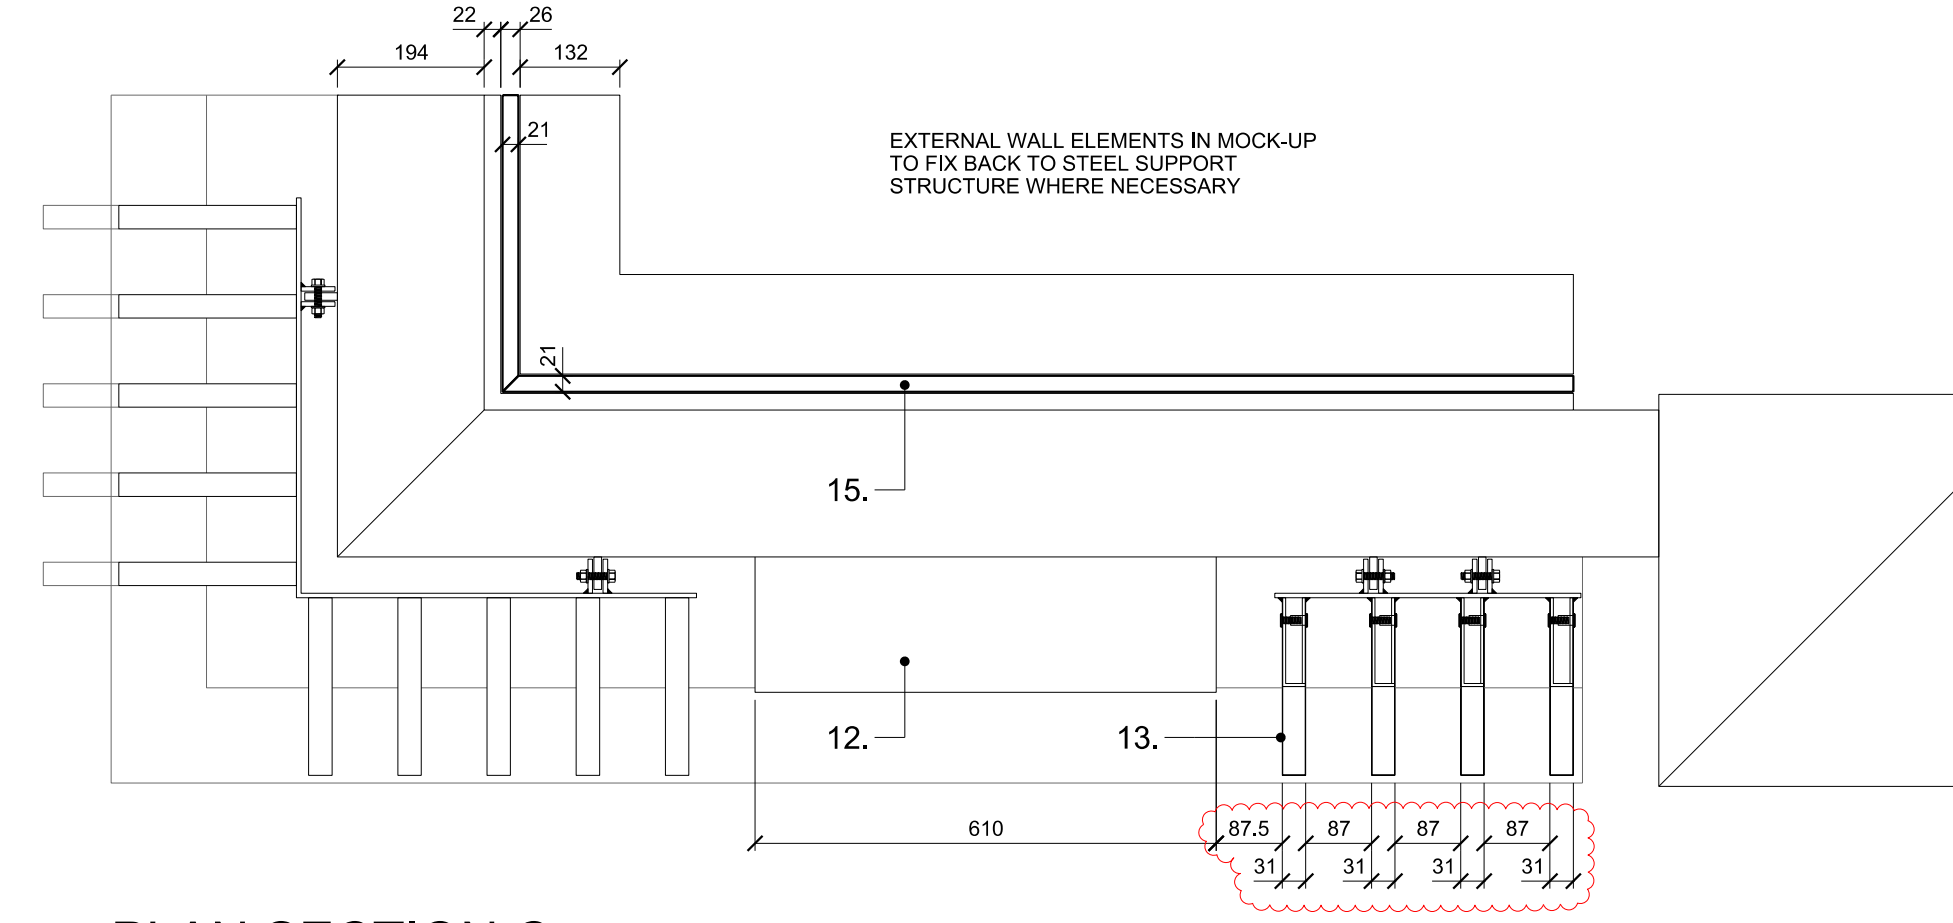

PLAN SECTION C

KEY:

- 2. Traditionally laid and pointed stonework cavity wall with washed course sand/lime mortar and blockwork inner leaf. Stonework to be Ashlar Quintanar Sandstone with recessed horizontal banding as per revised planning drawings
- 3. Traditional masonry red brick cavity wall with natural mortar finish and blockwork inner leaf. Brick to be Ibstock Commercial Red
- 4. PPC aluminium window system RAL 7016 Anthracite Grey
- 7. PPC aluminium backbox framing to curtain walling system
- 8. Clear glazed unit within curtain walling
- 9. PPC solid aluminium insulated panel within curtain walling RAL 7016 Anthracite Grey
- 10. Opaque glazed insulated spandrel panel within curtain walling back-painted RAL 7016 Anthracite Grey
- 12. PPC aluminium box frame fixed to front face of curtain walling mullions RAL 7016 Anthracite Grey
- 13. Corten steel fins fixed through curtain walling
- 14. Aliva UK Ali Air rainscreen cladding system with white ceramic tile
- 15. Glazed balustrade with PPC aluminium upstand flashing RAL 7016 Anthracite Grey

ENVELOPE TARGET U-VALUES:

Curtain walling & windows	1.6W/m²K
- Comar Architectural Aluminium 6EFT	
- Comar Architectural Aluminium 5P.I	
External walls	0.26W/m²K
- Aliva UK Ali Air System	
- Traditional masonry/stone cavity wall with blockwork inner leaf	

Rev F	27.03.20	Following inspection by Planning and Conservation Officers, aluminium curtain walling panels confirmed RAL 7016, stone rainscreen replaced with traditional stonework, mortar details added, corten fin widths, spacing, and fixings amended, & rainscreen joints reduced from 8mm.
Rev E	14.01.20	Fin sizes and spacing amended, box frame depth and rainscreen joints reduced, glazed balustrade added, 9b, added to key, all amended dimensions clouded.
Rev D	15.07.19	Position of extended fins amended.
Rev C	12.07.19	Redrawn.
Rev B	13.07.18	Key amended.
Rev A	26.06.18	General amendments.

FALCONER
CHESTER
HALL



London | Liverpool | Manchester | Kuala Lumpur | Telephone +44(0)151 243 5800

Project Title
27 Dale Street, Manchester.
Drawing Title
External Envelope Mock-Up Details
Client
Kamari Commercial Property Ltd.
Drawn By
Date
MS 25.05.18
Scale
1:10 @ A1
Project No.
P16-019
Drawing No.
03-21-101_F
www.fcharchitects.com
© F.C.H.