



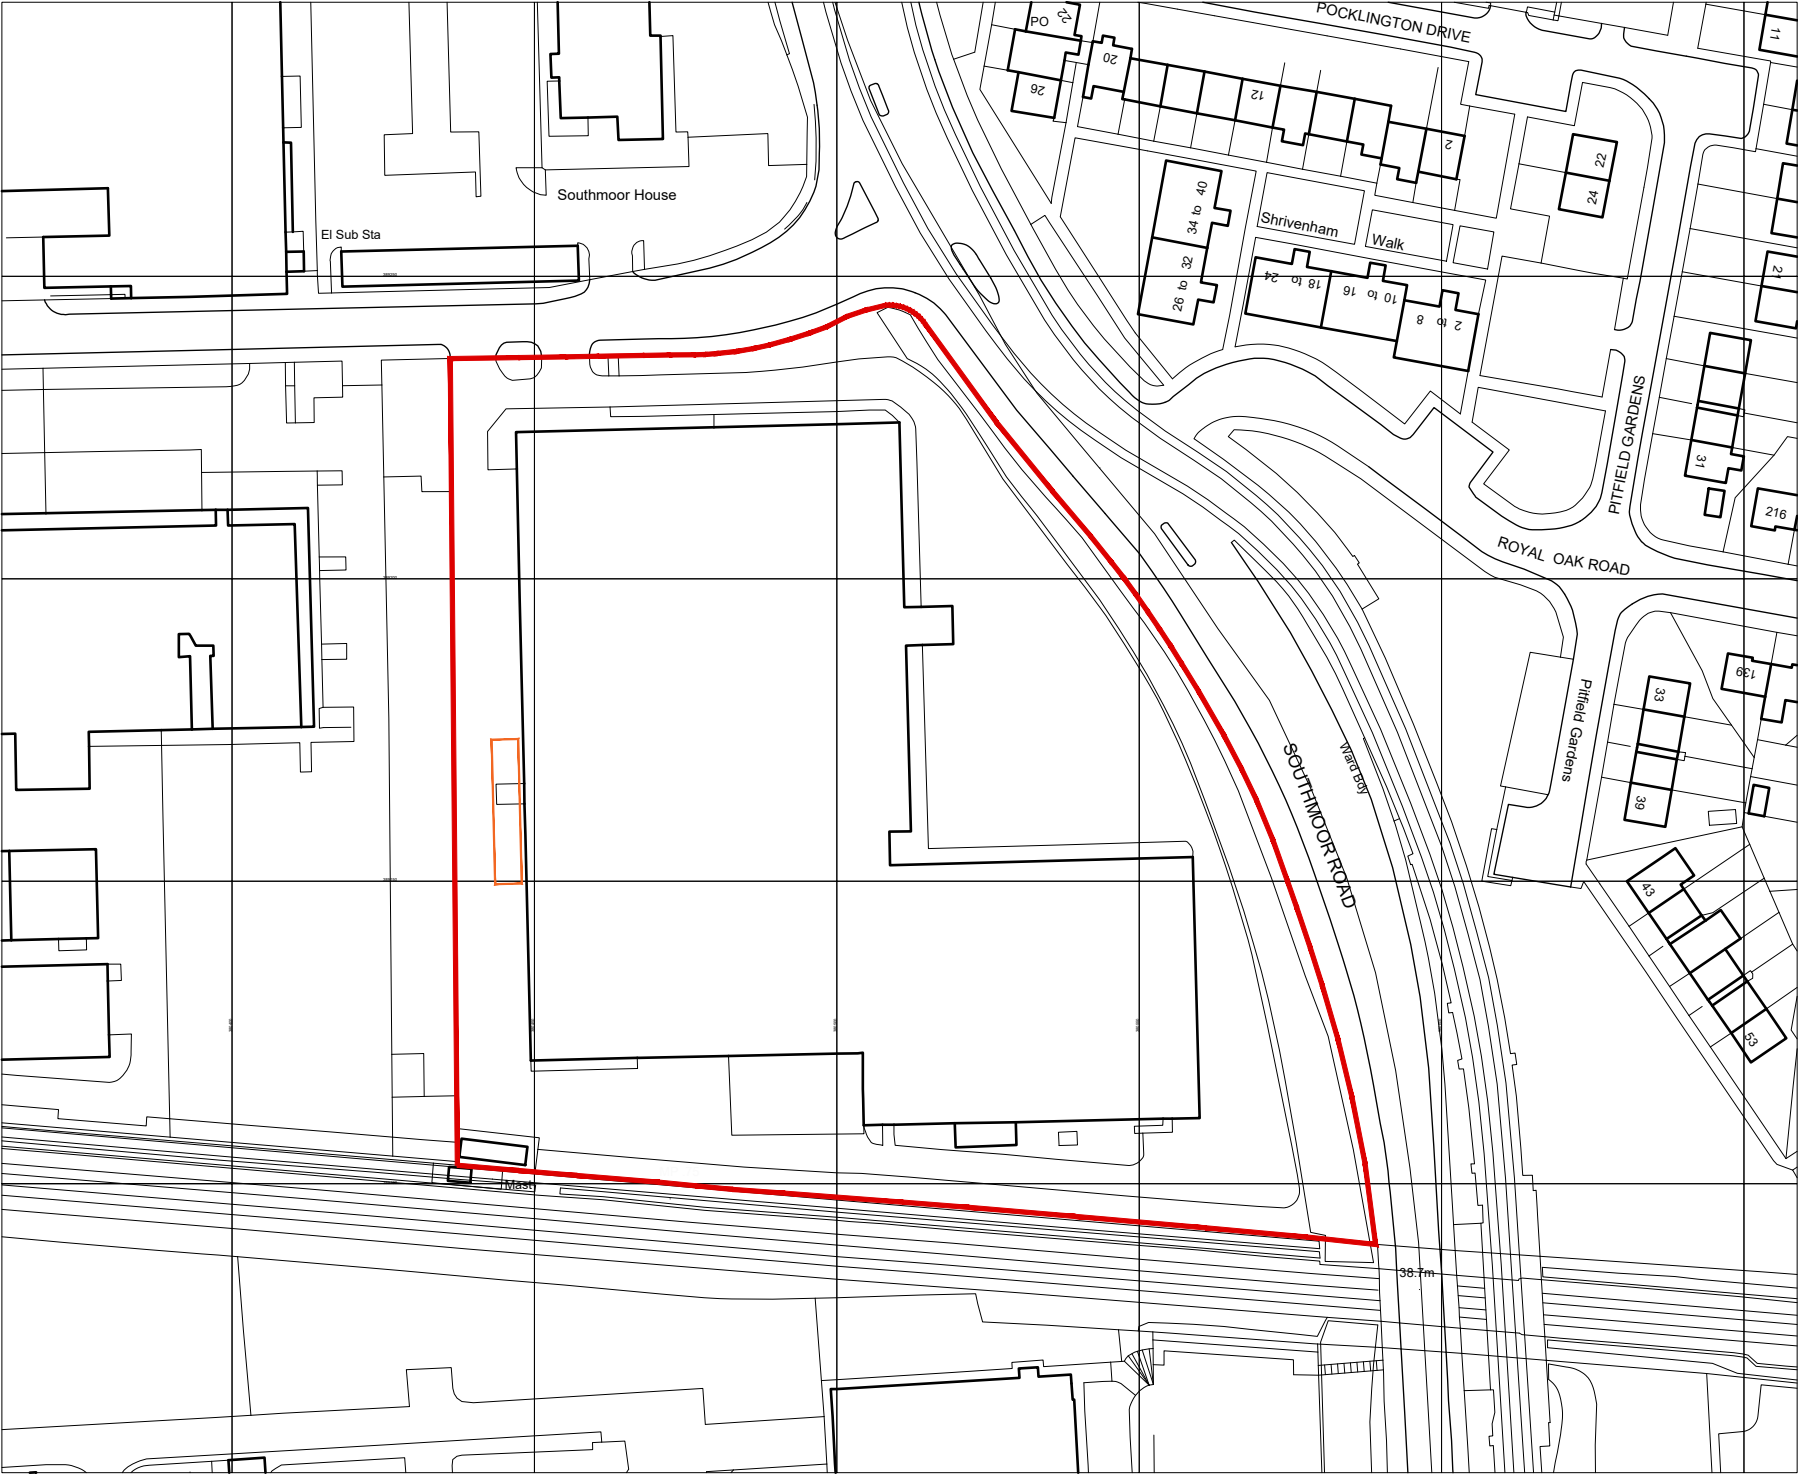

Ordnance Survey, (c) Crown Copyright 2017. All rights reserved. Licence number 100022432

Location Plan - Scale 1:1250@A3

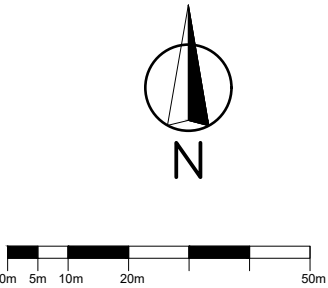

Notes:

OS Licence No: 100006354

All dimensions to be checked on site.

~~DO NOT SCALE FROM DRAWING~~

Discrepancies ambiguities and/or omissions between this drawing and information given elsewhere must be reported immediately to the architect before proceeding.

THIS DRAWING IS COPYRIGHT.

This drawing is to be read in conjunction with drawings:-

Denotes Site Area: 17766m²

Denotes Application Area: 110m²

REV	DATE	REVISION NOTES
-----	------	----------------

NAPPER

info@napperarchitects.co.uk www.napperarchitects.co.uk

Napper Architects Ltd
3 Waterloo Square
Newcastle upon Tyne
NE1 4DR
Tel: 0191 2610491

First Floor, 6 Bakers Yard
London
EC1R 3DD
Tel: 0203 9066814



InfraNorth
Critical Infrastructure

W: www.upnorthgroup.com | E: info@upnorthgroup.com | T: +44 191 414 2882

Status:
Client: Virgin Media
Site: Baguley
Zone/Room: Site
Title: Location Plan.

Site/Bun Nr: C0490	Post Code: M23 9WX
Designer: MB	Scale: 1:1250
CAD Tech: MJG	Paper Size: A3
Approver: MB	Date: March 2020

Origin Drg/File Number: AL(0)01	Rev: 1
UNG Project Number: P-20-3392	UNG Drg Number: Rev: