



172 BIRCHFIELDS ROAD
FALLOWFIELD
MANCHESTER M14 6PE
drwg no.: 1118/1 scale: 1/150@A4
drawn by: gff date: 15.10.19
SITE PLAN

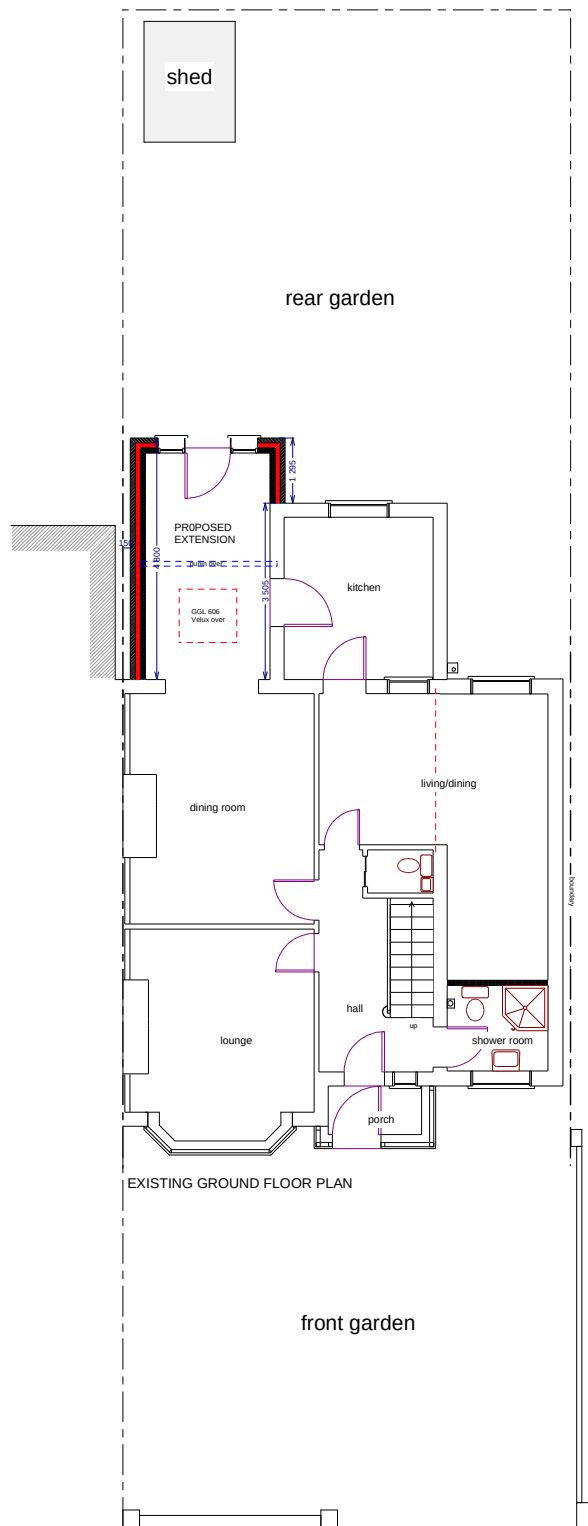


EXISTING GROUND FLOOR PLAN

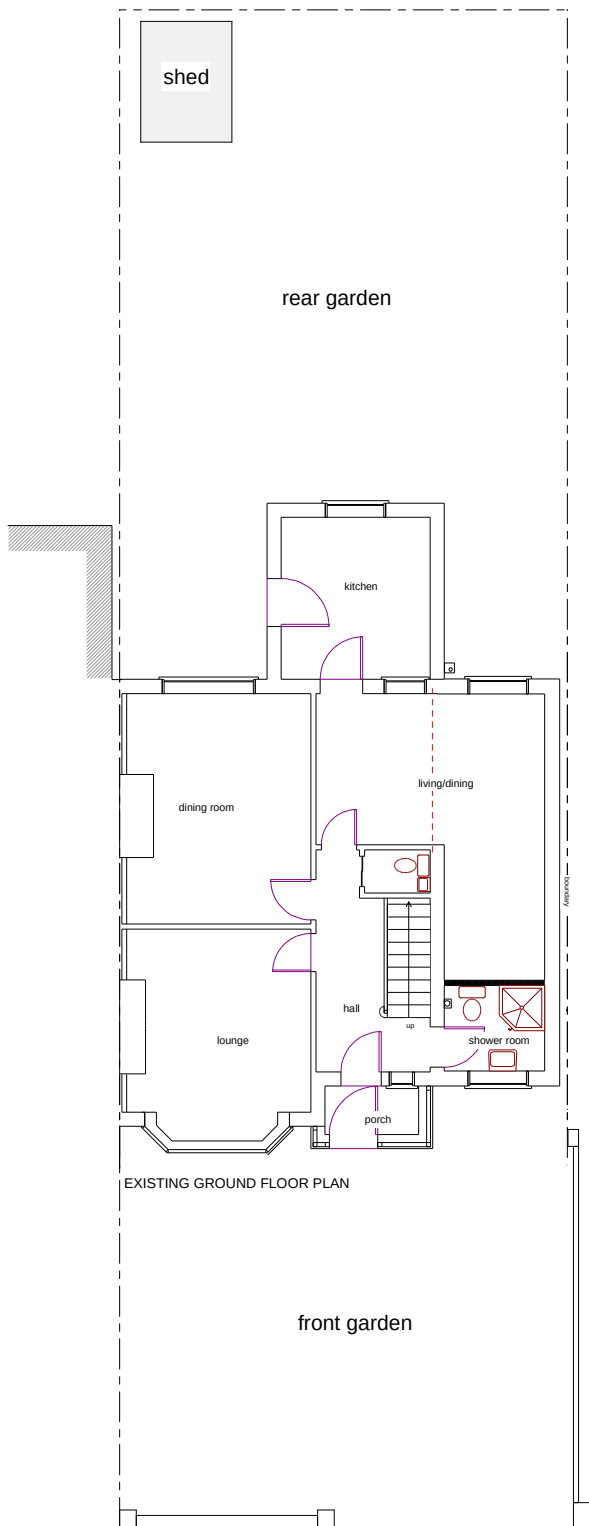

Scale: metres



172 BIRCHFIELDS ROAD
FALLOWFIELD
MANCHESTER M14 6PE
drwg no.: 1118/2 scale: 1/100@A4
drawn by: gff date: 14.10.19
EXISTING GROUND FLOOR PLAN

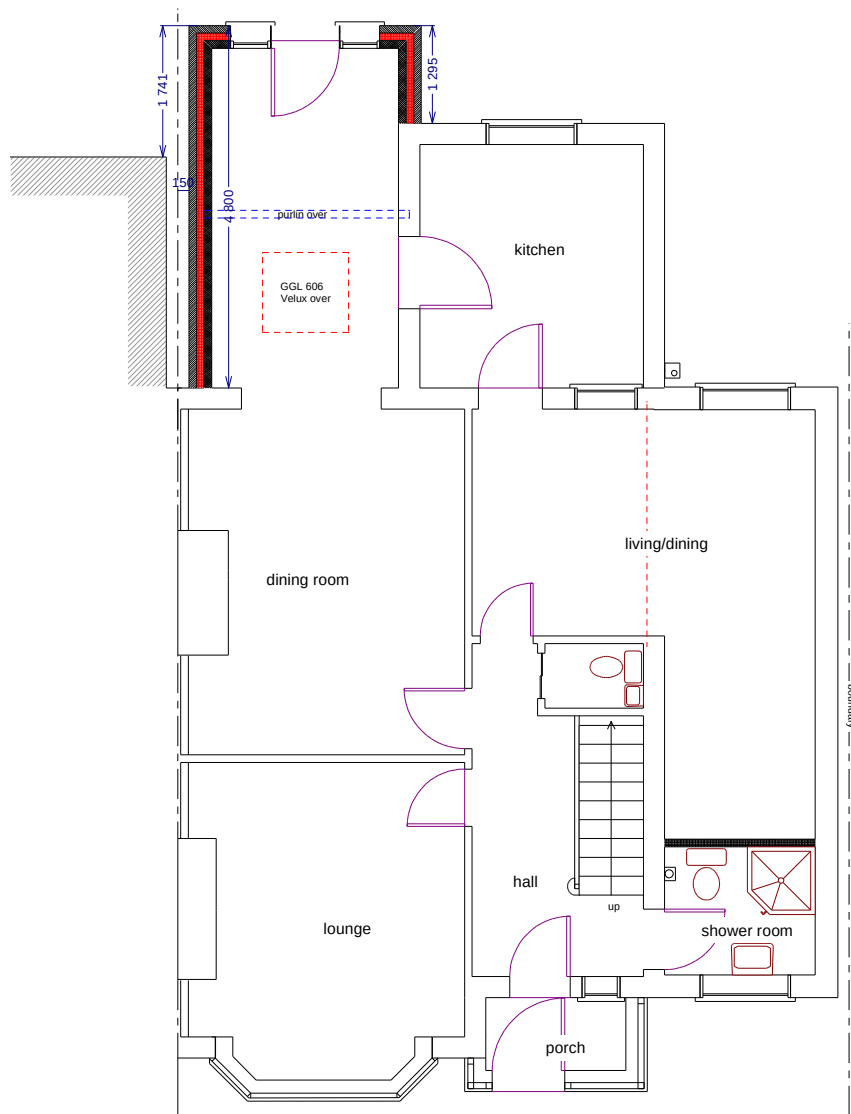


EXISTING GROUND FLOOR PLAN




Scale: metres




172 BIRCHFIELDS ROAD
FALLOWFIELD
MANCHESTER M14 6PE
dwg no.: 1118/3 scale: 1/100@A4
drawn by: gff date: 15.10.19
PROPOSED GROUND FLOOR PLAN

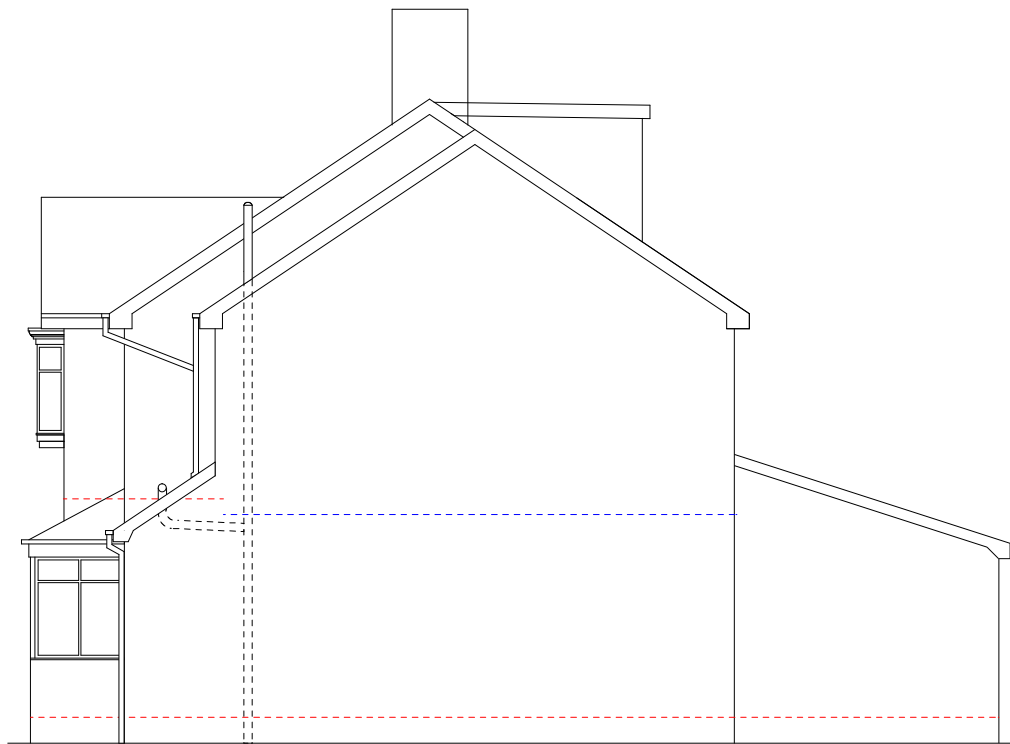

EXISTING NORTH SIDE ELEVATION

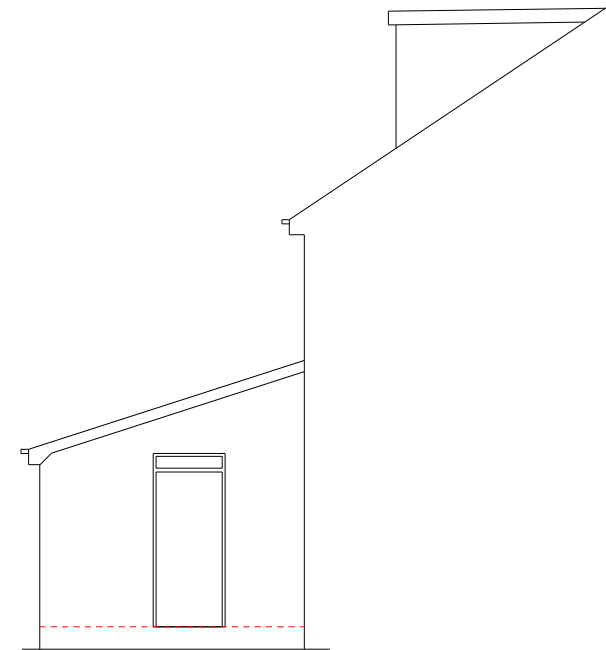

EXISTING SOUTH SIDE ELEVATION

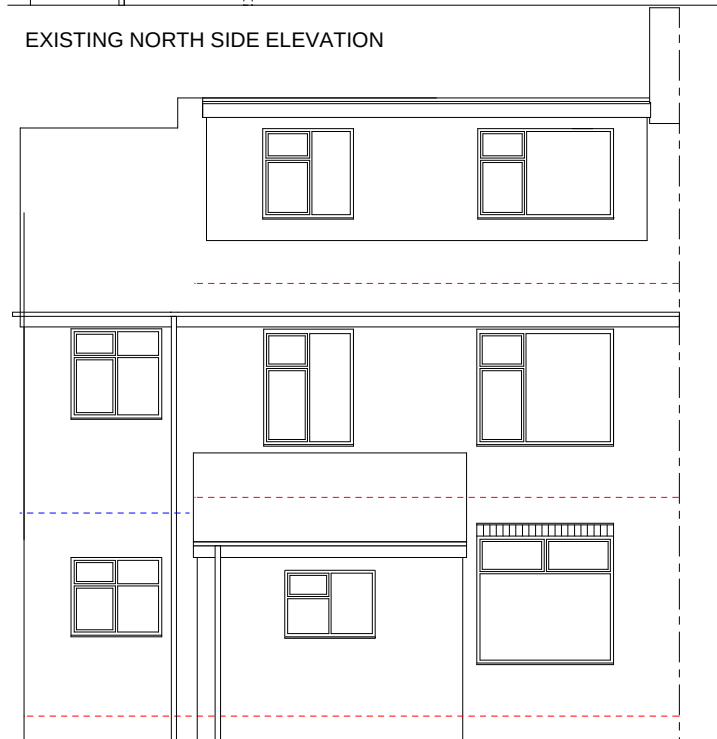


EXISTING REAR ELEVATION


Scale: metres
0 0.5 1.0 1.5 2.0 3.0 4.0 5.0




172 BIRCHFIELDS ROAD
FALLOWFIELD
MANCHESTER M14 6PE
dwg no.:1118/4 scale: 1/100@A4
drawn by: gff date: 21.04.20
EXISTING ELEVATIONS

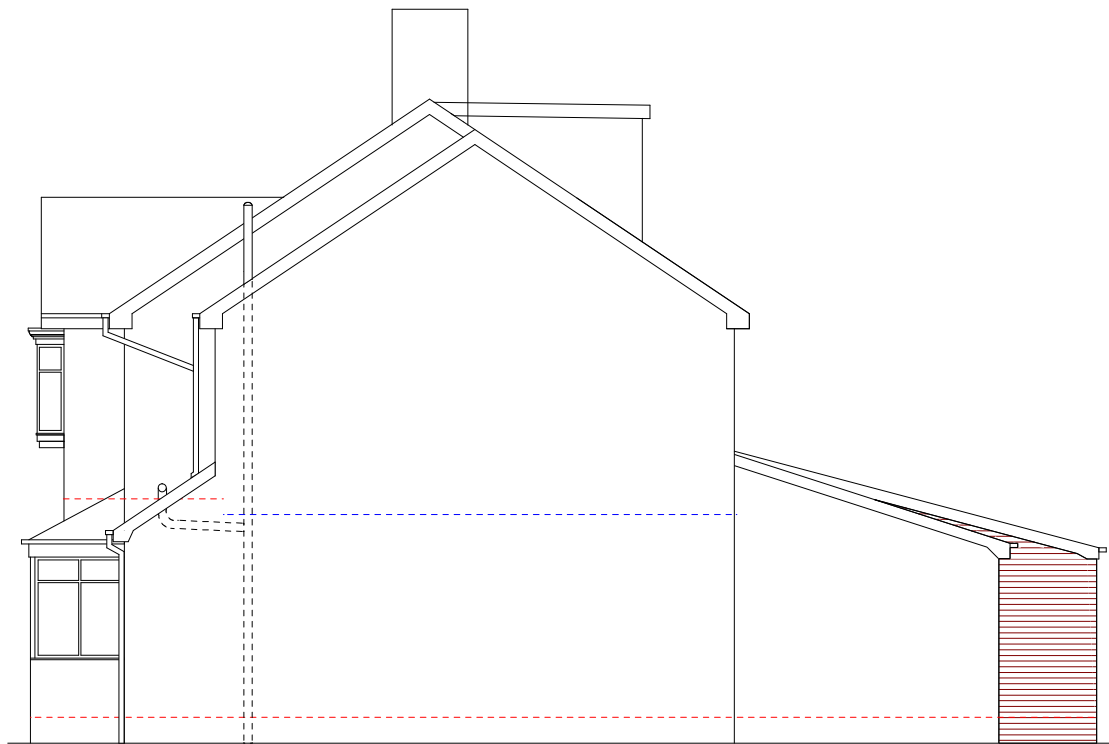

PROPOSED NORTH SIDE ELEVATION

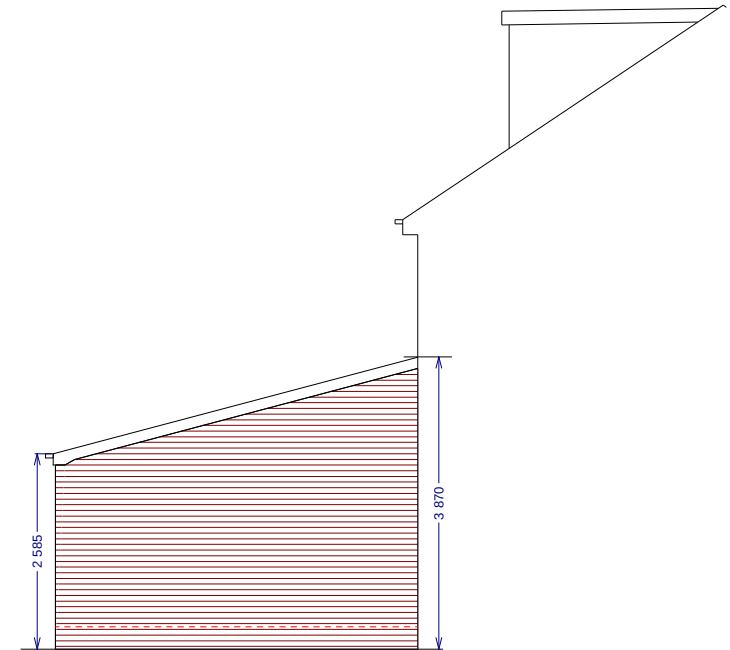

PROPOSED SOUTH SIDE ELEVATION

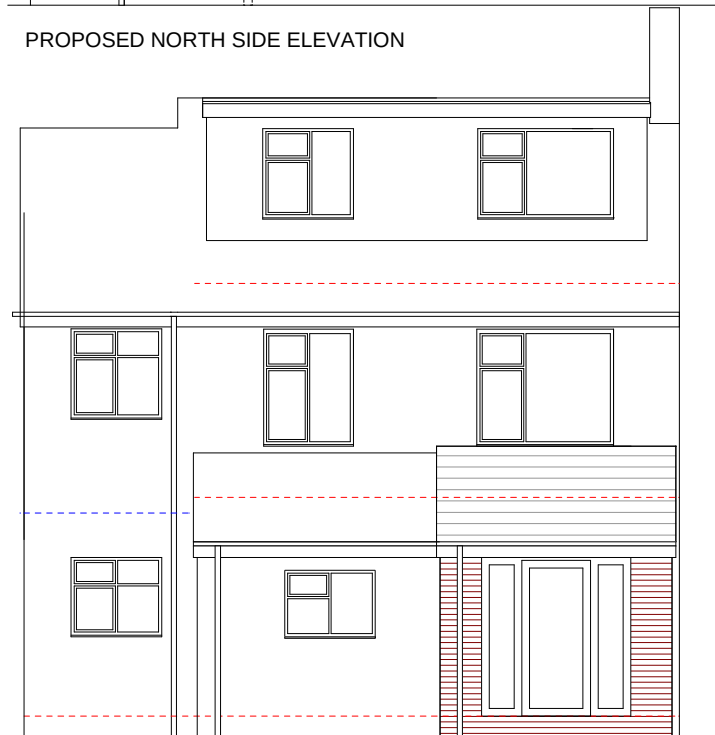

PROPOSED REAR ELEVATION

Scale: metres
0 0.5 1.0 1.5 2.0 3.0 4.0 5.0



172 BIRCHFIELDS ROAD
FALLOWFIELD
MANCHESTER M14 6PE
dwg no.:1118/5 scale: 1/100@A4
drawn by: gff date: 21.04.20
PROPOSED ELEVATIONS