


revision / date / amendments


KEY:

- General Waste - 1100 litres Bin x6
- Cardboard - 1100 litres Bin x2
- Glass - 240 litres Bin x9
- Dry Mixed Recycling - 110 litres Bin x1
- Food - 240 litres Bin x8


NOTE: supply of bins by others

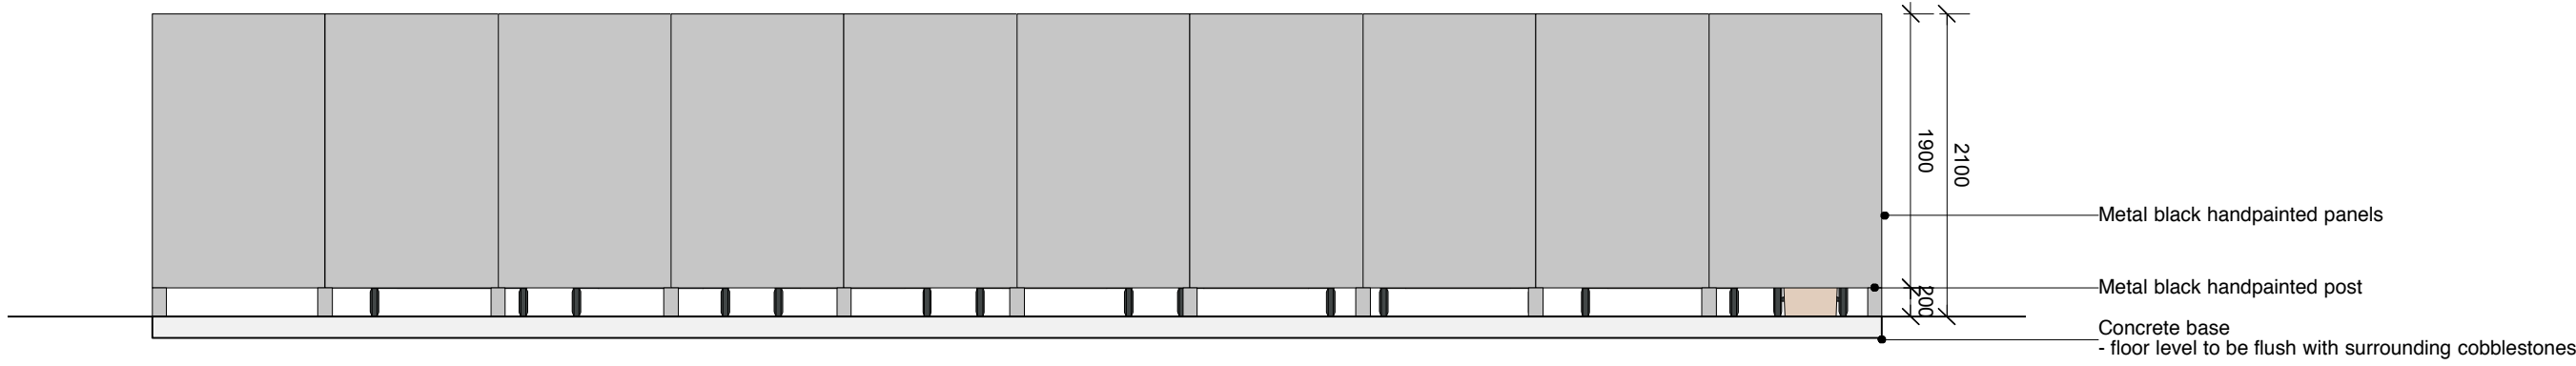


1 Elevation 1
1:50

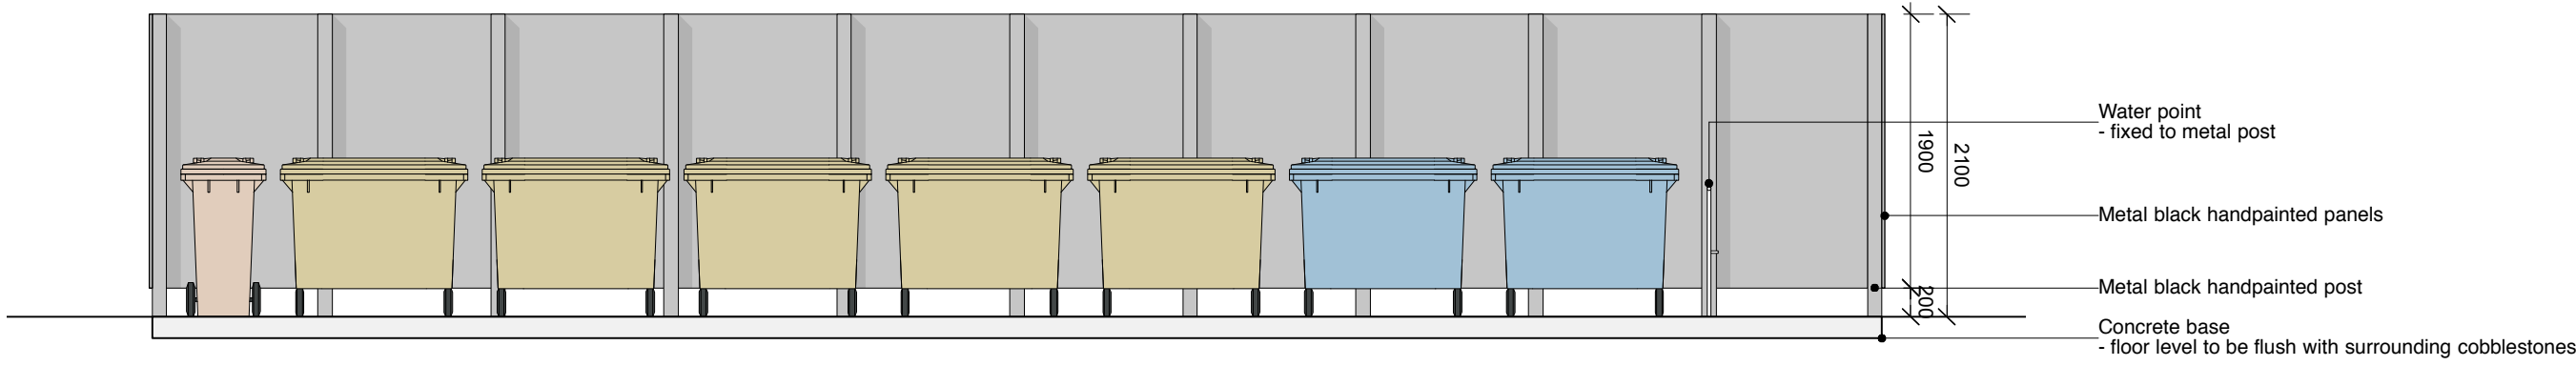



2 Section
1:50

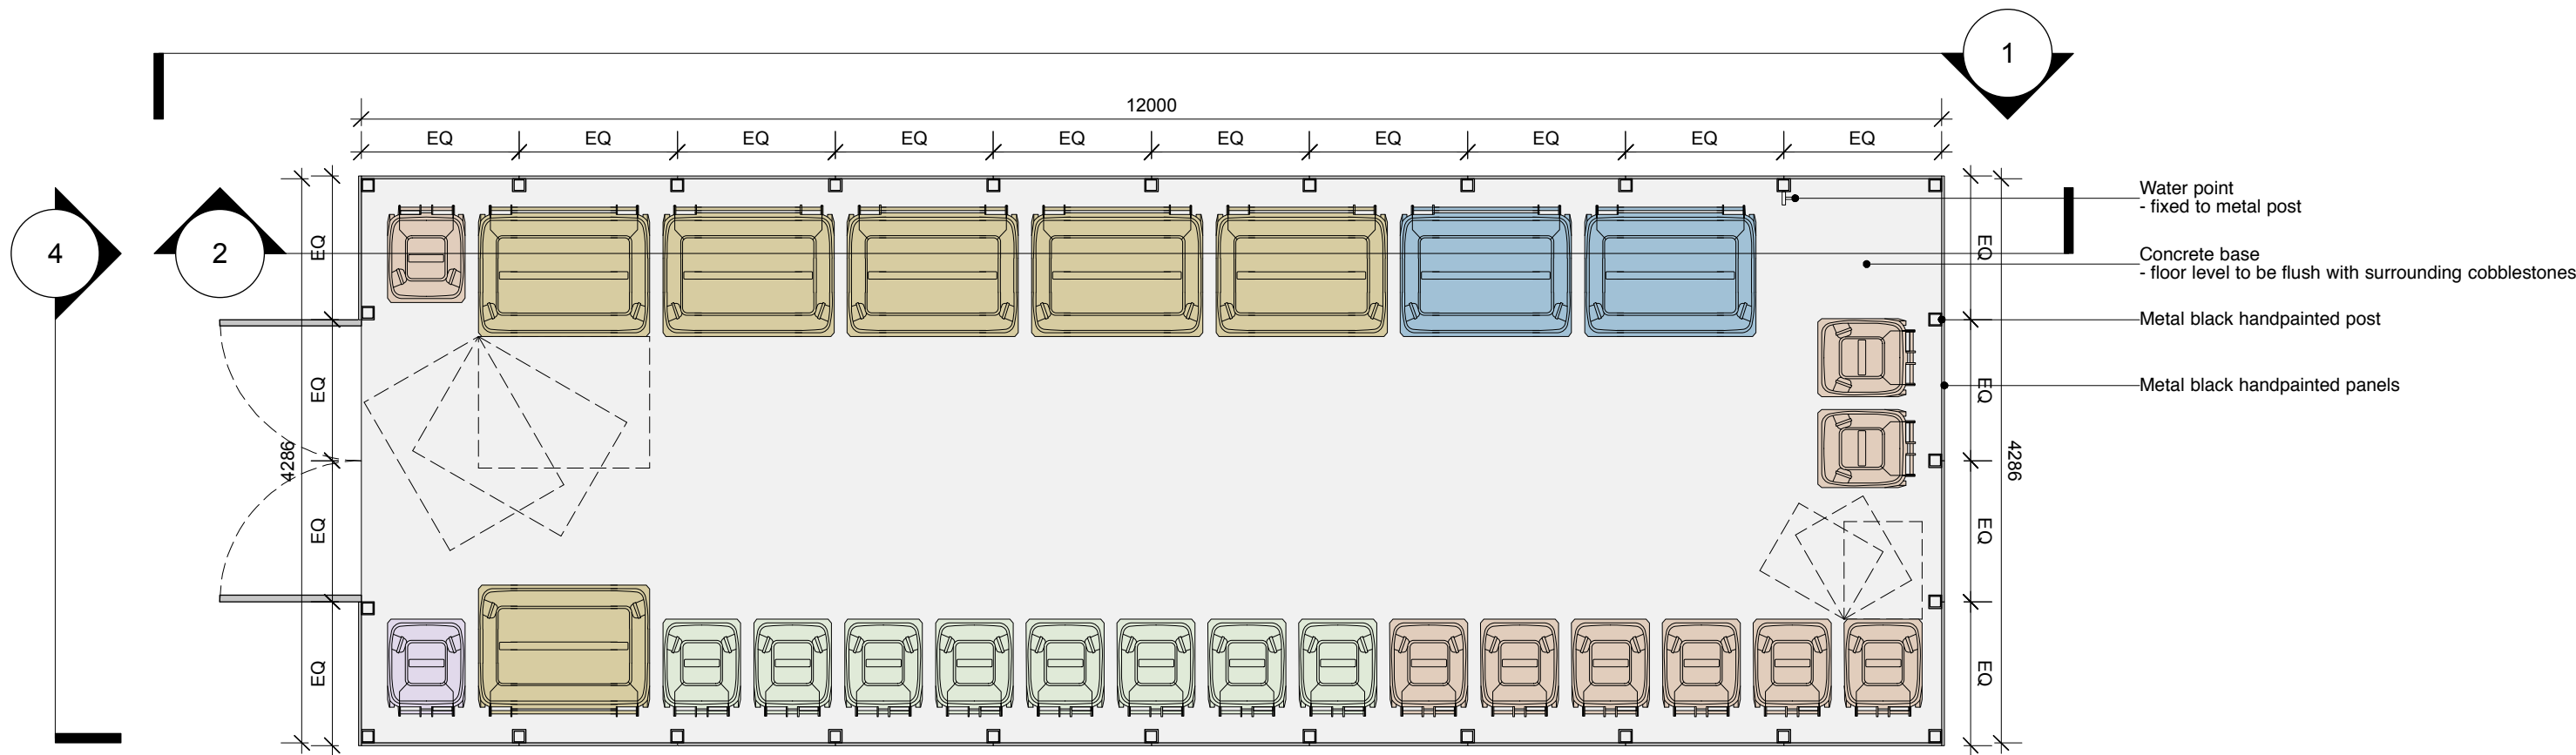

3 Plan
1:50

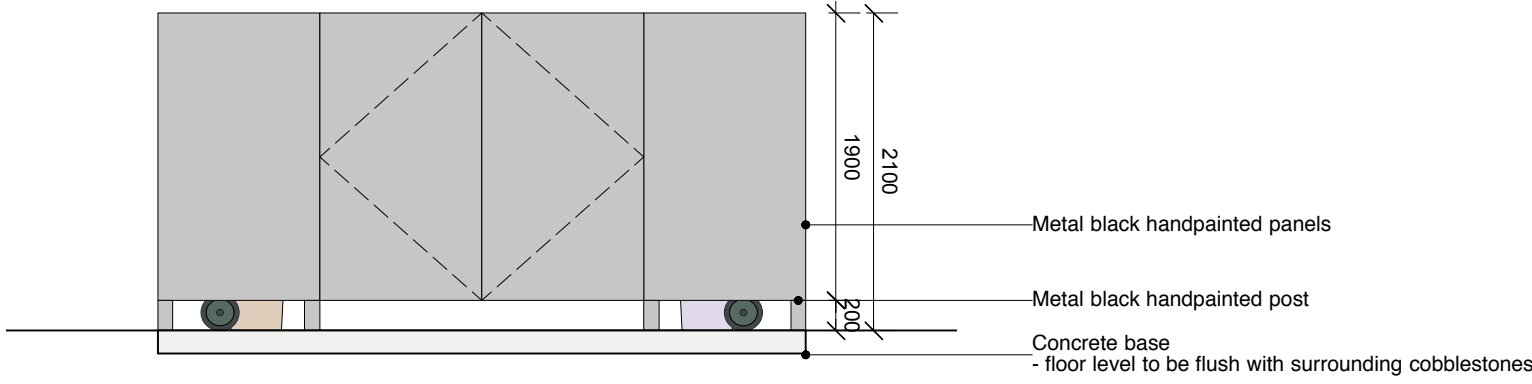

4 Elevation 2
1:50

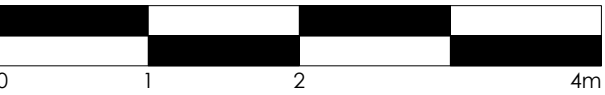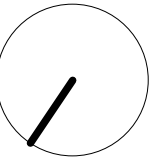

Planning

Archer Humphryes Architects

Basement
Central House
142 Central Street
London, United Kingdom
EC1V 8AR
T: +44 (0) 20 7251 8555

project title The Place Manchester - ground floor		
drawing title Bin Store	scale 1:50 @ A1	date -
drawing number AHA/PLC/DET/515	drawn -	checked -
		revision P1