Site Plan Boundary Treatments

1 : 200

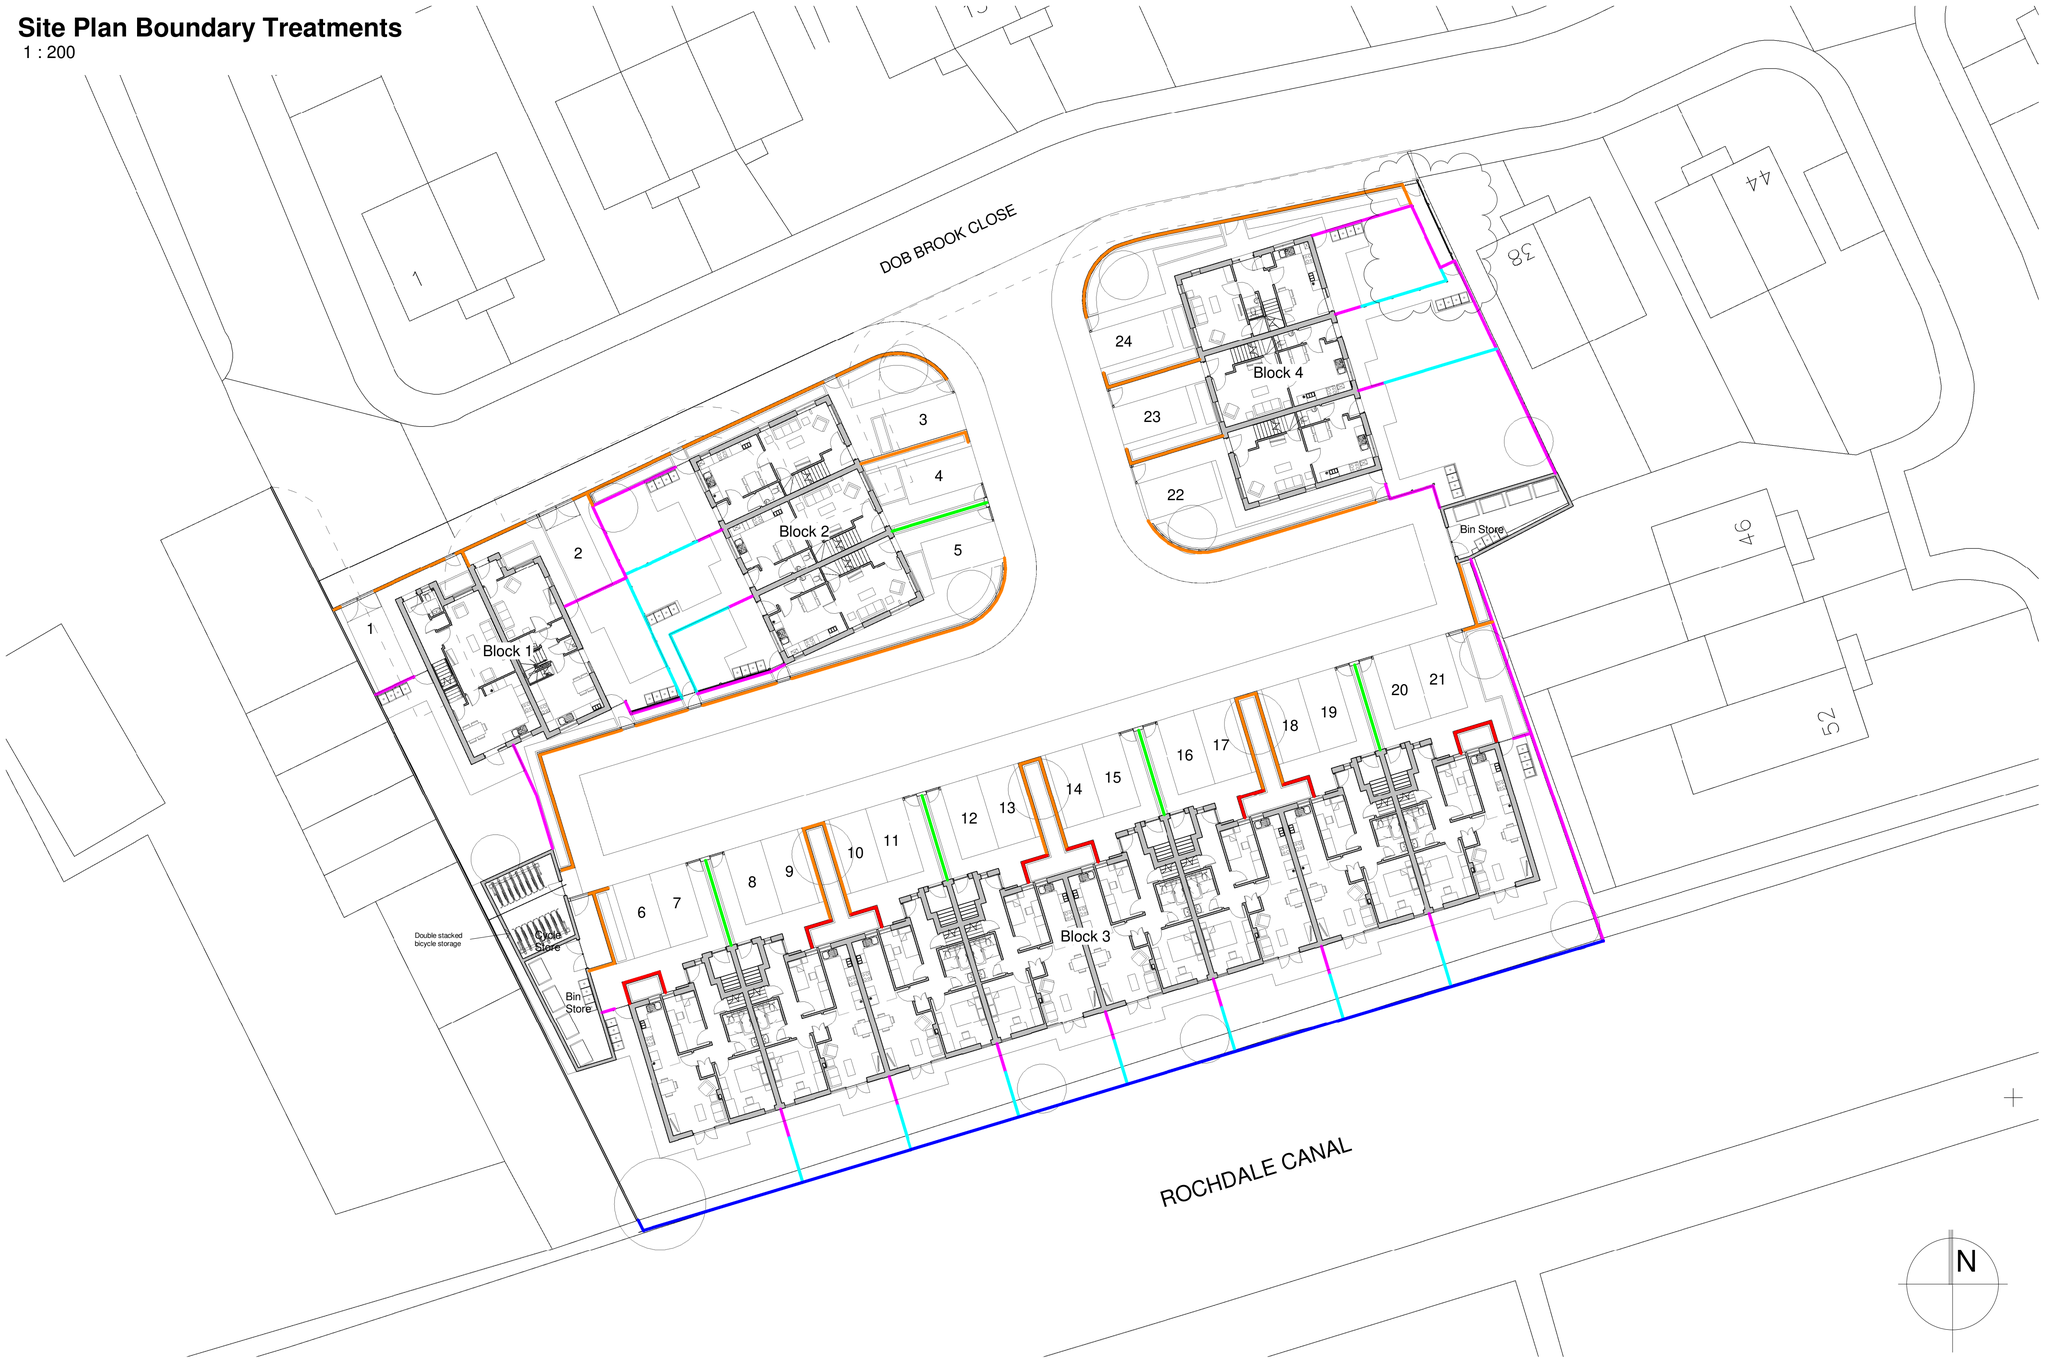

Typical Boundary Tratments

1 : 50

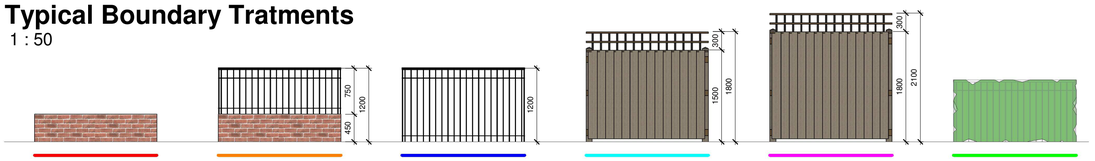

BOWKER SADLER PARTNERSHIP LIMITED

THIS DRAWING IS THE SUBJECT OF COPYRIGHT WHICH VESTS IN BOWKER SADLER PARTNERSHIP LIMITED. IT IS AN INFRINGEMENT OF COPYRIGHT TO REPRODUCE THIS DRAWING, BY WHATEVER MEANS, INCLUDING ELECTRONIC, WITHOUT THE EXPRESS WRITTEN CONSENT OF BOWKER SADLER PARTNERSHIP LIMITED WHICH RESERVES ALL ITS RIGHTS

BOWKER SADLER PARTNERSHIP LIMITED ASSERTS ITS RIGHTS TO BE IDENTIFIED AS THE AUTHOR OF THIS DESIGN

- DRAWING NOT TO BE SCALED.
- REPORT ERRORS & OMISSIONS TO ARCHITECT.
- CHECK ALL DIMENSIONS ON SITE
- DRAWING TO BE READ IN CONJUNCTION WITH THE HEALTH AND SAFETY PLAN AND ALL RELEVANT RISK ASSESSMENTS

REV.	DATE	DRN.		CHKD.
A	01.06.20	PS	Boundary treatment amended adjacent to no.38 Dob Brook Close	PS

PROJECT
Dob Brook Close

CLIENT
Guinness Developments Limited

DRAWING
Site Plan Boundary Treatments

SCALE	SHEET SIZE	DRAWN	CHECKED	DATE
As indicated	@ A1	PC	MD	13/02/20

BOWKER SADLER **ARCHITECTURE**

A: Hatherlow House, Hatherlow, Romiley, Stockport SK6 3DY
T: 0161 406 7333
E: office@bowker-sadler.co.uk
W: www.bowker-sadler.co.uk

JOB No	DRAWING No	REVISION
18-079	1003	A

STATUS
Planning

P:\2018\18-079\Drawings\planning\wefs\x - site.rvt