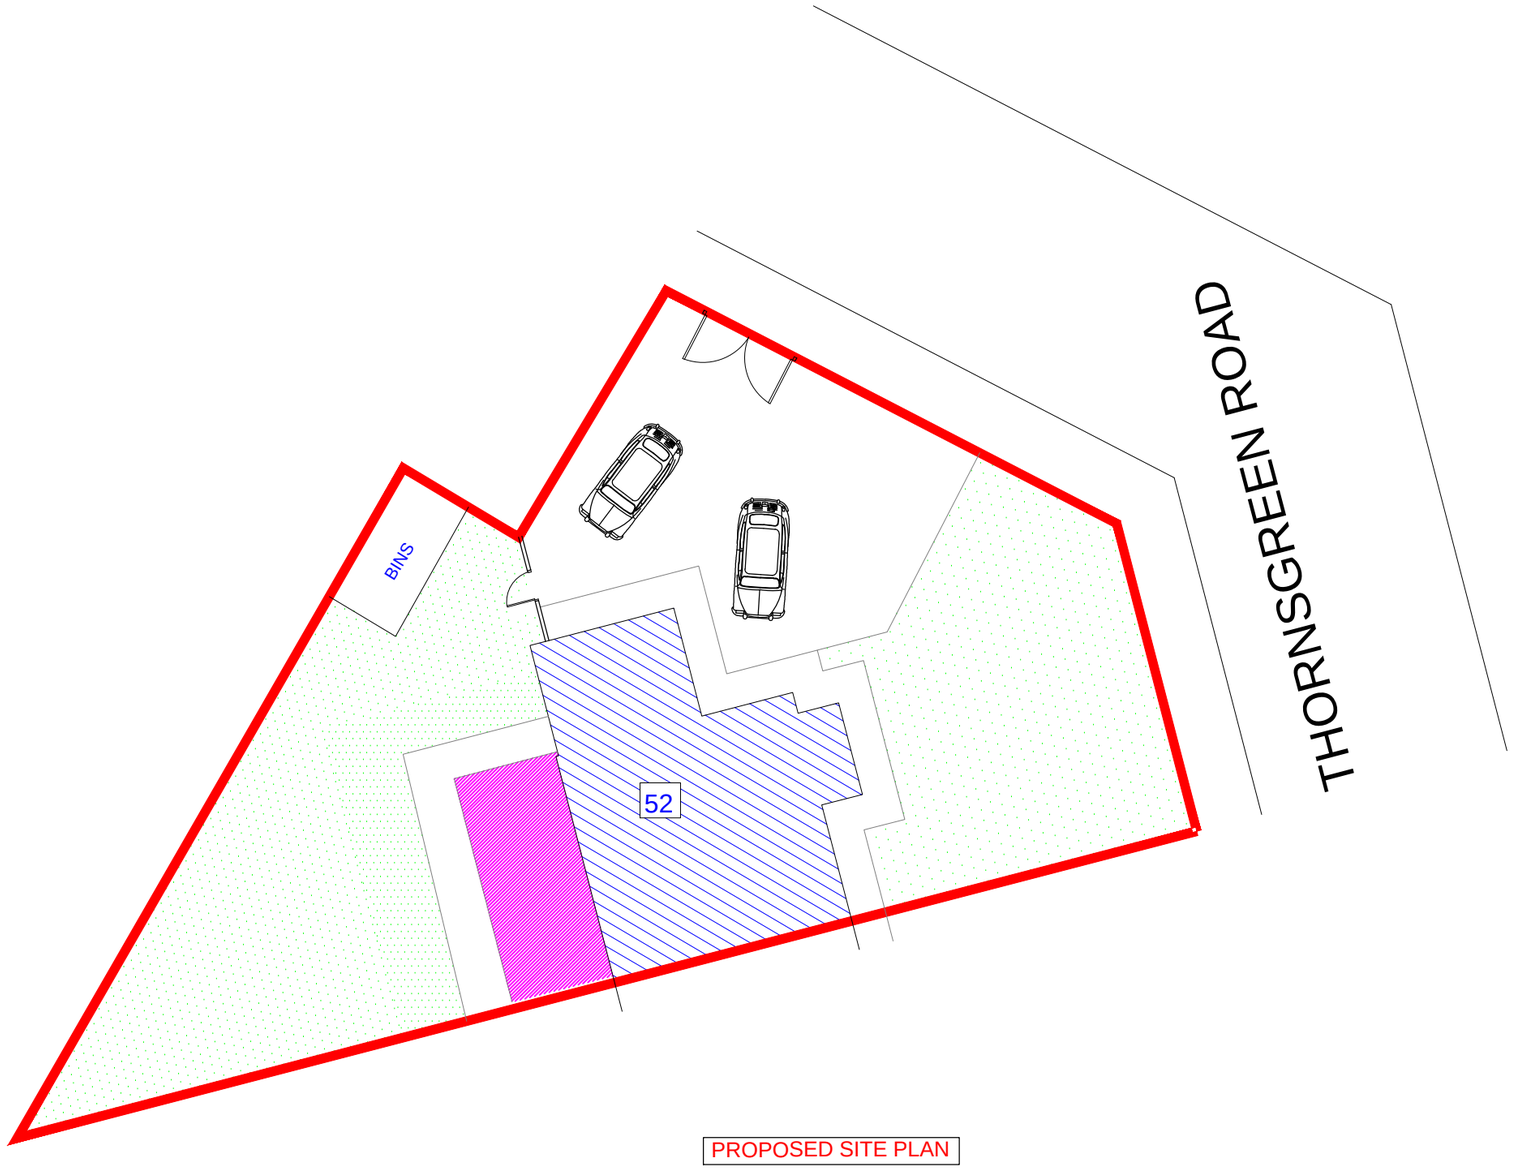

PROPOSED SITE PLAN

ALL DRAINAGE TO BE CONNECTED TO EXISTING FOUL/STORM SEWER RESPECTIVELY
ALL FINISHES ARE TO MATCH THAT OF THE EXISTING DWELLING
ALL MEASUREMENTS TO BE RE CHECKED ON SITE BEFORE CONSTRUCTION COMMENCES

NORTH

	PROPOSED
	EXISTING
	GARDEN

SITE PLAN: 1:200 ON A3 PAPER
CLIENT: OLLIE

BARRY CULLEN
ARCHITECTURE
email:barrycullen_bc@yahoo.co.uk
mob: 07851262695