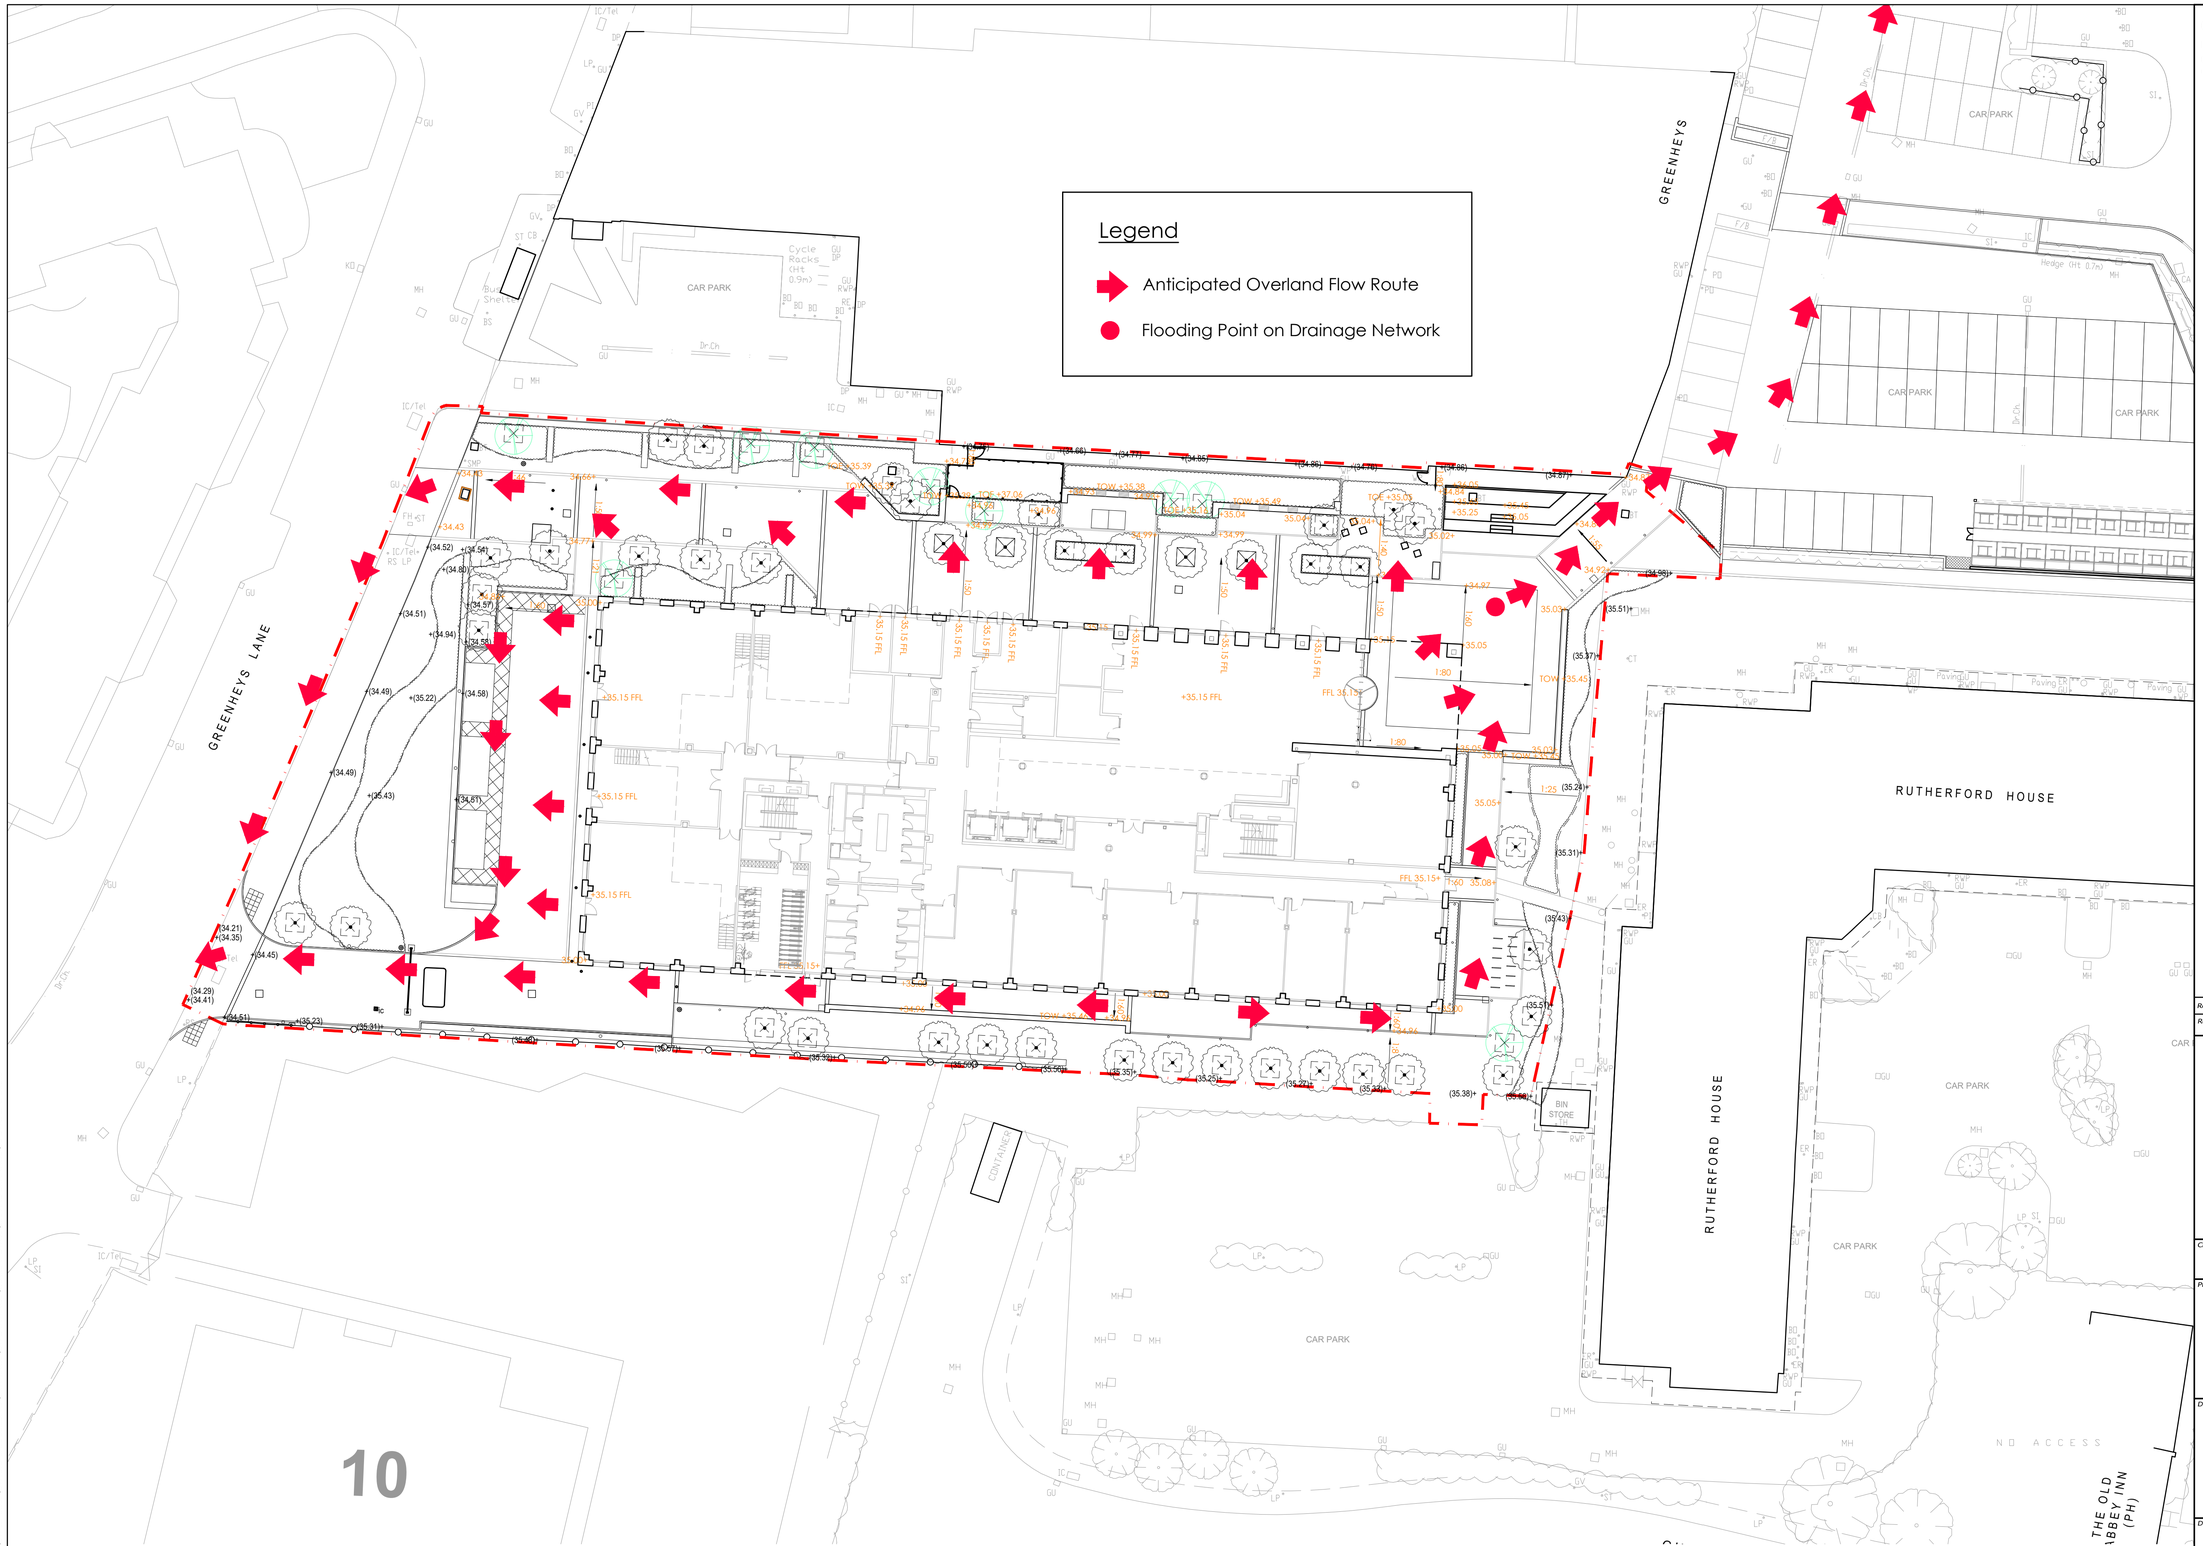


GENERAL NOTES

Do not scale this drawing.

Contractor to check all dimensions and report all errors and omissions to the Engineer.

Rev	Detail	By	Auth	Date

Revisions

DW Consulting Engineers LLP

Marsland House, Marsland Road
Sale, Cheshire, M33 3AQ

Tel: 0161 969 4144
web www.dwllp.com

Client: **Bruntwood SciTech**

Project: BASE

Manchester Science Park

Drawing Title: Oversite Water Flows

Drawing Status: Tender

Project No.	Discipline	Drawing No.
BB-DWC-ZZ	C	DR200

Scale	Sheet Size	Revision
1:250	A1	

Date	Drawn	Checked	Auth
Feb'20			

© This drawing may not be copied without prior written permission

DWG INFO: X:_DW LLP\DW LLP JOBS\DW1815 BASE BUILDING\DRAWINGS\DW DRAWINGS\CURRENT DWGS\SITE AND DRAINAGE\BB-DWC-ZZ-C-DR200