
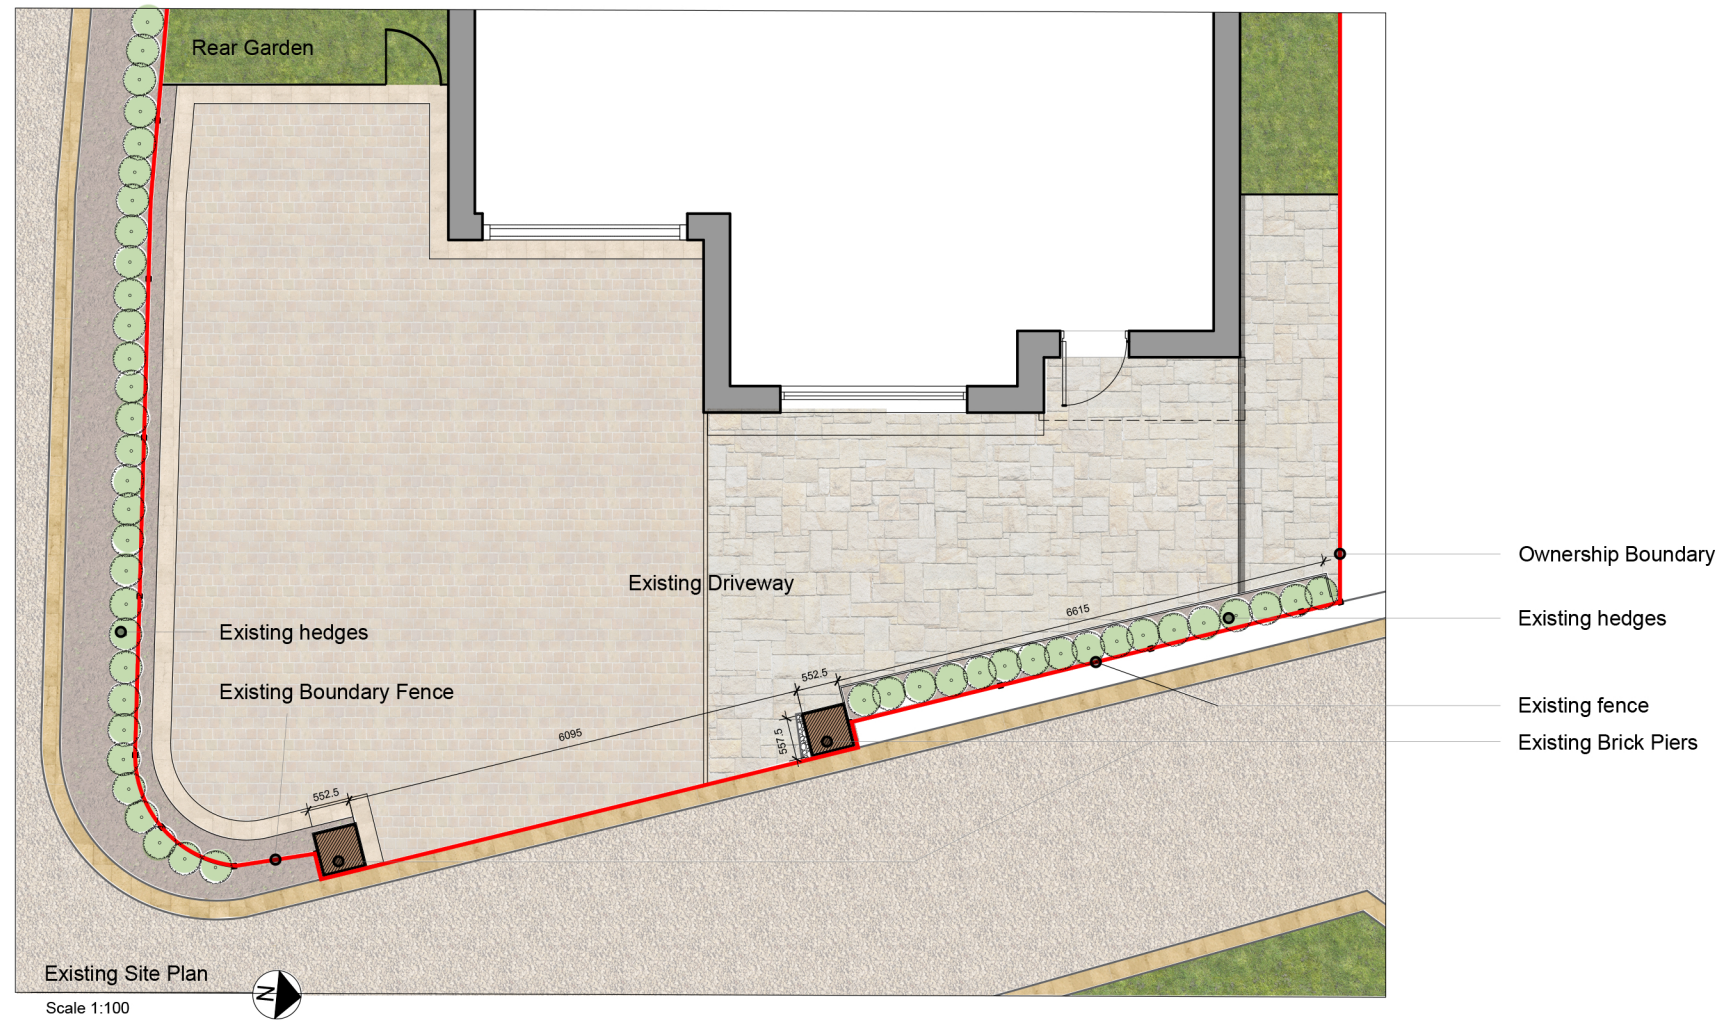


Existing Gate Plan

Scale 1:50

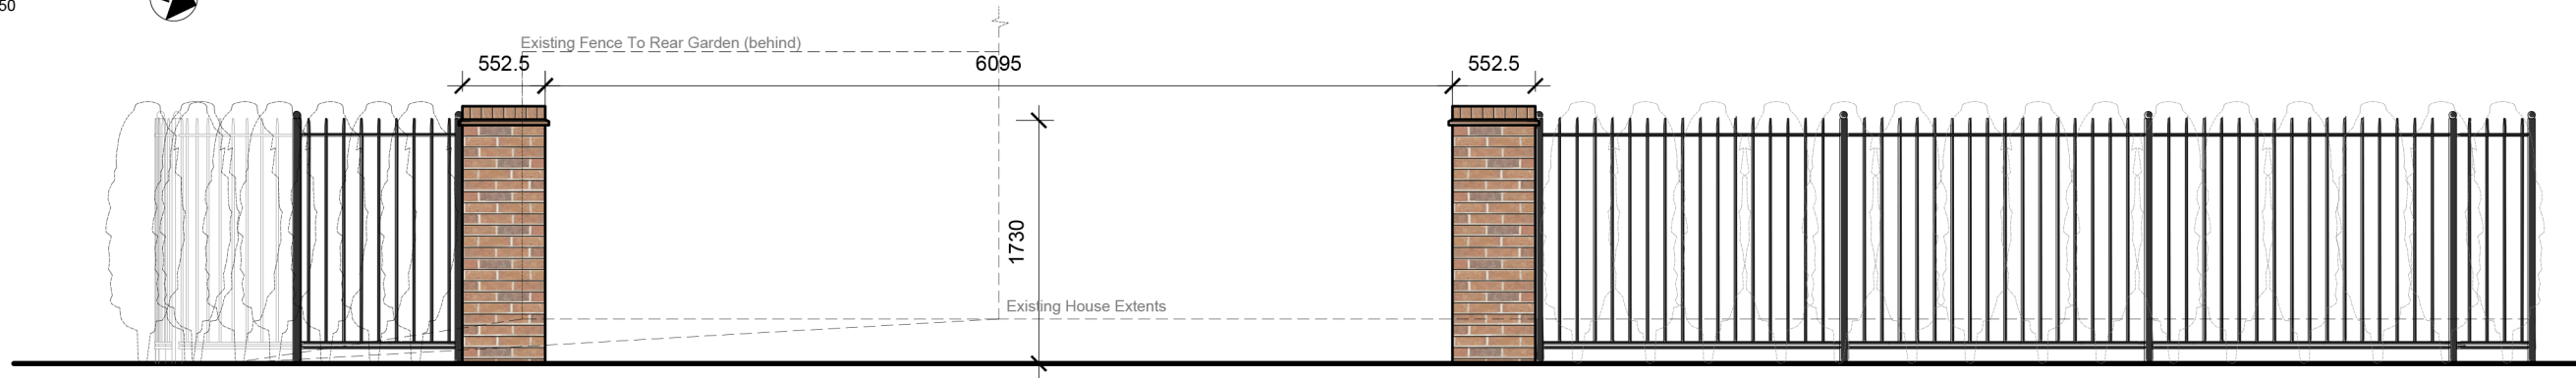

Existing Gate Elevation

Scale 1:50

GENERAL NOTES:

ALL DRAWINGS ARE FOR ILLUSTRATIVE PURPOSES AND NOT TO BE USED FOR ANY OTHER PURPOSE THAN THAT STATED ON THIS DRAWING. DO NOT SCALE FROM DRAWINGS.

ALL WORKS ARE TO COMPLY WITH THE BUILDING REGULATIONS, BRITISH STANDARDS, CODE OF PRACTICE, AND ANY LOCAL STATUTORY REQUIREMENTS.

ALL WORKS ARE TO COMPLY WITH CURRENT HEALTH AND SAFETY LEGISLATION, H.S.E. RECOMMENDATIONS/GUIDANCE AND THE CURRENT C.D.M. REGULATIONS.

PLANNING

client			
MR W.LIU			
project			
1 FIRECREST DRIVE M20 2FD			
project no	drawing no	rev	
PR003	PLA_100	A	
description			
EXISTING PLANS AND ELEVATIONS			
scale	date drawn	drawn by	authorised by
VARIES @ A3	28/06/20	KB	KB
ready to issue			
purpose of issue			
planning ☒ building regs ☐ tender ☐ comment ☐ approval ☐ construction ☐			

KAMAL BENISSAD
Chartered Architect

BSc (Hons) March ADPPA ARB RIBA
m. 07707377333