

Proposed Front Elevation
Scale 1:100

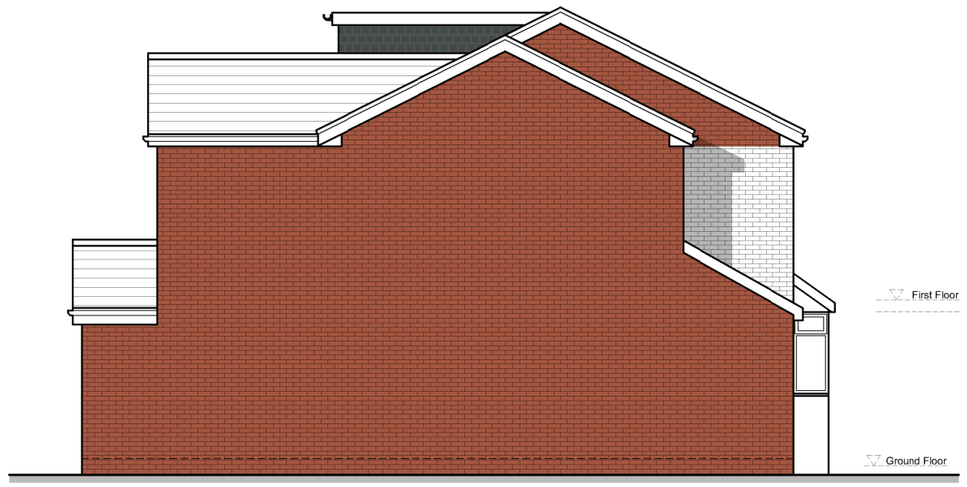

Proposed Side Elevation
Scale 1:100

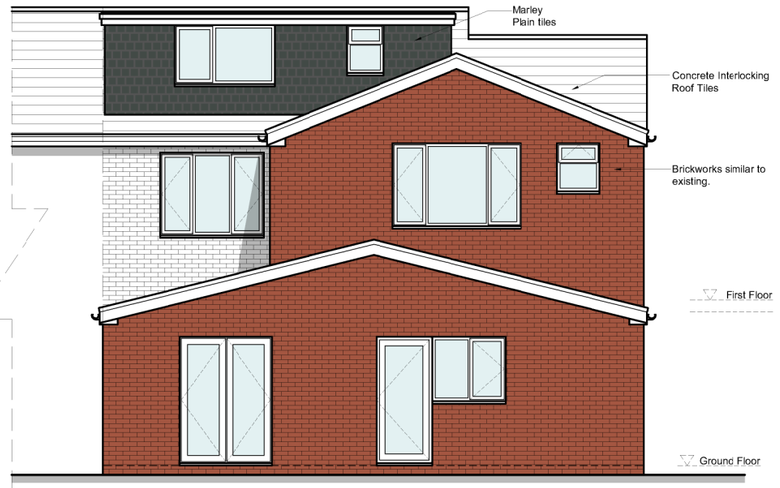

Proposed Rear Elevation
Scale 1:100

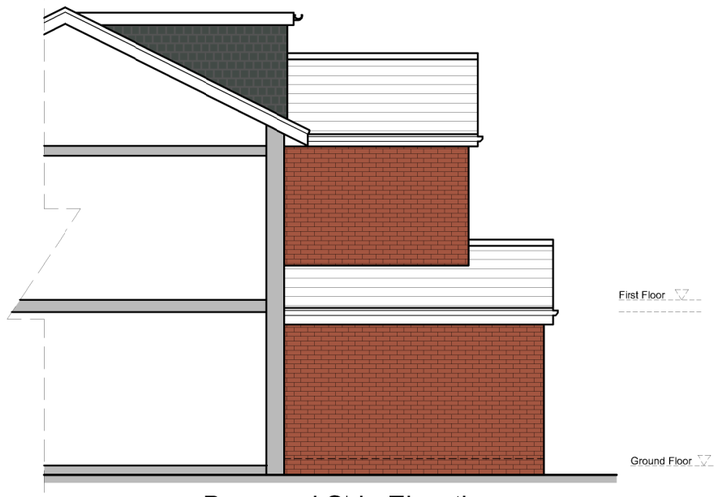

Proposed Side Elevation
Scale 1:100

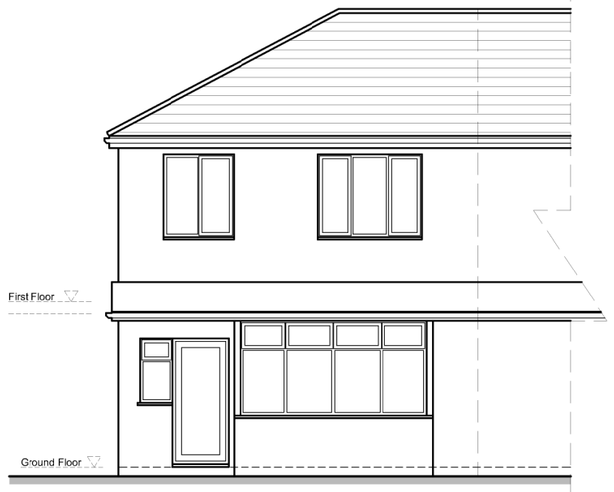

Existing Front Elevation
Scale 1:100

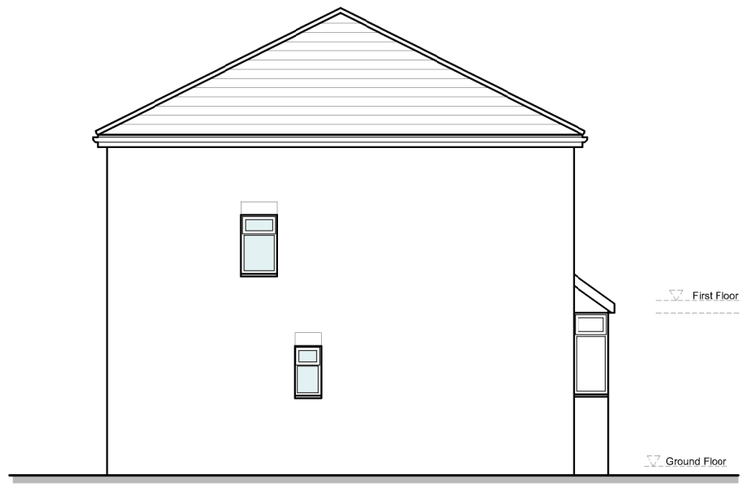

Existing Side Elevation
Scale 1:100

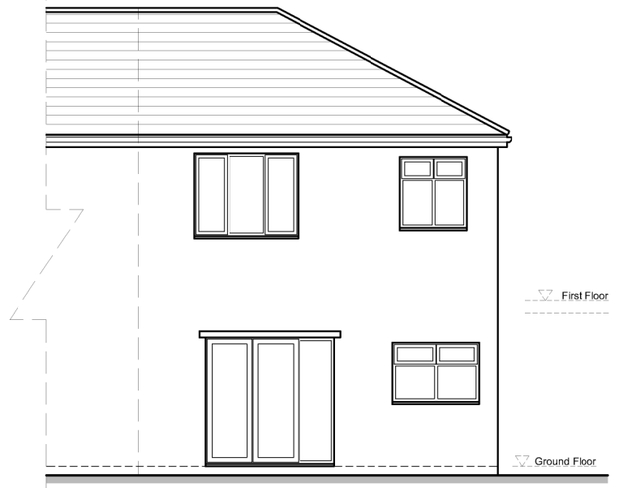

Existing Rear Elevation
Scale 1:100

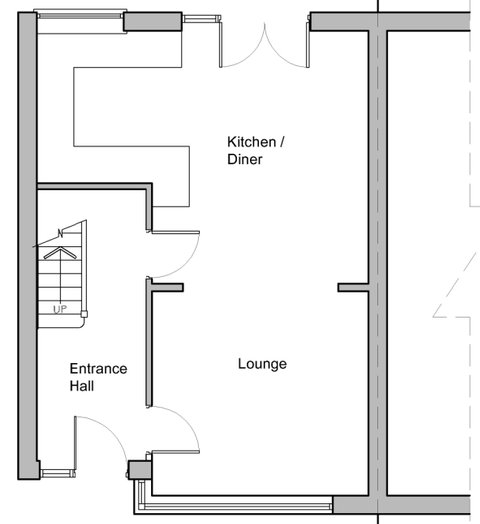

Existing Ground Floor Plan
Scale 1:100

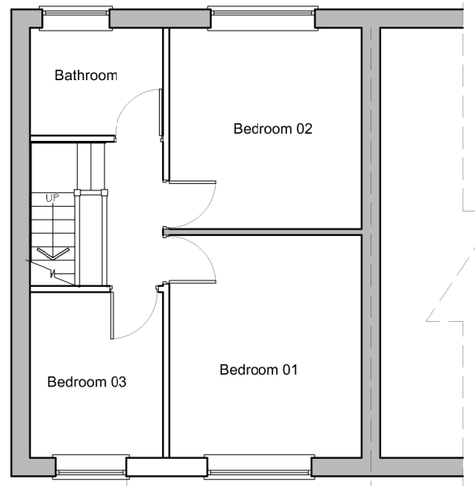

Existing First Floor Plan
Scale 1:100

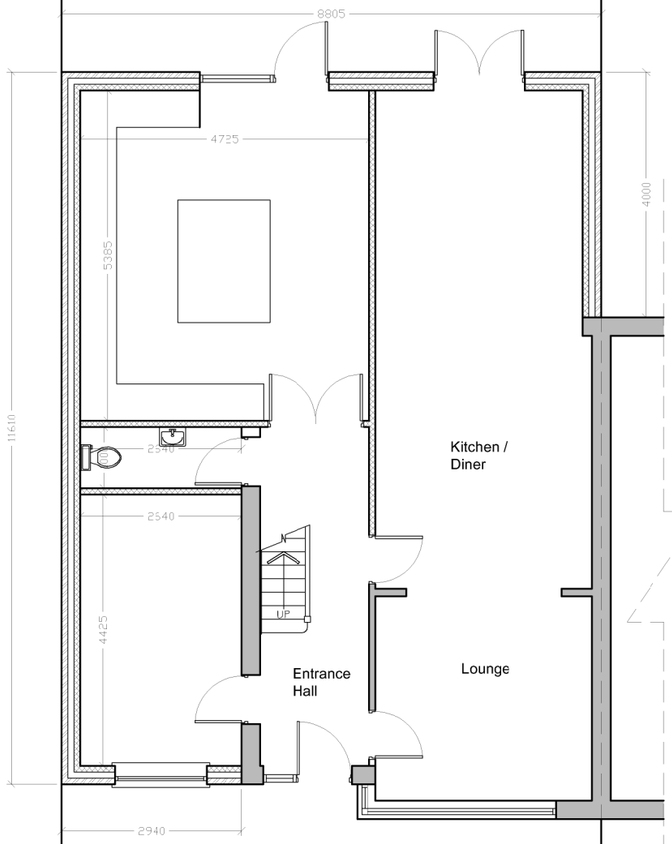

Proposed Ground Floor Plan
Scale 1:100

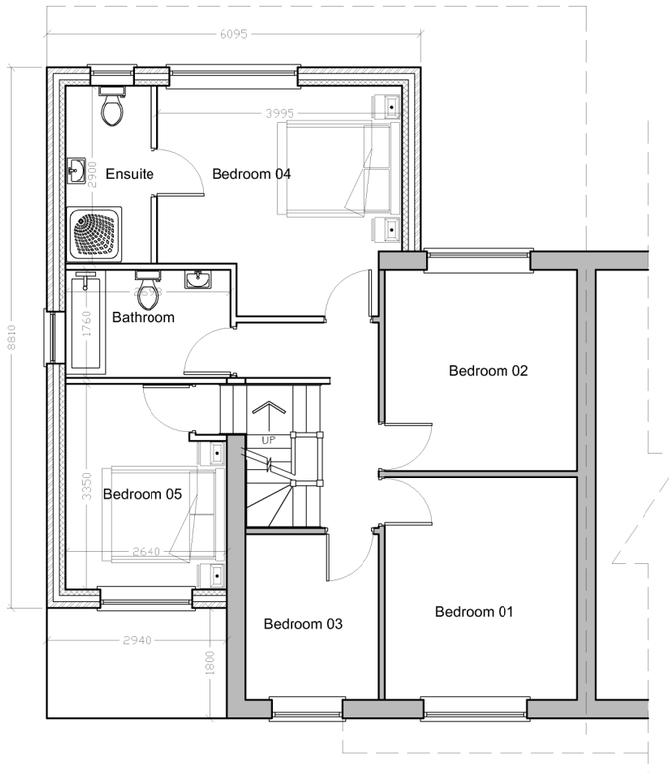

Proposed First Floor Plan
Scale 1:100

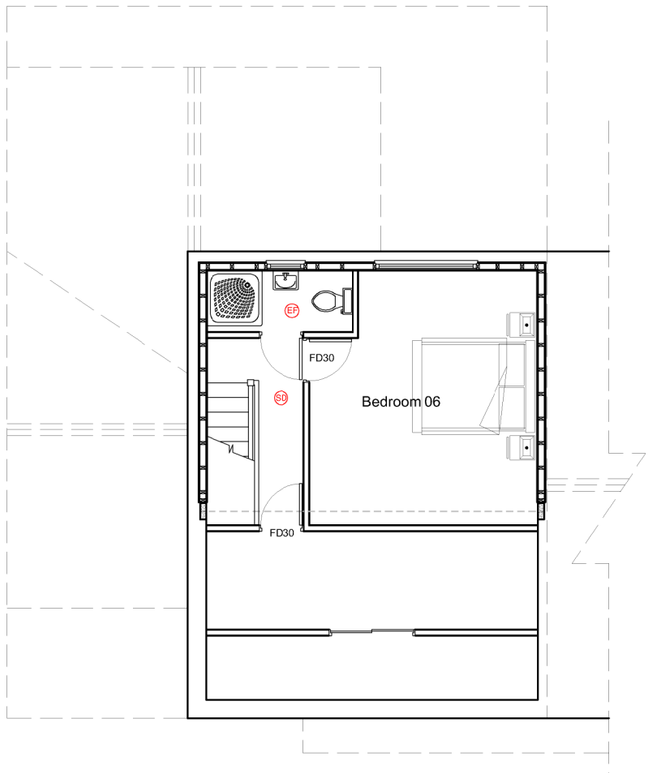

Proposed Second Floor Plan
Scale 1:100

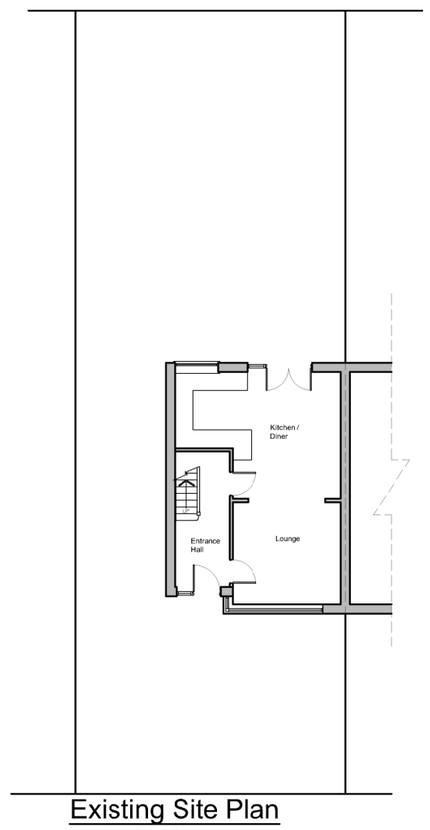

Existing Site Plan
Scale 1:200

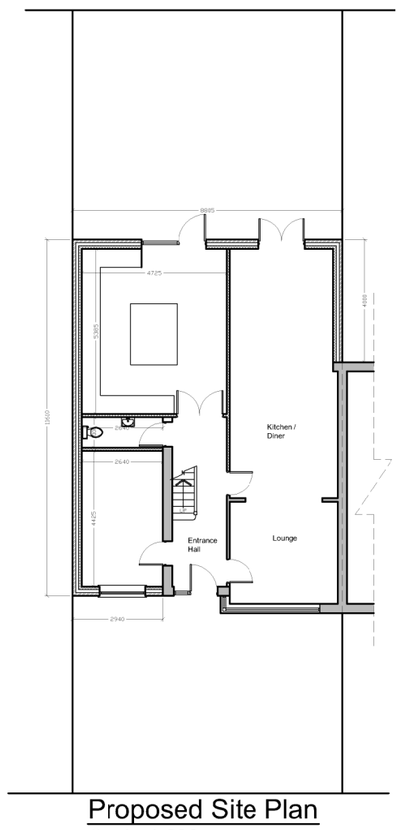

Proposed Site Plan
Scale 1:200

M-Design	Design and Project Management		Date 17-02-2020
Project Title	Proposed part single part double storey rear and side extension together with loft dormer conversion	Address 20 Newton Ave Longsight, Manchester M12 4EW	Dwg No. 01
Drawing Title	Proposed and Existing Plan and Elevations including Site Plan		