

THIS DRAWING REMAINS THE PROPERTY OF VITAL ENERGI AND MUST NOT BE REPRODUCED, COPIED, OR HANDED OVER TO A THIRD PARTY WITHOUT PRIOR WRITTEN CONSENT.

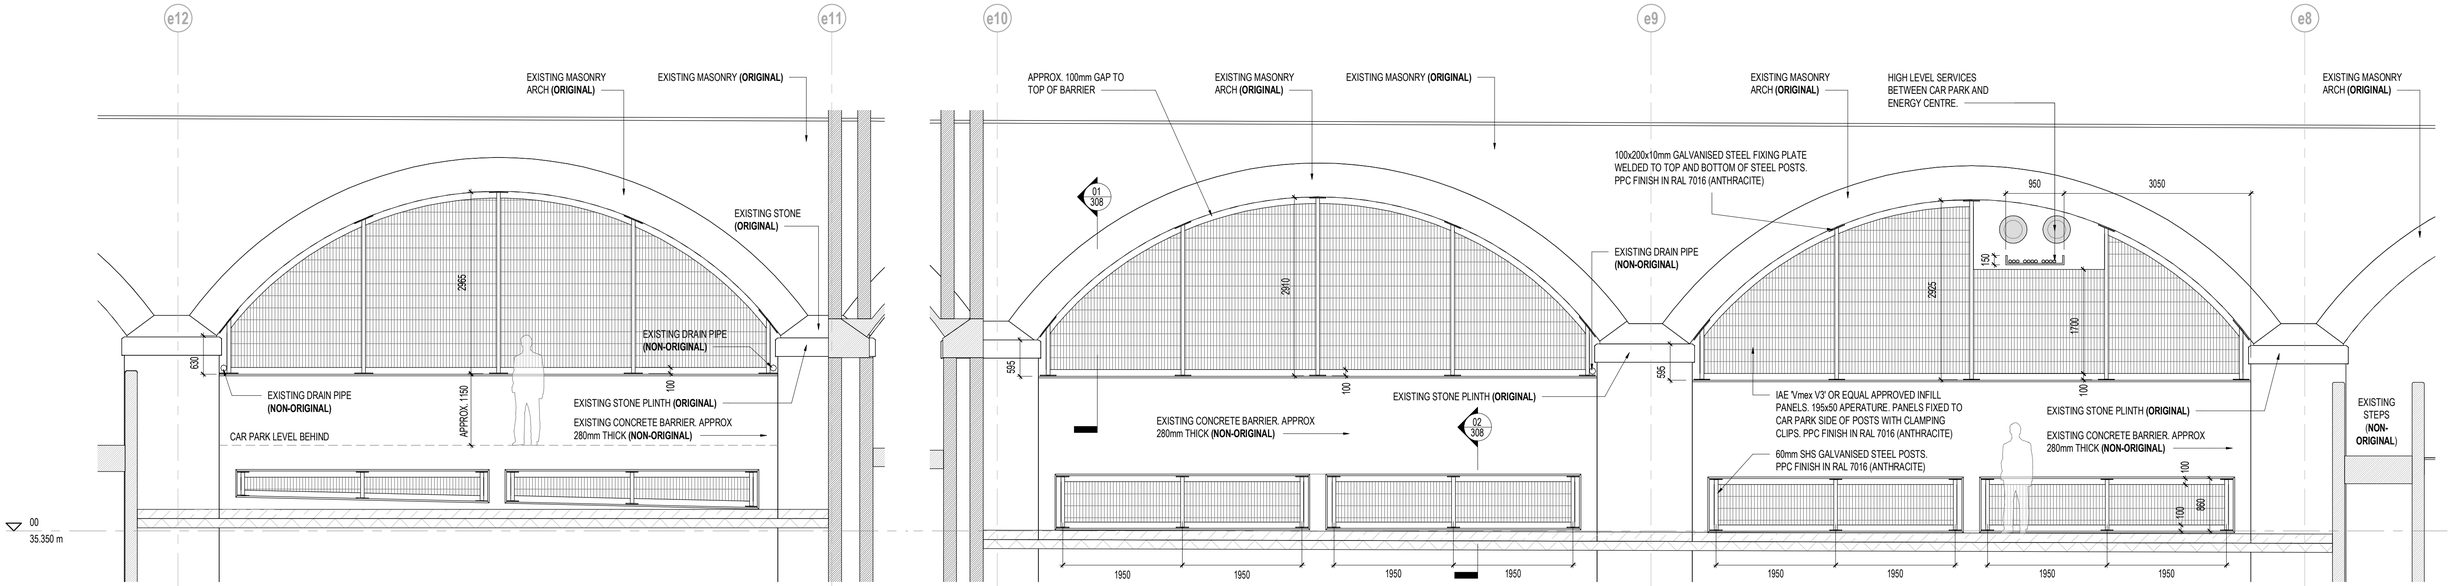


PROPOSED ELEVATION A - CAR PARK ARCHES - INFILL

1 : 50

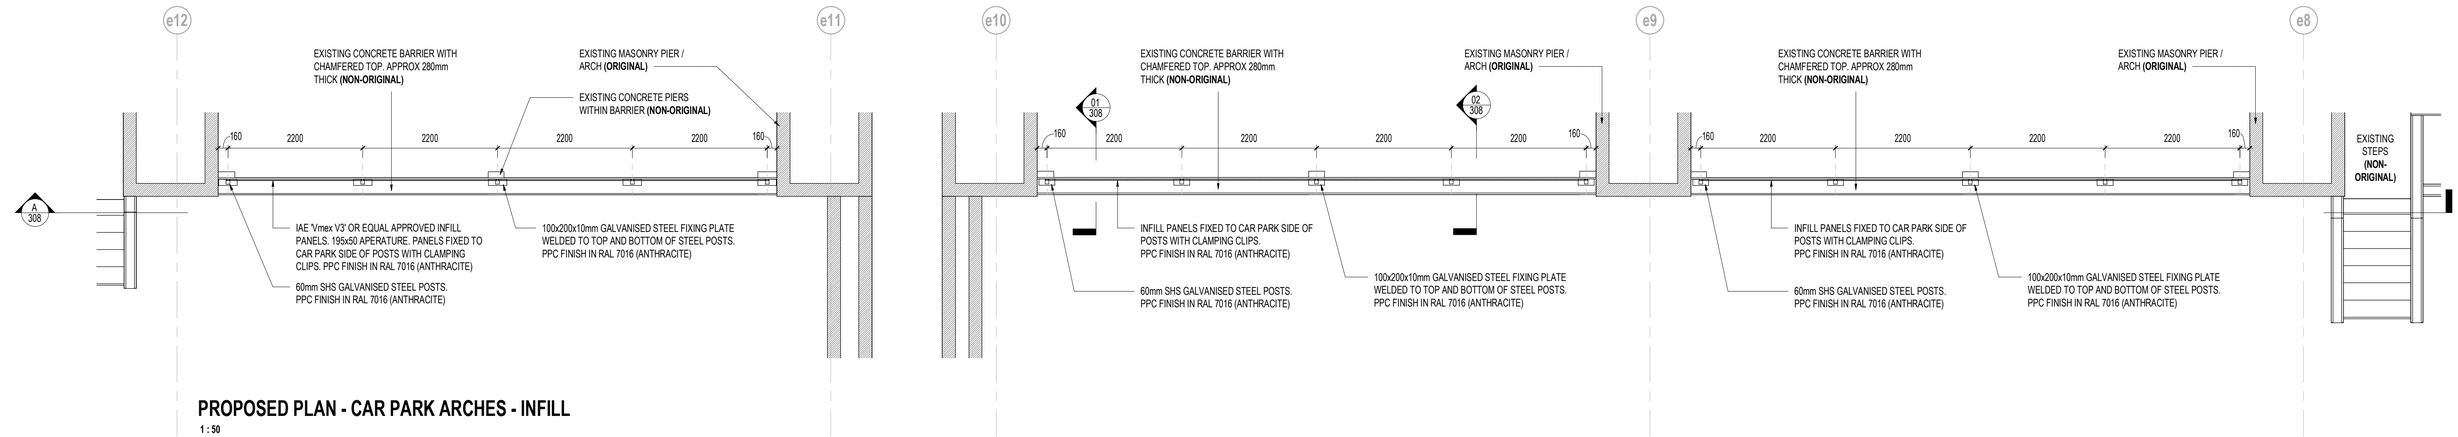


PROPOSED PLAN - CAR PARK ARCHES - INFILL

1 : 50

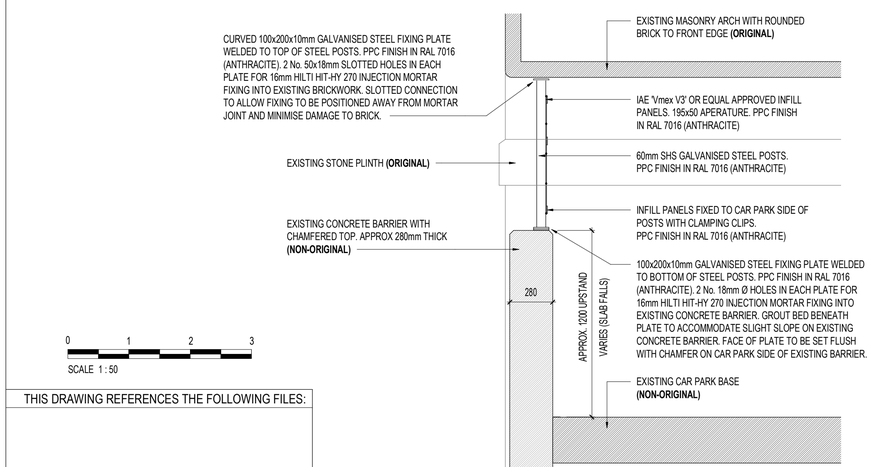

PROPOSED DETAIL 01 - BELOW ARCH

1 : 20

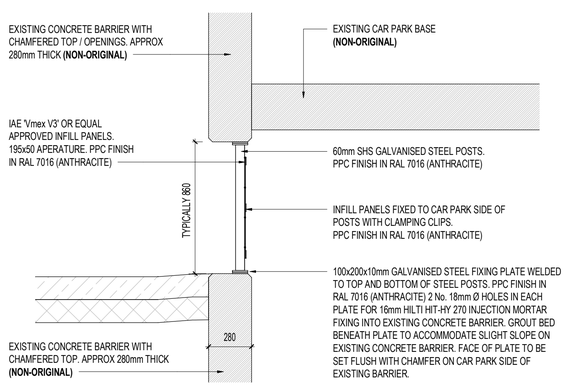

PROPOSED DETAIL 02 - SMALL OPENING

1 : 20

THIS DRAWING REFERENCES THE FOLLOWING FILES:

REV	DATE	DESCRIPTION	DRW	CKD	APP
P2	04/02/19	PLANNING ISSUE	AC	DH	DH
P1	13/11/19	PLANNING ISSUE	AC	DH	DH

Vital Energi. Century House, Roman Road, Blackburn, Lancashire, BB1 2LD
Tel: +44 (0)1254 296 000 Fax. +44 (0)1254 296 040

Project: MANCHESTER CEF CQHN

Title: CAR PARK ARCHES
PROPOSED PLAN & ELEVATION

DATE	13.11.19	SCALE	As indicated	SHEET	A1

PLANNING — Status: A — Stage: 4

Drg-No: 50467-BGH-EC-ZZ-DR-A-308 — Rev: P2