0 5 10 20 50

SCALE BAR 1:250

Coding legend:

- Fritted glazing
- Clear glazing
- Shadow box fritted
- Shadow box clear glass
- Glass louvre
- Laminated glass with extract duct
- Slotted panel + louvre
- Slotted panel + openable wing with extract duct
- Slotted panel + openable wing
- Smoke vent (RWA)
- Vertical fin see dwg D004
- Aircraft warning light
- Tower crane tie
- vertical pressure plates secured to curtain wall framing and capped with a decorative powder-coated stainless steel covers, colour TBC

NORTH

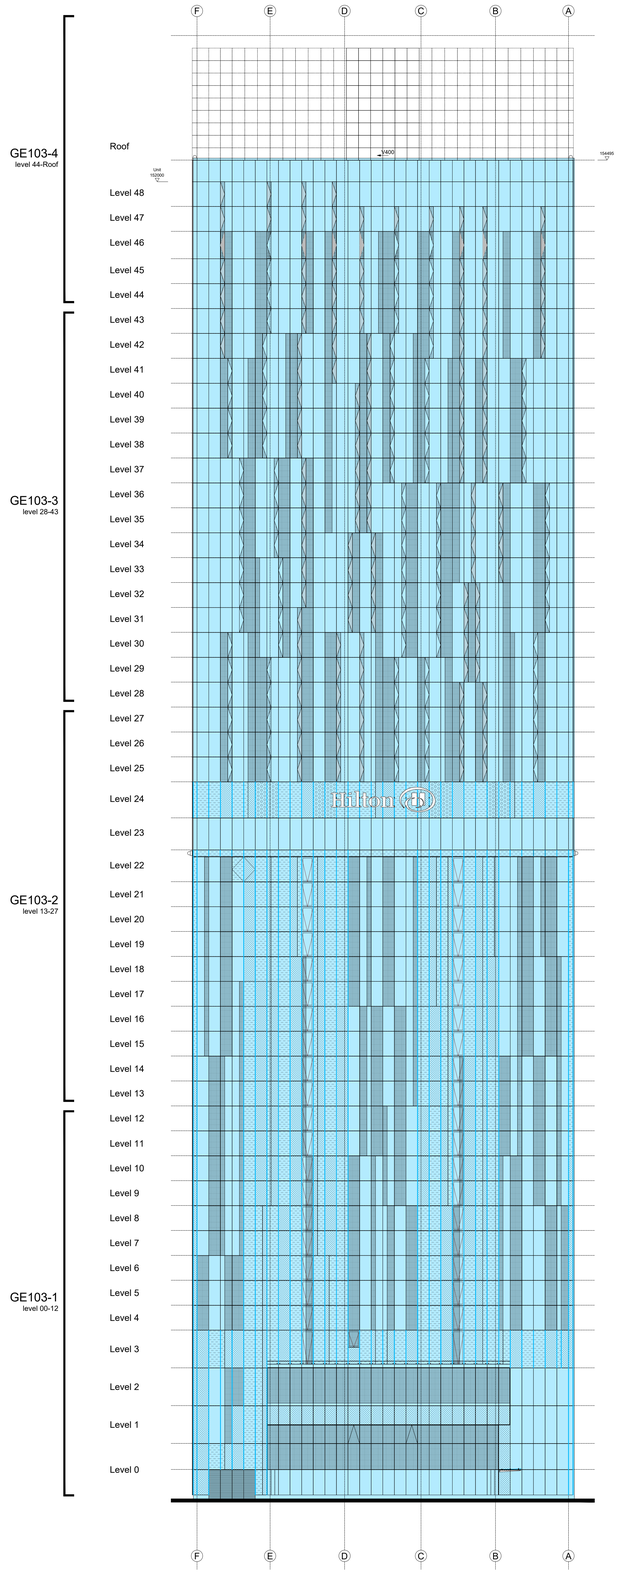

EAST

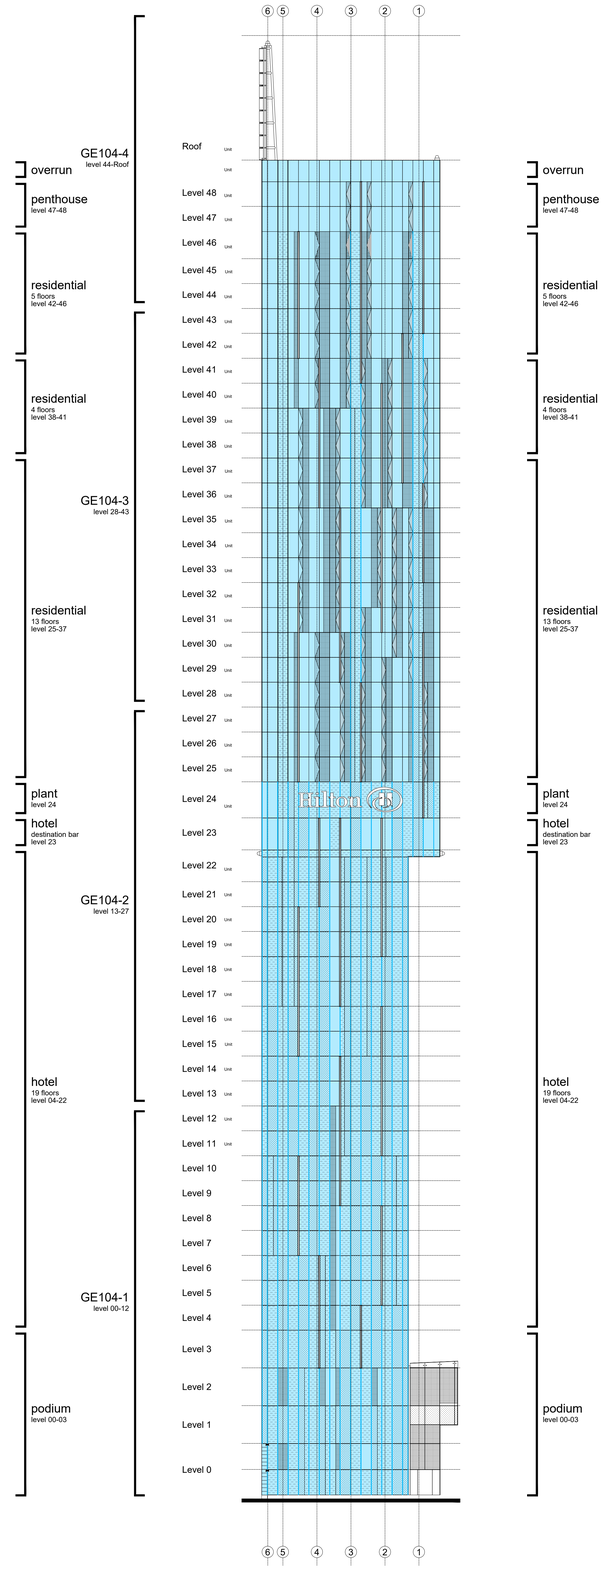

NOTES

- DO NOT SCALE FROM THIS DRAWING.
- ALL DIMENSIONS MUST BE CHECKED ON SITE.
- ALL RIGHTS RESERVED. NO REPRODUCTION IN ANY MATERIAL FORM IS PERMITTED WITHOUT CONSENT.
- THIS DRAWING IS COPYRIGHT OF MHBC CUMMING.

REVISIONS

No.	DATE	DETAILS	INITIALS
B	15.04.20	SHADOW BOX COVER PLATES EXTENDED TO RESIDENTIAL PART ON EAST ELEVATION. NORTH ELEVATION ENTRANCE LEVEL PLATES OMITTED.	AS

client

project
BEETHAM TOWER
301 DEANSGATE, MANCHESTER, M3 4LQ

title
NORTH AND EAST ELEVATIONS
AS PROPOSED

scales
1:250 @A0

date	drawn	size
20.11.19	AS	A0

drawing no.	revision
1193-602	B

mhbc CUMMING
4 St Paul's Churchyard, London, EC4M 8AY
T: 020 7029 3888 - E: info@mhbccumming.com
www.mhbccumming.com