

Notes:
Sketch scheme may be based on plan information of unknown origin and is subject to verification and site survey.
Contractors must verify all dimensions on site.
This drawing is not to be scaled. Use figured dimensions only.
Ensure digital versions are plotted at 'Actual Size'. Building areas are liable to adjustment over the course of the design process due to ongoing construction detailing developments.
Subject to statutory approvals and survey.

REVISIONS

EDIT		
Status	Planning	

Project	ROXY Ballroom, Arndale Centre, With Grove, Manchester	
Client	Roxey Leisure Ltd	


Drawing	Withy Grove Elevation - Proposed Signage Details	
Project No	Drawing no	Rev
1916	CO-23	.

Scale (A3 sheet)	Date	Drawn
1:100 / 1:20	Jan 2020	ba


EDIT architecture

e:hello@edit-architecture.co.uk

t:0115 4182848

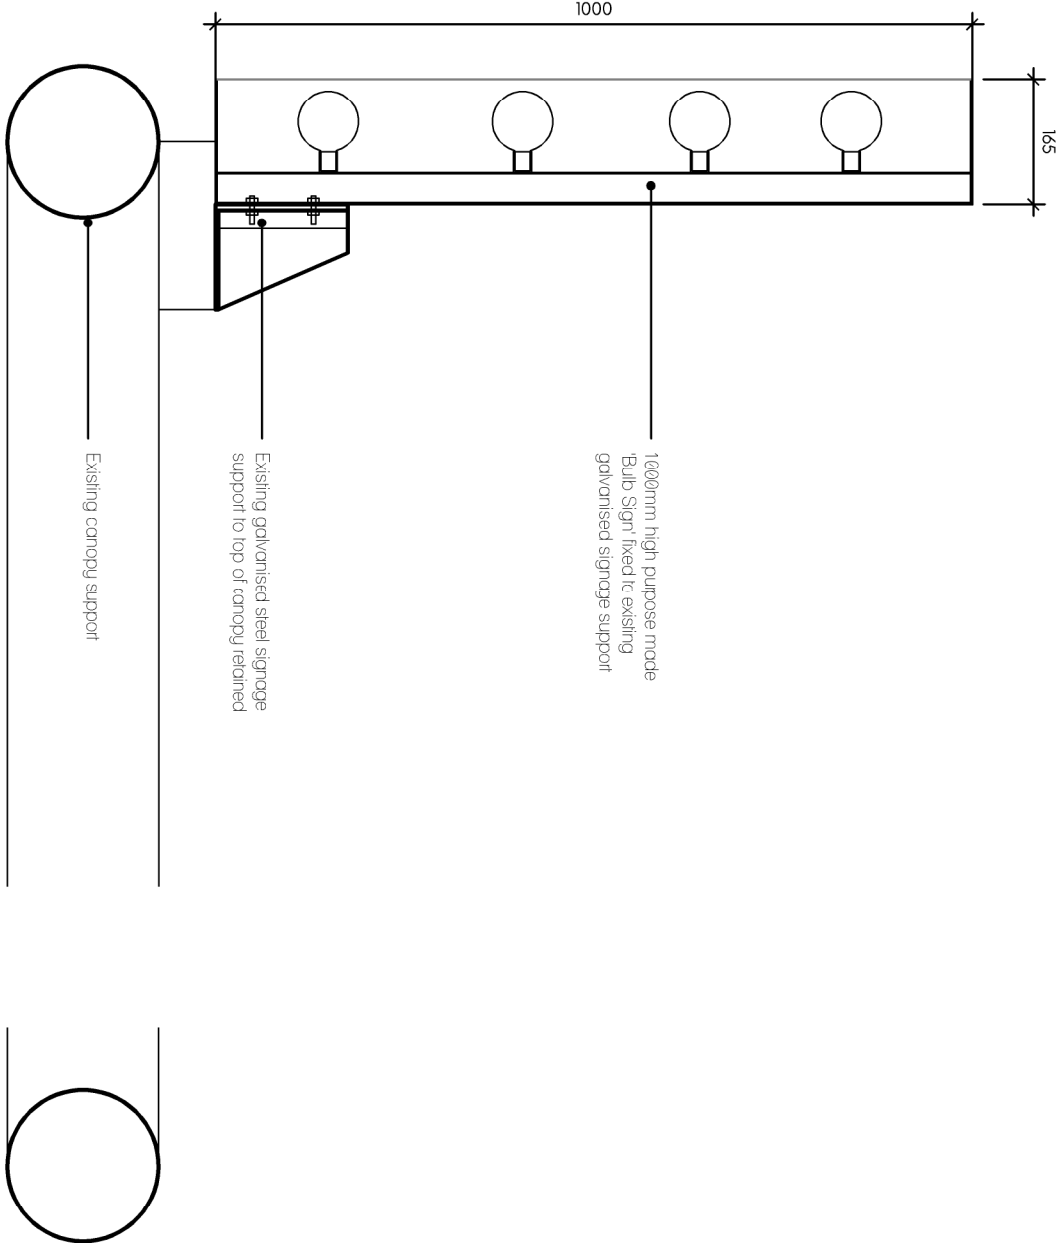

Primary Fascia Sign - TYPICAL SECTION
scale 1:10

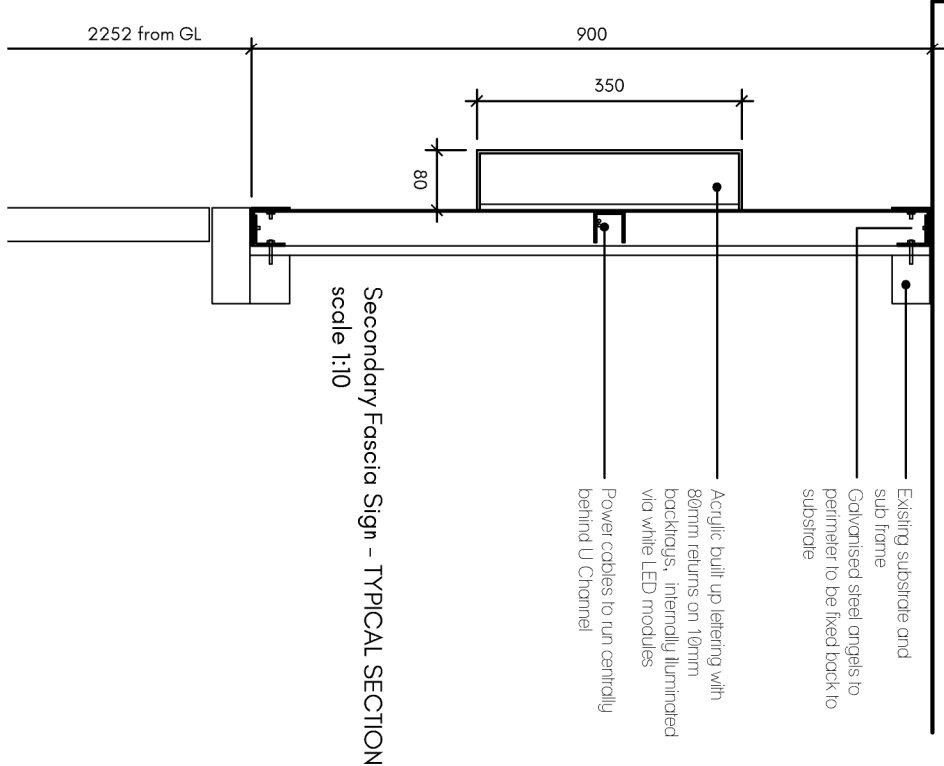

Secondary Fascia Sign - TYPICAL SECTION
scale 1:10