Copyright of this drawing is vested in BPM Architectural and it must not be copied or reproduced without written consent. Only figured dimensions only are to be taken from this drawing. DO NOT SCALE OFF THIS DRAWING ..... IF IN DOUBT ASK.

All contractors must visit the site and be responsible for taking and checking all dimensions relative to their work. BPM architectural are to be advised of any variation between drawings and site conditions.

Electronic data/ drawings issued as 'read only' and should not be interrogated for measurement. All dimensions and levels should be 'read only' from those values stated in text, on the drawings

KEY PLAN:




BENNETT ROAD ELEVATION
SCALE 1:50 @A1



GARDEN ELEVATION
SCALE 1:50 @A1



SIDE ELEVATION 1

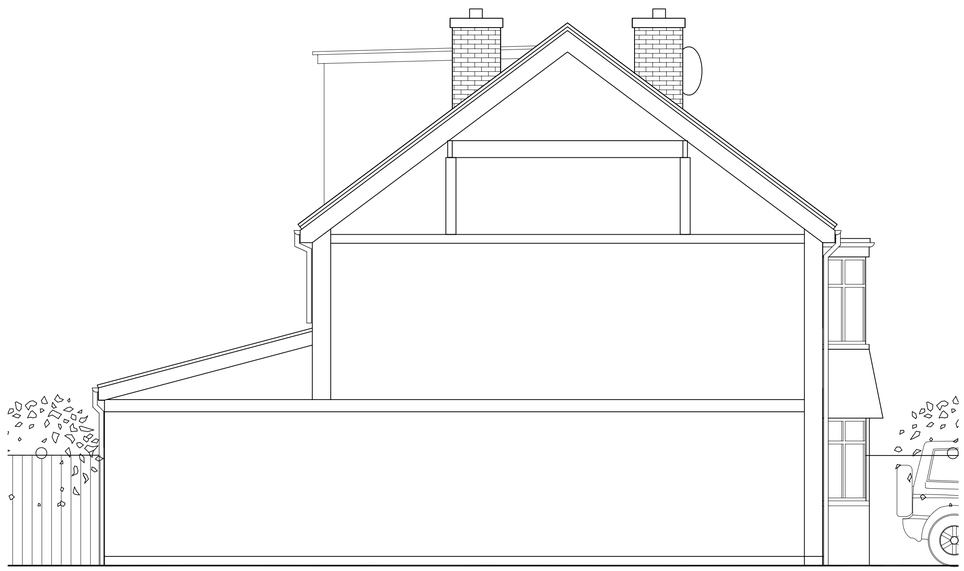

SIDE ELEVATION 2

REV.	DATE:	DETAILS	
A	141019	ANNOTATION CORRECTED TO 21 BENNETT ROAD	BPM

BPM ARCHITECTURAL SERVICES
UNIT 8 224 GREAT CLOWES STREET
MANCHESTER M7 2ZS
TEL: 07415 493002

PROJECT: PROPOSED EXTENSIONS AT 21 BENNETT ROAD, CRUMPSALL, MANCHSTER, M8 5FA

TITLE: PROPOSED ELEVATIONS

CLIENT: MR. HARPRIT SINGH AND FAMILY

SCALE 1:50 @A1 DATE: 09/ 2019 DRAWN: BPM CHECKED:

STATUS: PLANNING

DRAWING NO: BPM/0619/BENN/PL4 REV: A