



Basement Ceilings As Existing

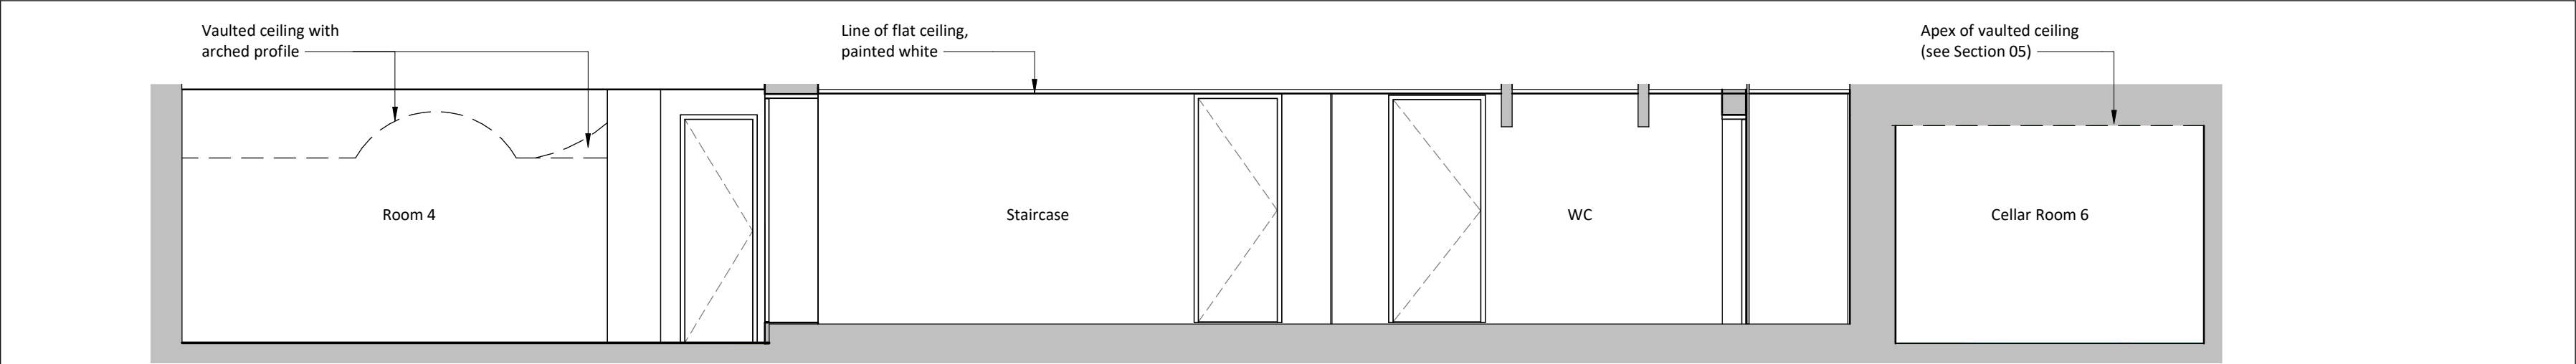


Basement Section 01 as Existing

1 : 50

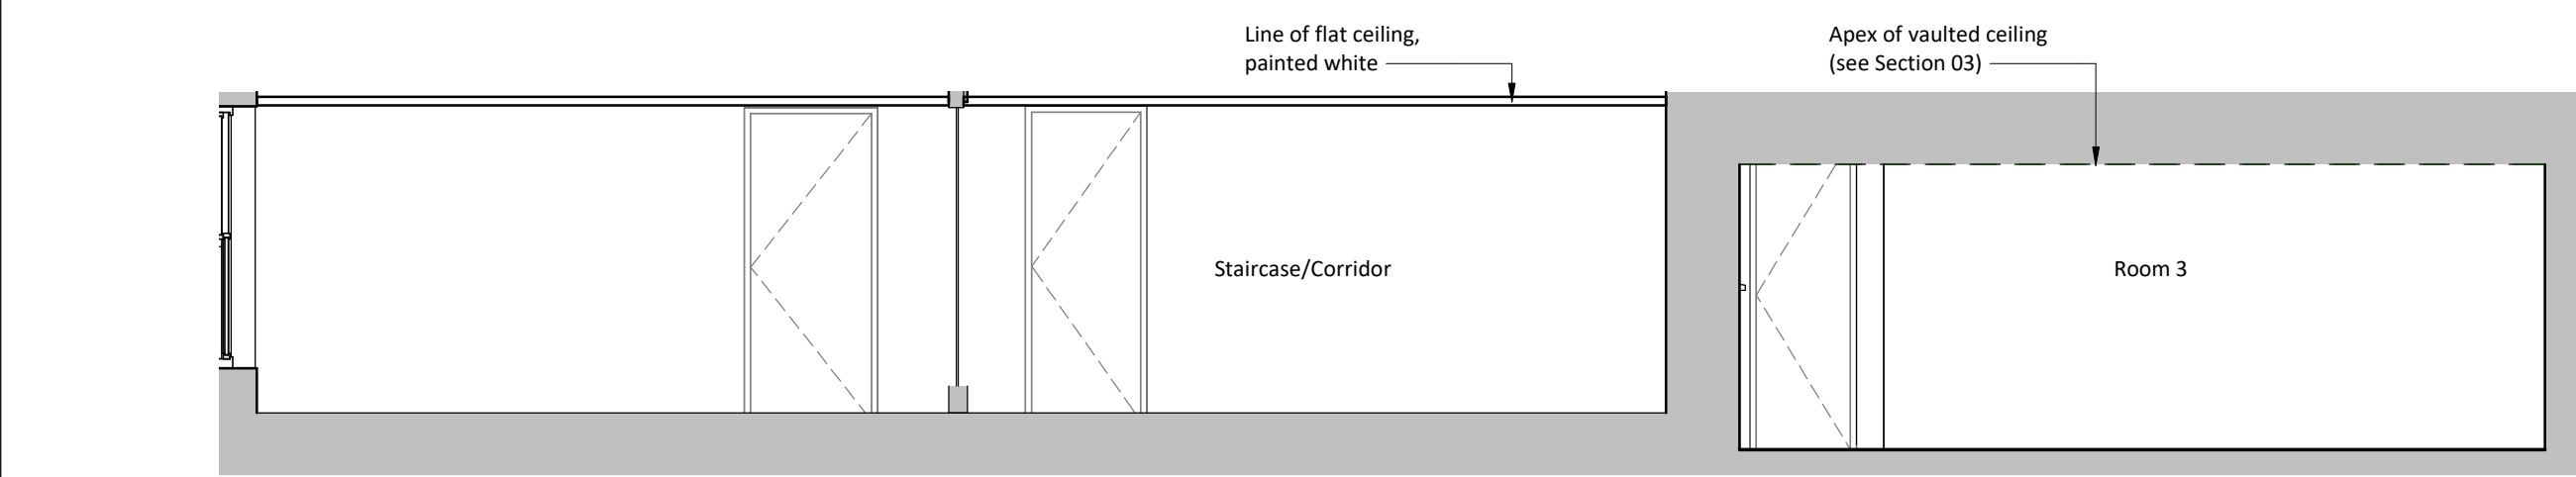

Basement Section 02 as Existing

1 : 50

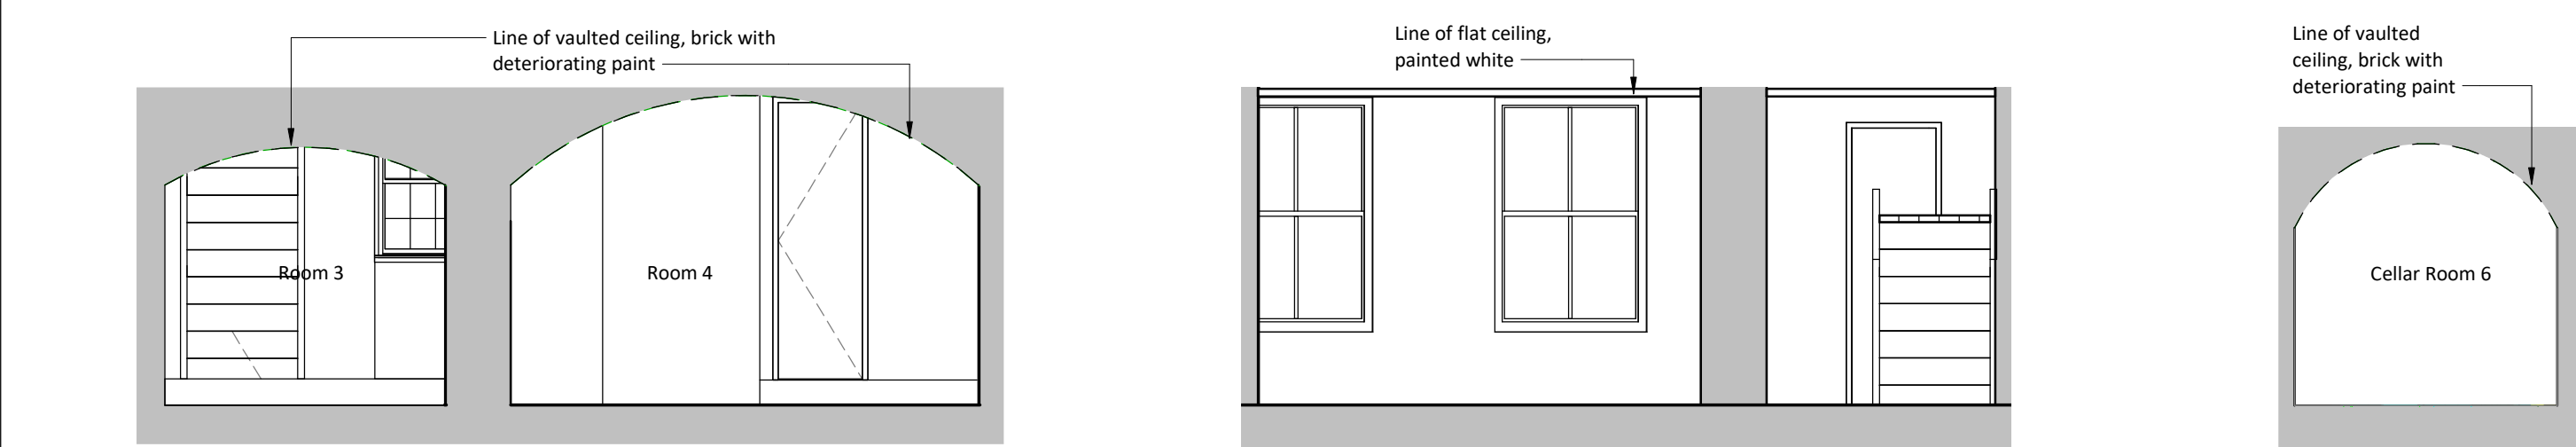

Basement Section 03 as Existing

1 : 50


Basement Section 04 as Existing

1 : 50

Basement Section 05 as Existing


1 : 50

Basement Ceilings As Proposed

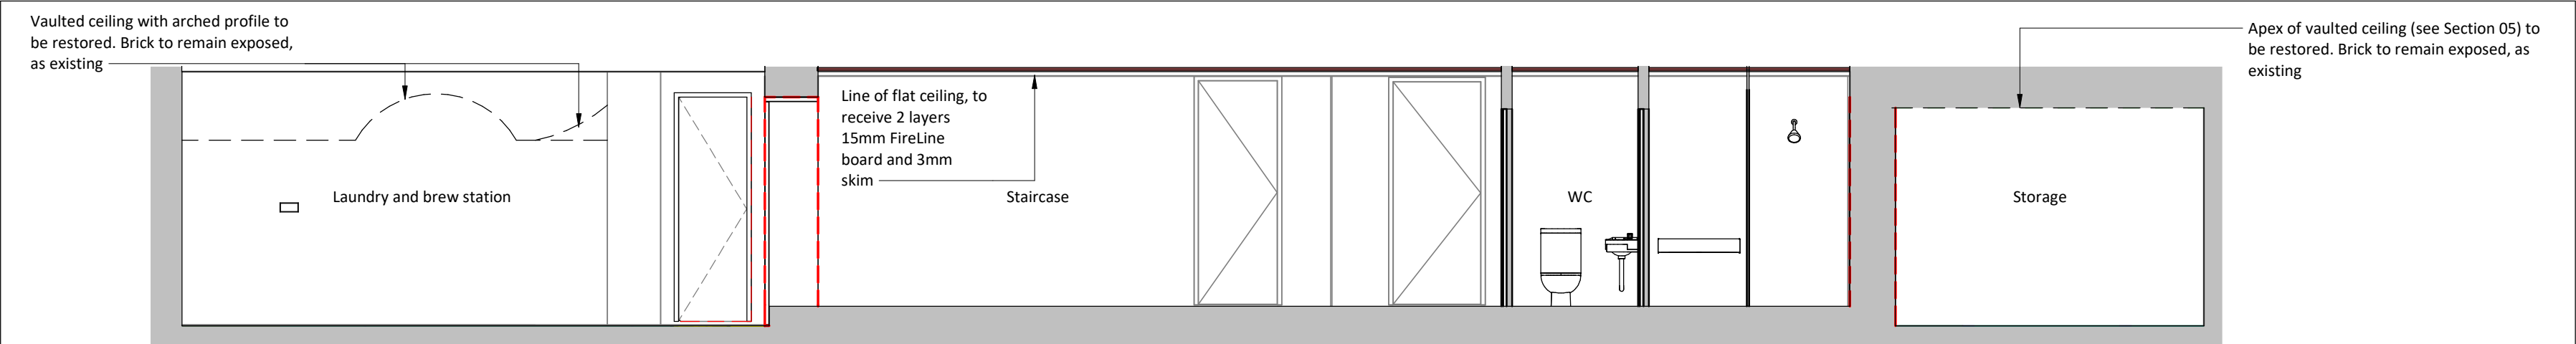


Basement Section 01 as Proposed

1 : 50

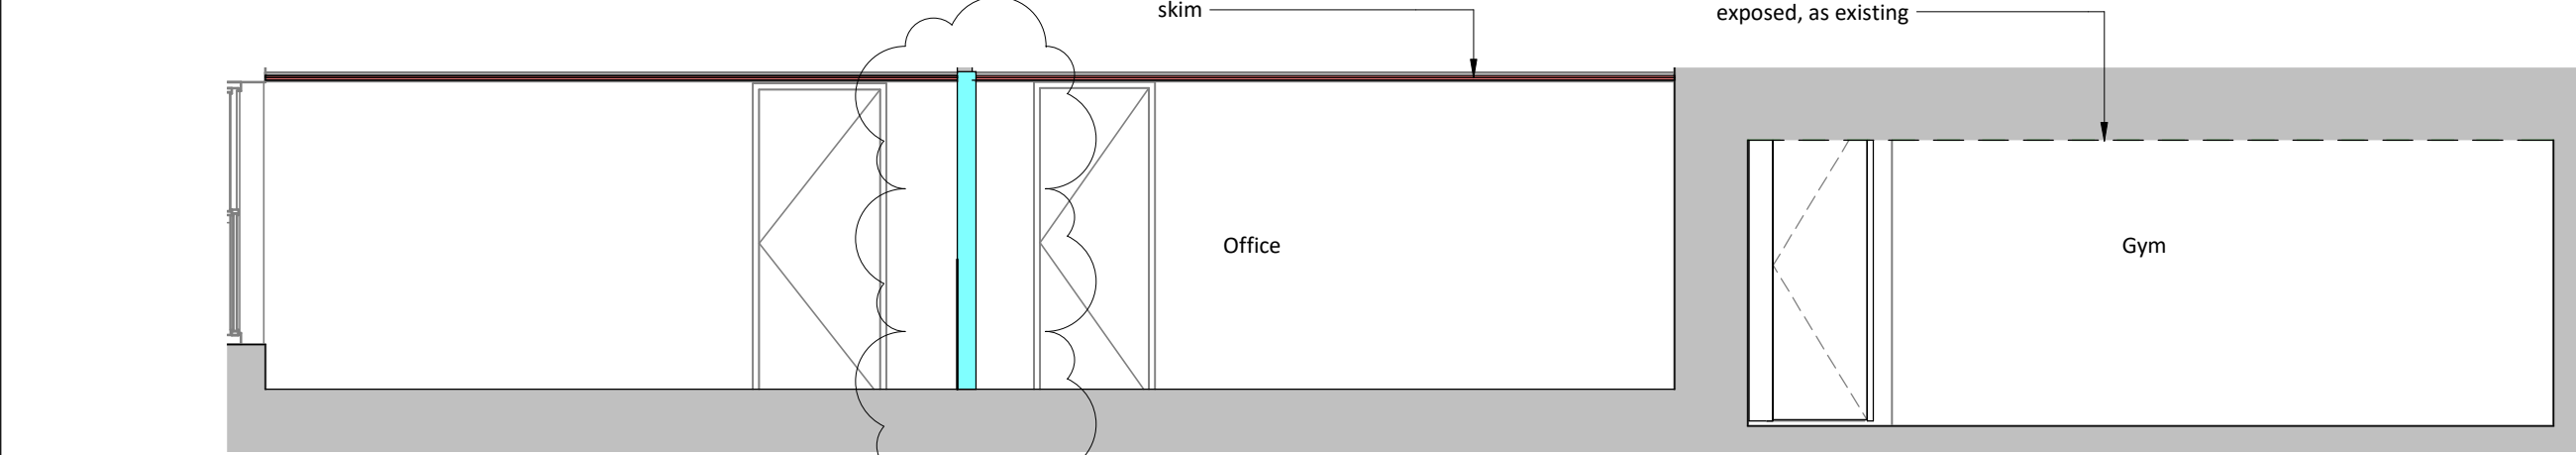

Basement Section 02 as Proposed

1 : 50

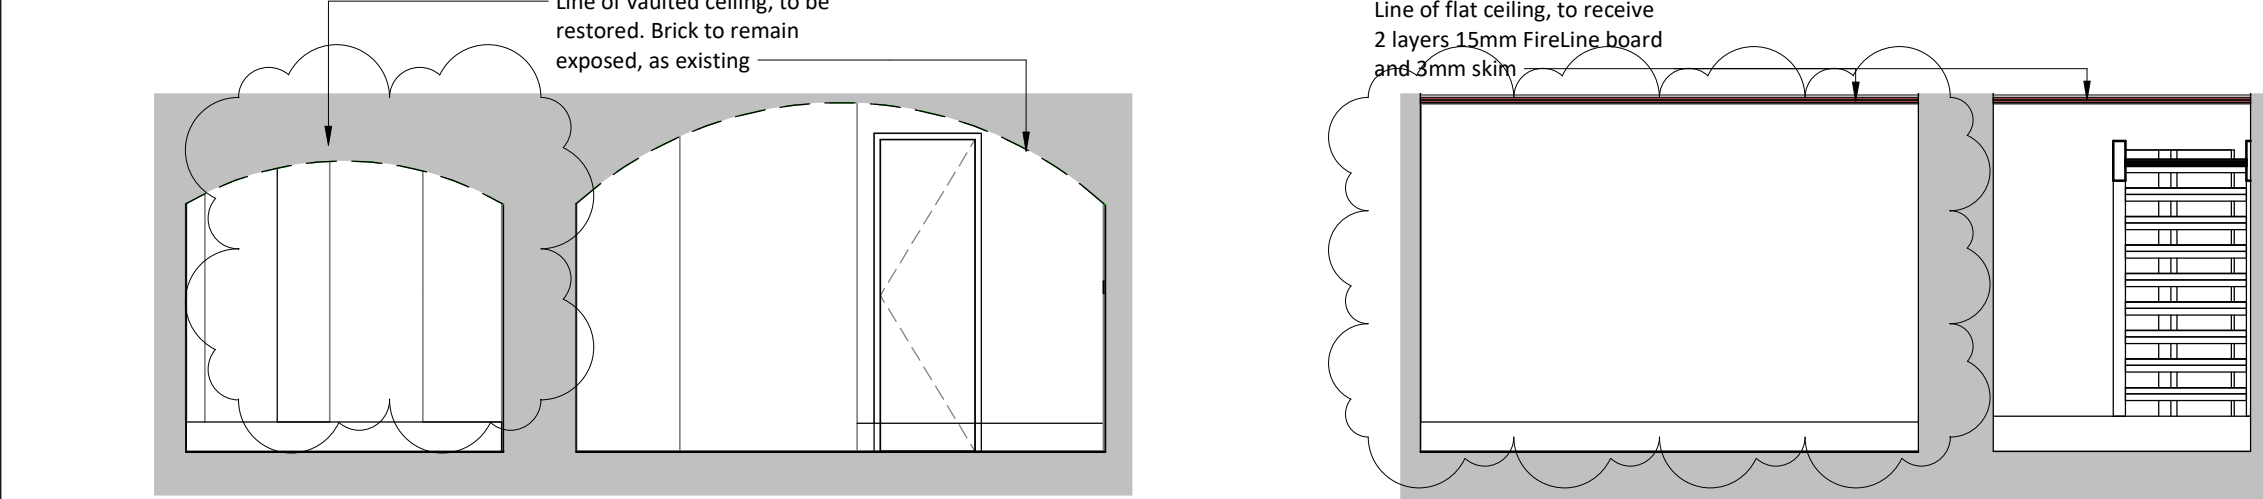

Basement Section 03 as Proposed

1 : 50

Basement Section 04 as Proposed

1 : 50

Basement Section 05 as Proposed


1 : 50

Key to proposed ceilings

- 2 layers 15mm FireLine board with 3mm skim
- Exposed brick


DO NOT SCALE FROM THIS DRAWING
ALL DIMENSIONS MUST BE CHECKED ON SITE BY CONTRACTOR
PRIOR TO CONSTRUCTION

Amendments shown in blue and bubbled

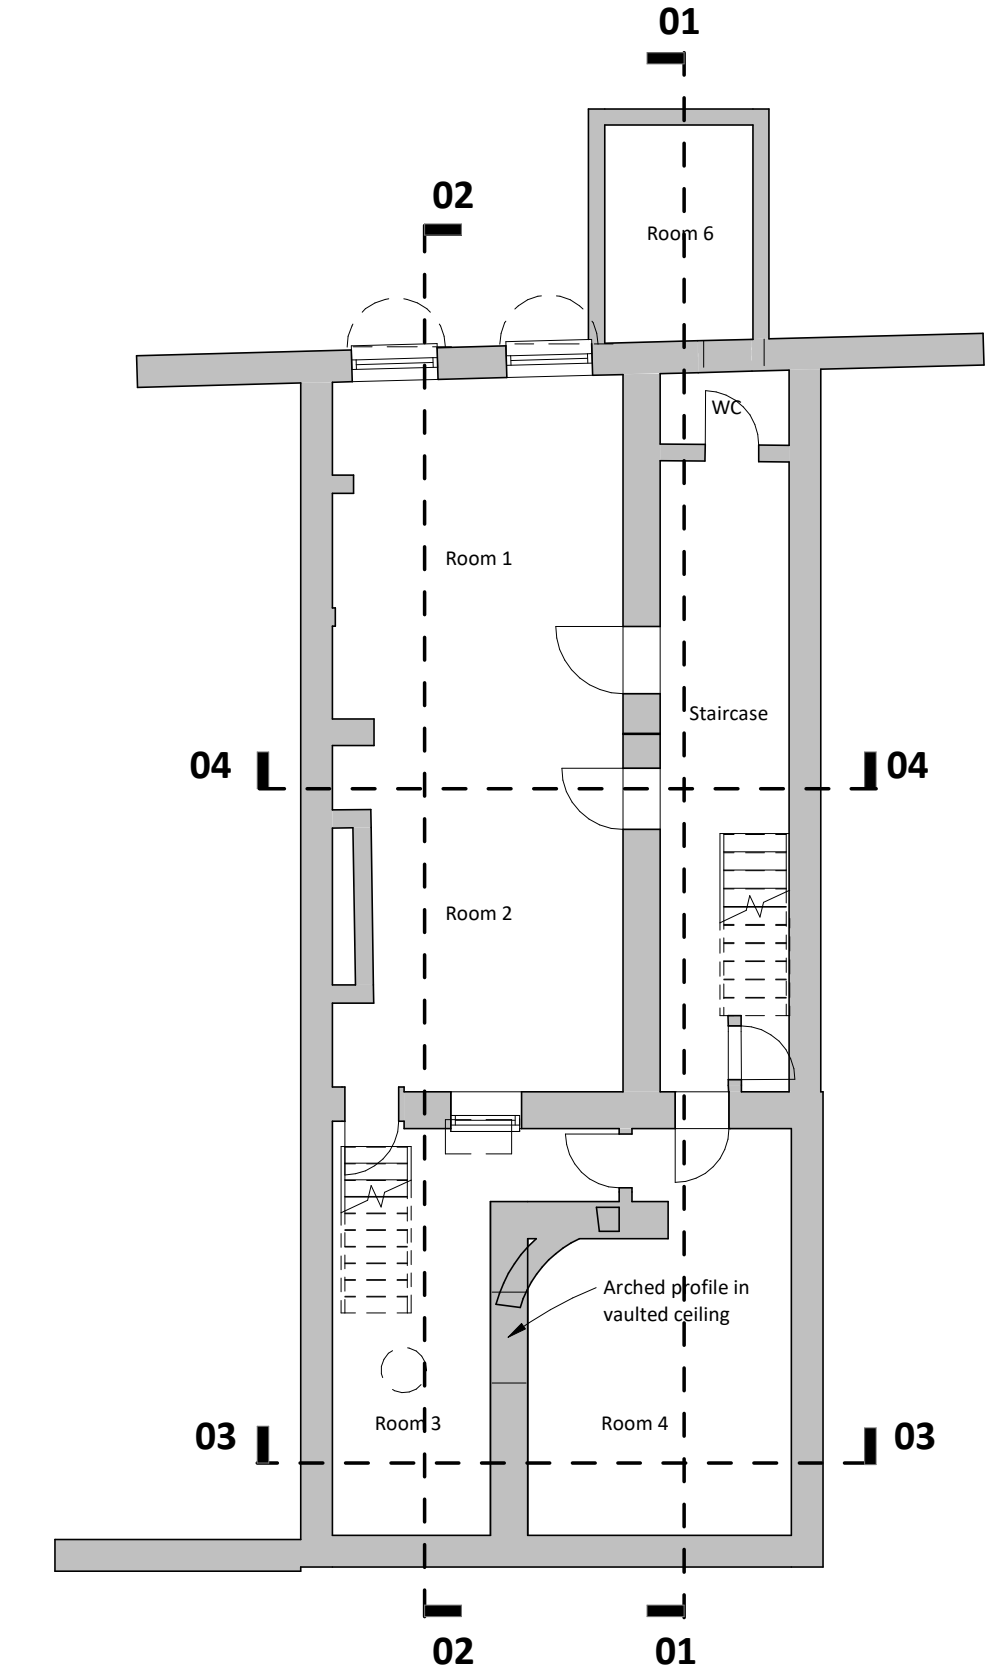


Basement Plan - Section Key as Existing

1 : 100

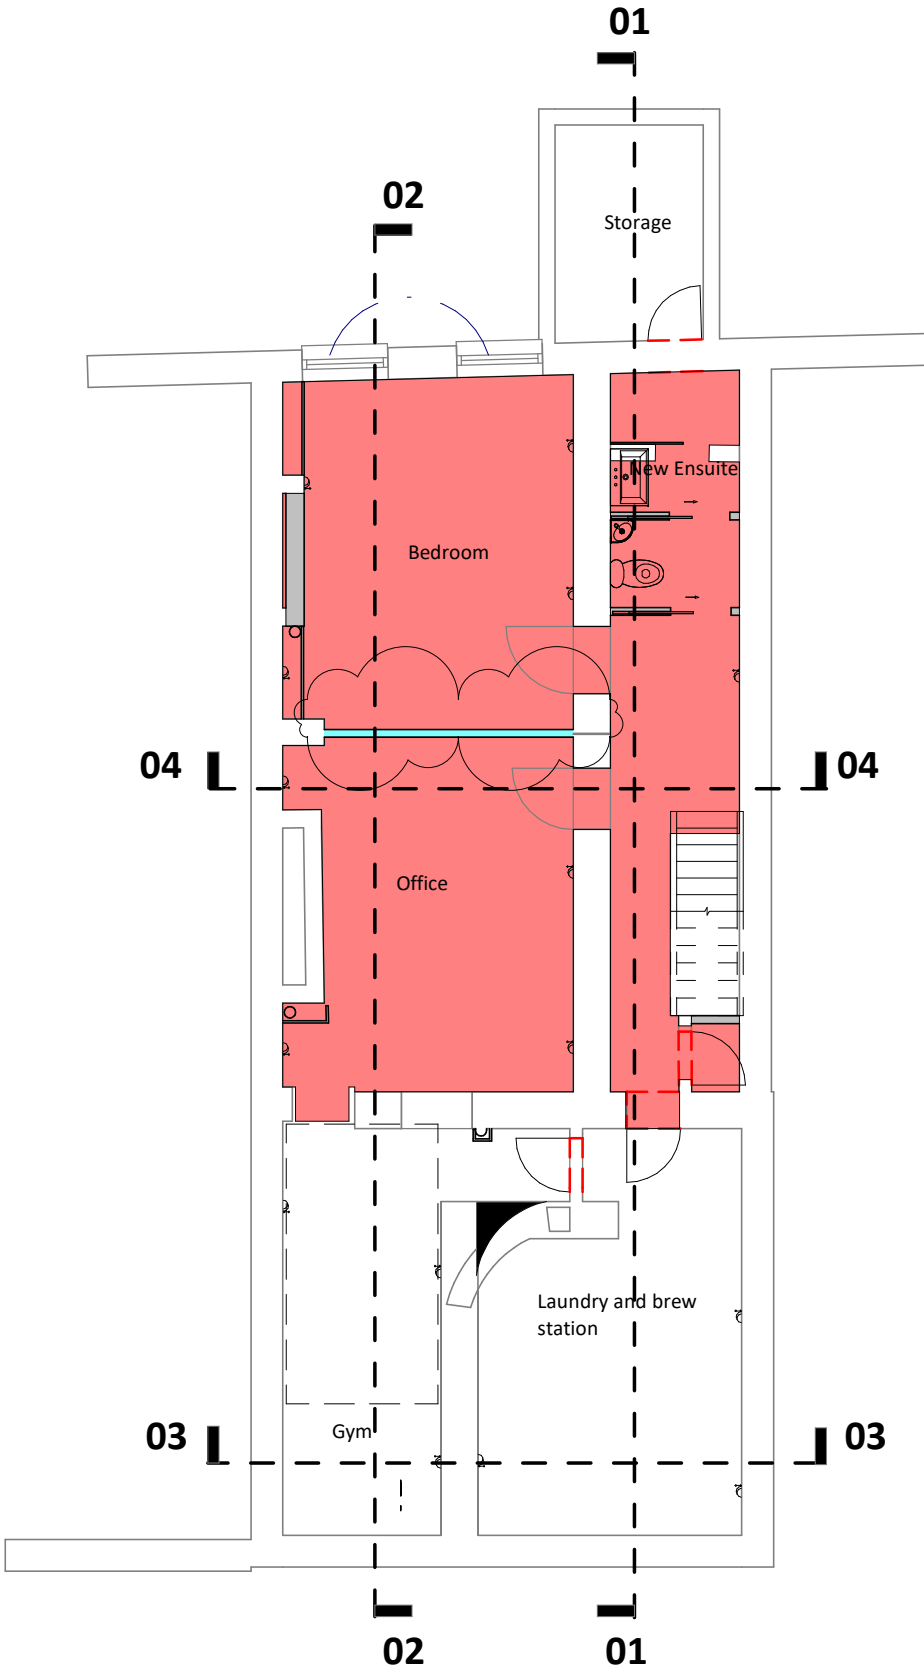

Basement Plan - Section Key as Proposed

1 : 100

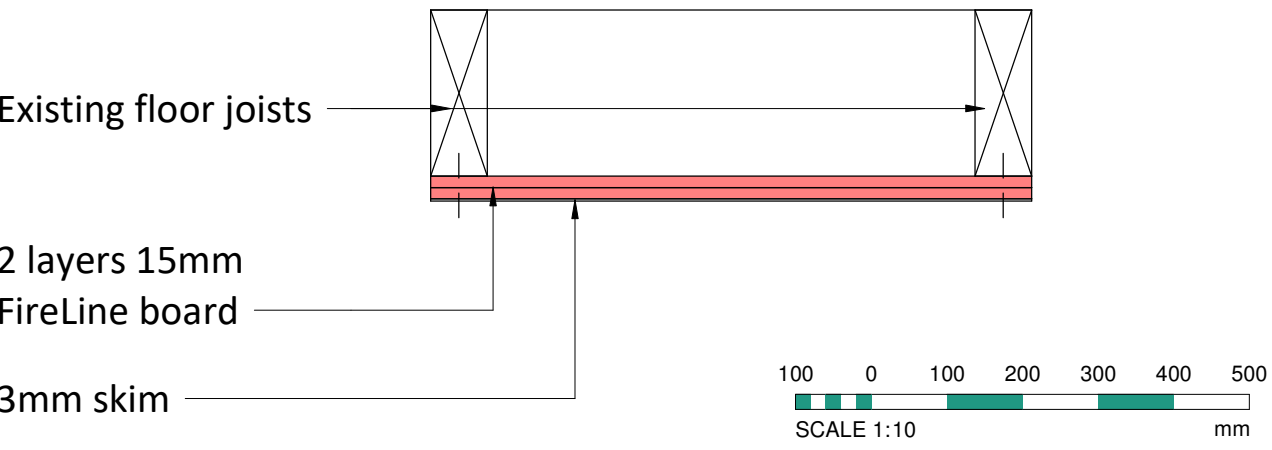

FireLine ceiling board detail

1 : 10

C	09/01/20	HP	Amendmenst shown in blue
B	03/12/19	HP	Amendments following Interior Designer comments
A	24/10/19	LT	Clarification on detail for ceilings
Rev	Date	Int	Description



Client:
Nilesh Bhatt

Project:
**13 St John Street,
Manchester**

Description:
**Basement Ceiling Sections -
Existing & Proposed**

Purpose of Issue:
Building Regulations

Drawn By: LT
Checked By: VS
Date: 23/10/19
Scale @ A1: As indicated

Job No: 3521
Status Code: S2
Drawing No: 230
Rev: C

File Identifier:
SJ-BTP-00-B-DR-A-3521_230

Elizabeth House, 486 Didsbury Road, Heaton Mersey, Stockport, SK4 3BS
t 0161 443 1221 e info@bernardtaylor.co.uk w www.btparchitects.co.uk