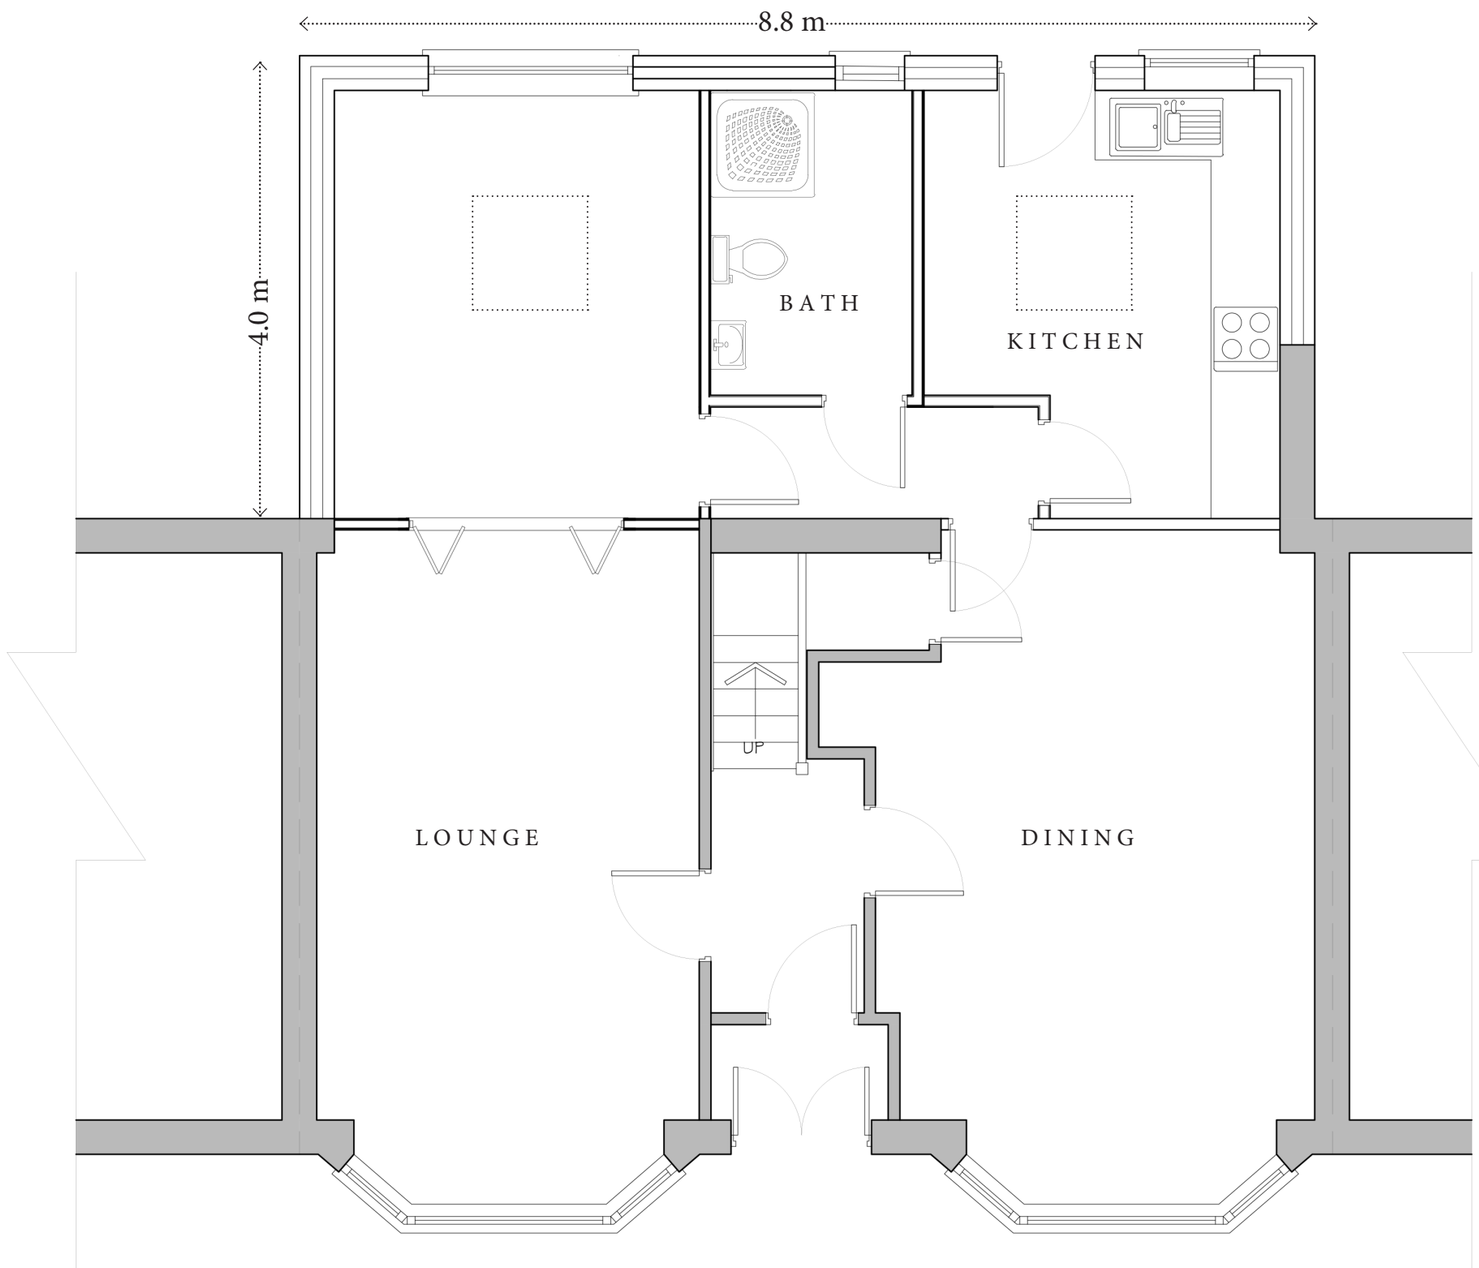


N

Client
Mr Anjum Rasool

Project
33 Bennett Road, Crumpsall, M8 5ED

Title
Proposed Ground Floor Plan

Scale
1:50 @ A3

Date
June 2020

Drawing No. :
Sheet 4 of 7