



PLAN & ELEVATION OF JOINT EXTENSION



REAR ELEVATION

GROUND FLOOR PLAN

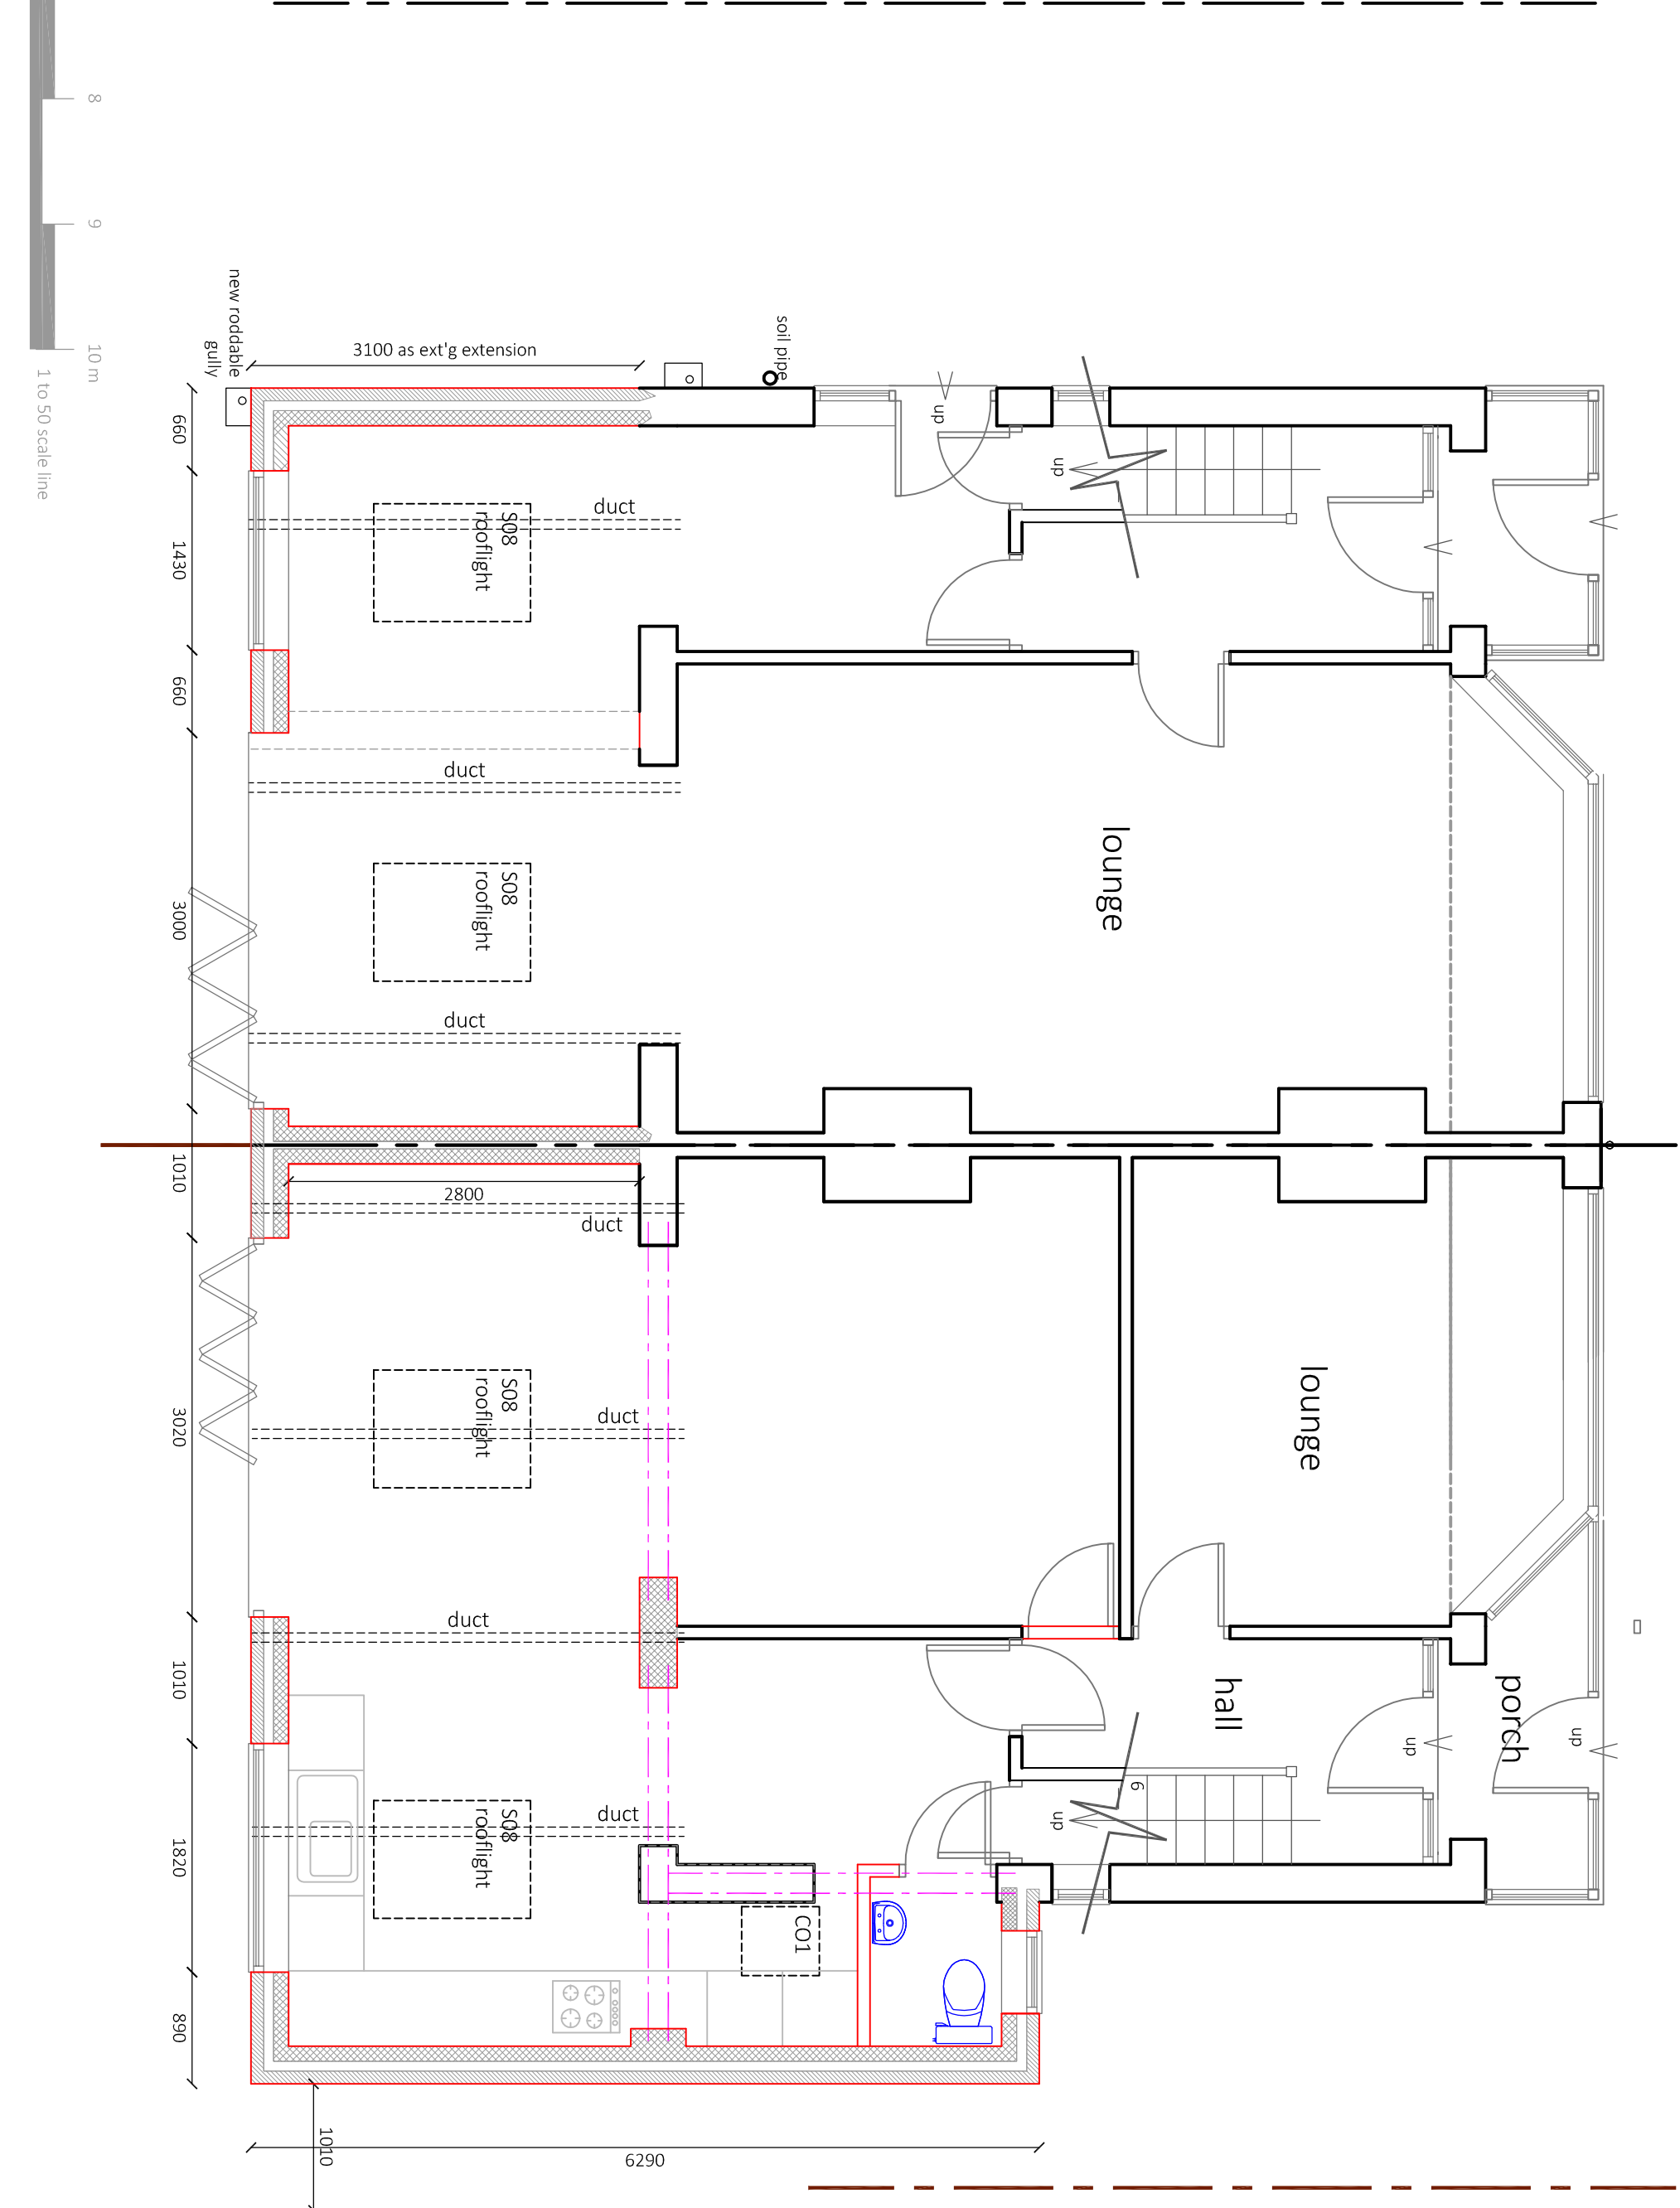

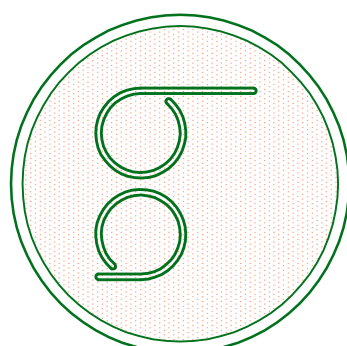BA Property Consultants Ltd. First Floor 132 Market Street Hyde, Cheshire SK14 1EX tel: 0161 351 9777 fax: 0161 351 9666 web: www.baproperlyconsultants.co.uk				
site	6 & 8 NINA DRIVE MOSTON MANCHESTER M40 5SD			
project	SINGLE STOREY EXTENSIONS			
date	rev.	scale	drawing ref.	
JUNE20		1to50 on A1 1to100 on A3	M40:20/66	