



THIS DRAWING FOR PLANNING PURPOSES ONLY.

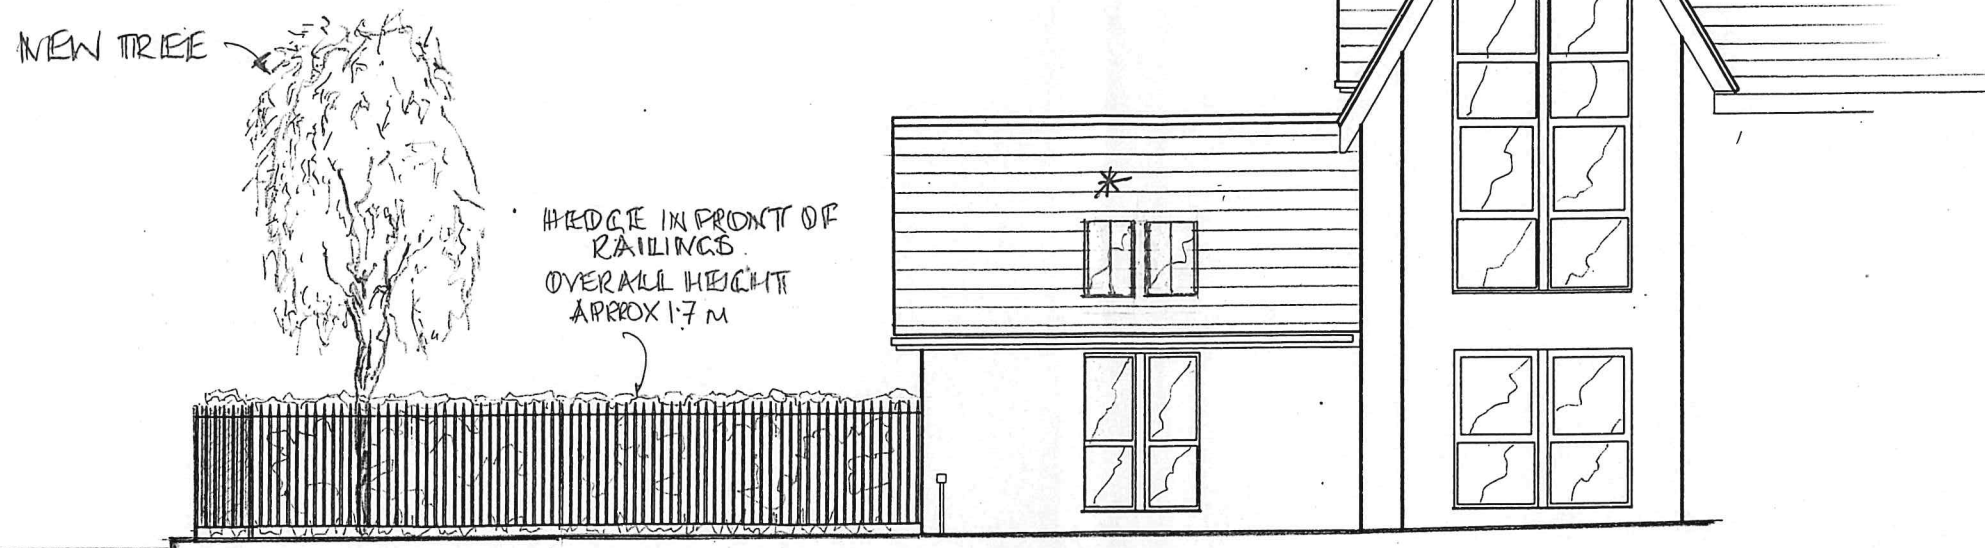

VIEW OF NEW RAILINGS ON BOUNDARY TO NO 4

* 2 NO VELUX CONSERVATION ROOFLIGHTS
REF: GGL FK06 SD SN2
SIZE: 66 x 118 WITH JOINING KIT.

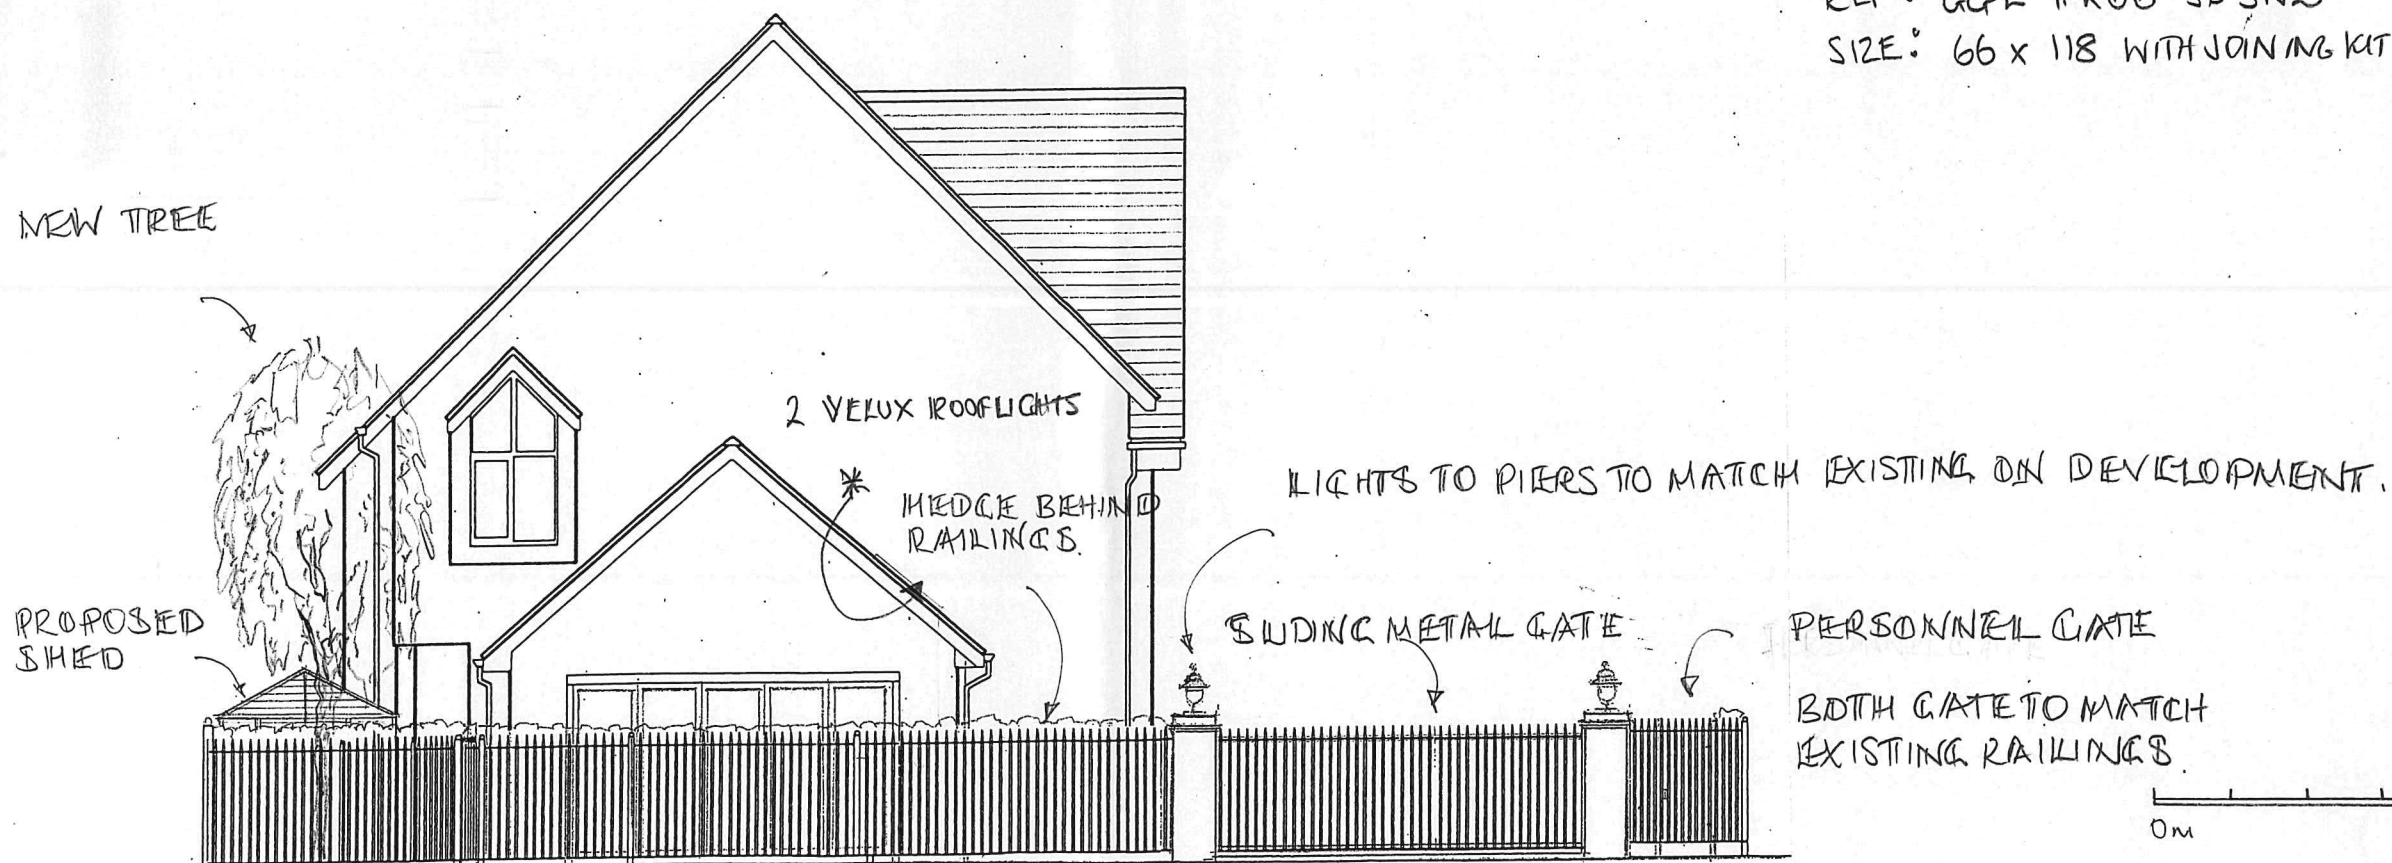

VIEW OF RAILINGS, BRICK PIERS AND GATES, ROAD BOUNDARY

0m 5m

SCALE 1:100 @ A3

REVISED ACCESS AND BOUNDARY DETAILS - 2 TURNSTONE AVENUE - DIDSBURY

DRC NO. 04A

REVISION A PAIR OF ROOF LIGHTS ADDED *
13-05-20