
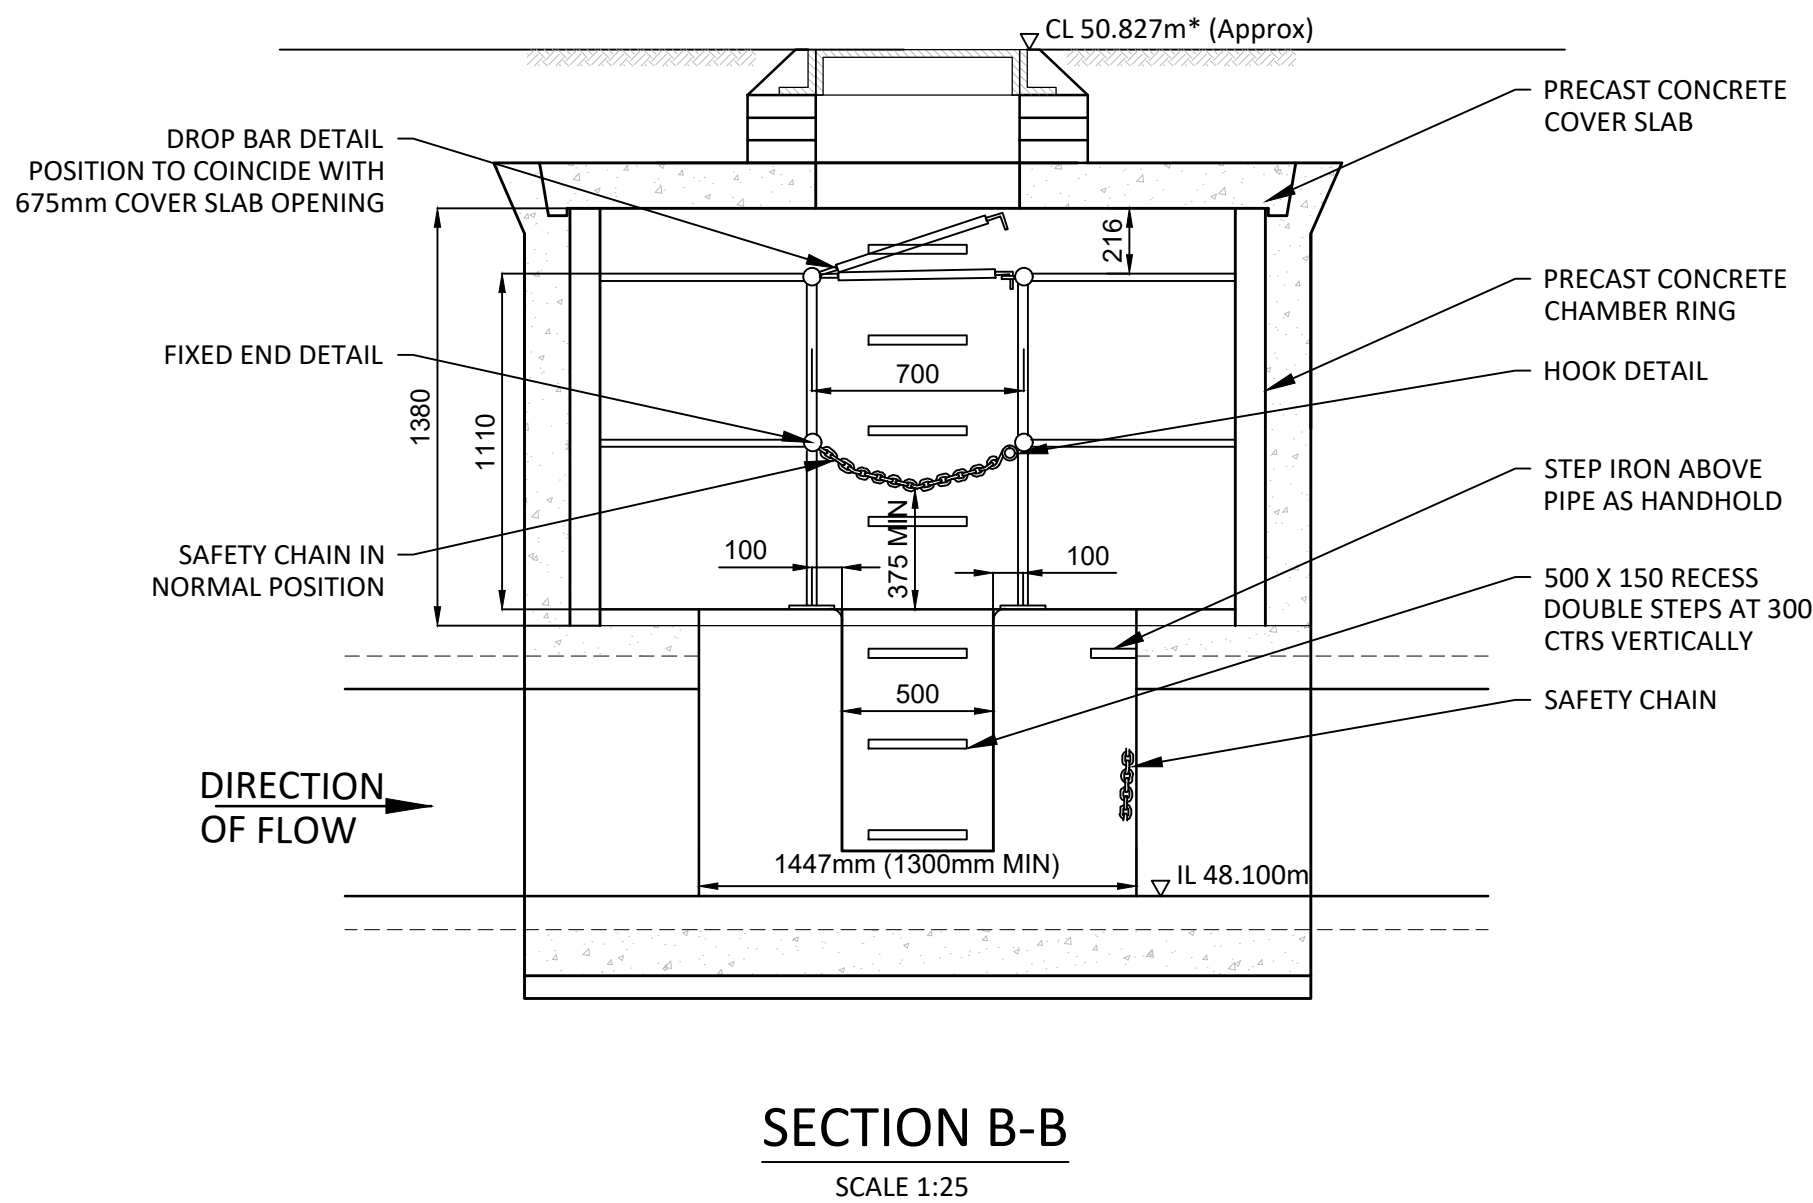
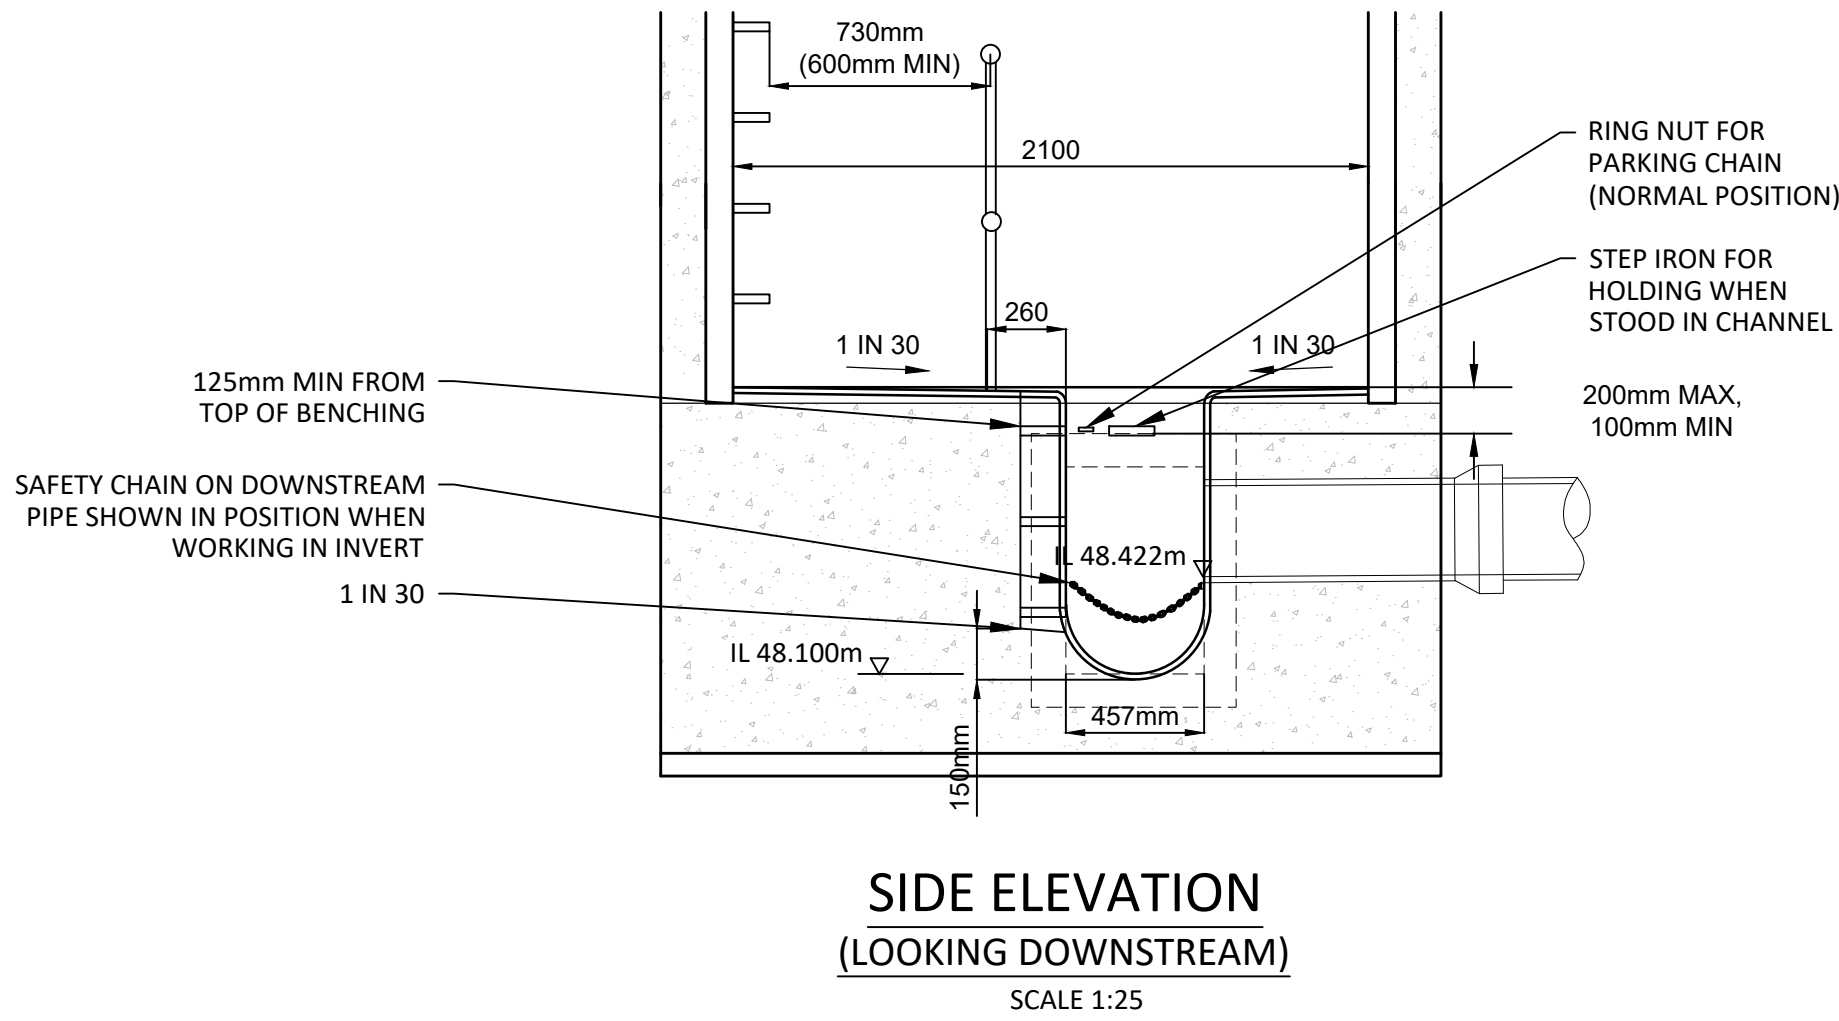
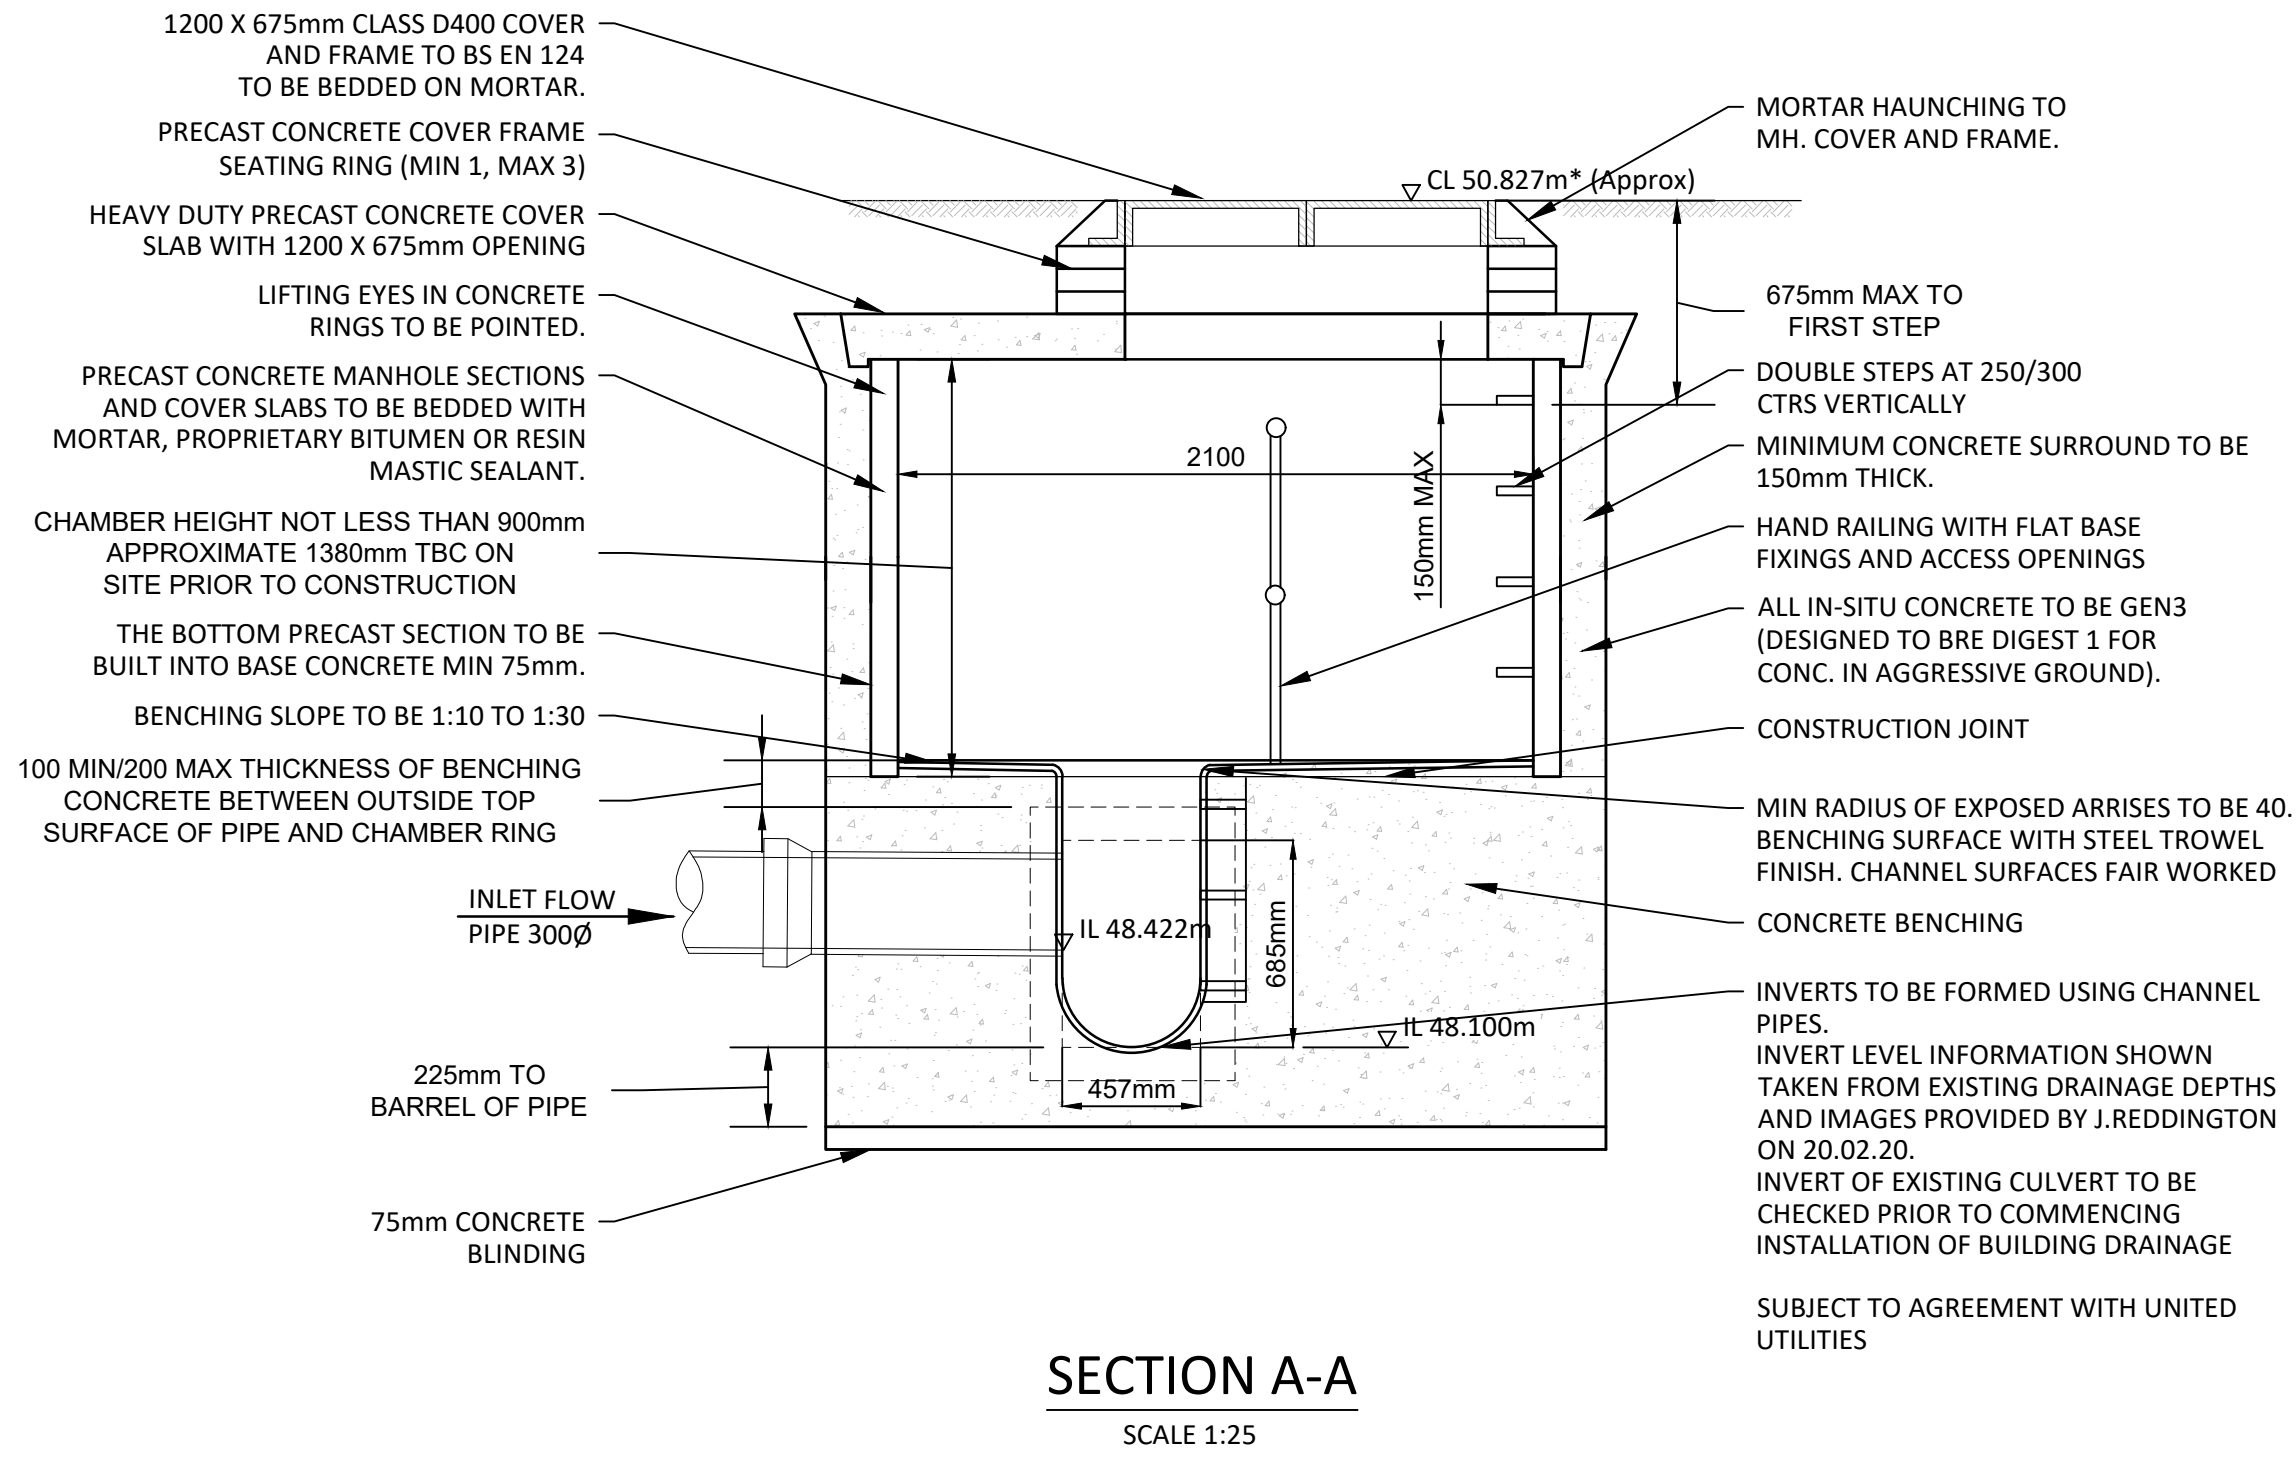
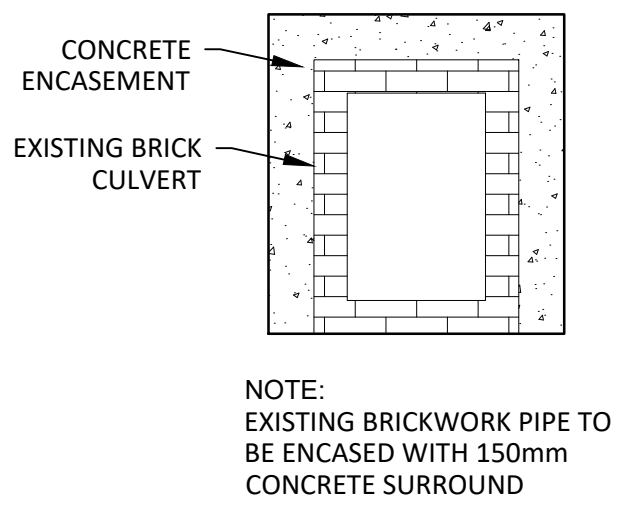


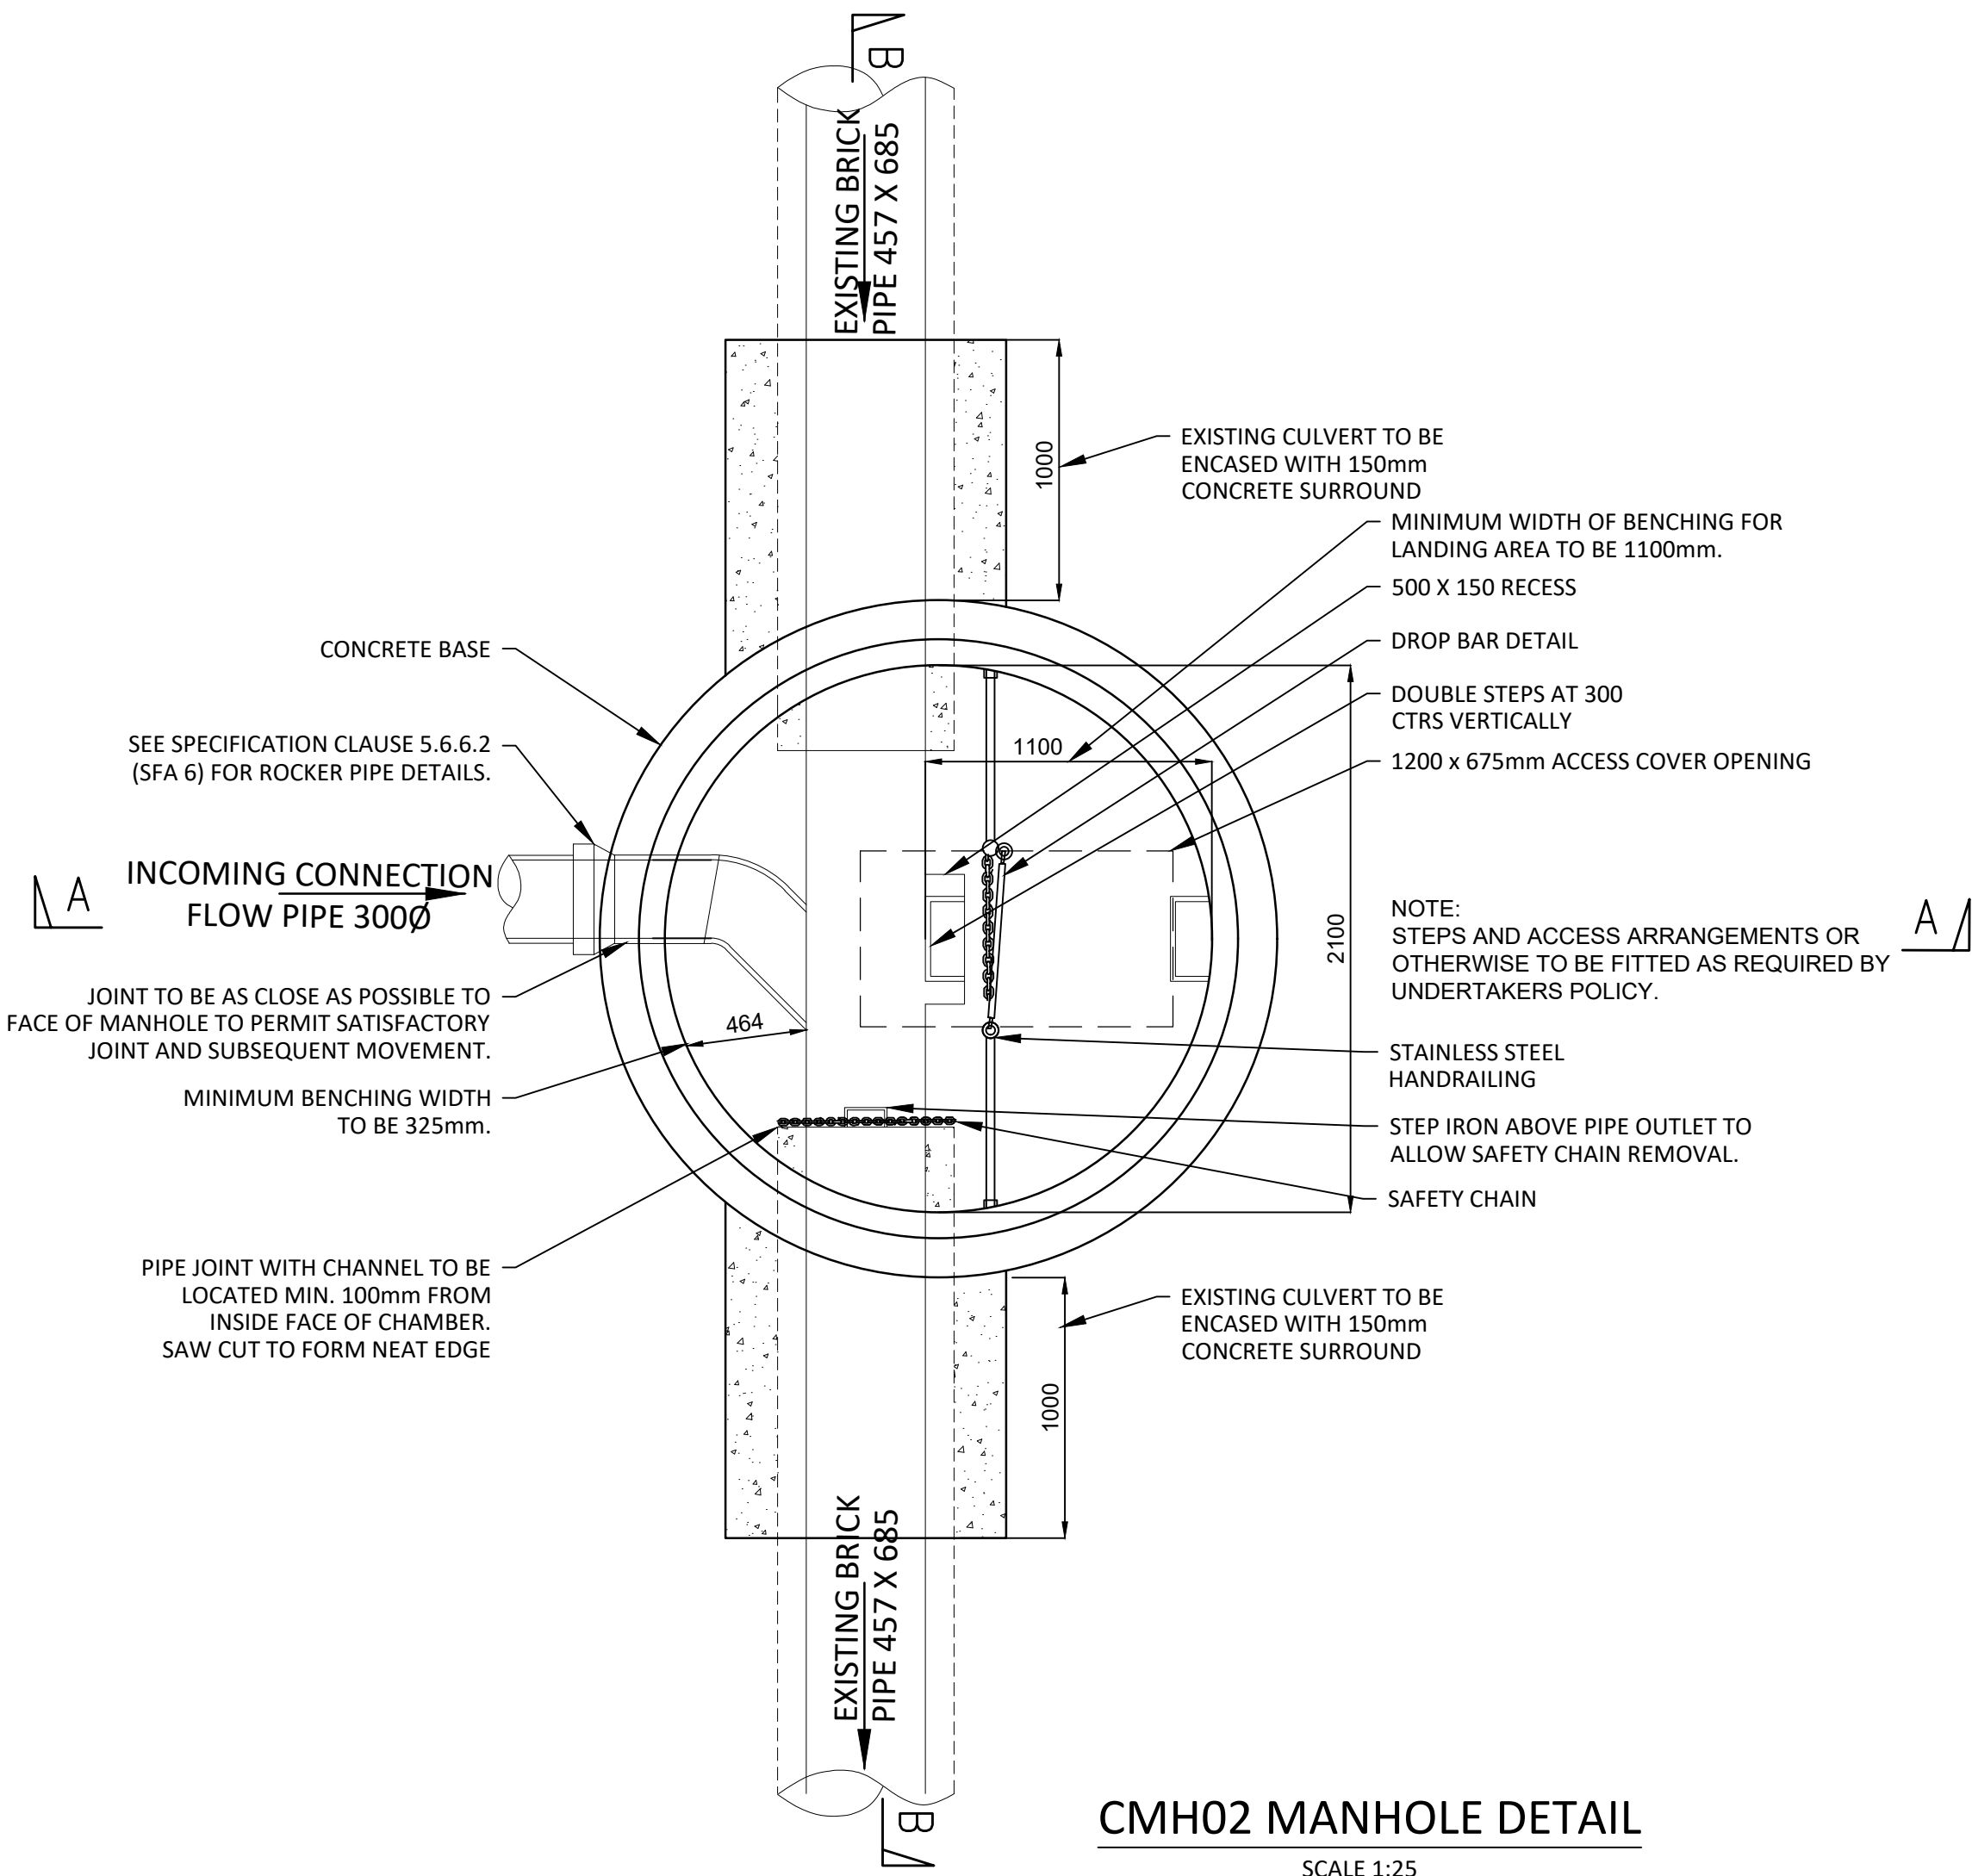

P01	PRELIMINARY ISSUE					
	L. W. PILSBURY	04.05.20	R. HENSHALL	04.05.20	R. HENSHALL	04.05.20
REV	REVISION NOTES/COMMENTS					
	DRAWN BY	DATE	CHECKED BY	DATE	APPROVED BY	DATE
2nd Floor 172 Edmund Street Birmingham B3 2HB t: +44(0)121 752 5197 e: birmingham@hydrock.com						
CLIENT						
PROJECT BENGAL STREET						
TITLE STANDARD DETAILS SHEET 4 OUTFALL CONNECTION CHAMBER						
HYDROCK PROJECT NO. C-13149				SCALE @ A1 1:25		
STATUS DESCRIPTION PRELIMINARY						STATUS S2
DRAWING NO. (PROJECT CODE-ORIGINATOR-ZONE-LEVEL-TYPE-ROLE-NUMBER) BGS-HYD-XX-XX-DR-C-0013						REVISION P01